



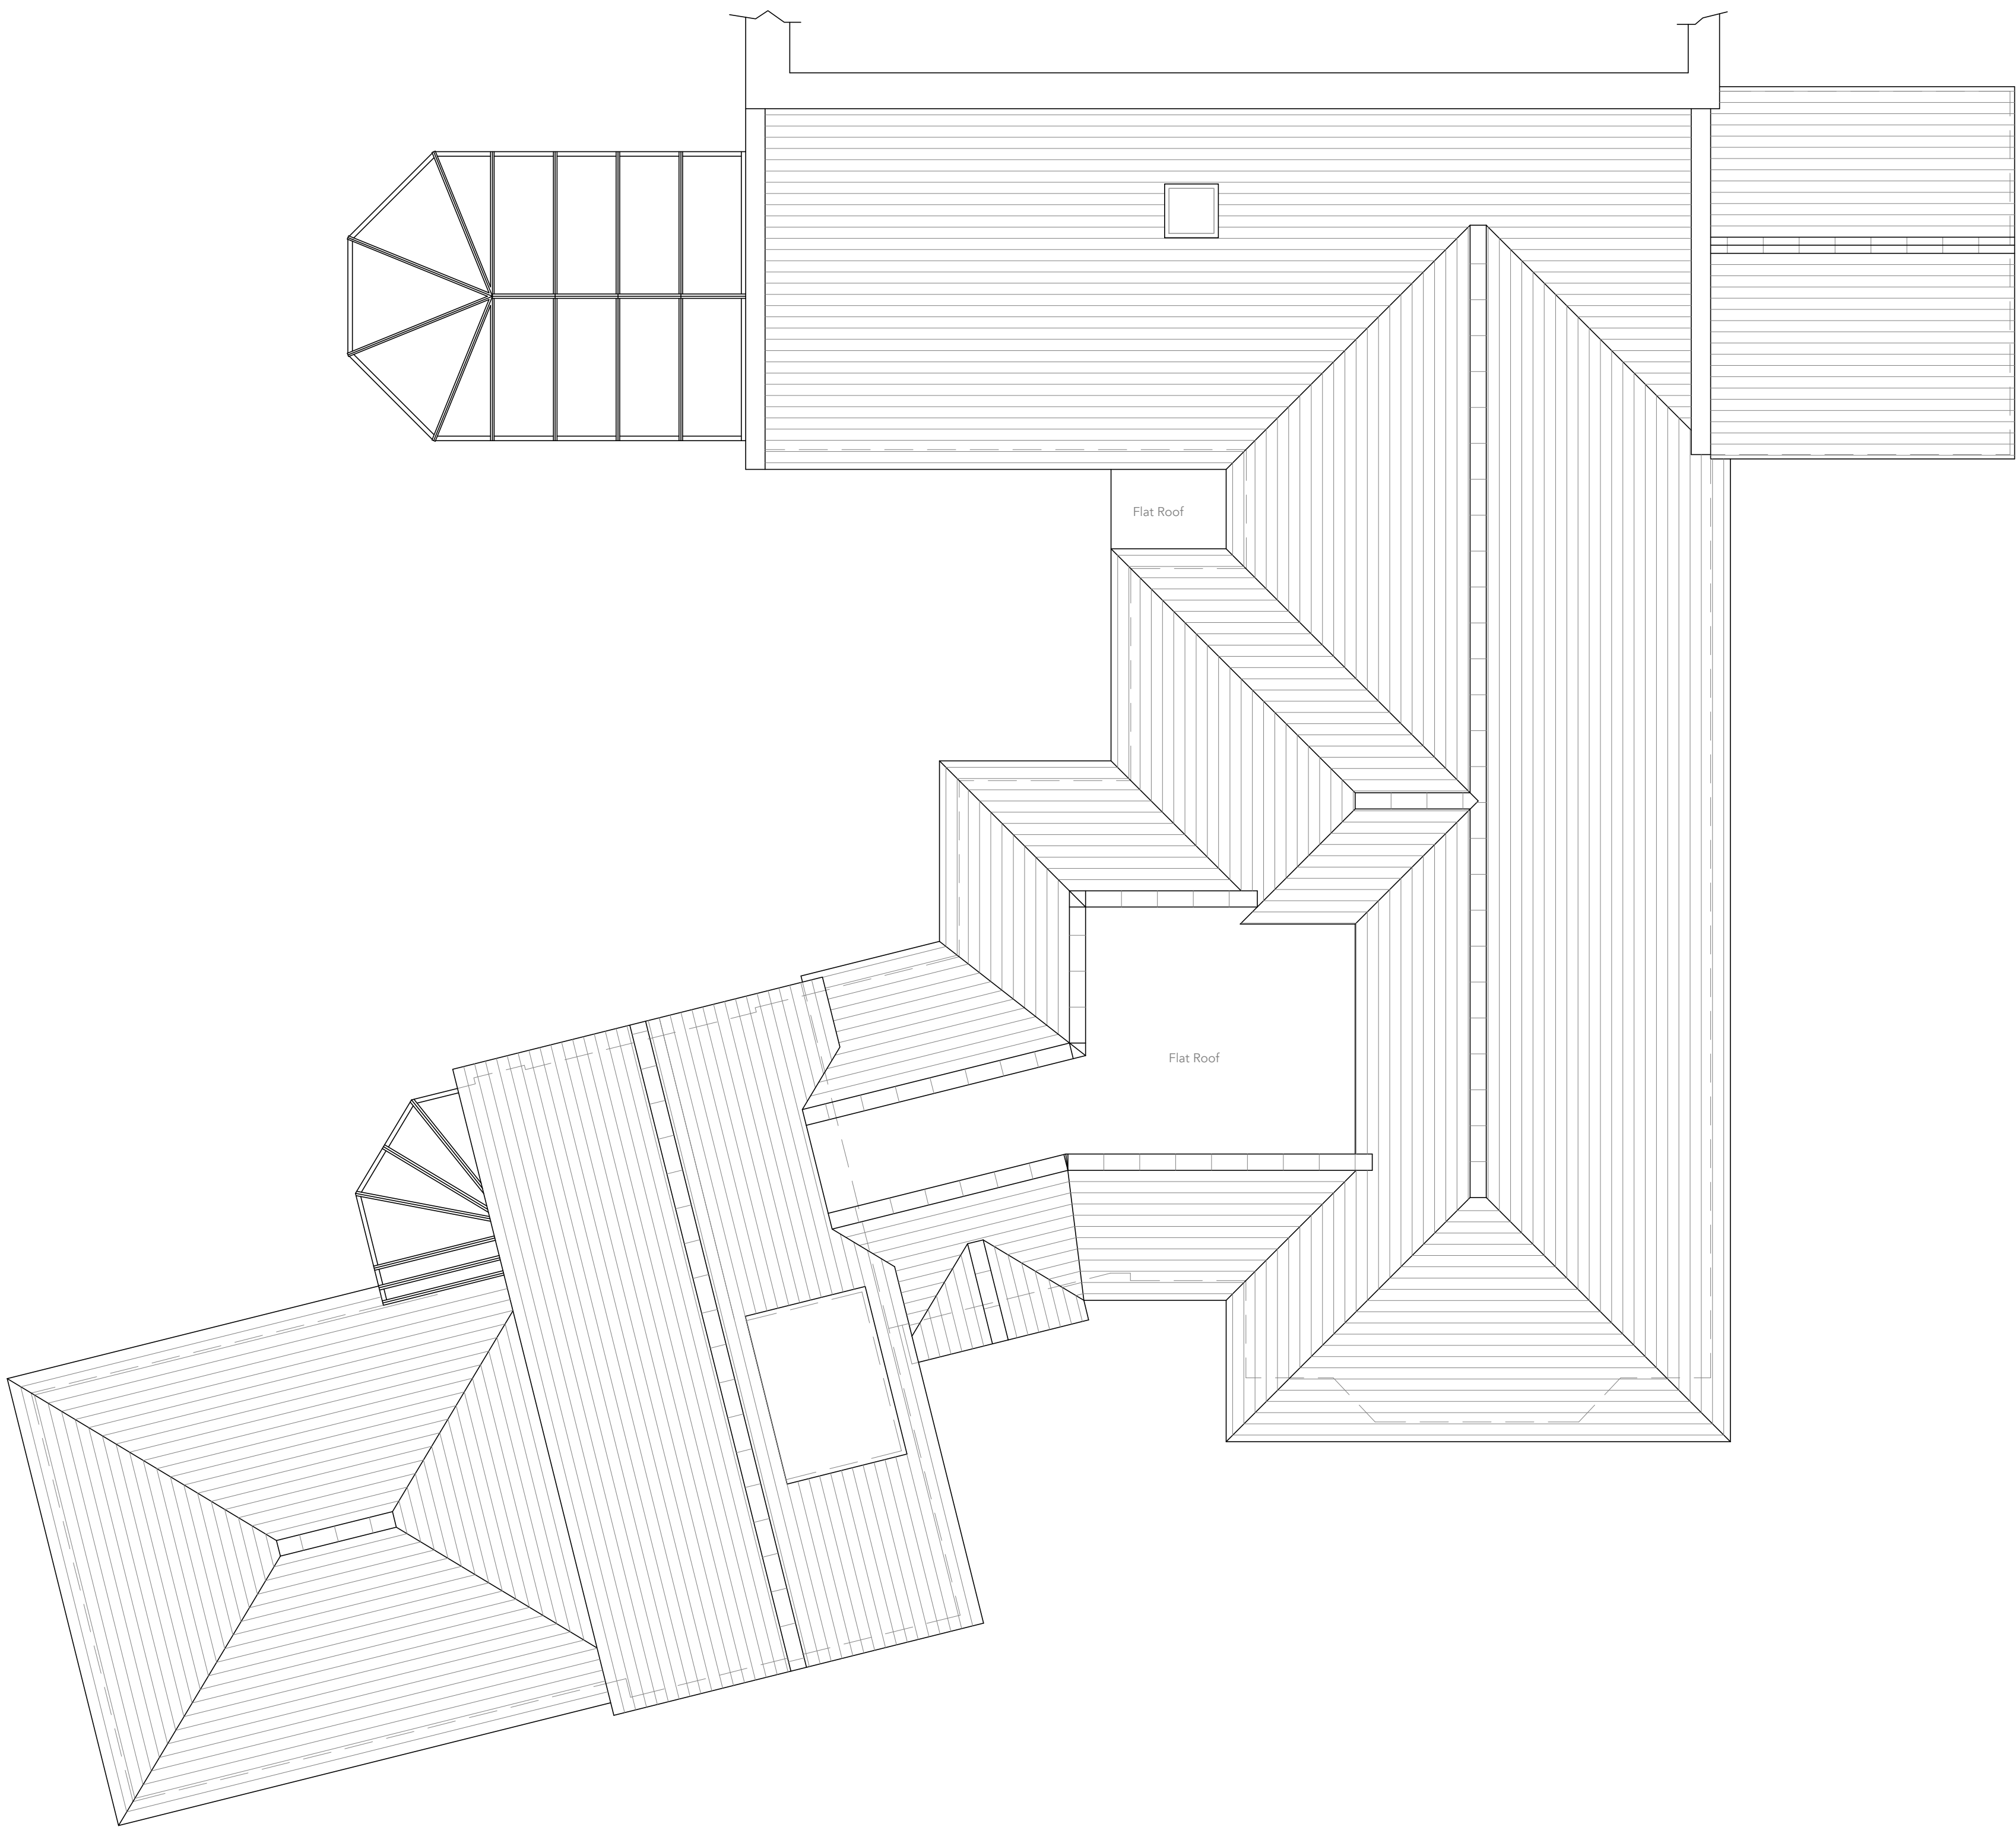

Roof Plan
1:50

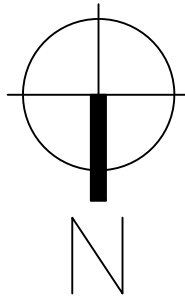

Notes:

Revisions:

This drawing is the property of Fuller Architects and is not to be copied reproduced, retained or disclosed to any unauthorised person either wholly or in part without prior consent. Do not scale from this drawing except for Planning purposes. Use all figured dimensions only. All figured dimensions to be checked on site prior to construction. All discrepancies, errors and omissions to be reported to Fuller Architects prior to construction. Layout and dimensions existing building to be checked on site.

FULLER
• ARCHITECTS •

01903 774754
info@fuller-architects.co.uk
fuller-architects.co.uk
103-105 Sea Road, East Preston,
BN16 1NX

Job Title	
Tuts Cottage, Manor Close, East Preston	
Client	
Mr & Mrs Y. Zoutewelle	
Drawing Name	
Roof Plan - Existing	
Drawing Status	
Planning	
Drawn by	ALP
Date	May 26
Checked by	LW
Date	May 26
Drawing Scale	
1:50 at A1	
Drawing No	Revision
260017/ 03	