




North Elevation (Front)

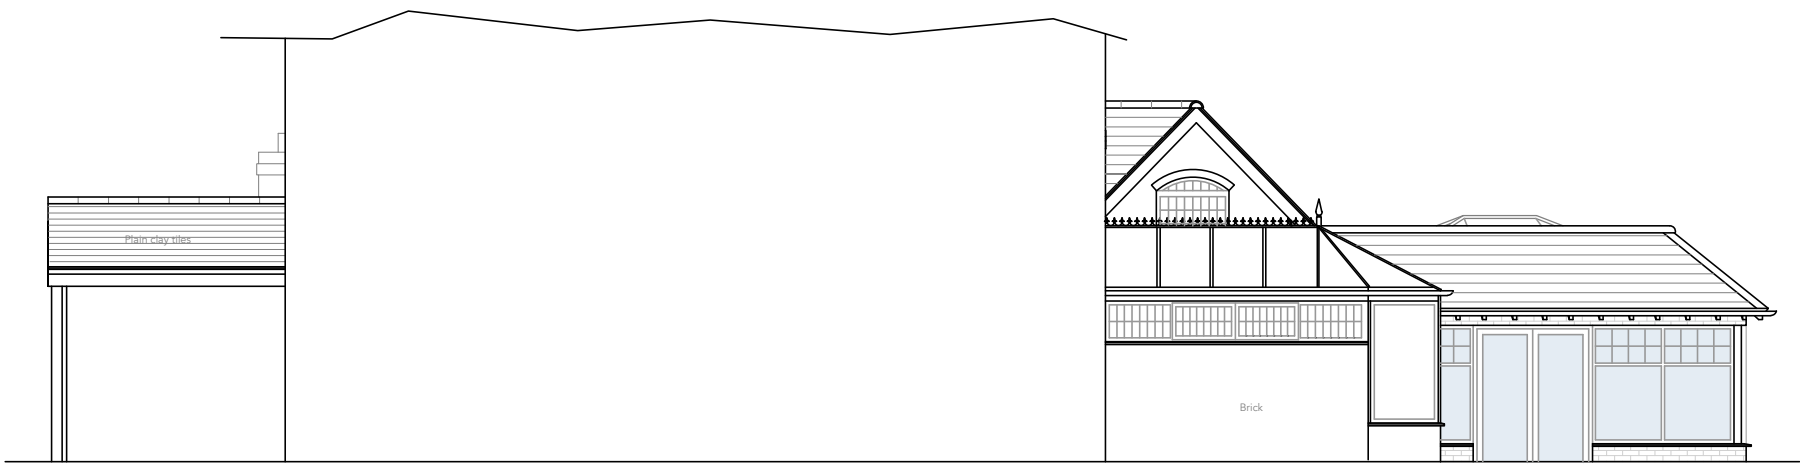


East Elevation (Side)




South Elevation (Rear)



West Elevation (Side)

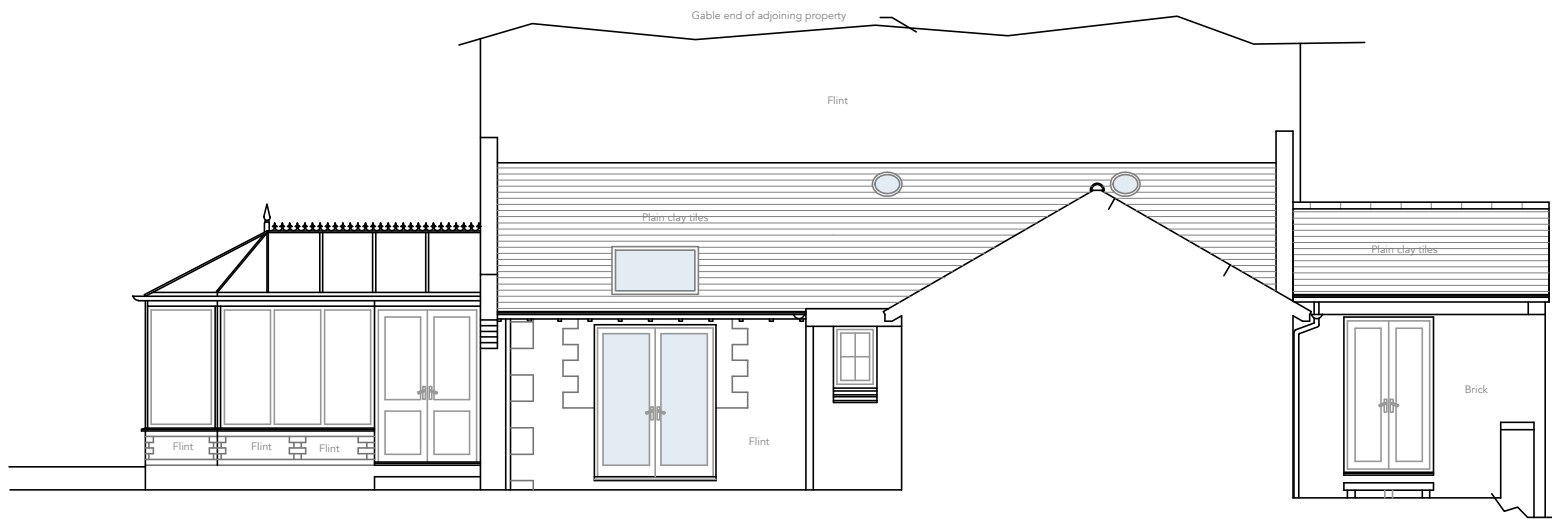


North Elevation  
(Internal)

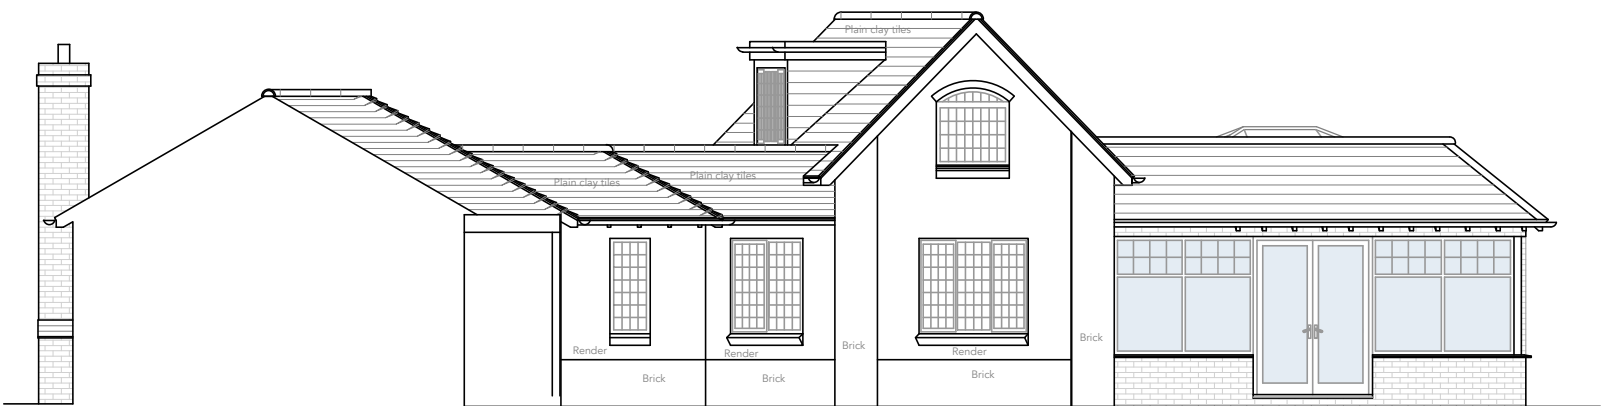

South Elevation  
(Internal)

Elevations 1:100

 

Material Schedule:

Walls - brickwork to match existing.

Roof - mansard roof, tiles to match existing  
- hidden flat roof, grey GRP.

Windows and doors - to match existing.

Rainwater goods - to match existing.

Fascias, soffits etc. - to match existing.

Revisions:  
A. Annotation added regarding solar panels 13.07.26 LW

This drawing is the property of Fuller Architects and is not to be copied reproduced, retained or disclosed to any unauthorised person either wholly or in part without prior consent. Do not scale from this drawing except for Planning purposes. Use all figured dimensions only. All figured dimensions to be checked on site prior to construction. All discrepancies, errors and omissions to be reported to Fuller Architects prior to construction. Layout and dimensions existing building to be checked on site.

# FULLER

• ARCHITECTS •

01903 774754  
info@fuller-architects.co.uk  
fuller-architects.co.uk  
103-105 Sea Road, East Preston,  
BN16 1NX

Job Title  
Tuts Cottage, Manor Close, East Preston

Client  
Mr & Mrs Y. Zoutewelle

Drawing Name  
Elevations -  
Proposed

Drawing Status  
Planning

Drawn by ALP Date May 26  
Checked by LW Date May 26

Drawing Scale  
1:100 at A1

Drawing No Revision  
260017/ 09 A