
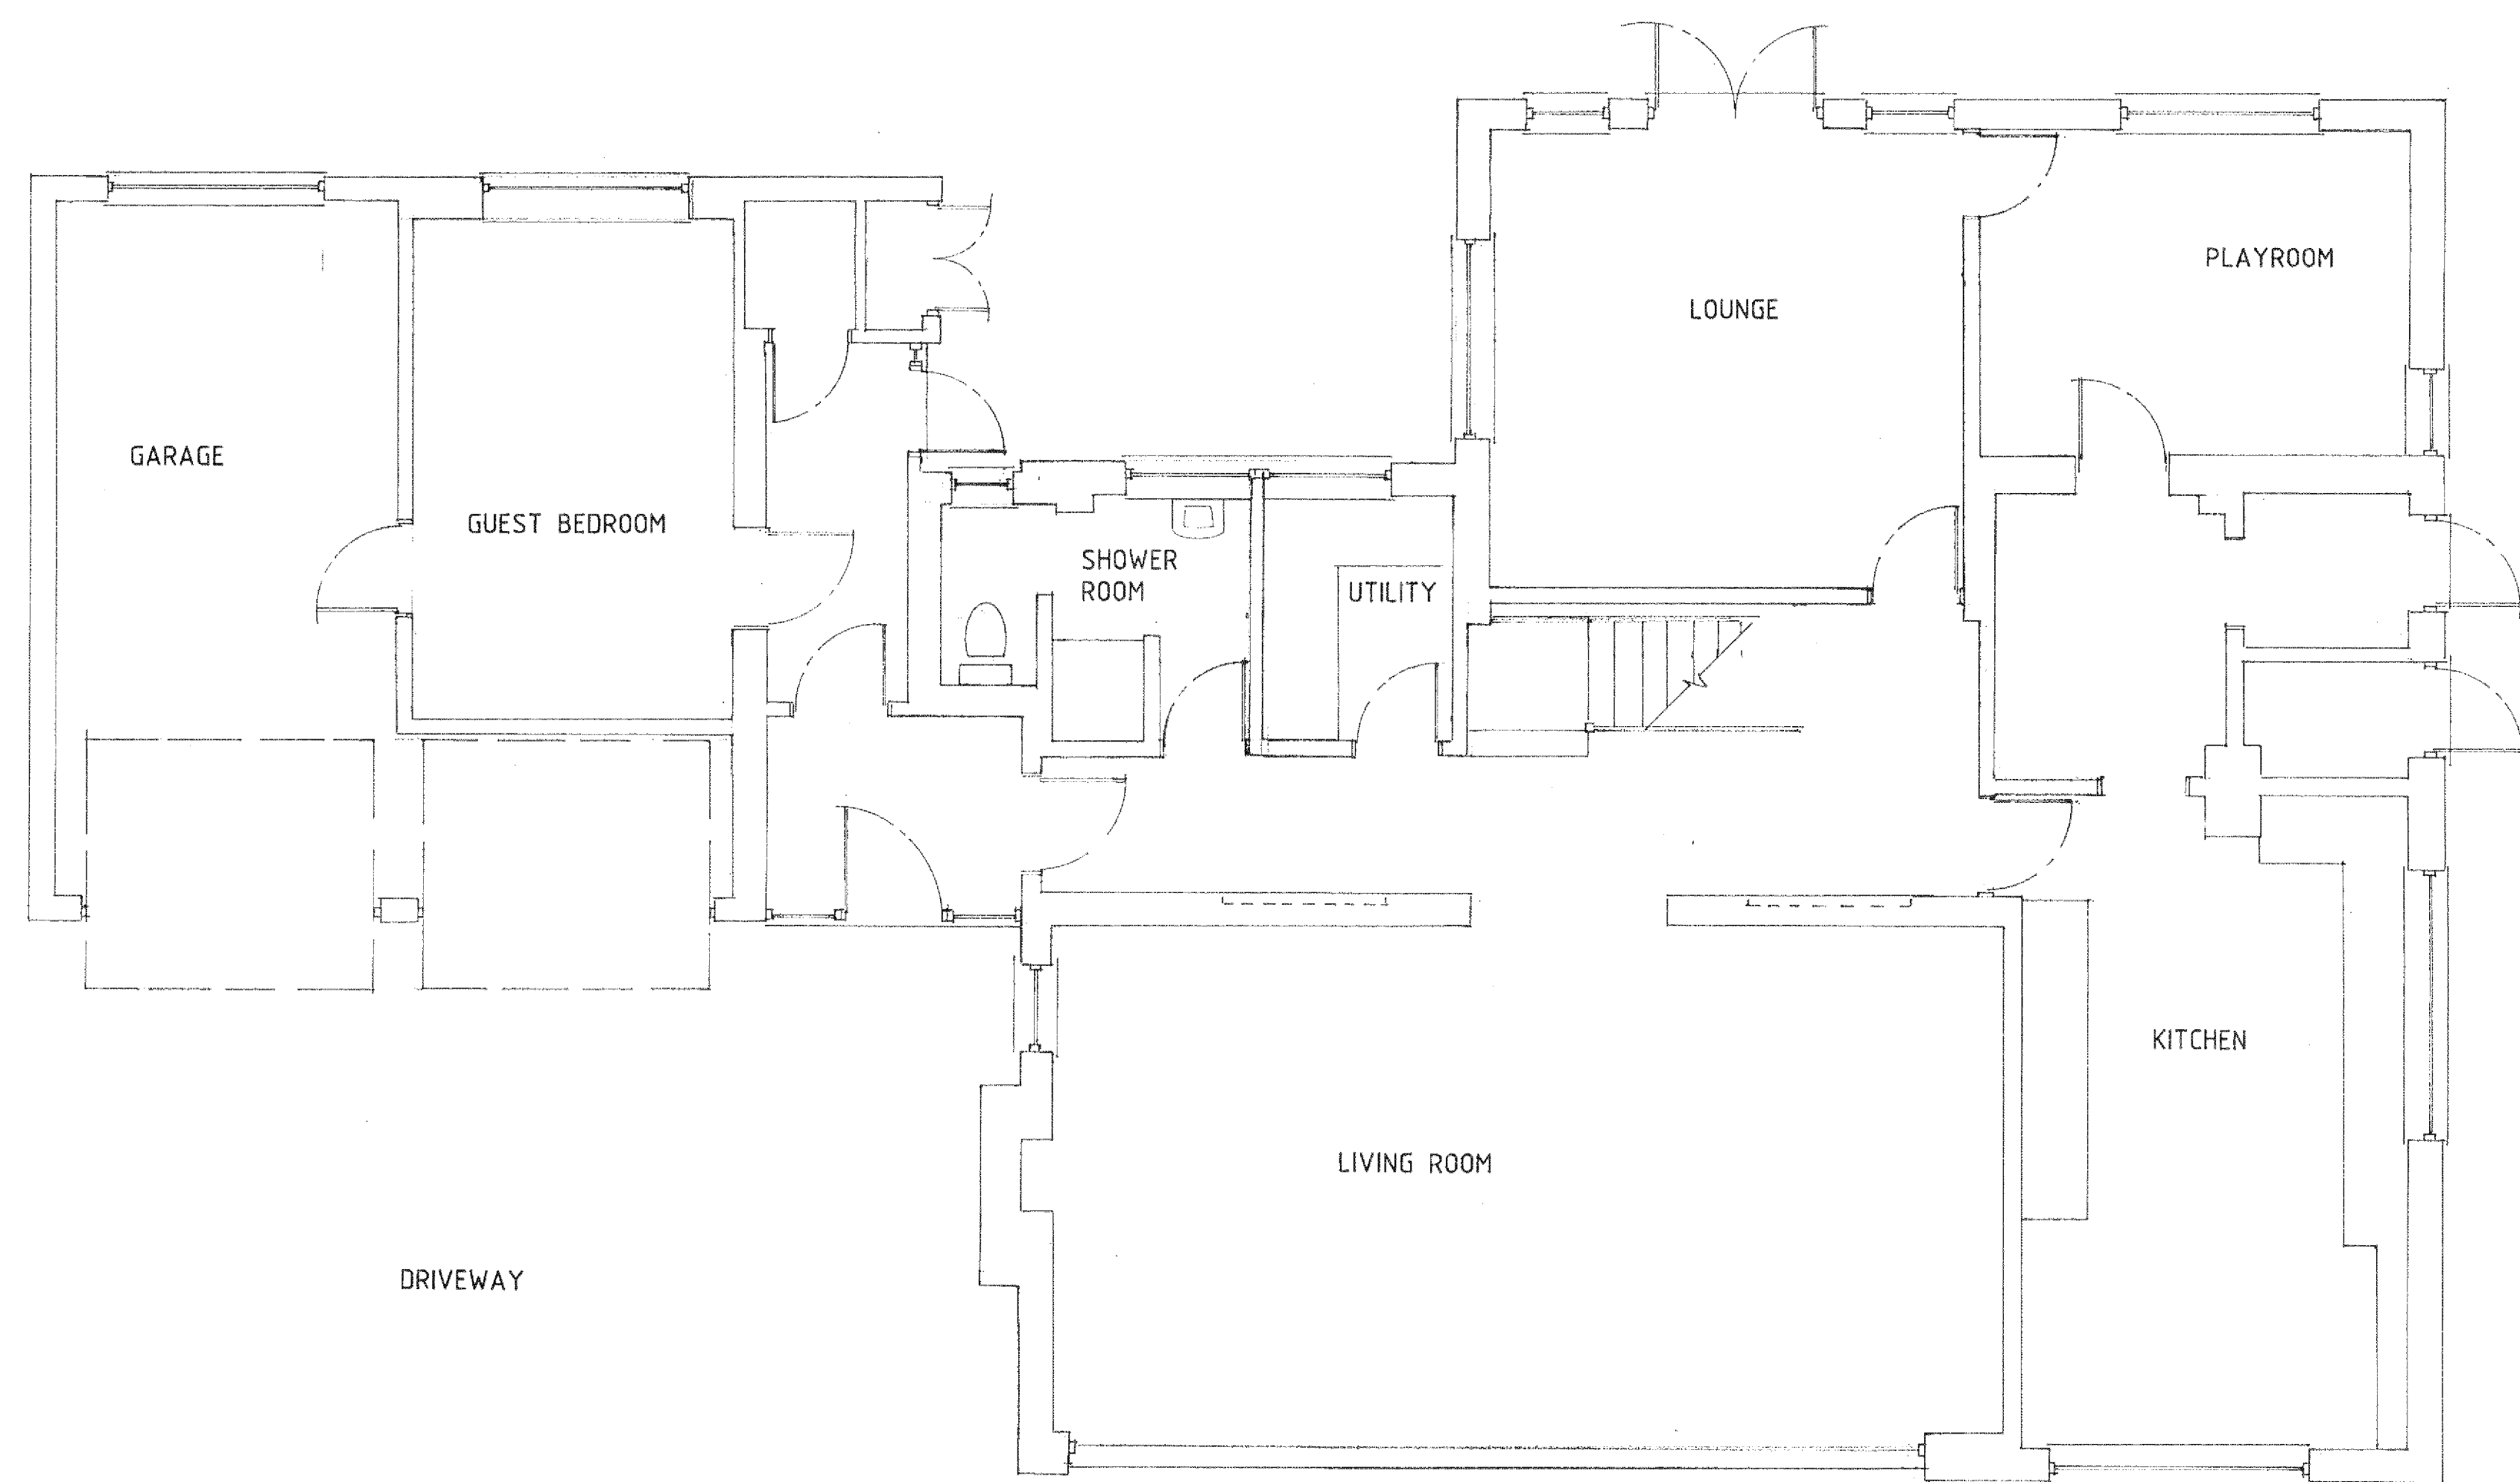
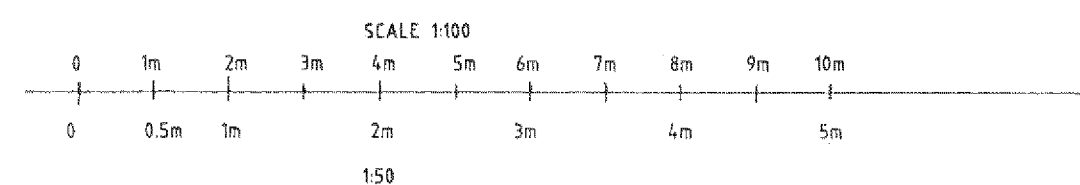


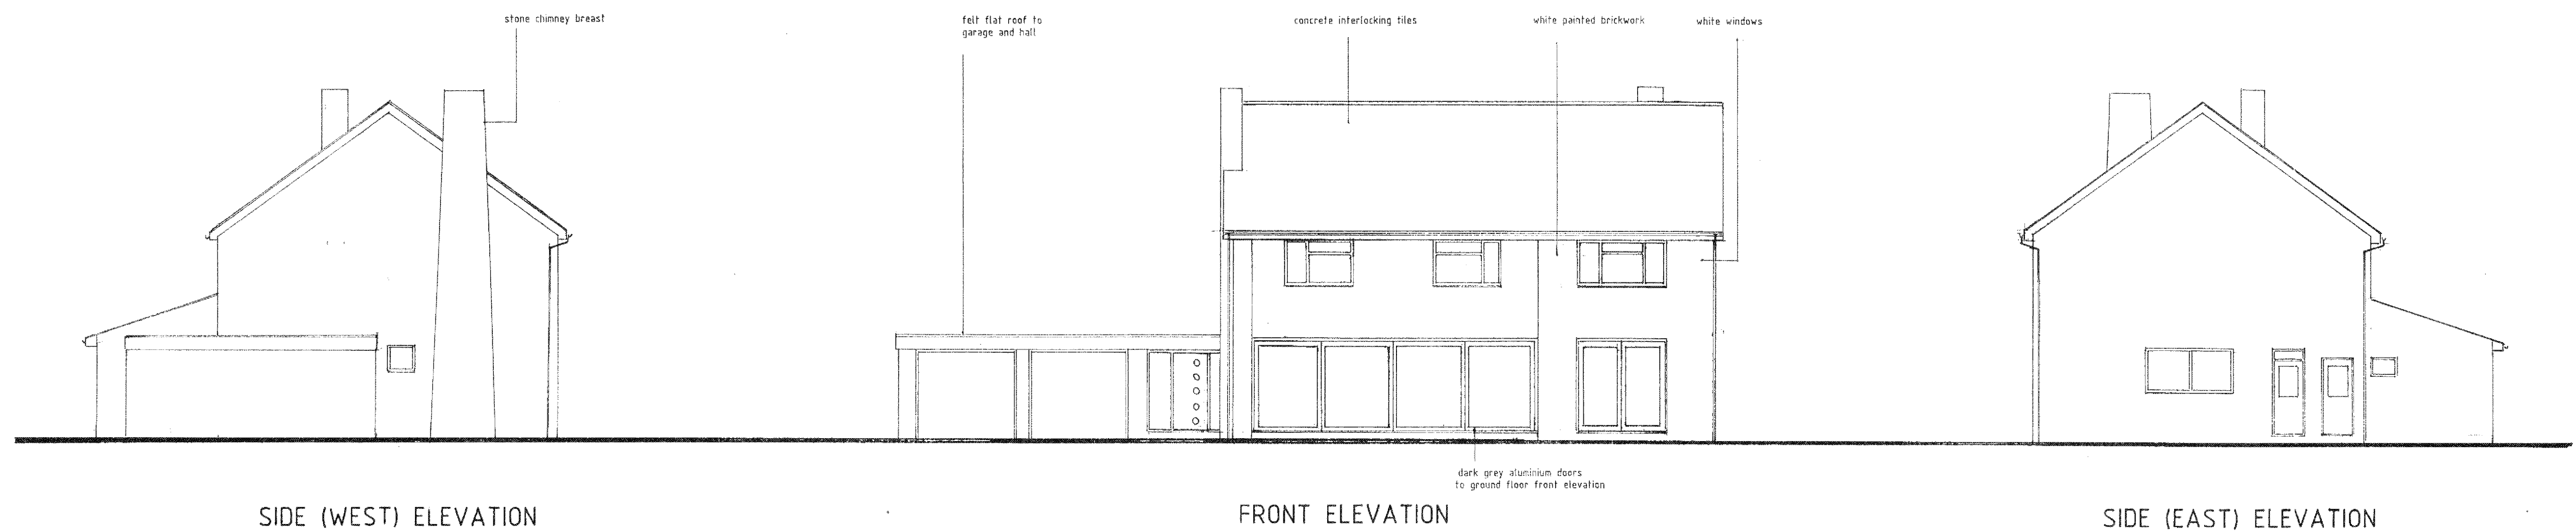

GROUND FLOOR

REMODELLING & EXTENSION


12 TAMARISK WAY
EAST PRESTON
LITTLEHAMPTON
BN16 2TF

MR & MRS GILBERT

DRAWING: EXISTING GROUND FLOOR PLAN
& EXISTING SIDE & FRONT ELEVATIONS

SCALE: 1:50 1:100

DRG No. 1039/1 **DATE:** FEBRUARY 2014

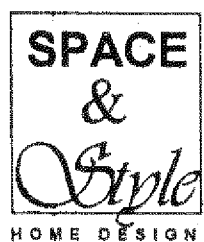

Space & Style Home Design
Cornerways,
Gomer Lane,
Alverstoke,
Hampshire
PO12 2QW
Tel: 02392 525 100

This drawing is to be read in conjunction with any accompanying calculations, drawings, notes or specification. All dimensions on site supersede drawing and to be checked and verified by contractor prior to ordering materials. Any discrepancies or changes to be referred to Space & Style Home Design.

© Copyright 2014 this drawing cannot be copied, reproduced or used without the consent of Space & Style Home Design.