

NOTES:
All dimensions and levels must be checked on site and not scaled from this drawing.

CLIENT APPROVED _____
DATE APPROVED _____
SIGNED _____

THIS COPY ISSUED FOR SITE USE

ISSUE DATE

ISSUED BY

REMOVED

Only drgs duly signed and dated by an authorised agent of John Tadmán B D & S Associates shall be used for construction purposes

ORG No.	TITLE

THIS DRG TO BE READ IN CONJUNCTION WITH:-

[illegible]

Copyright
John Tadman BD&S Associates
19 Station Road
Tolgate
East Sussex
BN26 6EA
Tel: 01323 900925 & 01424 864123



Principal: John Tadman Dip Arch.
Associate Chartered Institute
of Building (FAS) F.F.B. ARSH

Client
PLACES FOR PEOPLE


Job Title
**PROPOSED CONVERSION OF OFFICE
BUILDING TO TWO SELF CONTAINED TWO
BEDROOM FLATS
56 THE MEADOWS
ST MARY'S DRIVE
EAST PRESTON
BN16 1JB**

Drawing Title

Scale	1:100
-------	-------

1.100	December 2018	Drawn by John Ladman
-------	---------------	-------------------------


2356 / 18 / 01	Rev. A
-----------------------	---------------

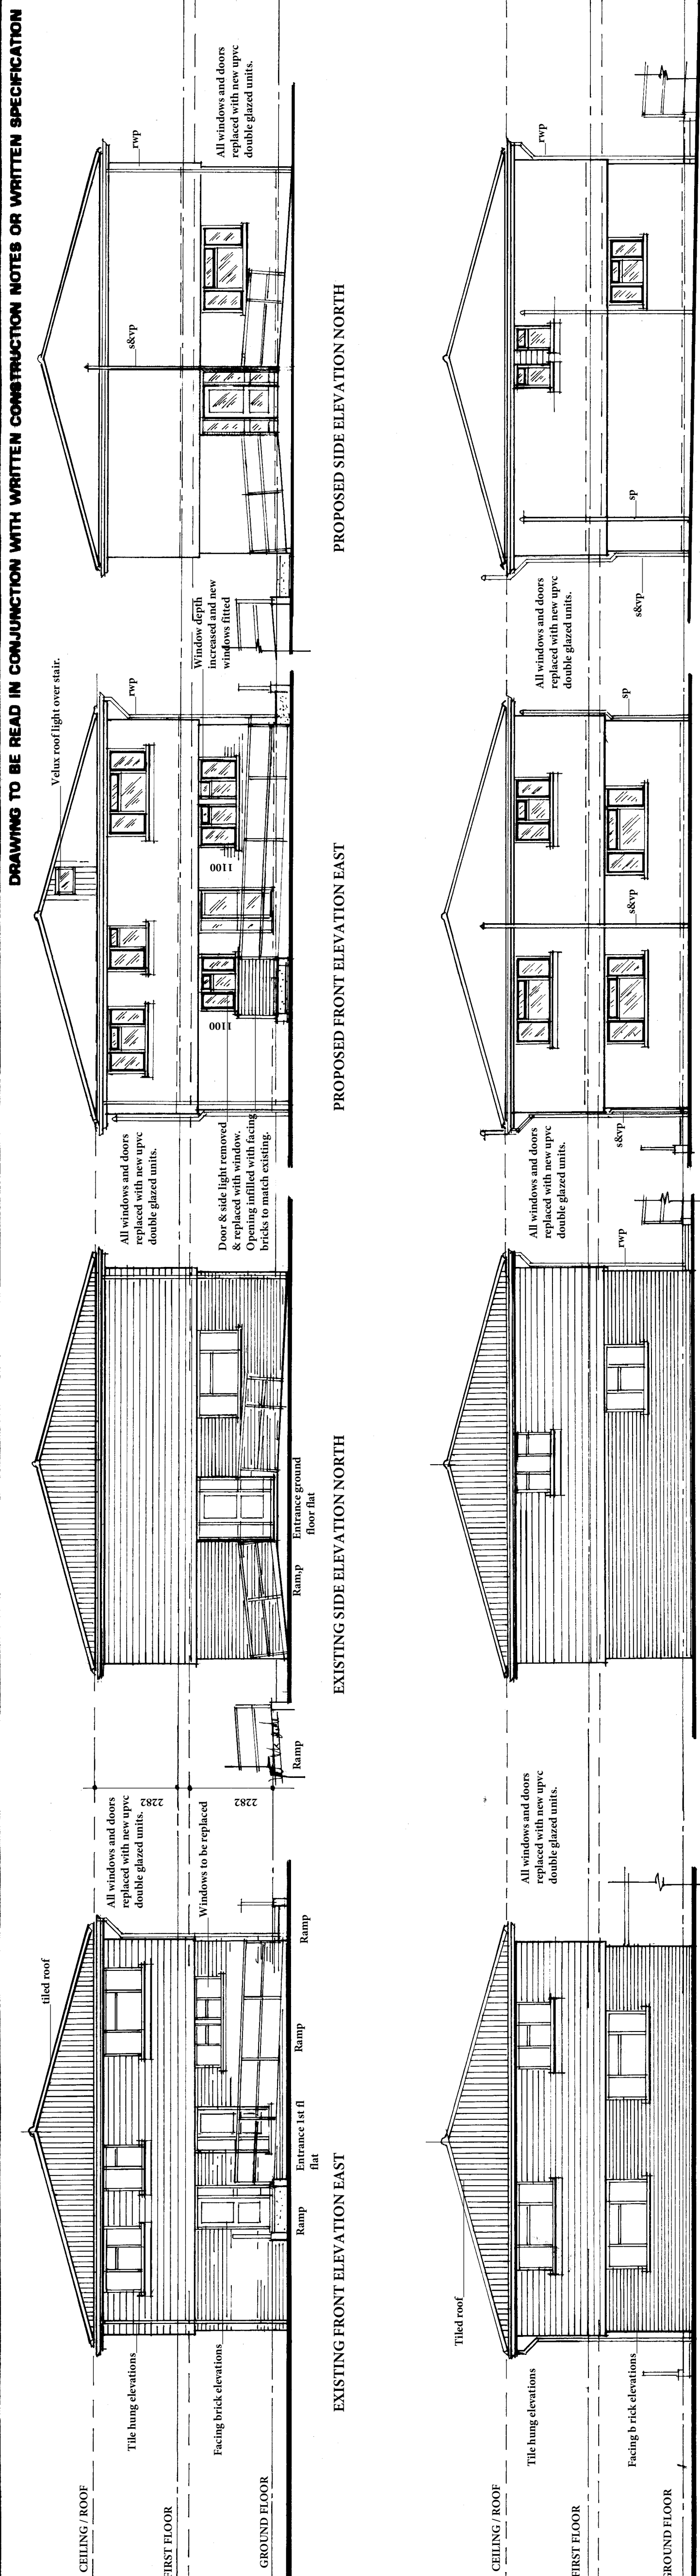**PROPOSED SIDE ELEVATION SOUTH**

PROPOSED REAR ELEVATION WEST

EXISTING SIDE ELEVATION SOUTH

EXISTING REAR ELEVATION WEST

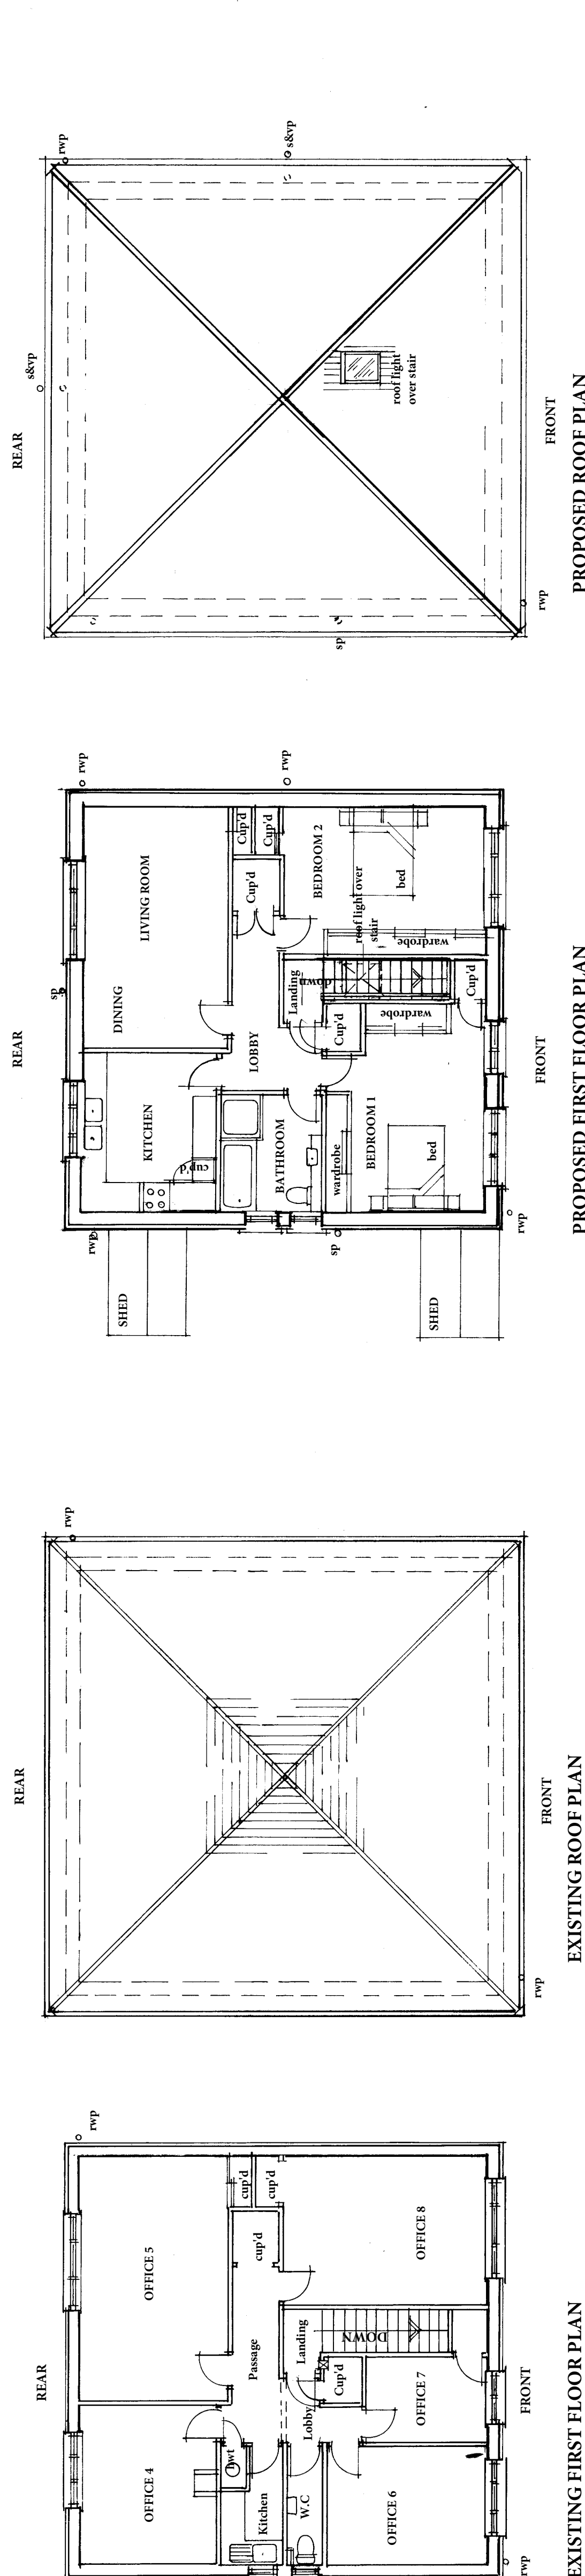


PROPOSED ROOF PLAN

PROPOSED FIRST FLOOR PLAN

EXISTING ROOF PLAN

EXISTING FIRST FLOOR PLAN

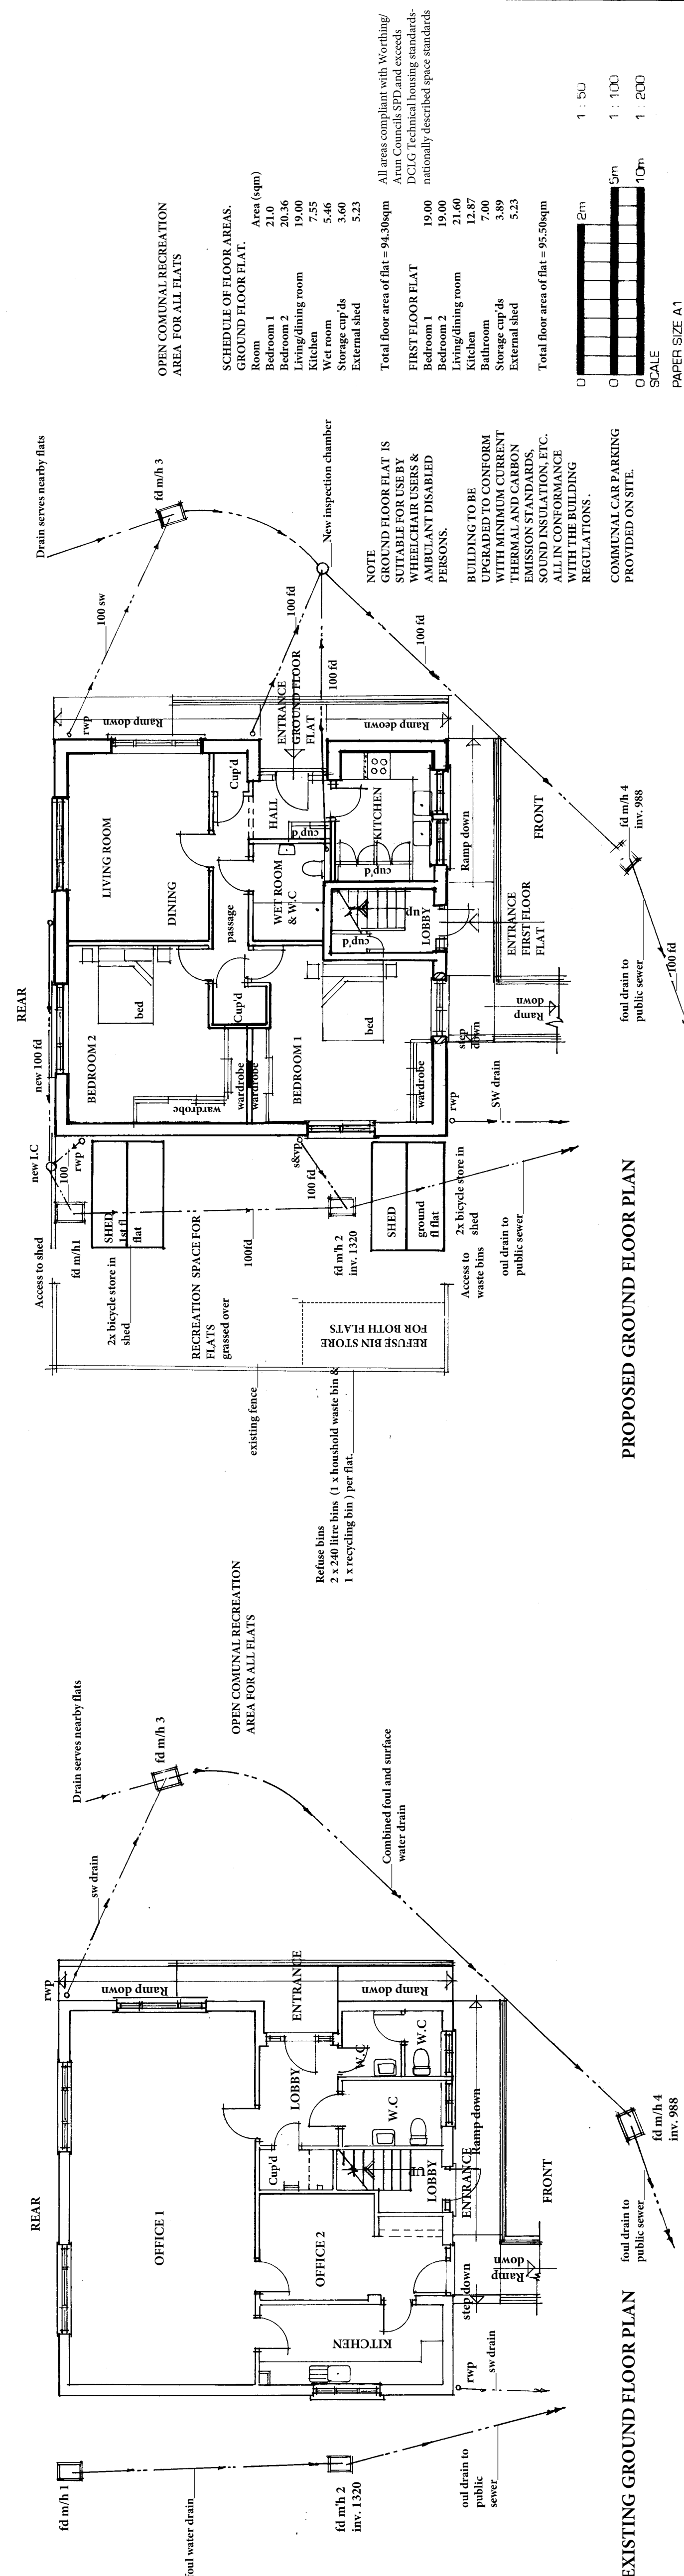

PROPOSED GROUND FLOOR PLAN

EXISTING GROUND FLOOR PLAN