




Front Elevation (south)

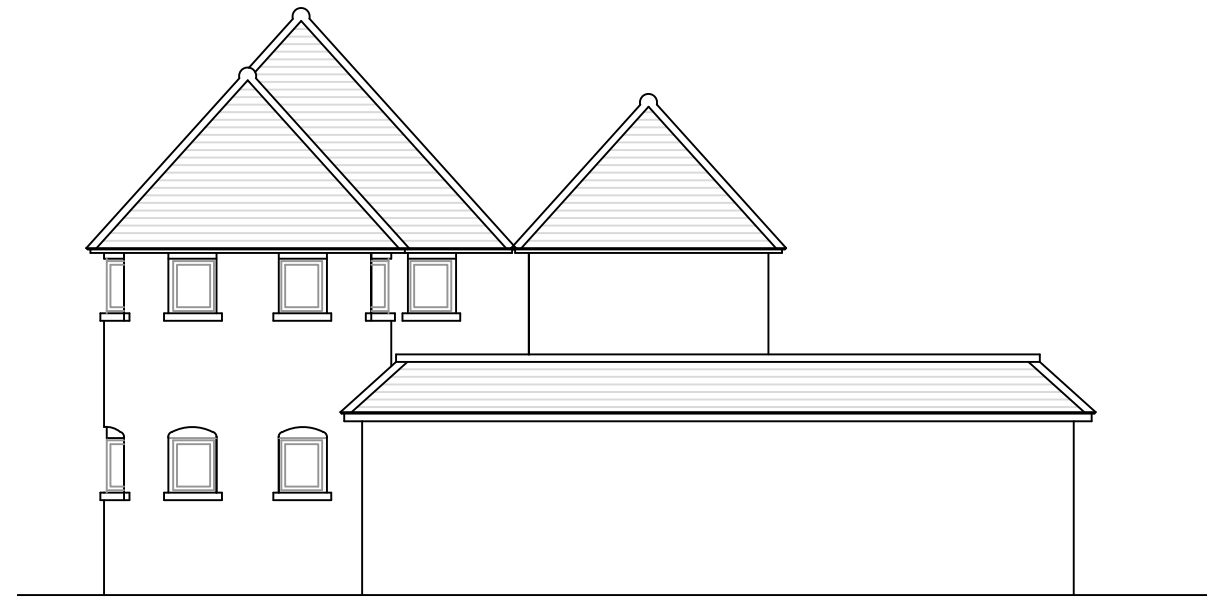

Side Elevation (east)


Elevations (1:100)




Side Elevation (west)




Rear Elevation (north)

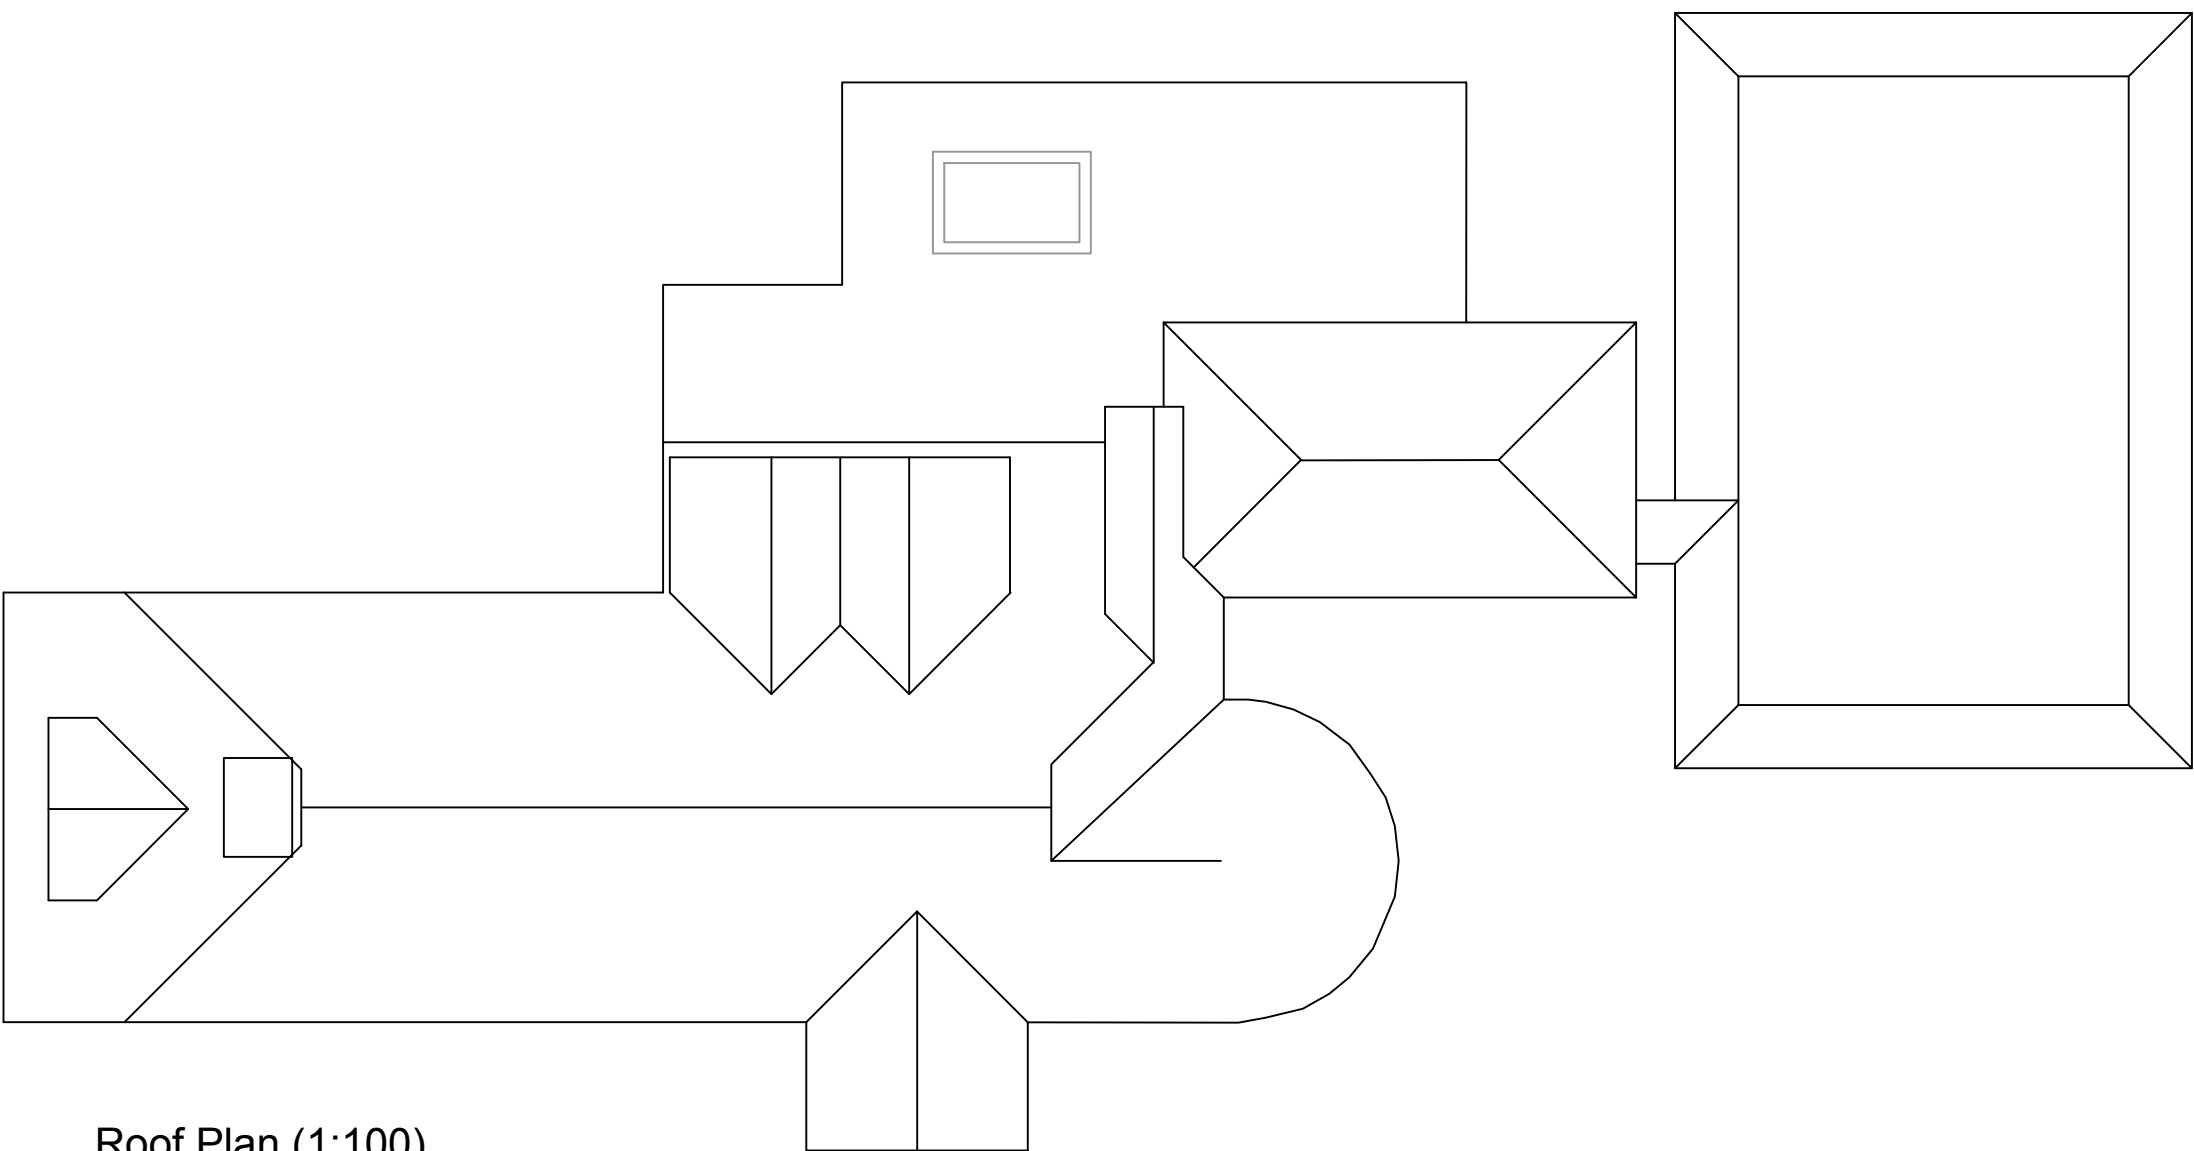

Roof Plan (1:100)

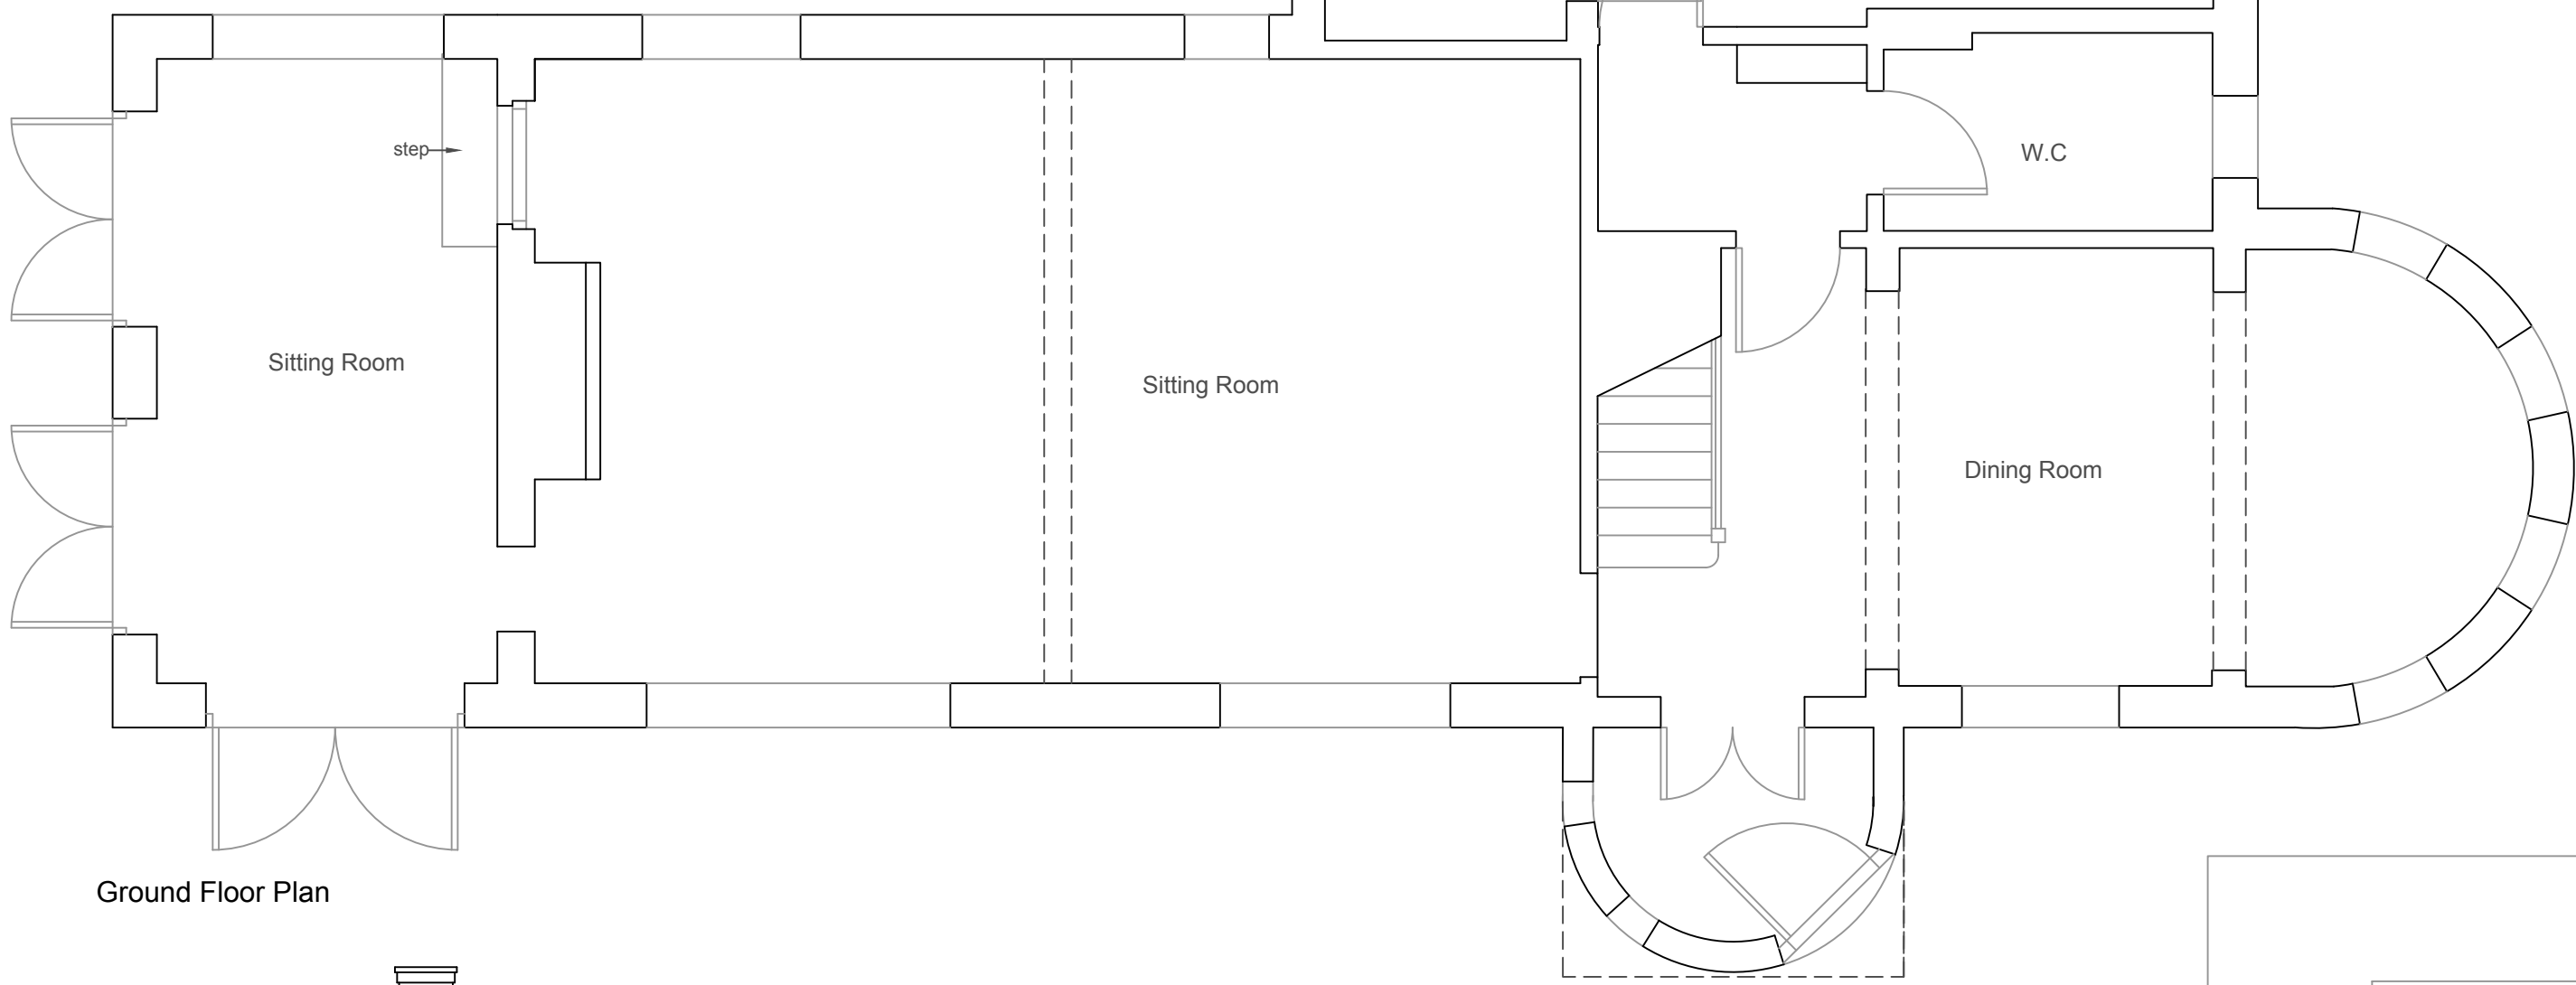

Ground Floor Plan

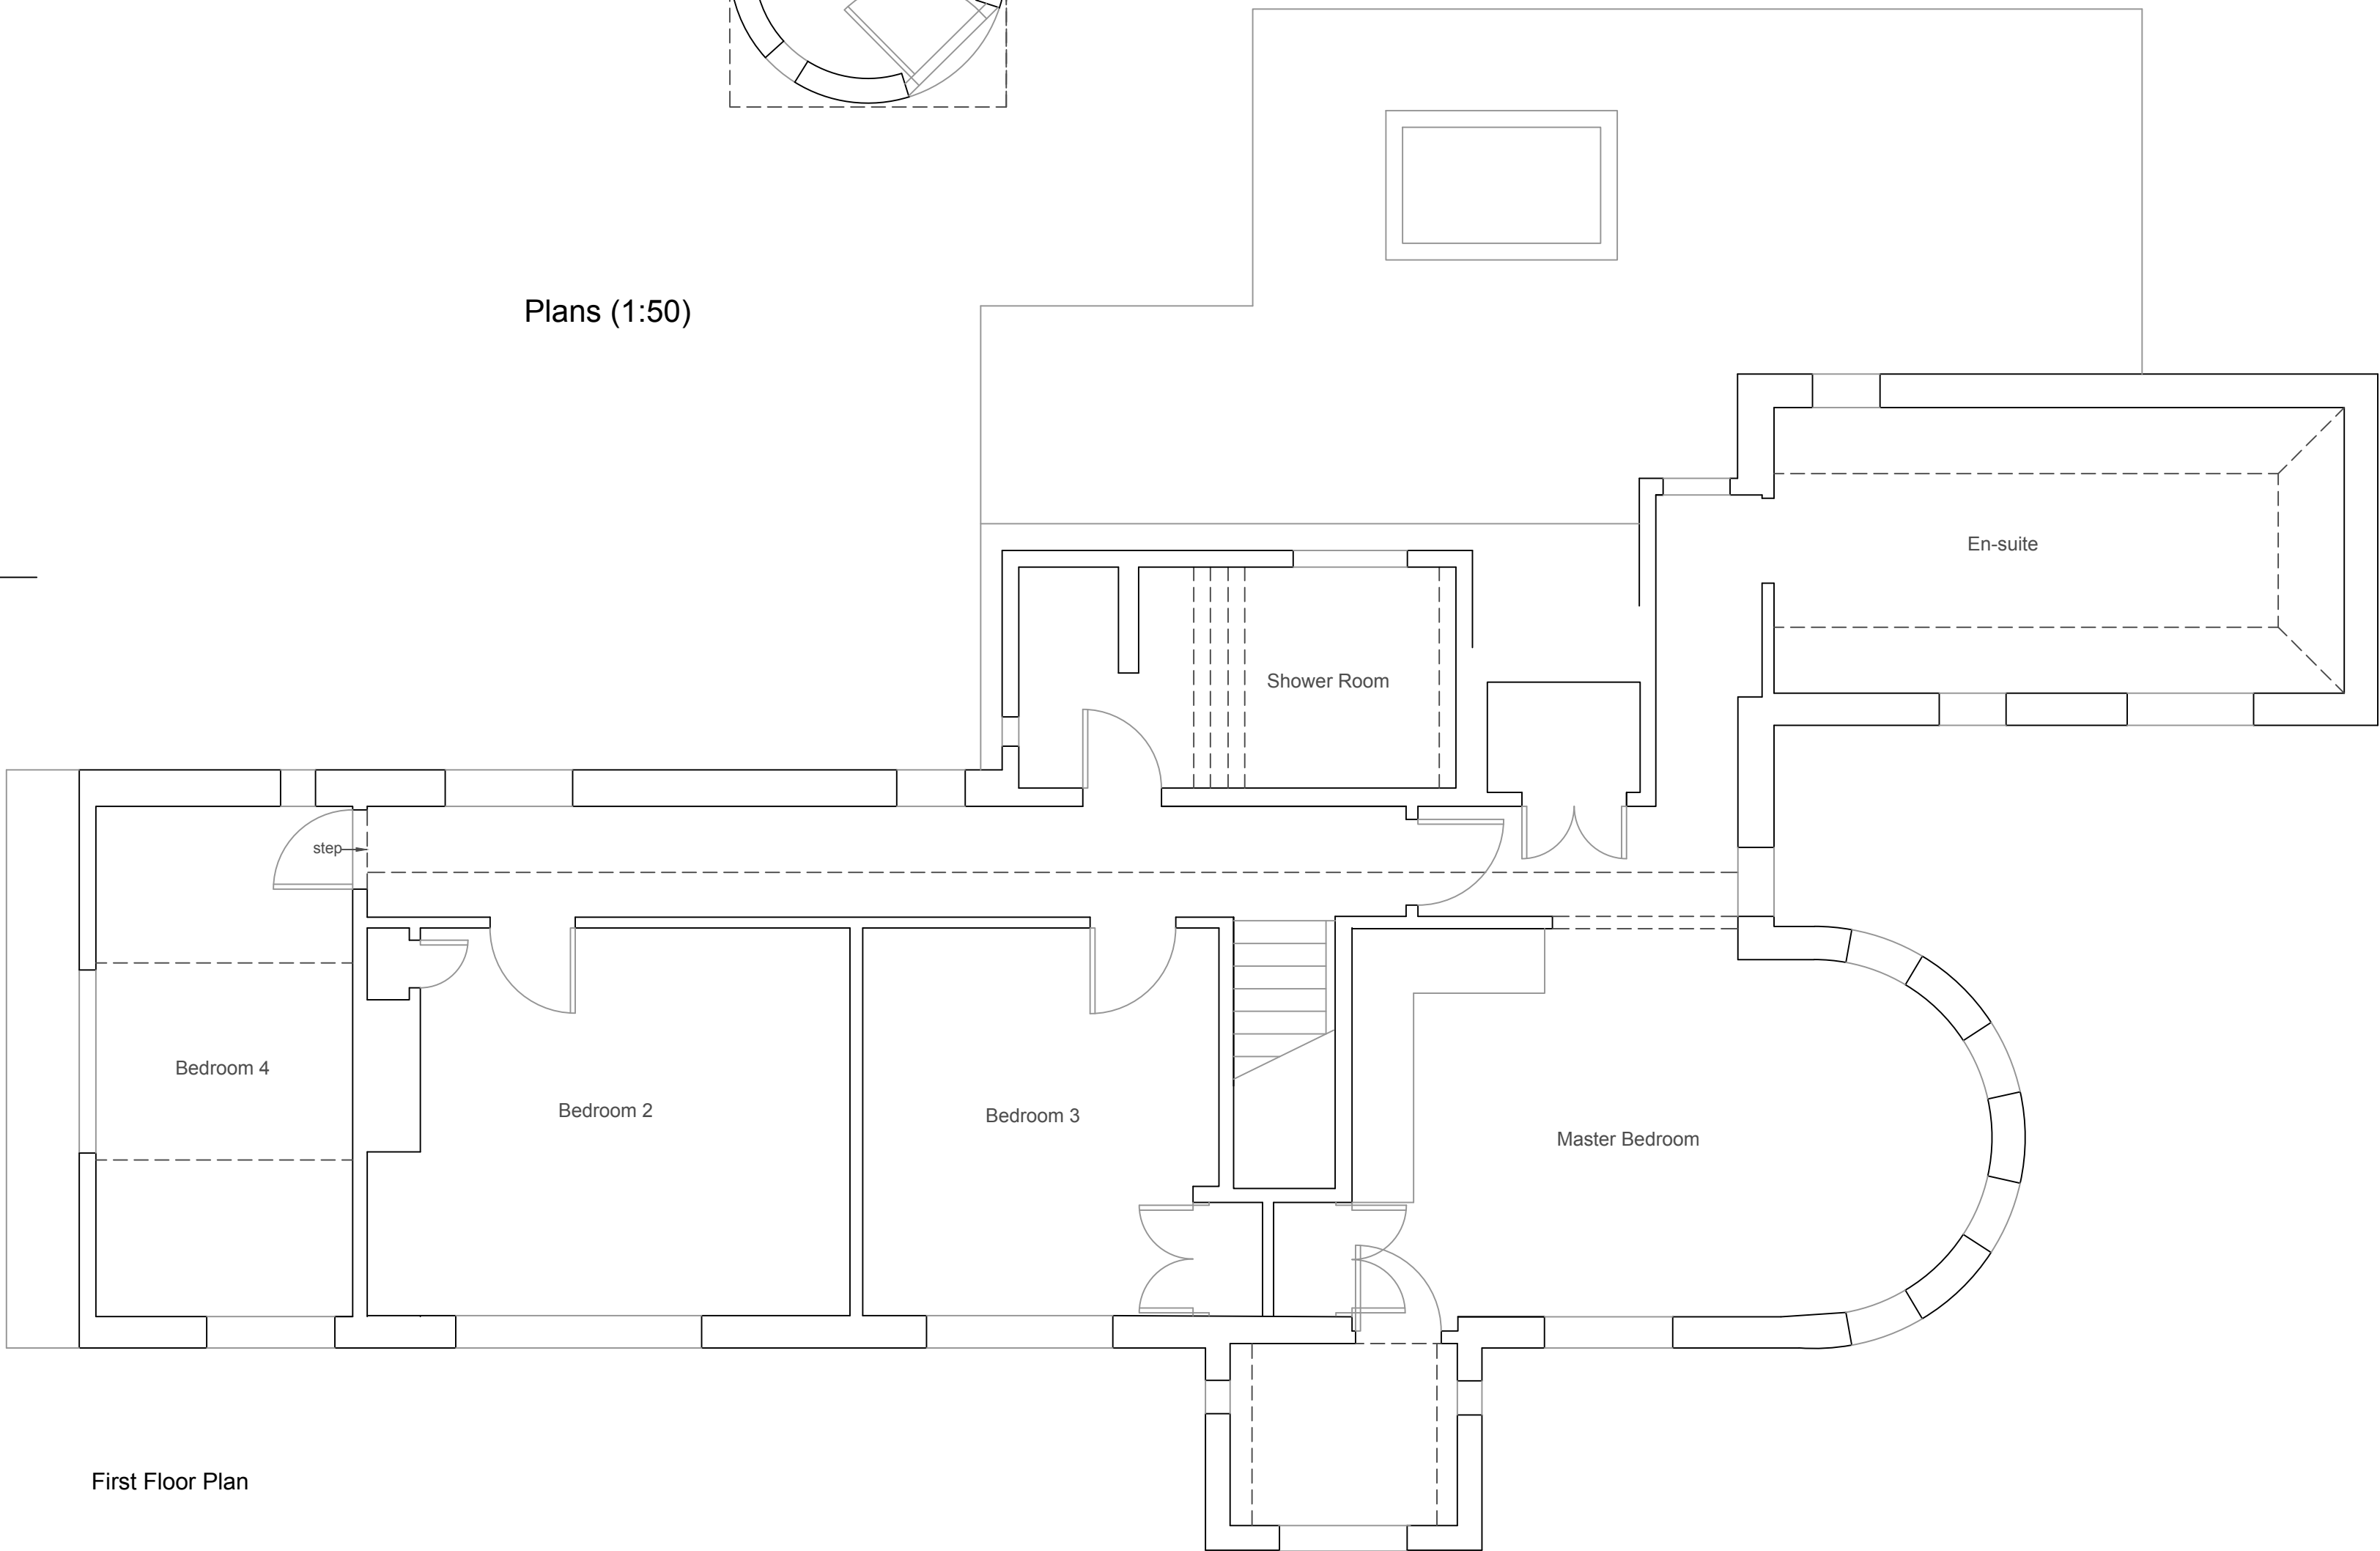

First Floor Plan

Plans (1:50)

This drawing is the property of Inspired Design Studio Limited and must not be copied, reproduced or passed to a third party without their permission.

The Contractor is to verify all dimensions, alignment, levels and datums prior to commencement of work. Any discrepancies must be reported immediately to Inspired Design Studio Ltd for review.

Variations and modifications to the work shown on these drawings are not to be carried out without the prior approval from Inspired Design Studio Ltd

Revisions		
Rev	Description	By
b	Amendments	LW
a	Additional Information	LW
All dimensions to be checked on site prior to commencement of work. This drawing is the copyright of Inspired Design Studio Ltd. and may not be copied, altered or reproduced in any way without written authority.		
Client: Mr & Mrs Walrond		
Project Address: West House Seafield Road East Preston		
Drawing Title: Existing Plans, Elevations & Roof Plan		
Drawing Number: 1326.01.b		
Scale: As stated printed @ A1		
Date: 04/02/2022		