
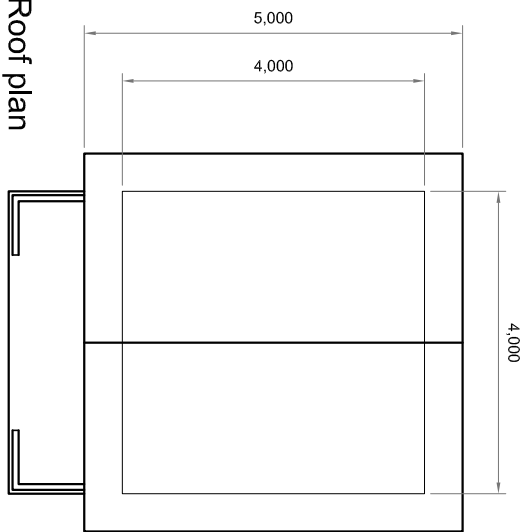


Side Elevation

Front Elevation

Side Elevation

 

Scale bar meters

THECLASSICBARN C O M P A N Y Call: 0844 800 0708 Email: info@classicbarns.co.uk Website: www.classicbarns.co.uk		Client Name: Mr Pearce		Drawing Title: Plans of existing Chalet to be removed		Revisions:	
Project Address: Pine Lodge, Kingston Lane, Easton Preston, West Sussex BN16 1RP		Date: 4/04/2019		Scale: 1:100@A3			
Drawn By: CBC / JP		Drawing No / Revision: 13751 / 04					
		</					