



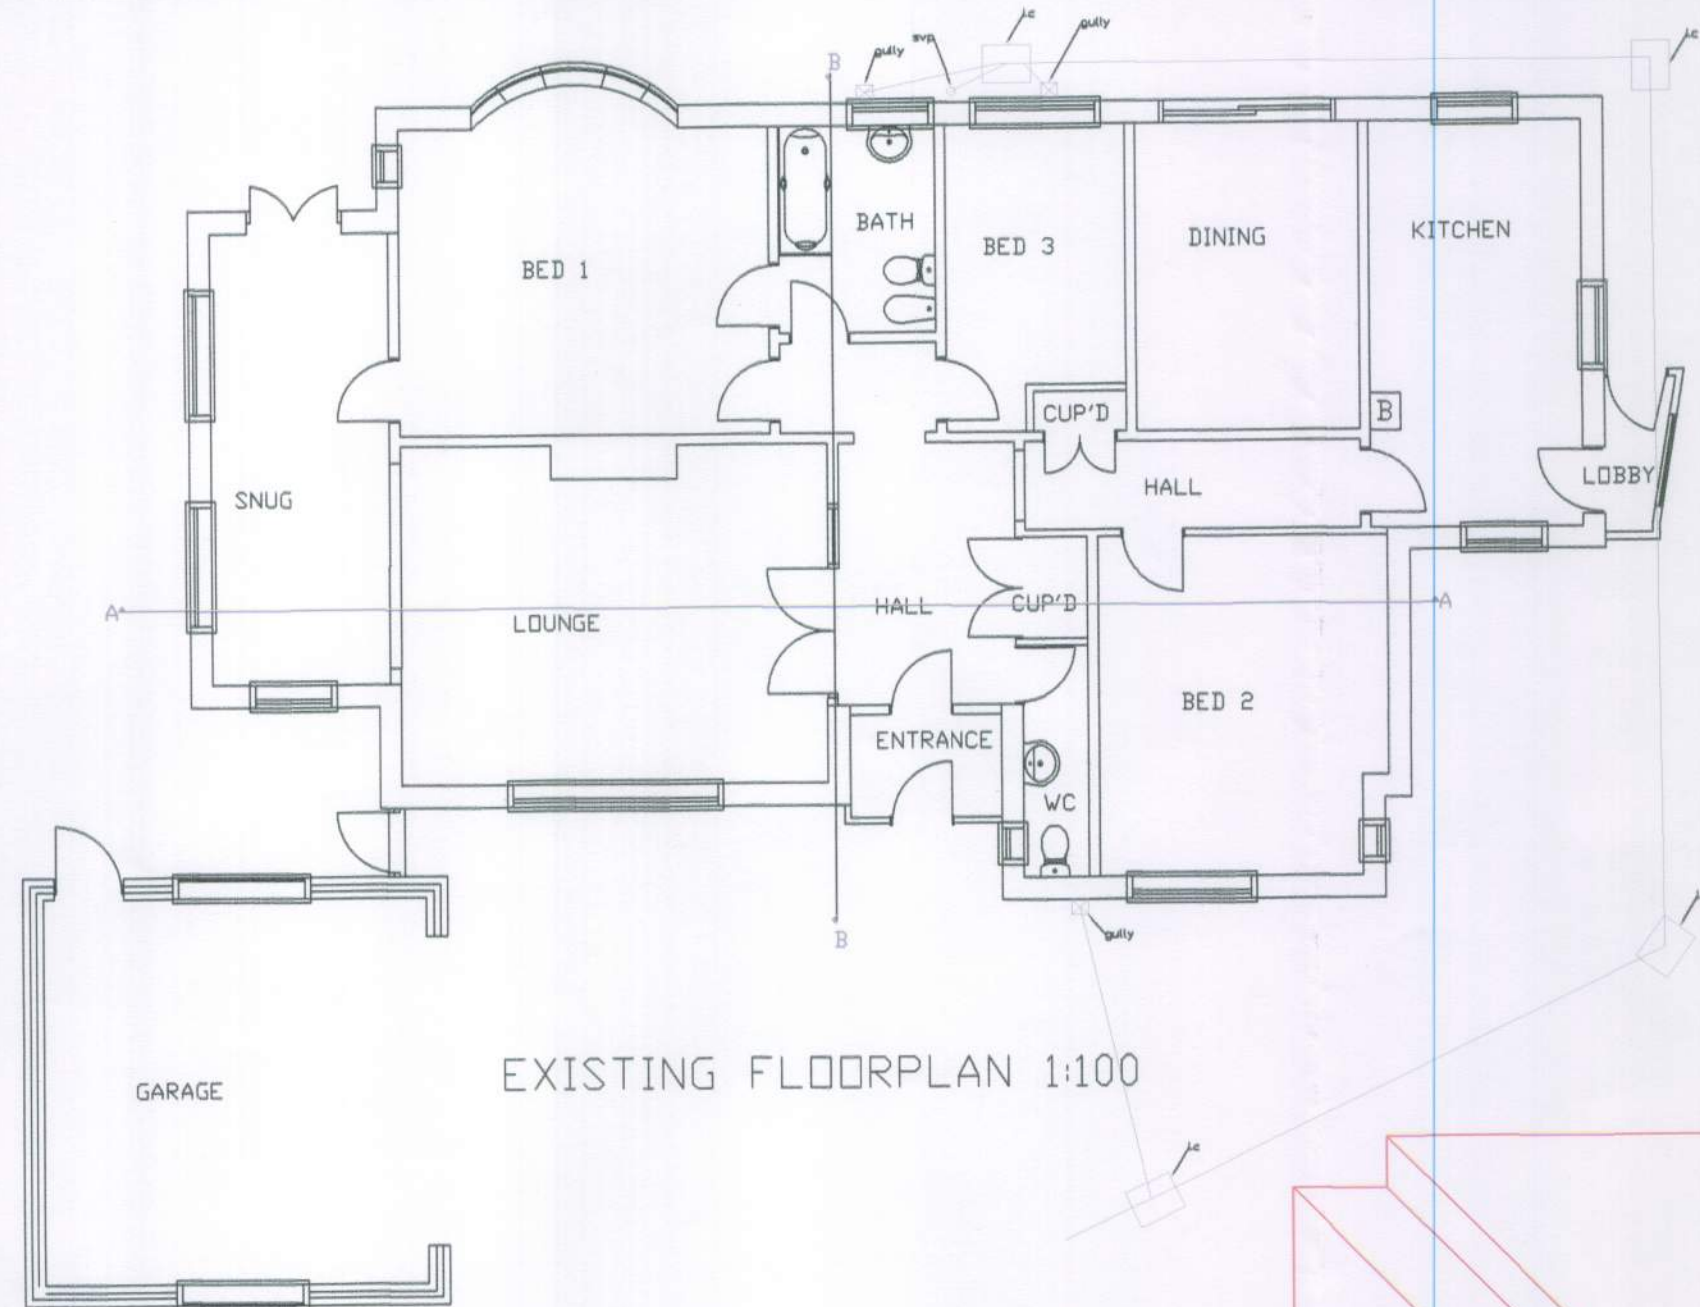

EXISTING FLOORPLAN 1:100

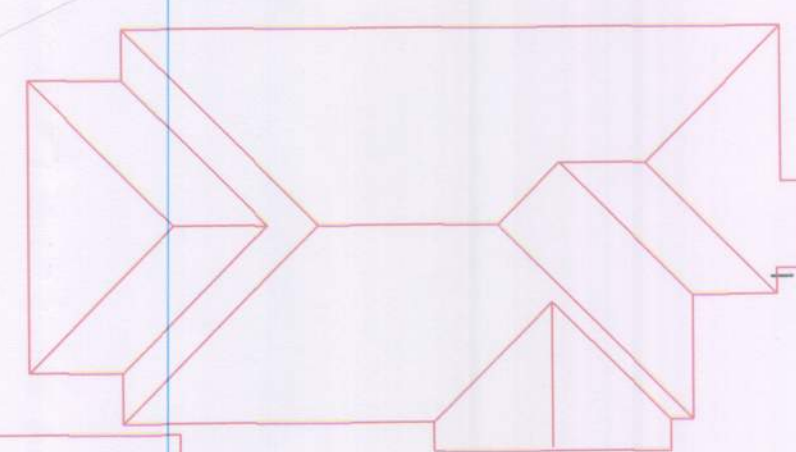


EXISTING ROOF PLAN 1:200



Front Elevation (south)



Side Elevation (east)

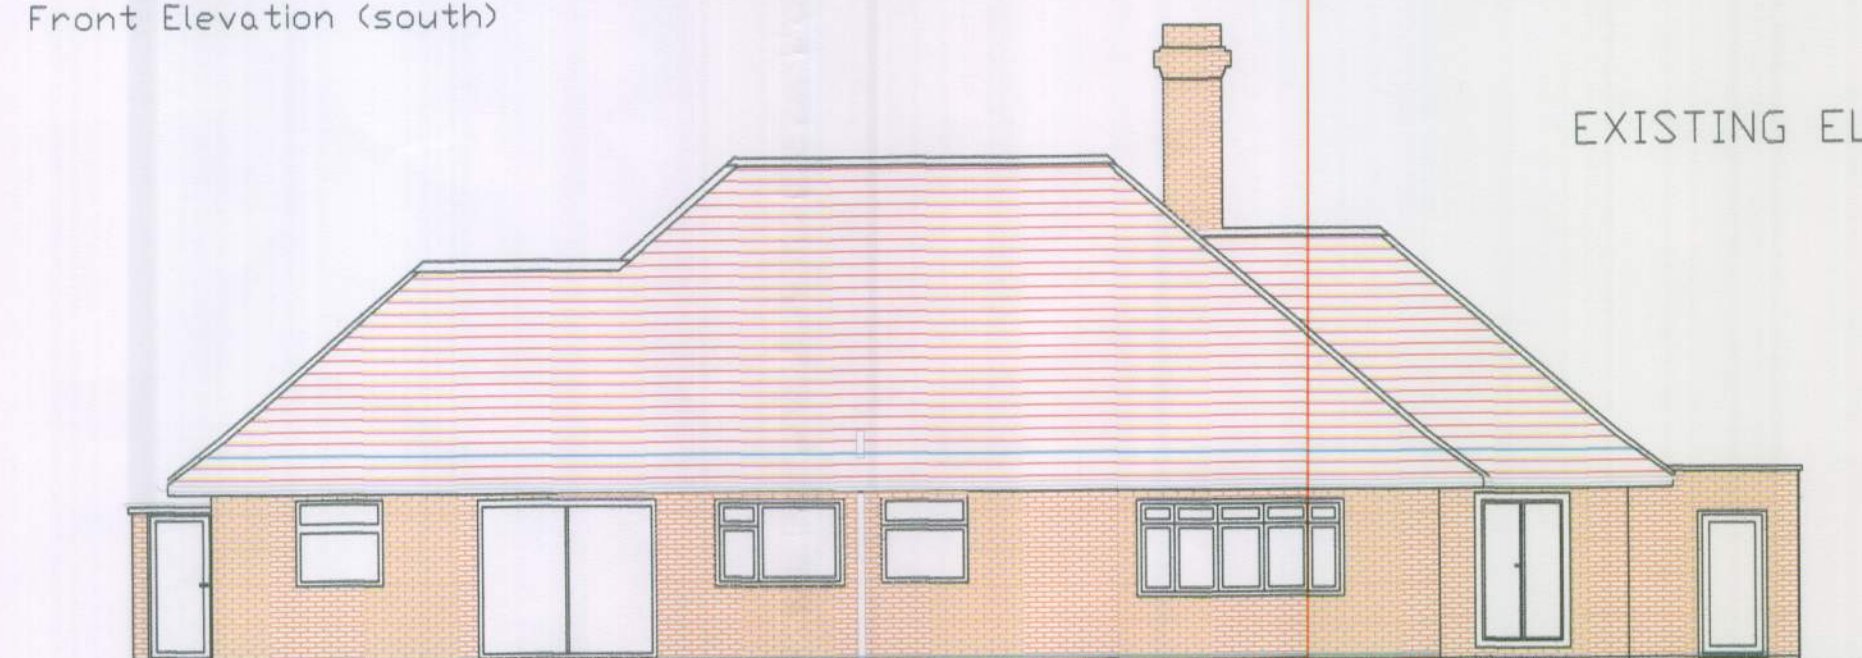

Rear Elevation (north)

EXISTING ELEVATIONS 1:100



Side Elevation (west)



Front Elevation (south)



Side Elevation (east)


PROPOSED ELEVATIONS 1:100




Rear Elevation (north)



Side Elevation (west)

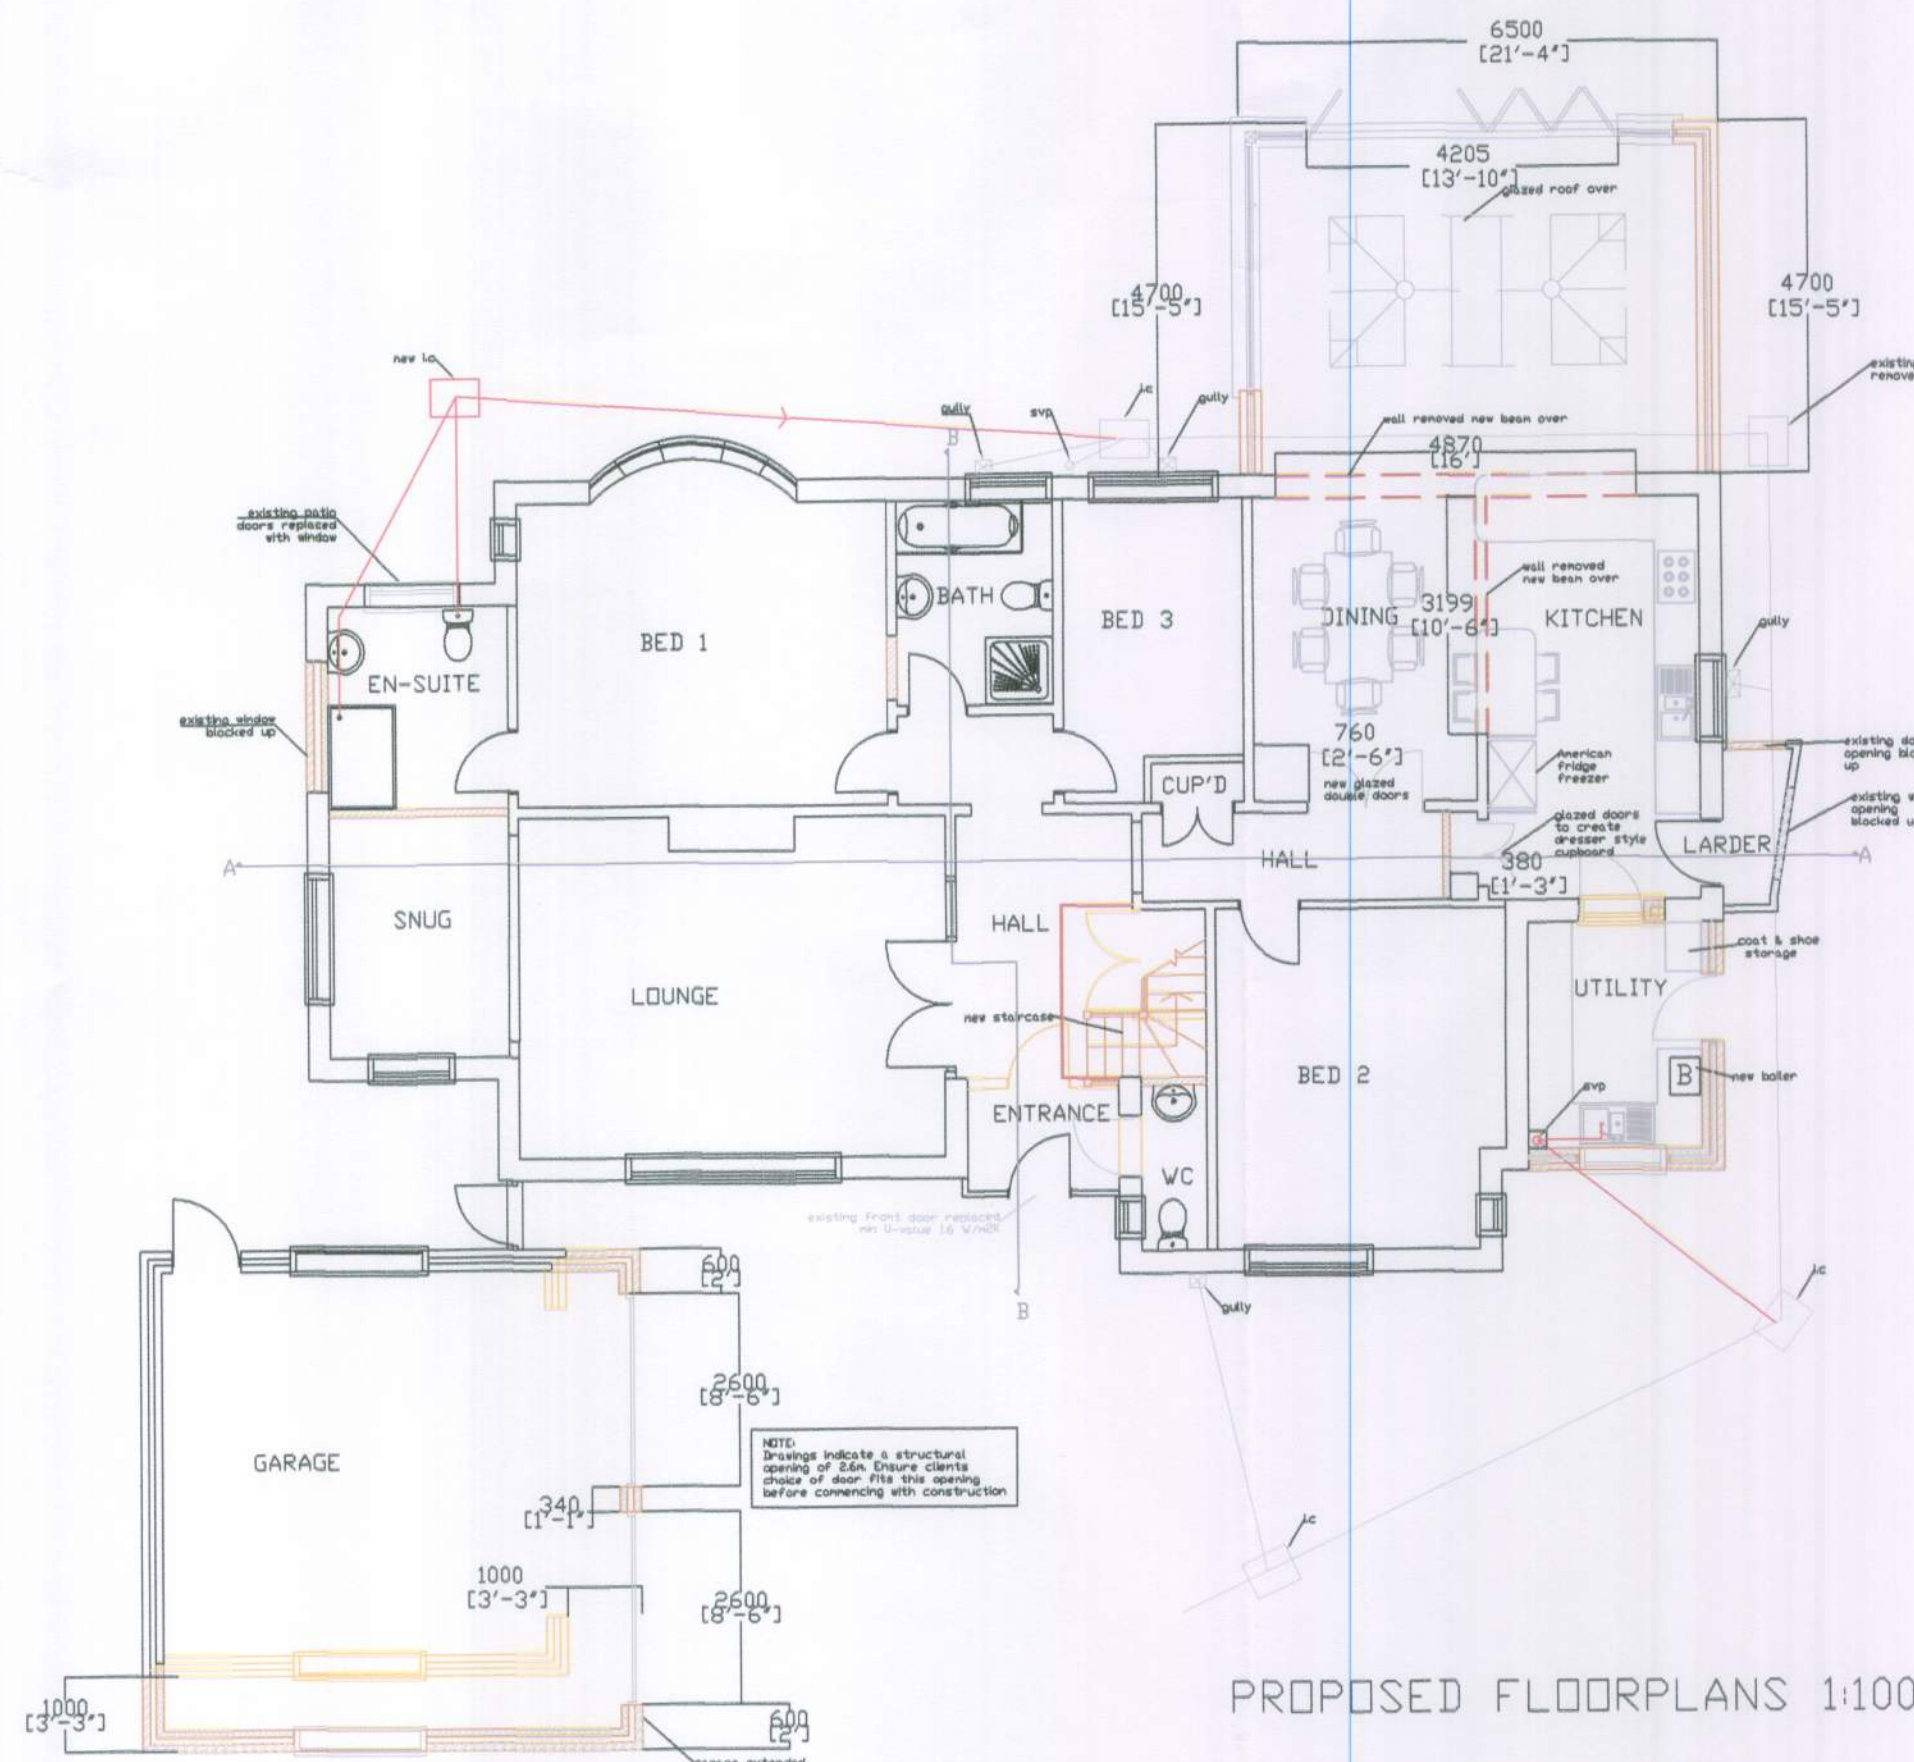

PROPOSED FLOORPLANS 1:100

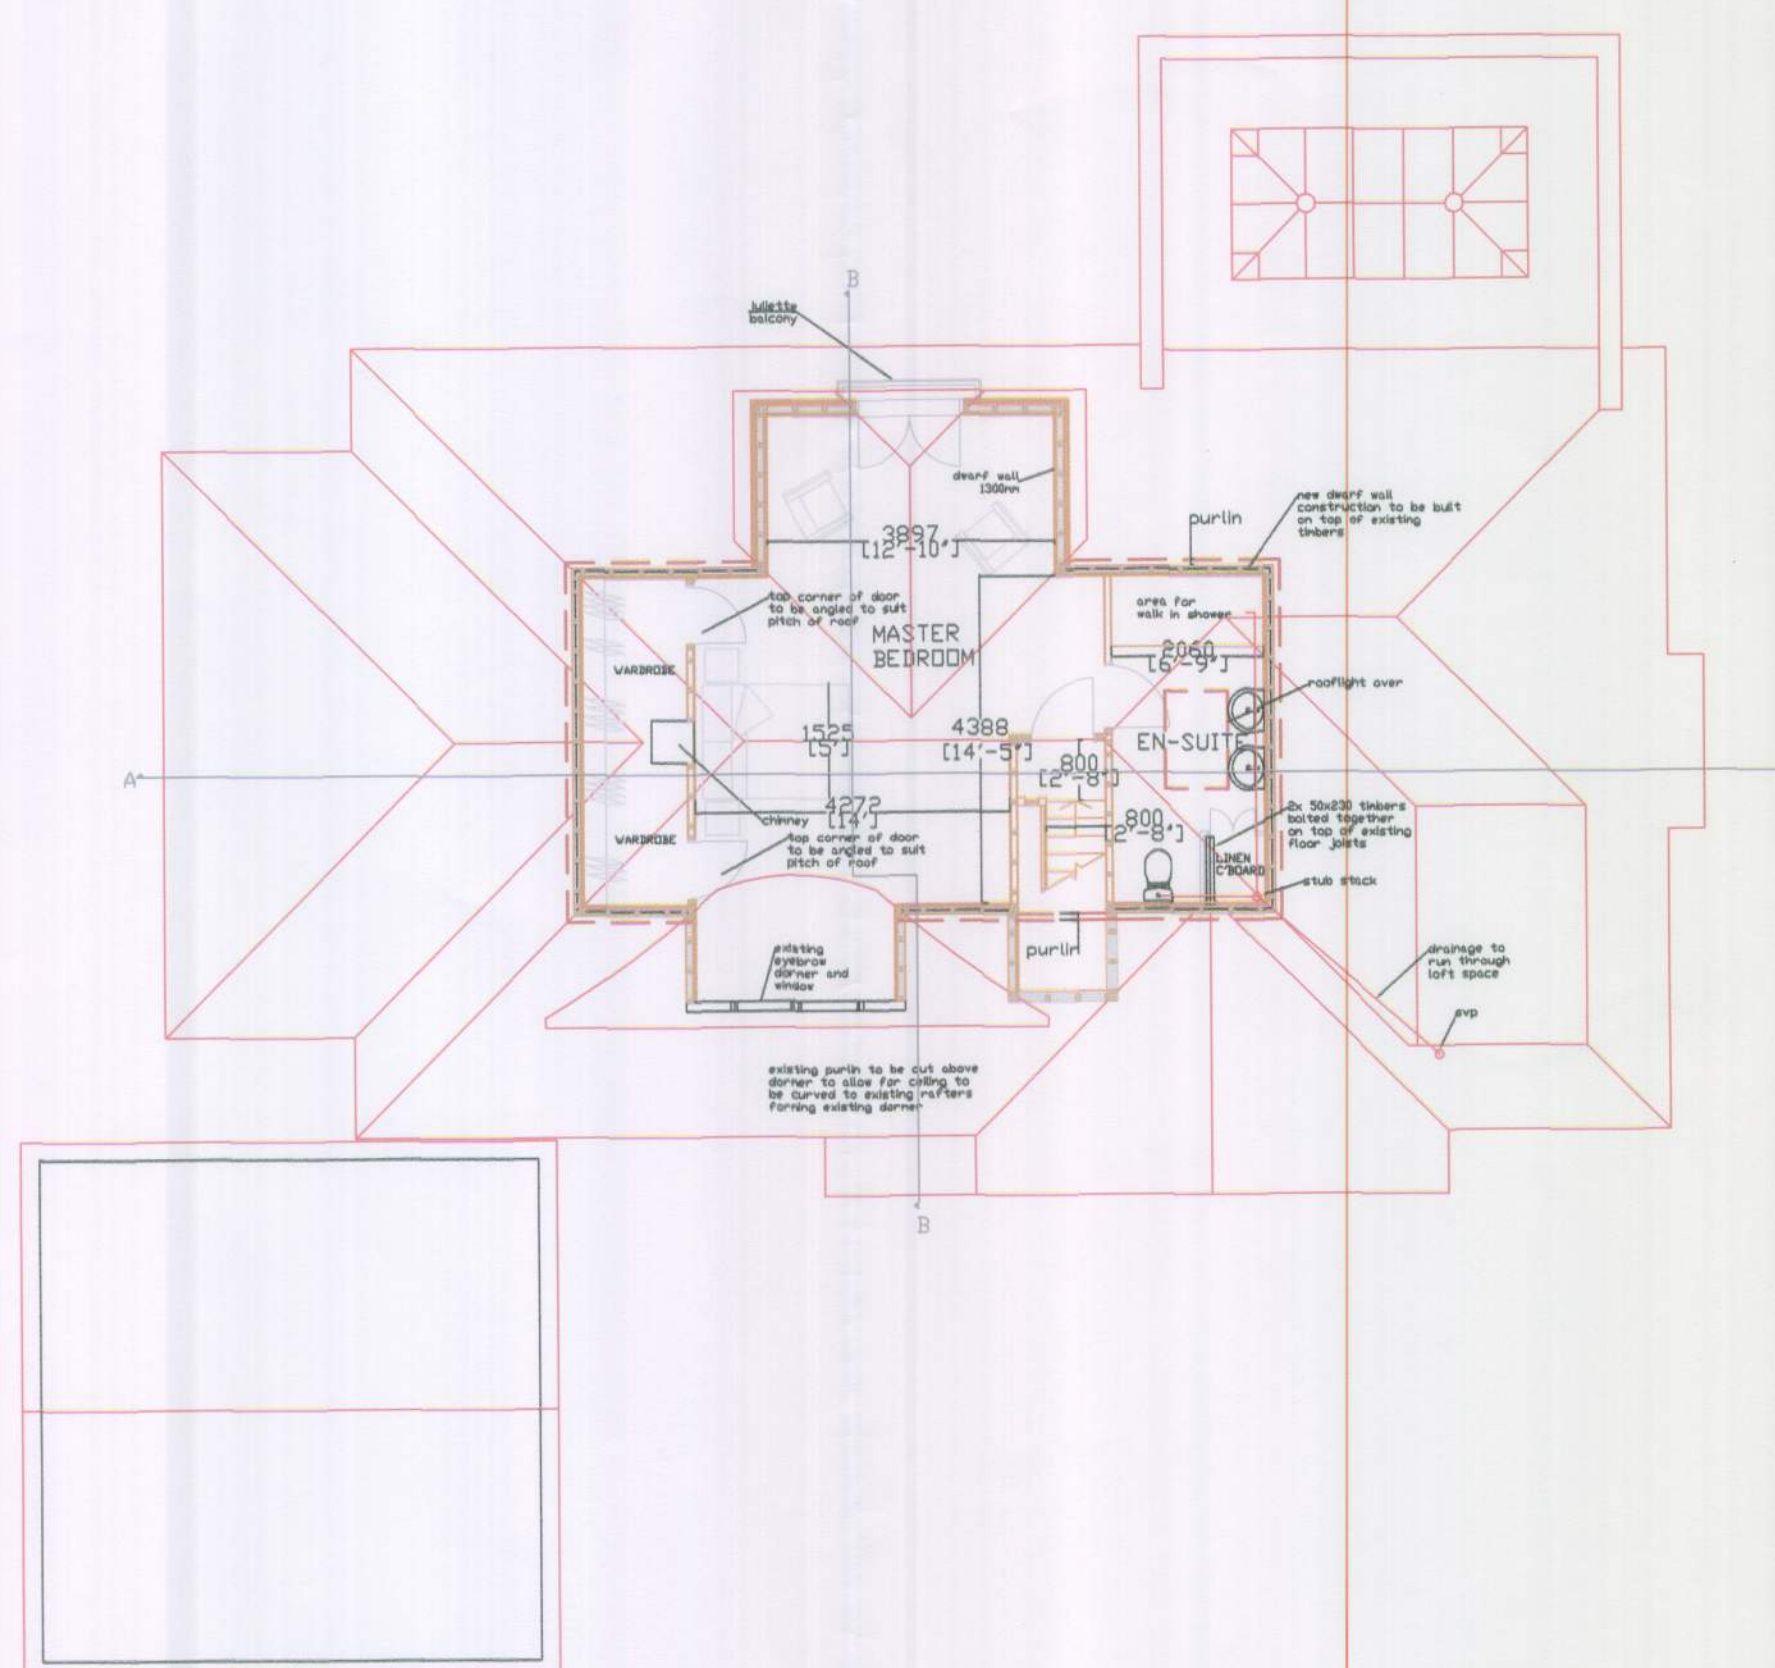

PROPOSED ROOF PLAN 1:200

BUILDING REGULATIONS

All dimensions to be checked on site prior to commencement of work, except for planning purposes.
This drawing is the copyright of
CALDOTECH LTD
and may not be copied, altered or reproduced
in any way without written authority.

CALDOTECH LTD
41 WILLOWHAYNE AVE
EAST PRESTON
WEST SUSSEX
BN16 1PL Telephone 01903 859176

EXISTING & PROPOSED FLOORPLANS,
ELEVATIONS & ROOF PLAN
11 Kithurst Close
East Preston
West Sussex

CLIENT	Mr & Mrs Winter
Client Amendments	1/10/05/12
Building Regulations Information	1/10/05/12
Amendments to rear extension	1/10/05/12
Amendments to garage	1/10/05/12
Client Amendments	1/10/05/12
Issue	1/10/05/12
Scale	AS SHOWN on A1
DATE	23/12/11
DRAWING NUMBER	11055/01/Rev.2