


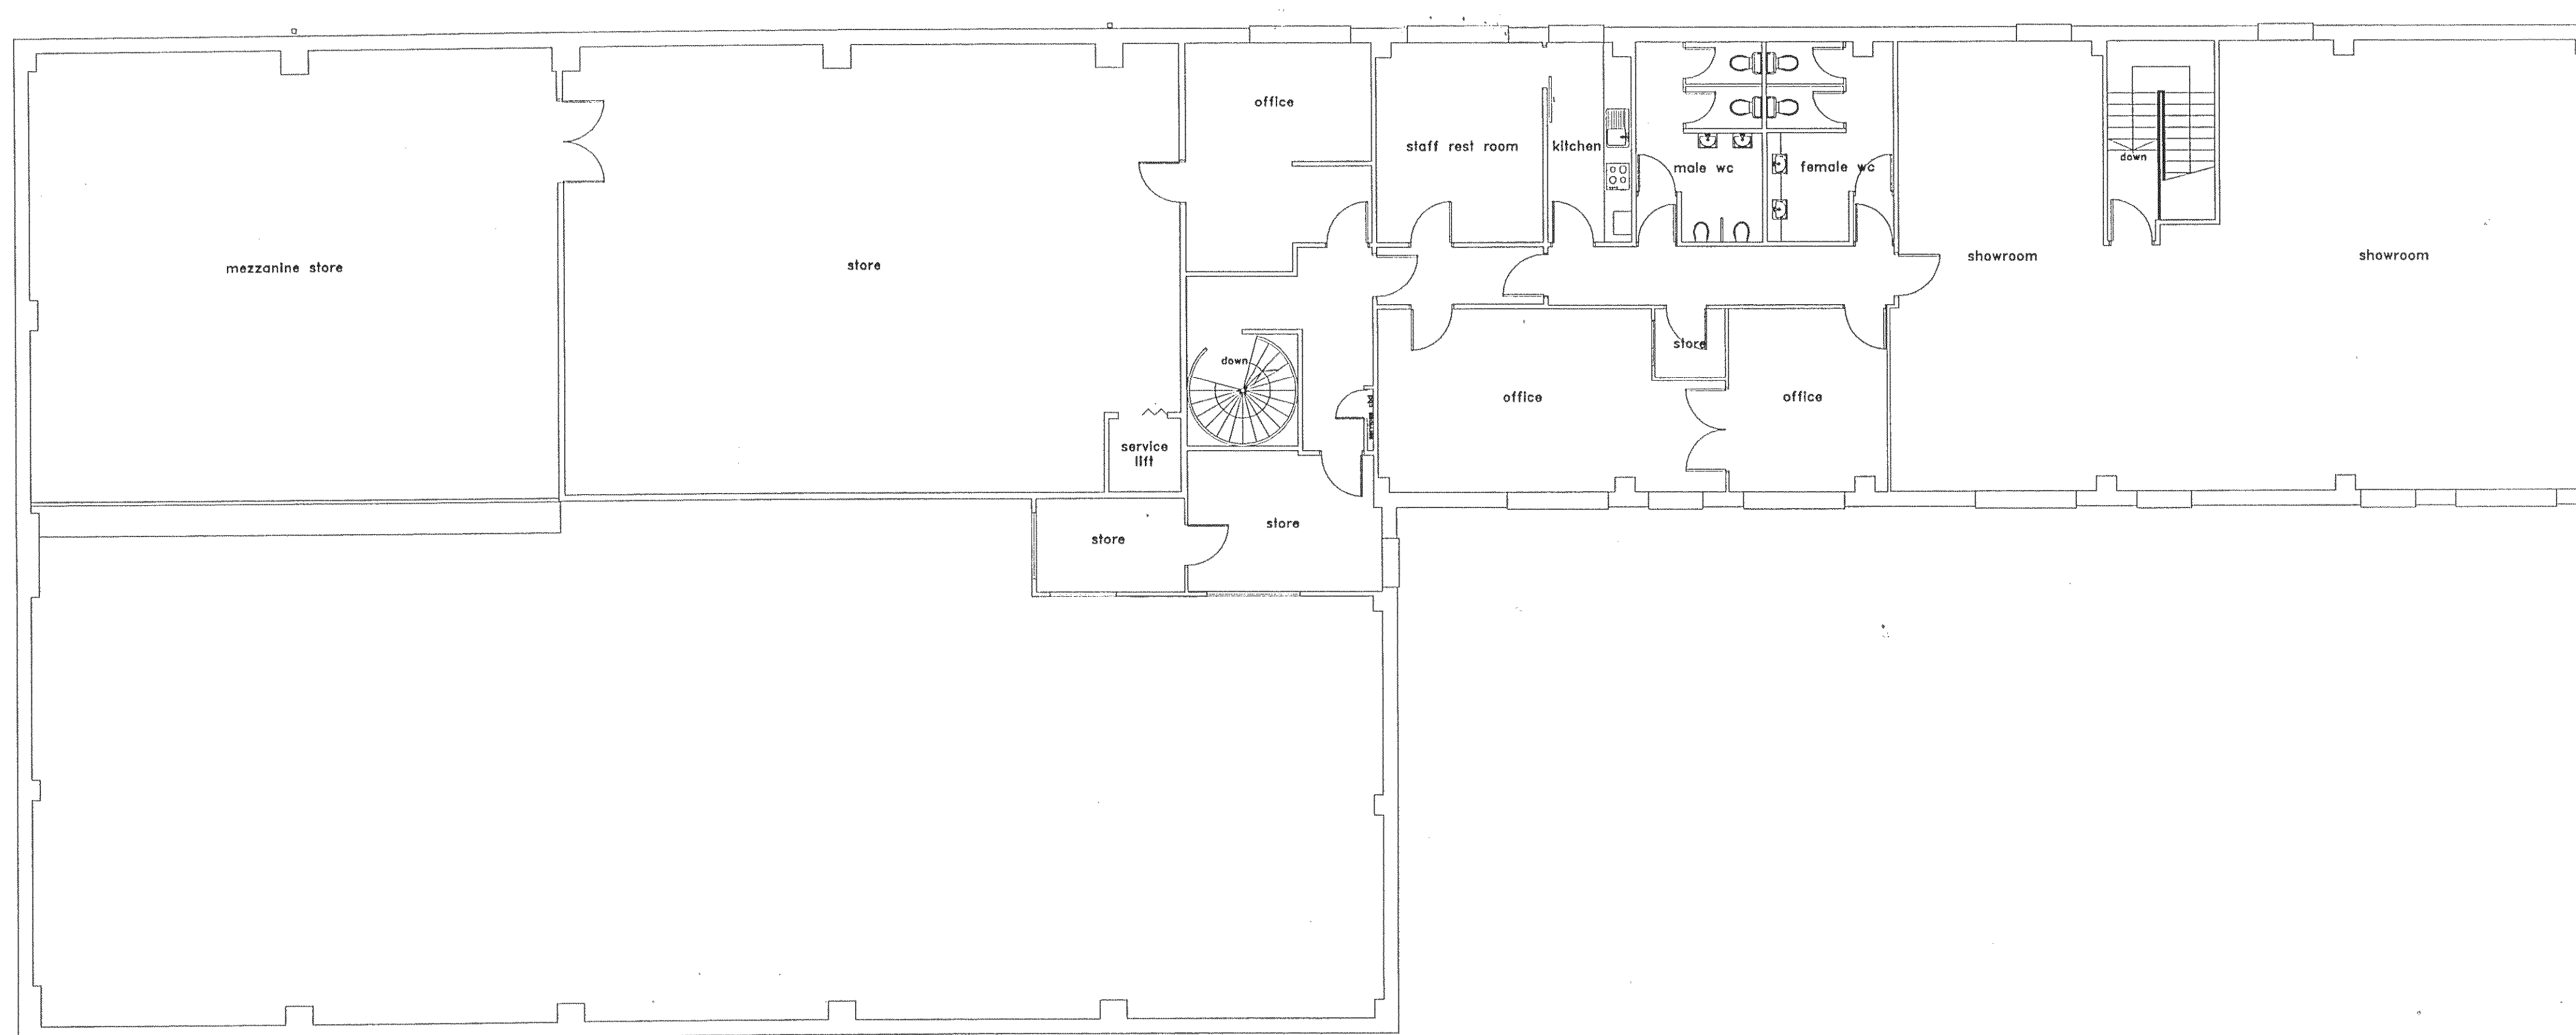


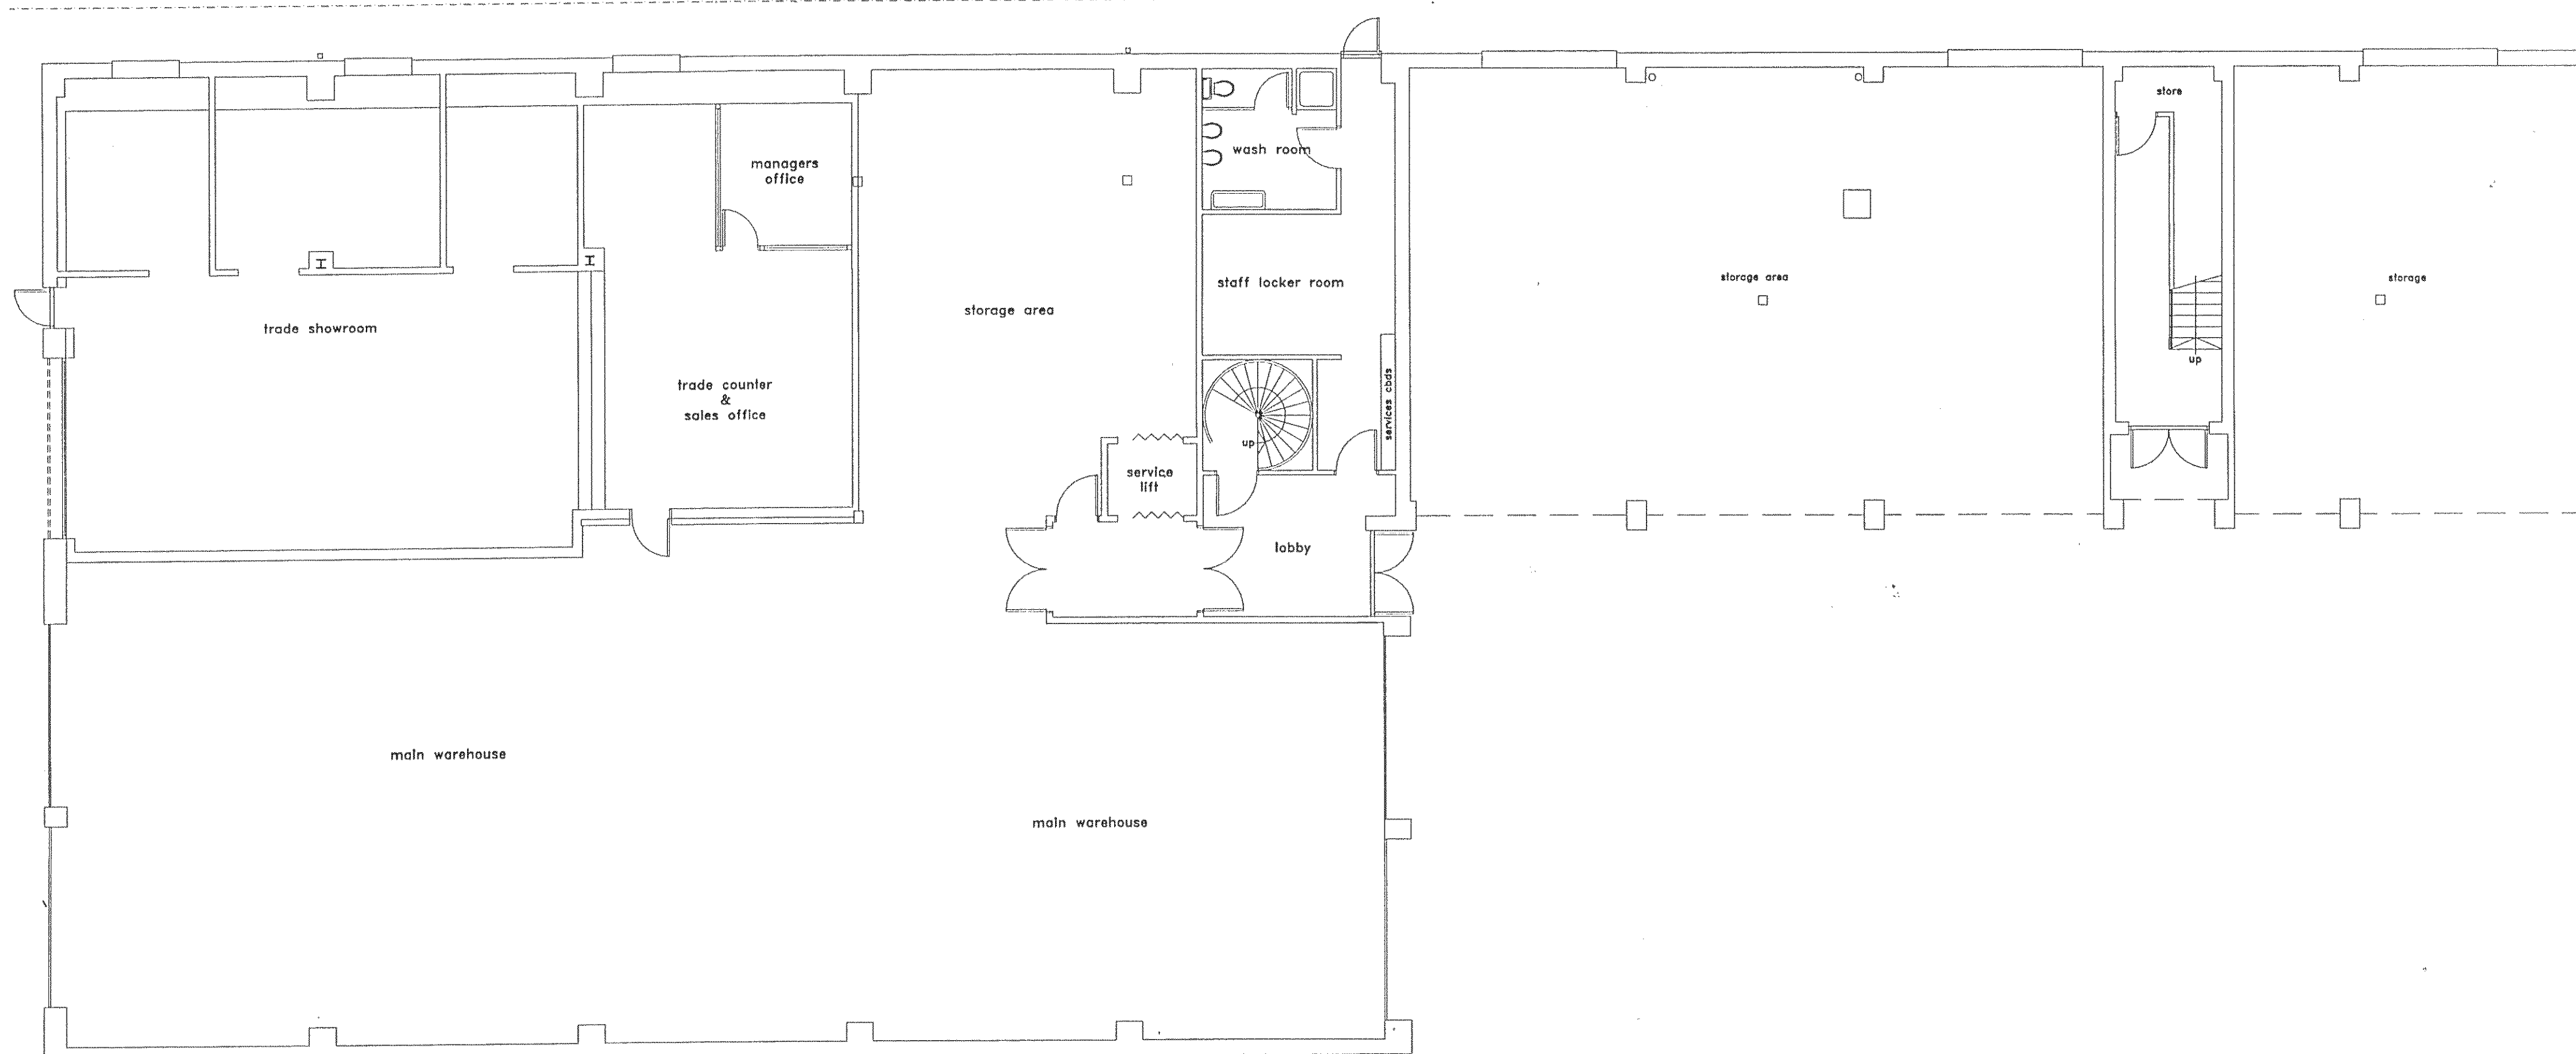

NOTE: This drawing has been prepared using survey and as existing floor plan layouts prepared by others and therefore Peter Shoemith & Co Ltd cannot accept any responsibility or liability for any discrepancies or inaccuracies caused by others.

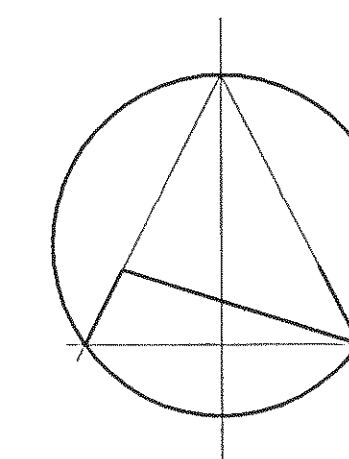

AS EXISTING - GROUND FLOOR PLAN

 

VISIONS	
PETER SHOESMITH ARCHITECTURAL DESIGN & CONSTRUCTION MANAGEMENT SERVICES	
THE VALLEY STUDIO 17 GORRINGE VALLEY ROAD MILLINGTON EASTBOURNE EAST SUSSEX BN20 9SX TEL 01323 484900 FAX 01323 484905 MOBILE 07814 836545	
client PARKER BUILDING SUPPLIES	
project title Proposed alterations at PARKER BUILDING SUPPLIES EAST PRESTON DEPOT STATION RD EAST PRESTON WEST SUSSEX	
drawing title As Existing – Floor Plans	
scale(s) 1:100 at A1 Paper Size	
date Apr 2017	drawn by PJS
drawing no. 1649/EX01	
rev.	