

form thermally insulated metal studwork lining to existing external wall - wall to be set inside existing columns to provide continuous flush wall surface for ease of display with access for maintenance & storage purposes as directed by client

form thermally insulated metal studwork lining to existing external wall - wall to be set inside existing columns to provide continuous flush wall surface for ease of display with access for maintenance & storage purposes as directed by client

remove existing metal stud separating wall

remove existing trade counter & extend trade showroom area

form metal studwork lining to existing internal wall


form metal studwork linings around existing columns

lay raised insulated floor as detailed in specification notes to whole of extended trade showroom, trade counter & sales office area

install new counter with integral lower desk section to staff side behind - include 1500mm wide section at lower level only - 760mm above FFL with 1800x1200mm wheelchair manoeuvring space & knee recess each side.


retain service lift access in new wall lining as directed by client

fill up opening in fairfaced blockwork match existing

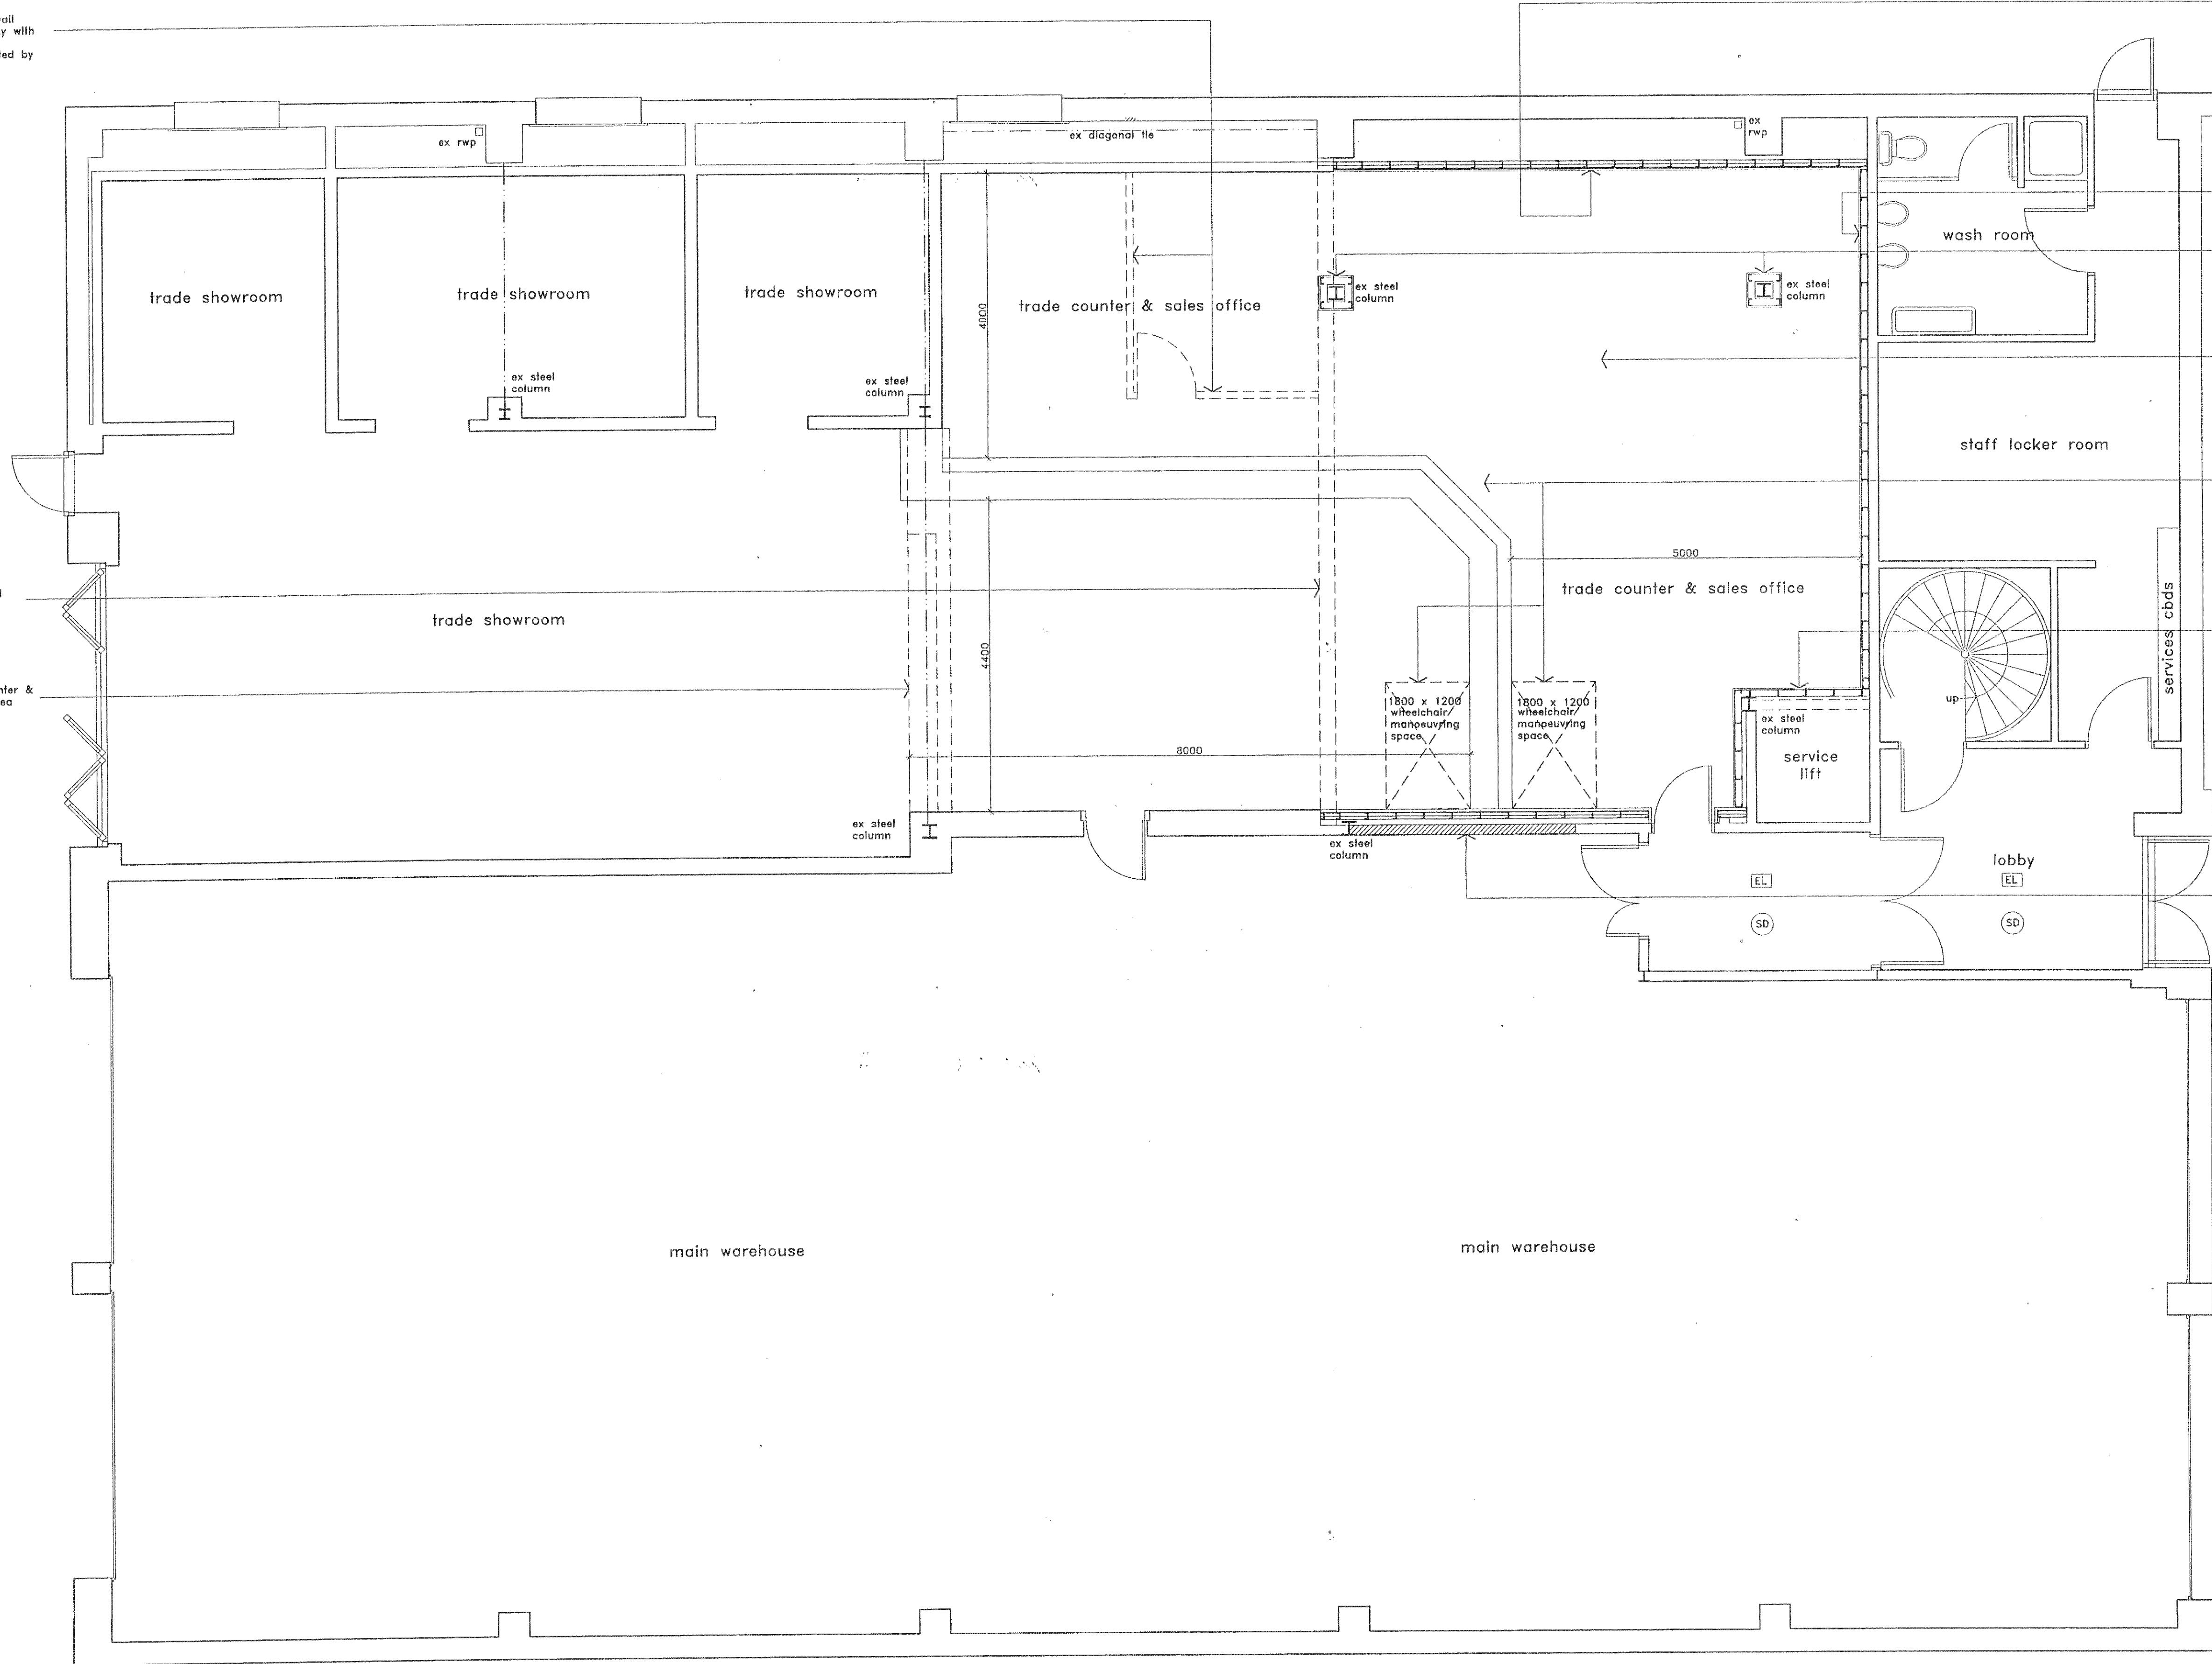

AS PROPOSED - GROUND FLOOR PLAN

0 1 2 3 4 5 6 7 8 9 10m

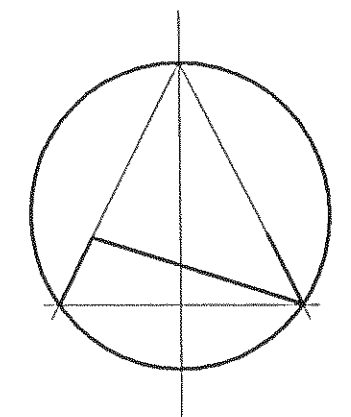

REVISIONS	
PETER SHOESMITH	
ARCHITECTURAL DESIGN & CONSTRUCTION MANAGEMENT SERVICES	
THE VALLEY STUDIO 17 GORRINGE VALLEY ROAD WILLINGDON EASTBOURNE EAST SUSSEX BN20 9SX TEL 01323 484900 FAX 01323 484905 MOBILE 07814 836545	
client	PARKER BUILDING SUPPLIES
project title	Proposed alterations at PARKER BUILDING SUPPLIES EAST PRESTON DEPOT STATION RD EAST PRESTON WEST SUSSEX
drawing title	As Proposed - Ground Floor Plan Trade Showroom Alterations
scale(s)	1:50 at A1 Paper Size
date	Apr 2017
drawn by	PJS
drawing no.	1649.LDC.02
rev.	-