


Proposed

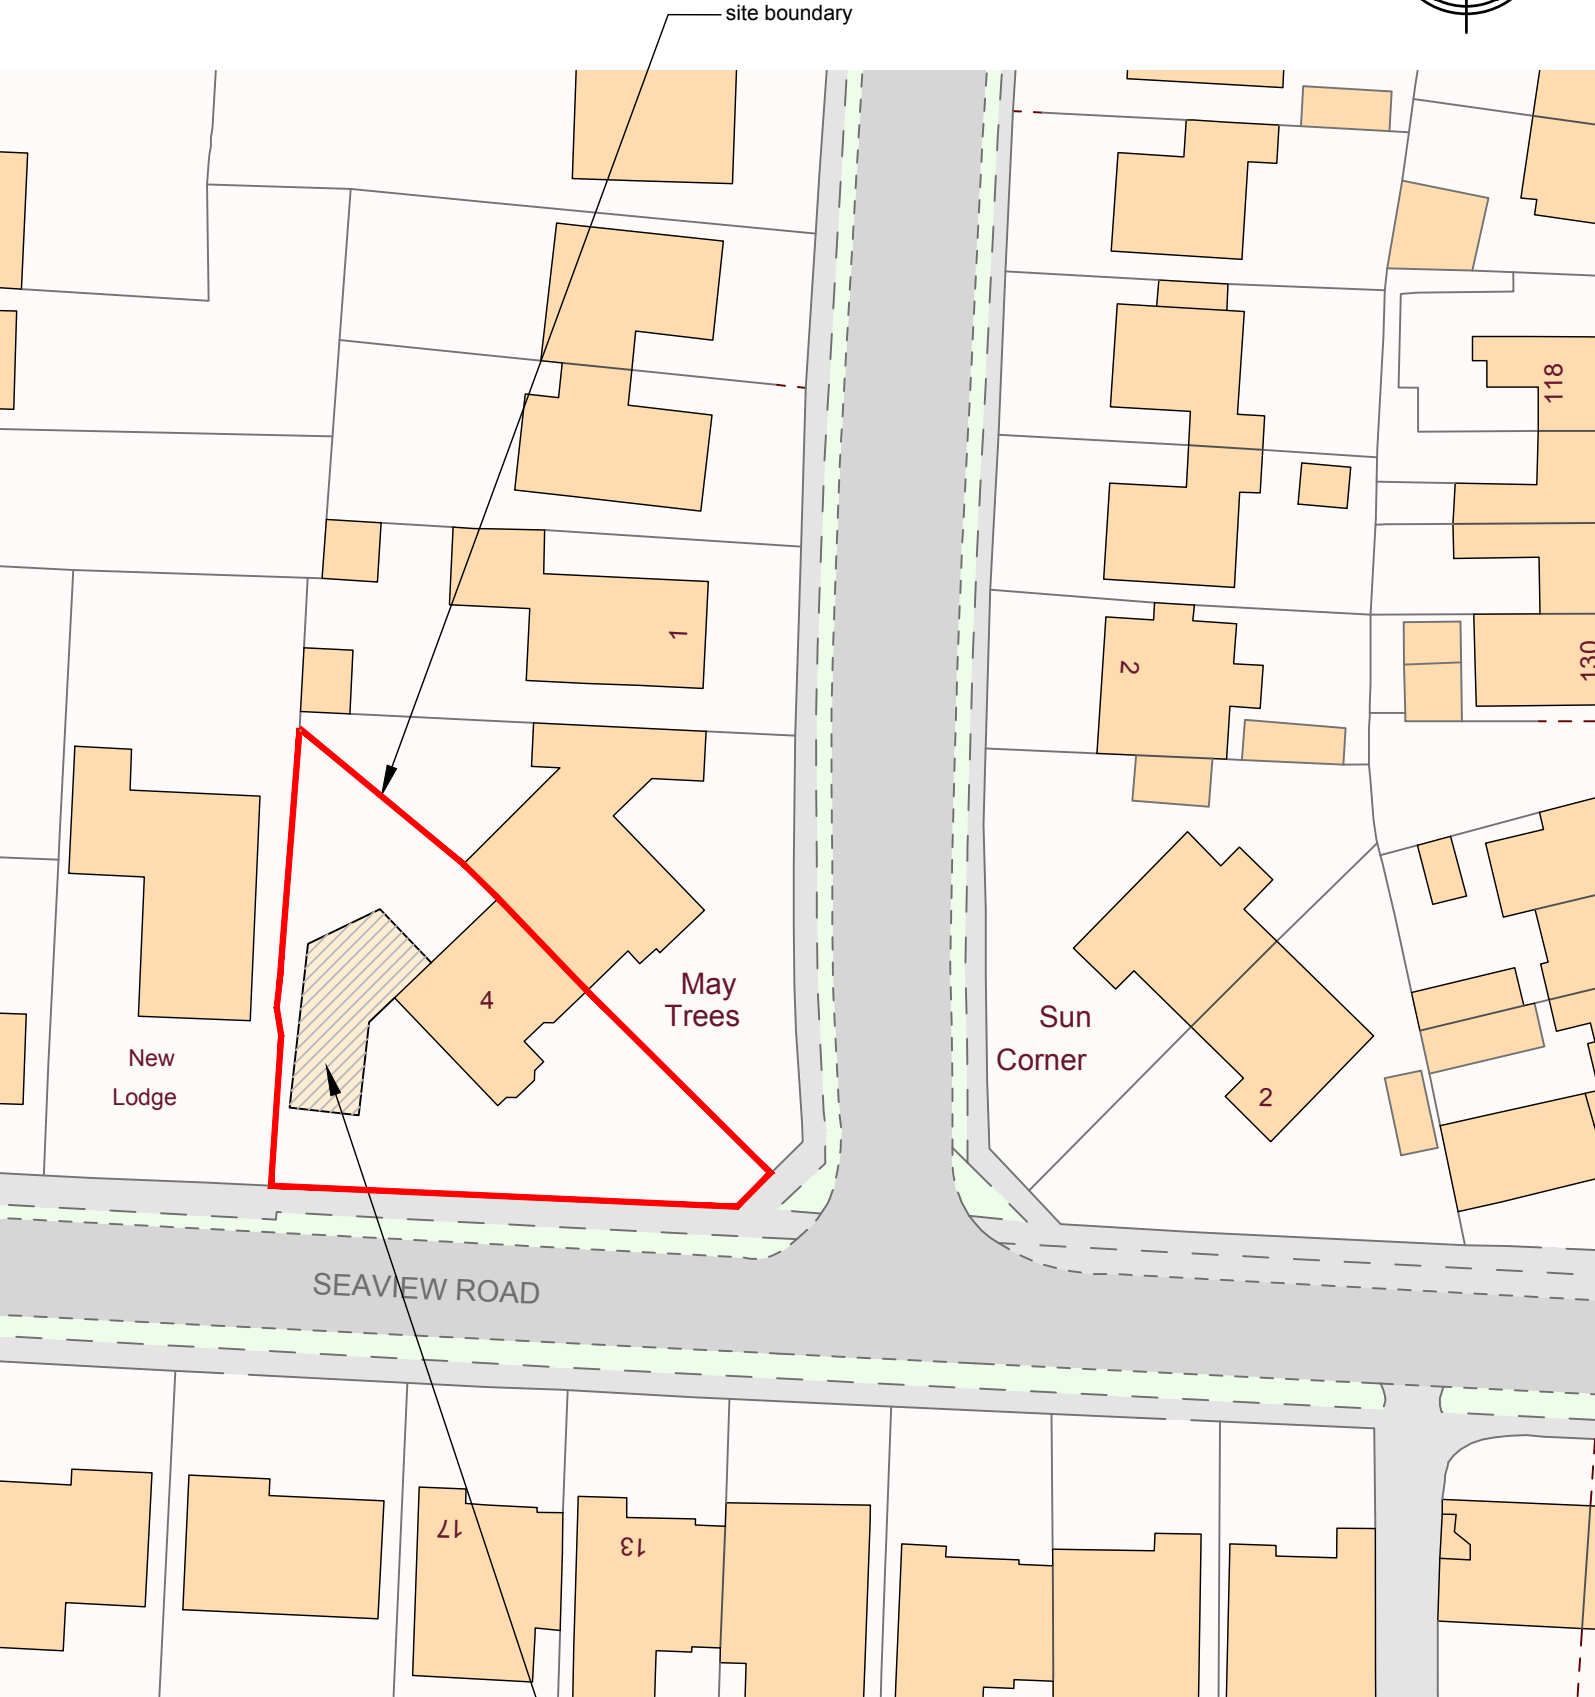


SITE PLAN
1:500 @ A3


single storey rear & side extension





©Crown Copyright. All rights reserved. Licence no. 100019980

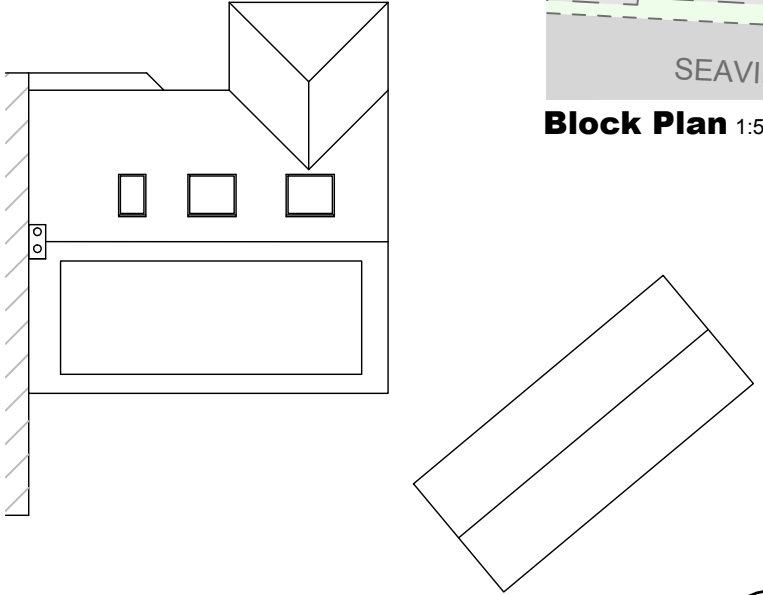

Existing Roof Plan
1:200 @ A3

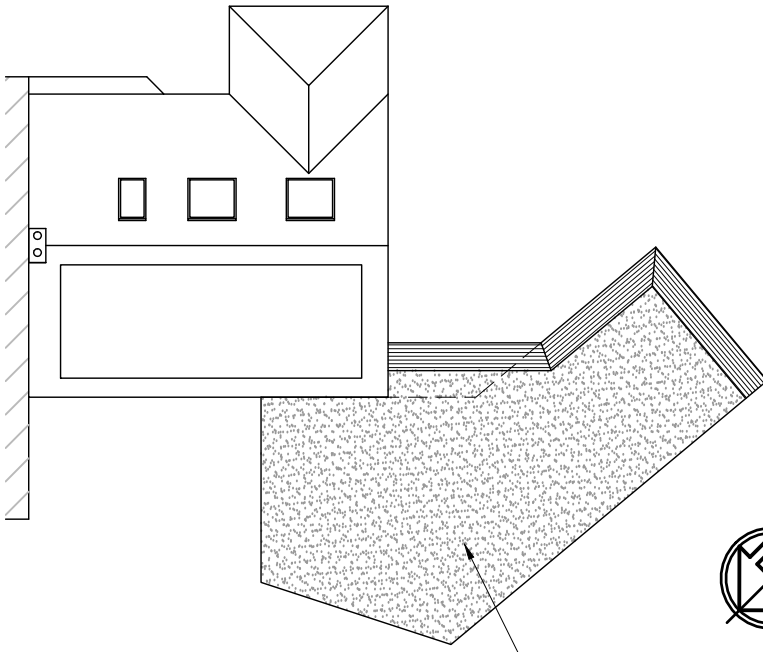

Proposed Roof Plan
1:200 @ A3

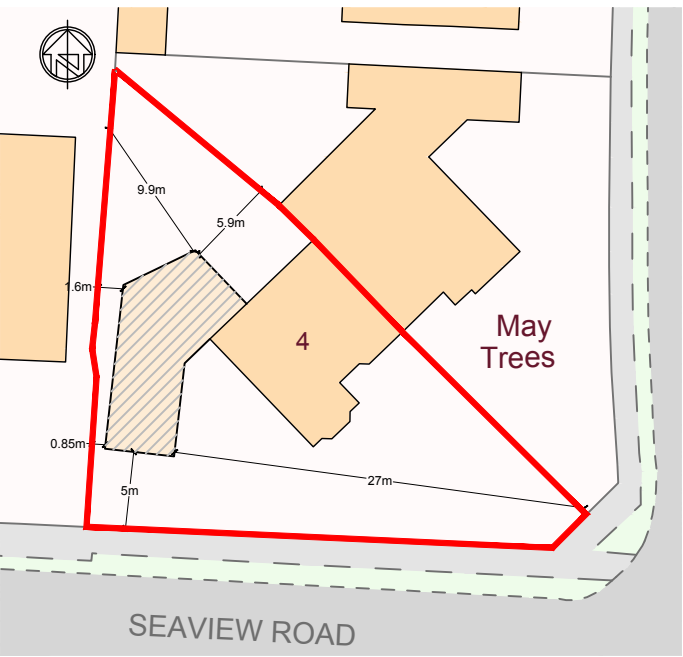 

Block Plan 1:500 @ A3

©Crown Copyright. All rights reserved. Licence no. 100019980

© nat-design, all rights reserved. Use figured dimensions only. All dimensions are to be checked on site before any work is carried out. Please contact the Architect immediately regarding any discrepancies discovered on site.

Rev.	Notes	Date
 NAT DESIGN ARCHITECTURAL SERVICES M: 07599199759 E: info@nat-design.co.uk www.nat-design.co.uk		
Project 4 Seaview Road, East Preston, BN16 1LX		
Drawing Proposed Site & Roof Plans		
Drawn By NSE		Scale as shown
Date May 2026		Revision
Drawing No. 2064 -DPA - 02		