


Existing

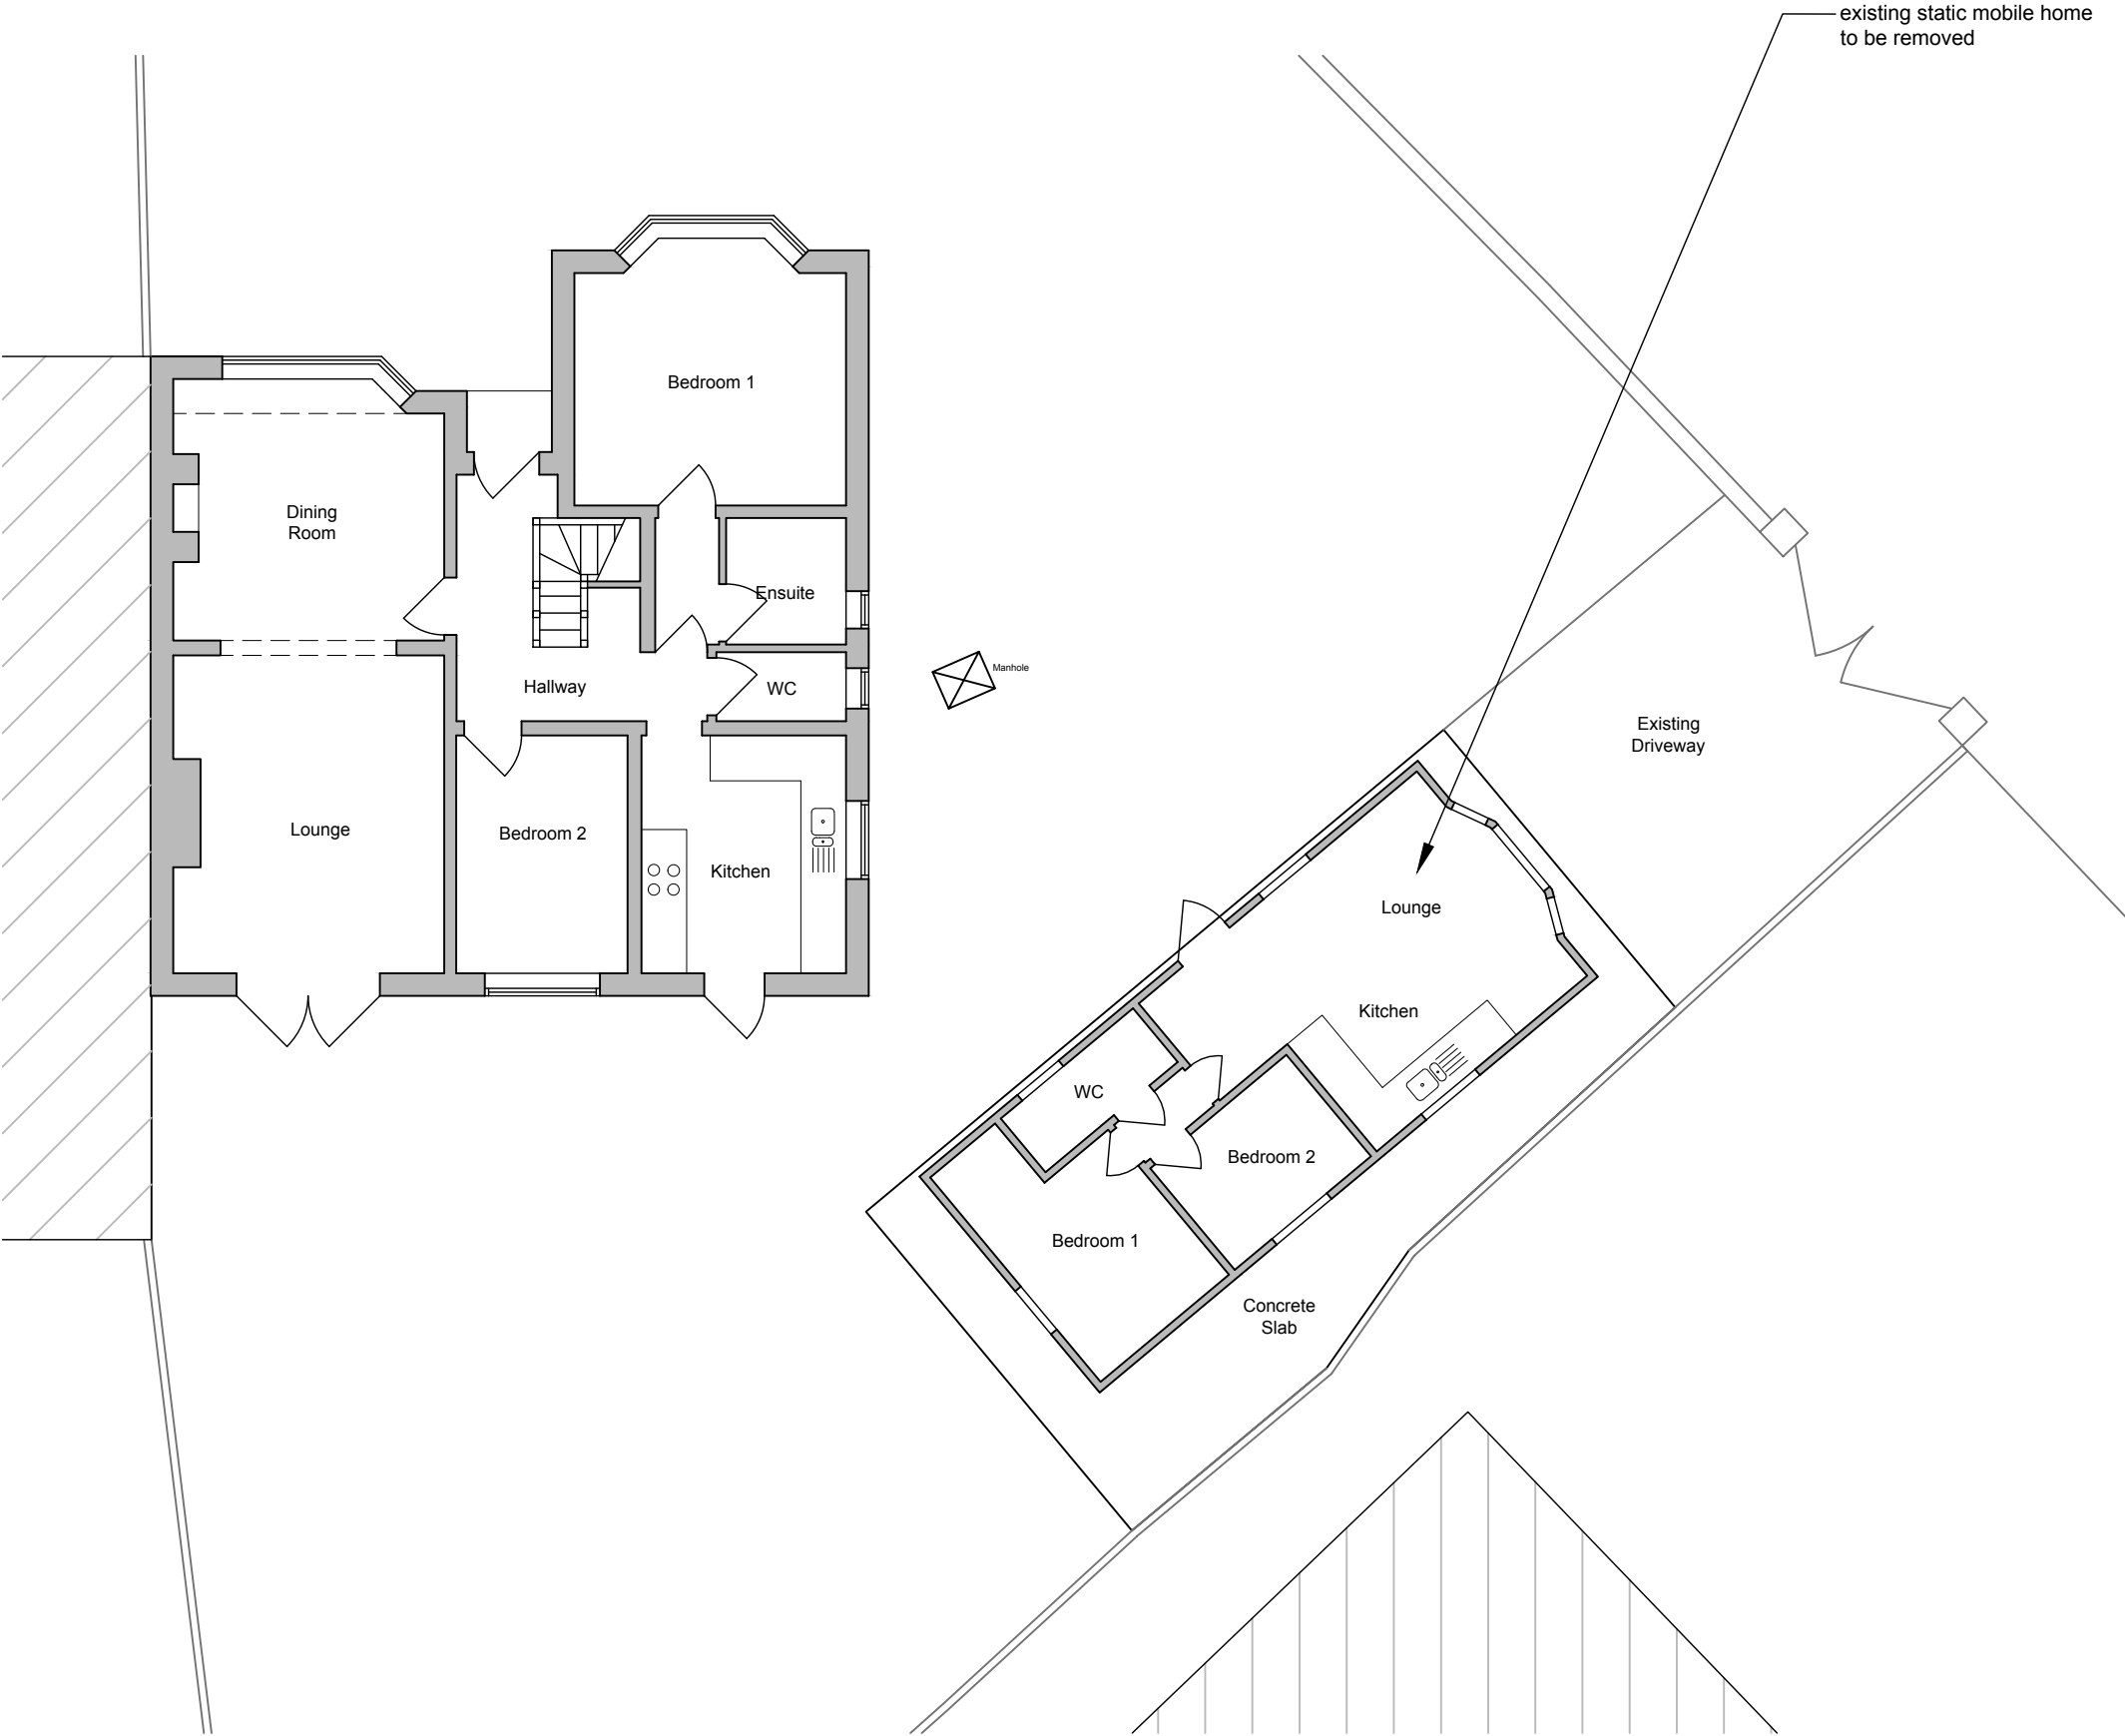

FLOOR PLAN
1:100 @ A3

© nat-design, all rights reserved. Use figured dimensions only. All dimensions are to be checked on site before any work is carried out. Please contact the Architect immediately regarding any discrepancies discovered on site.

Rev.	Notes	Date
 NAT DESIGN ARCHITECTURAL SERVICES M: 07599199759 E: info@nat-design.co.uk www.nat-design.co.uk		
Project		
4 Seaview Road, East Preston, BN16 1LX		
Drawing		
Existing Floor Plan		
Drawn By NSE		Scale as shown
Date May 2026		Revision
Drawing No. 2064 - DPA - 03		

