




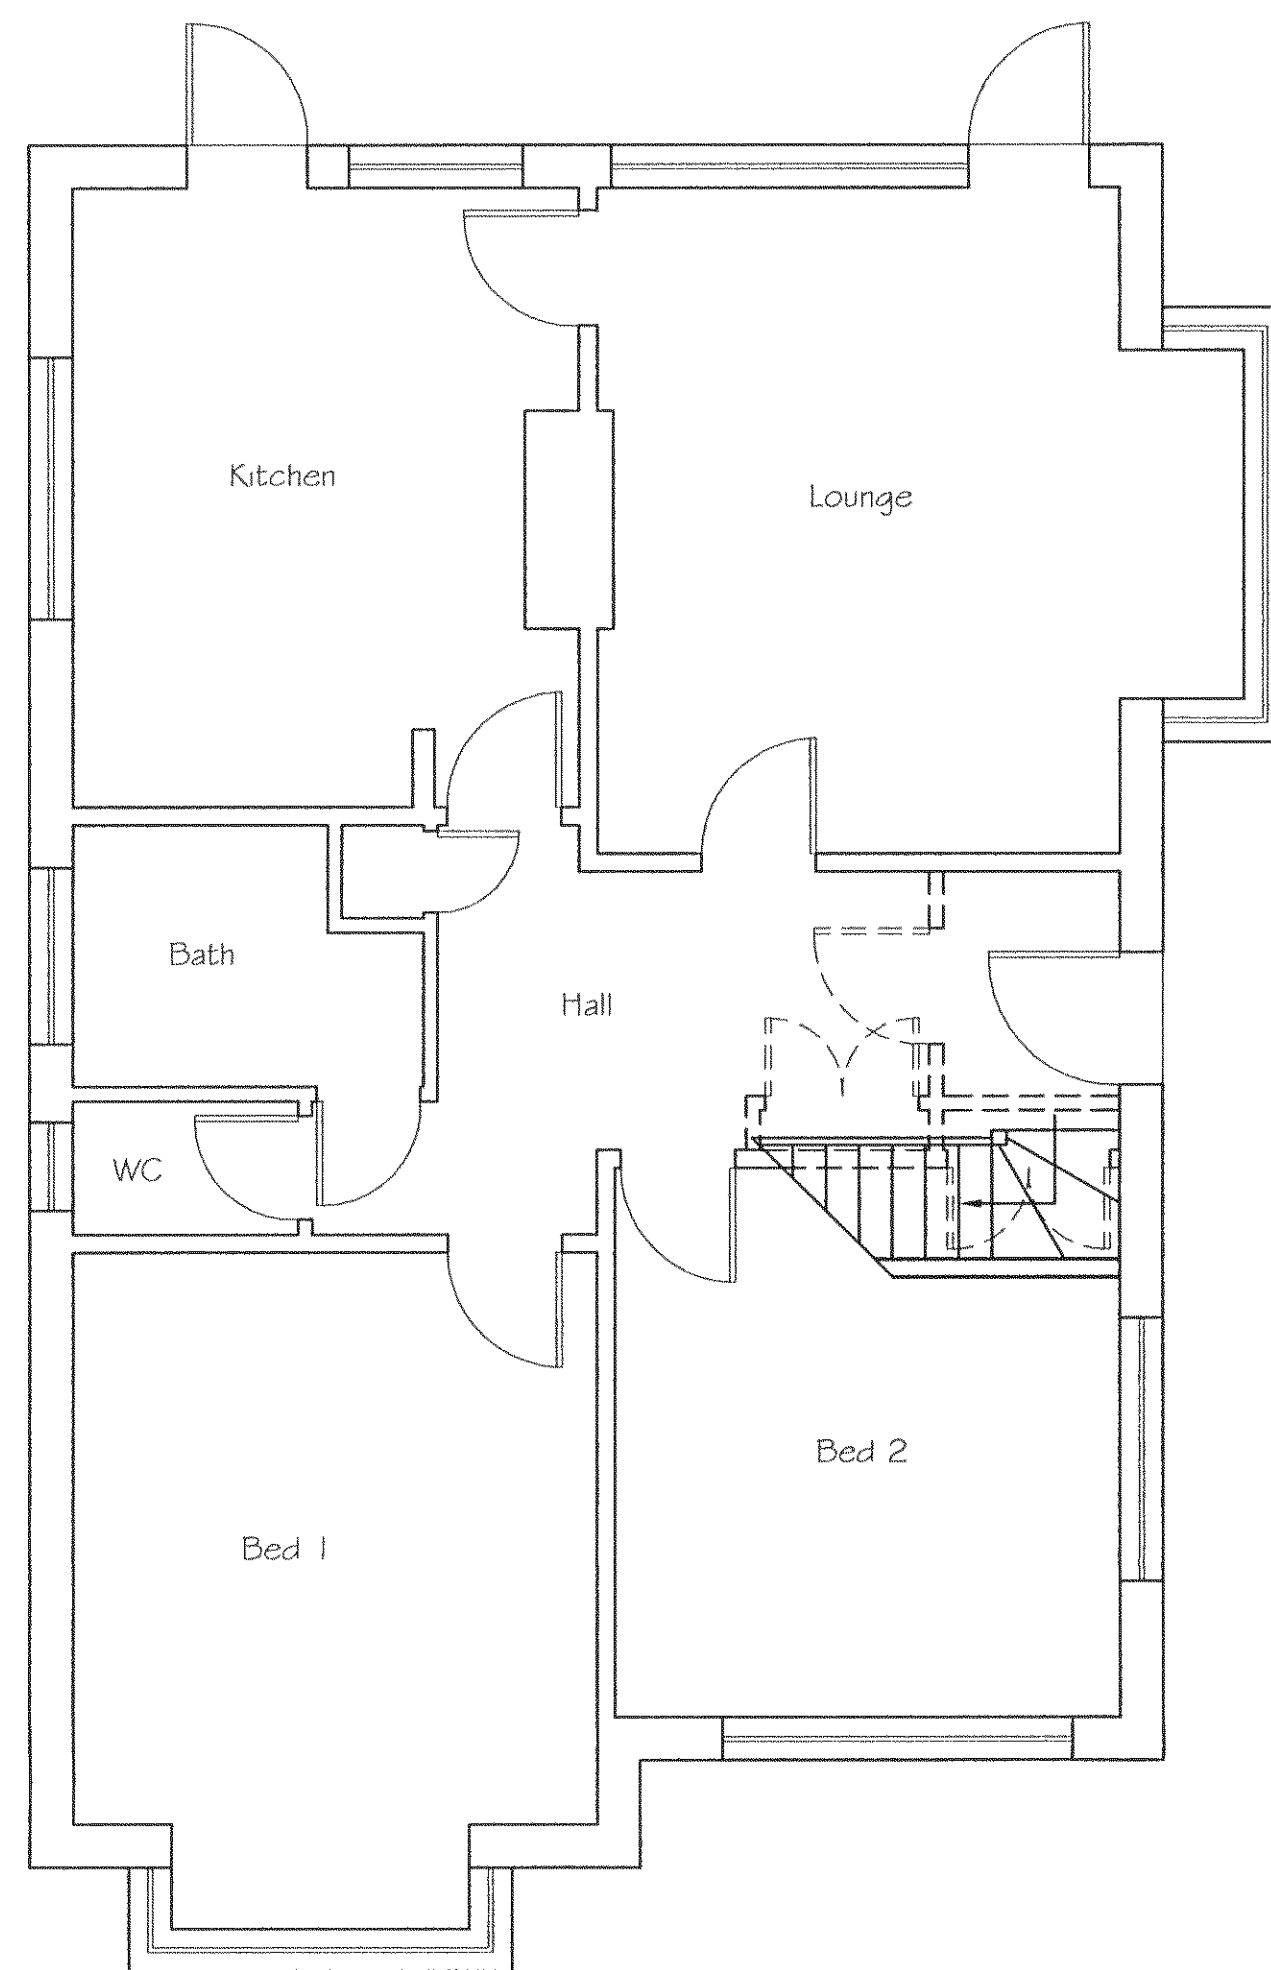


Proposed Ground Floor Plan

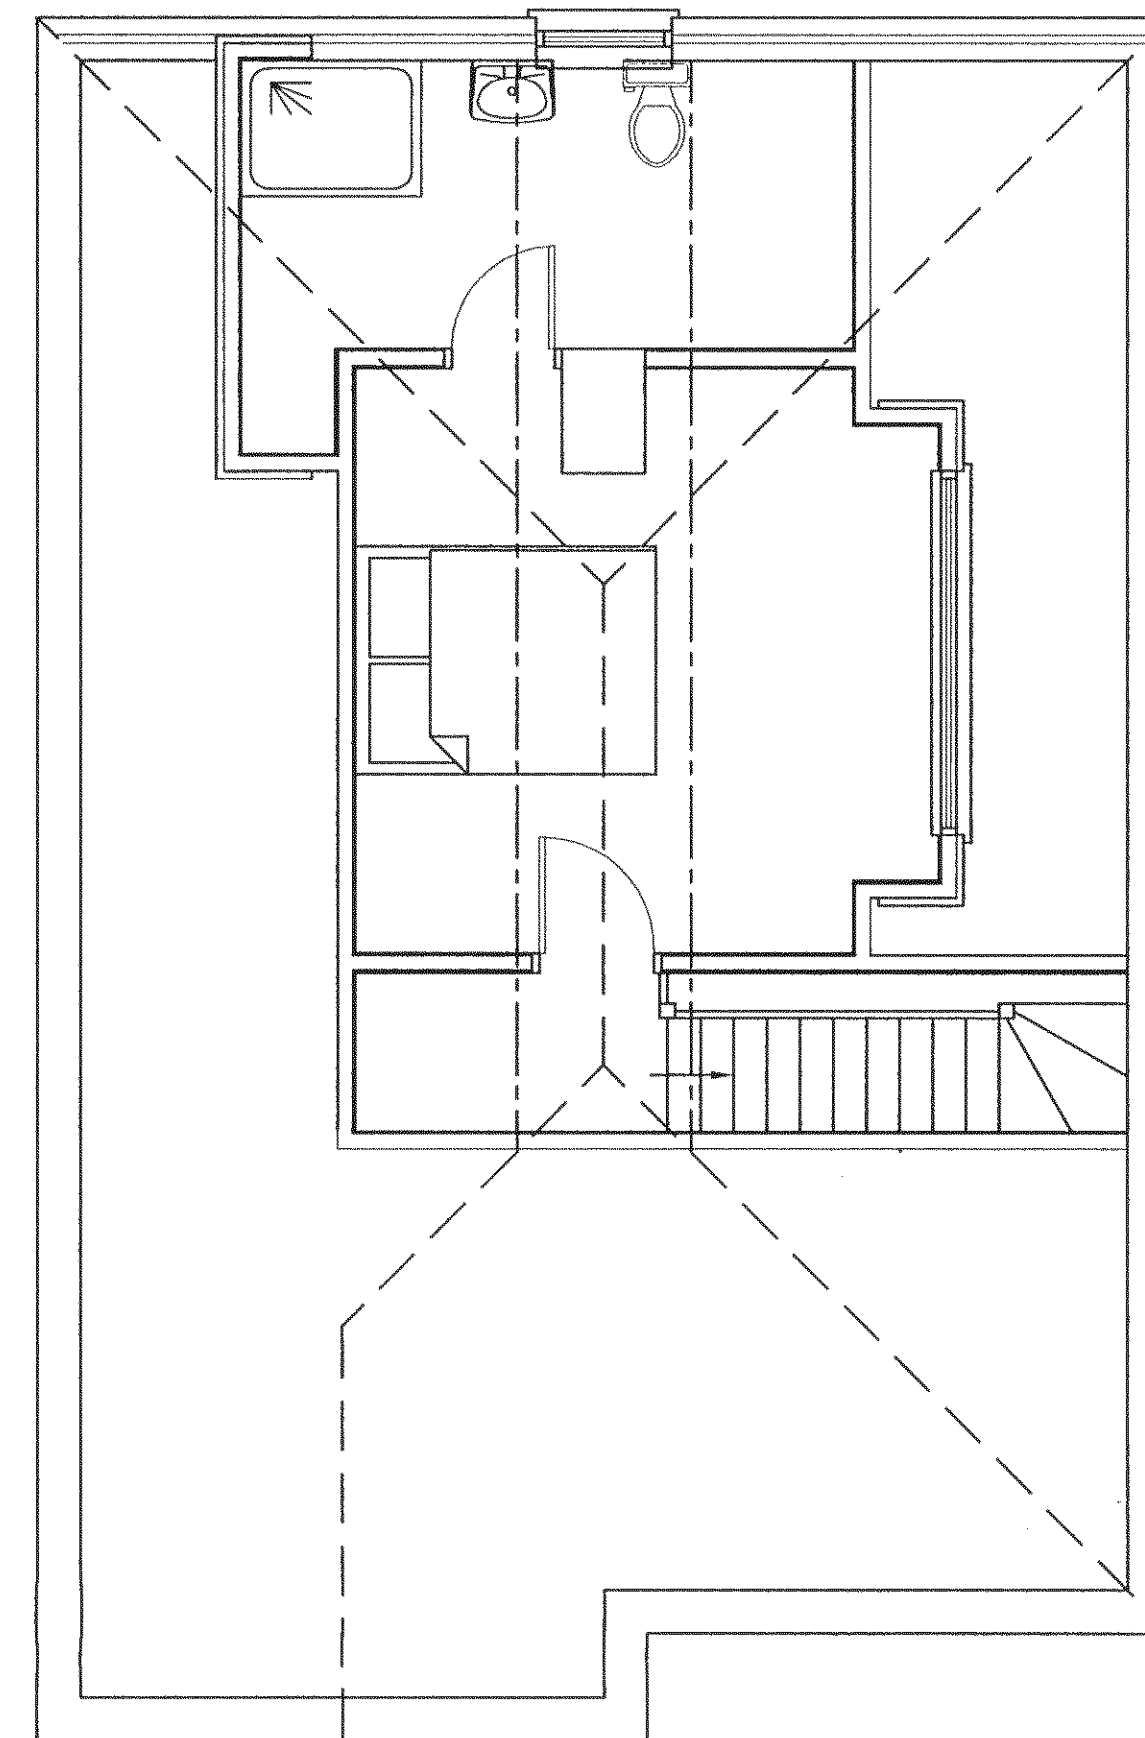


Proposed First Floor Plan

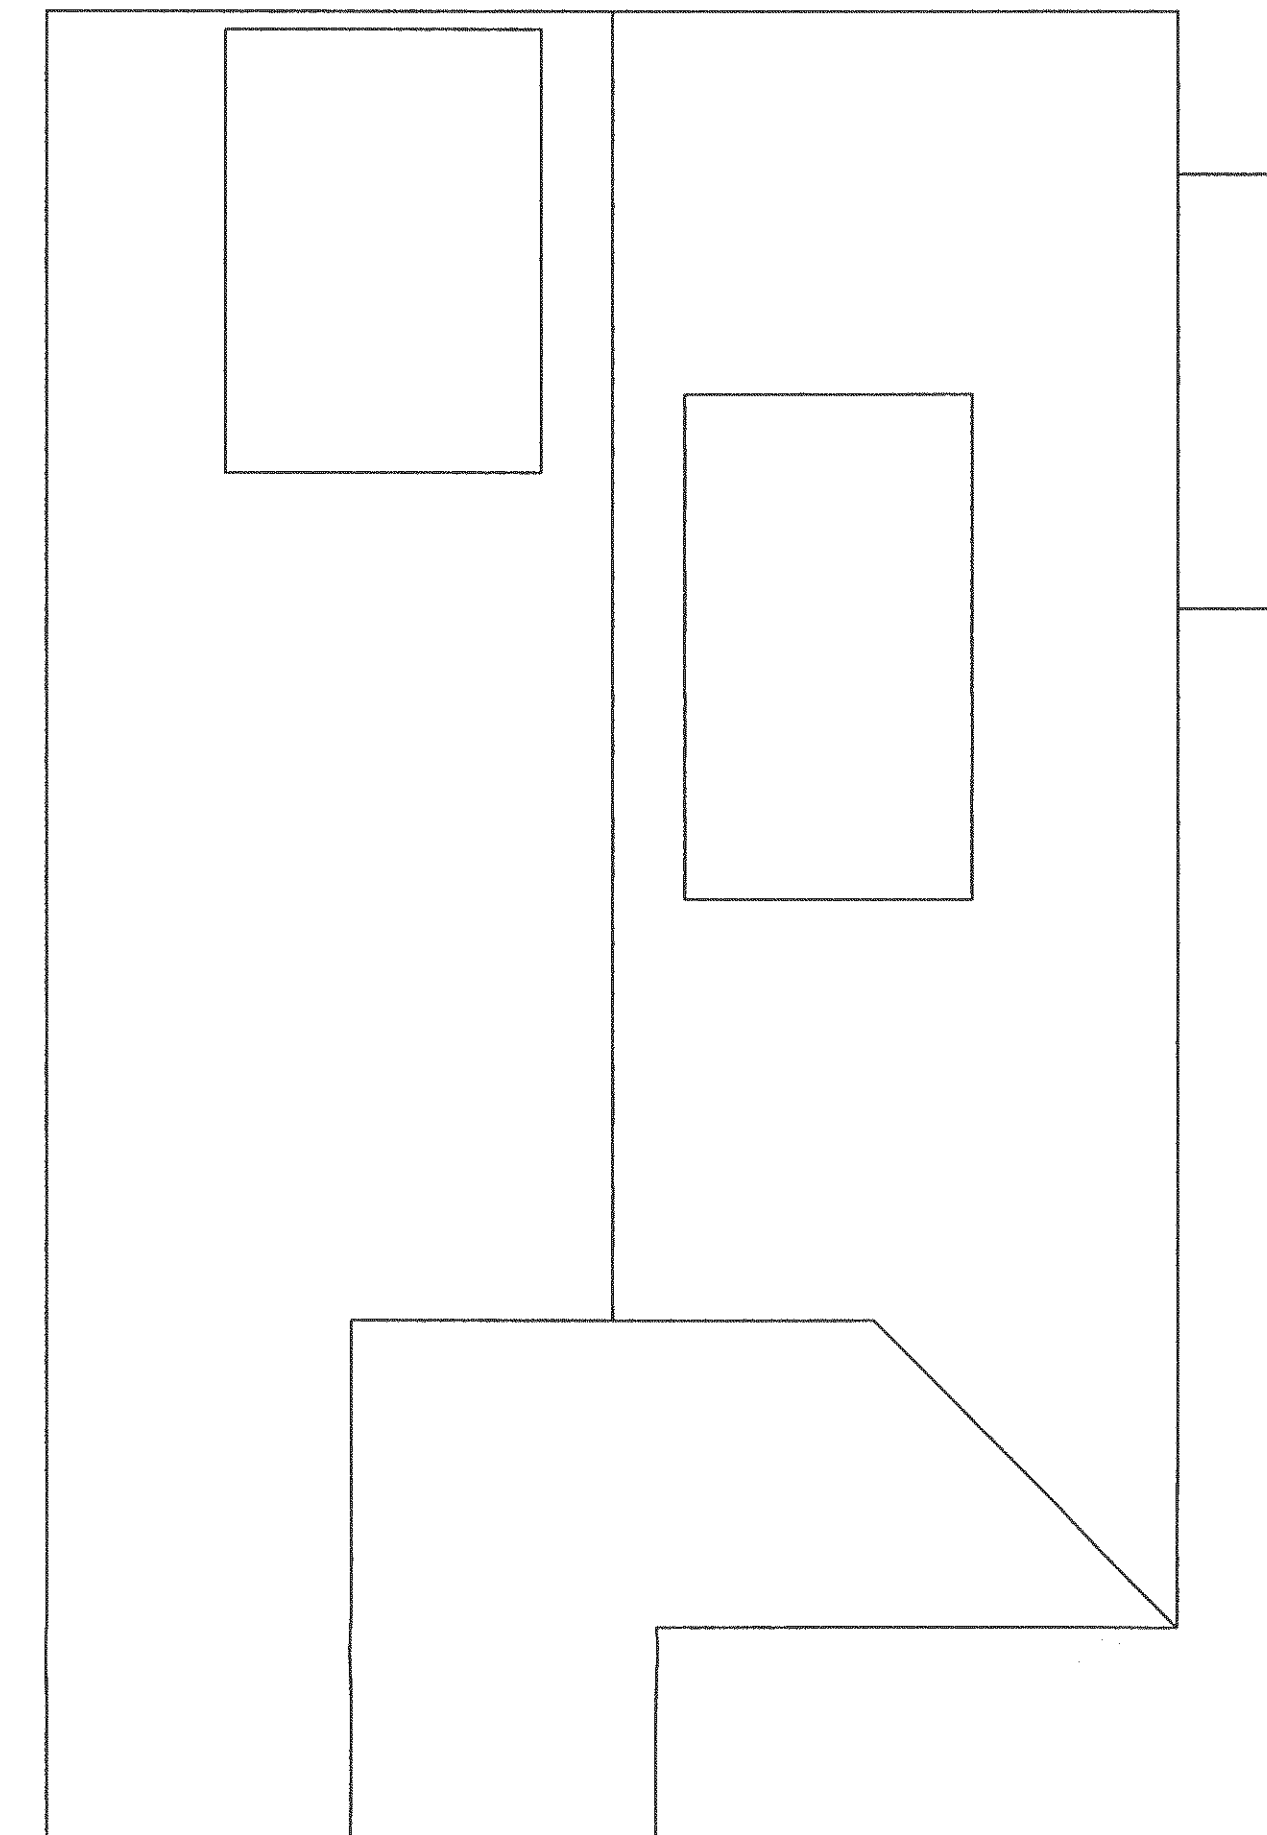


Proposed Roof Plan

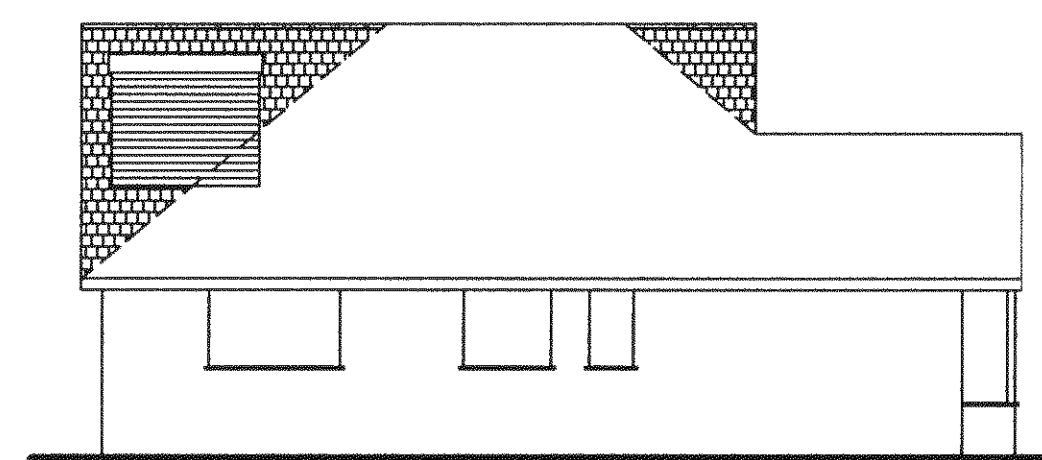


Proposed Rear Elevation

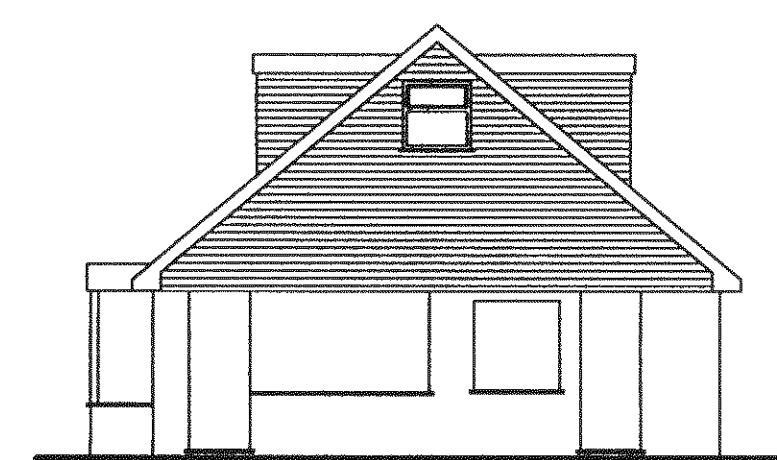

Proposed Side Elevation

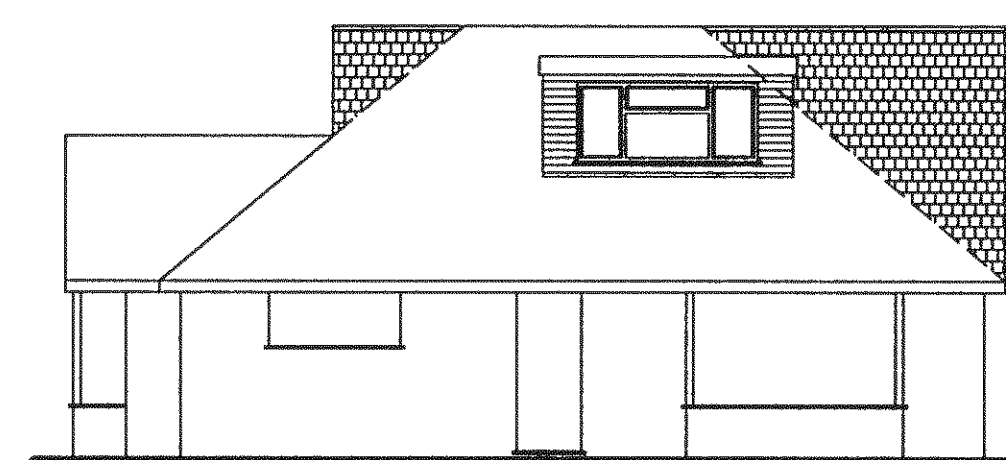

Proposed Front Elevation

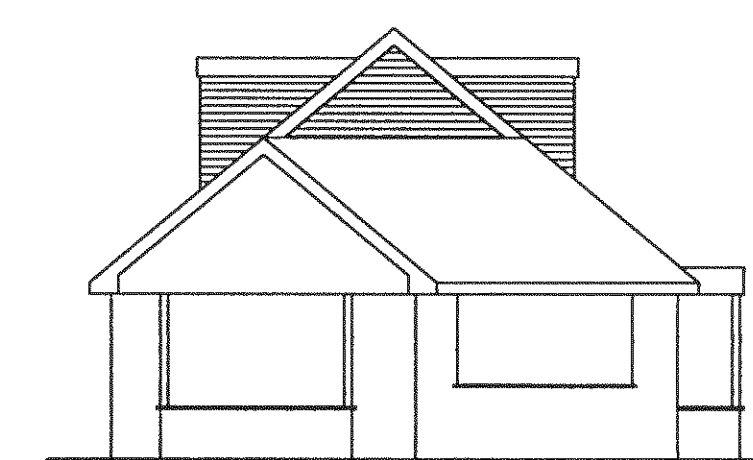

Proposed Side Elevation

Tony Rogers Building Consultants Address: 40 Dawn Crescent, Upper Beeding West Sussex, BN44 3WU Telephone: 01903 815225 Fax: 01903 815225		
Rev.	Date:	Revision Description:
Client: Mr & Mrs Austin		
Address: 28 Vermont Way East Preston West Sussex BN		
Project: Proposed rooms in roof		
Scale: 1:50 1:100 Paper Size A1		
Date: May 2012		
Drawing No: 12/750/02		
Drawn By: AWR	Revision:	