


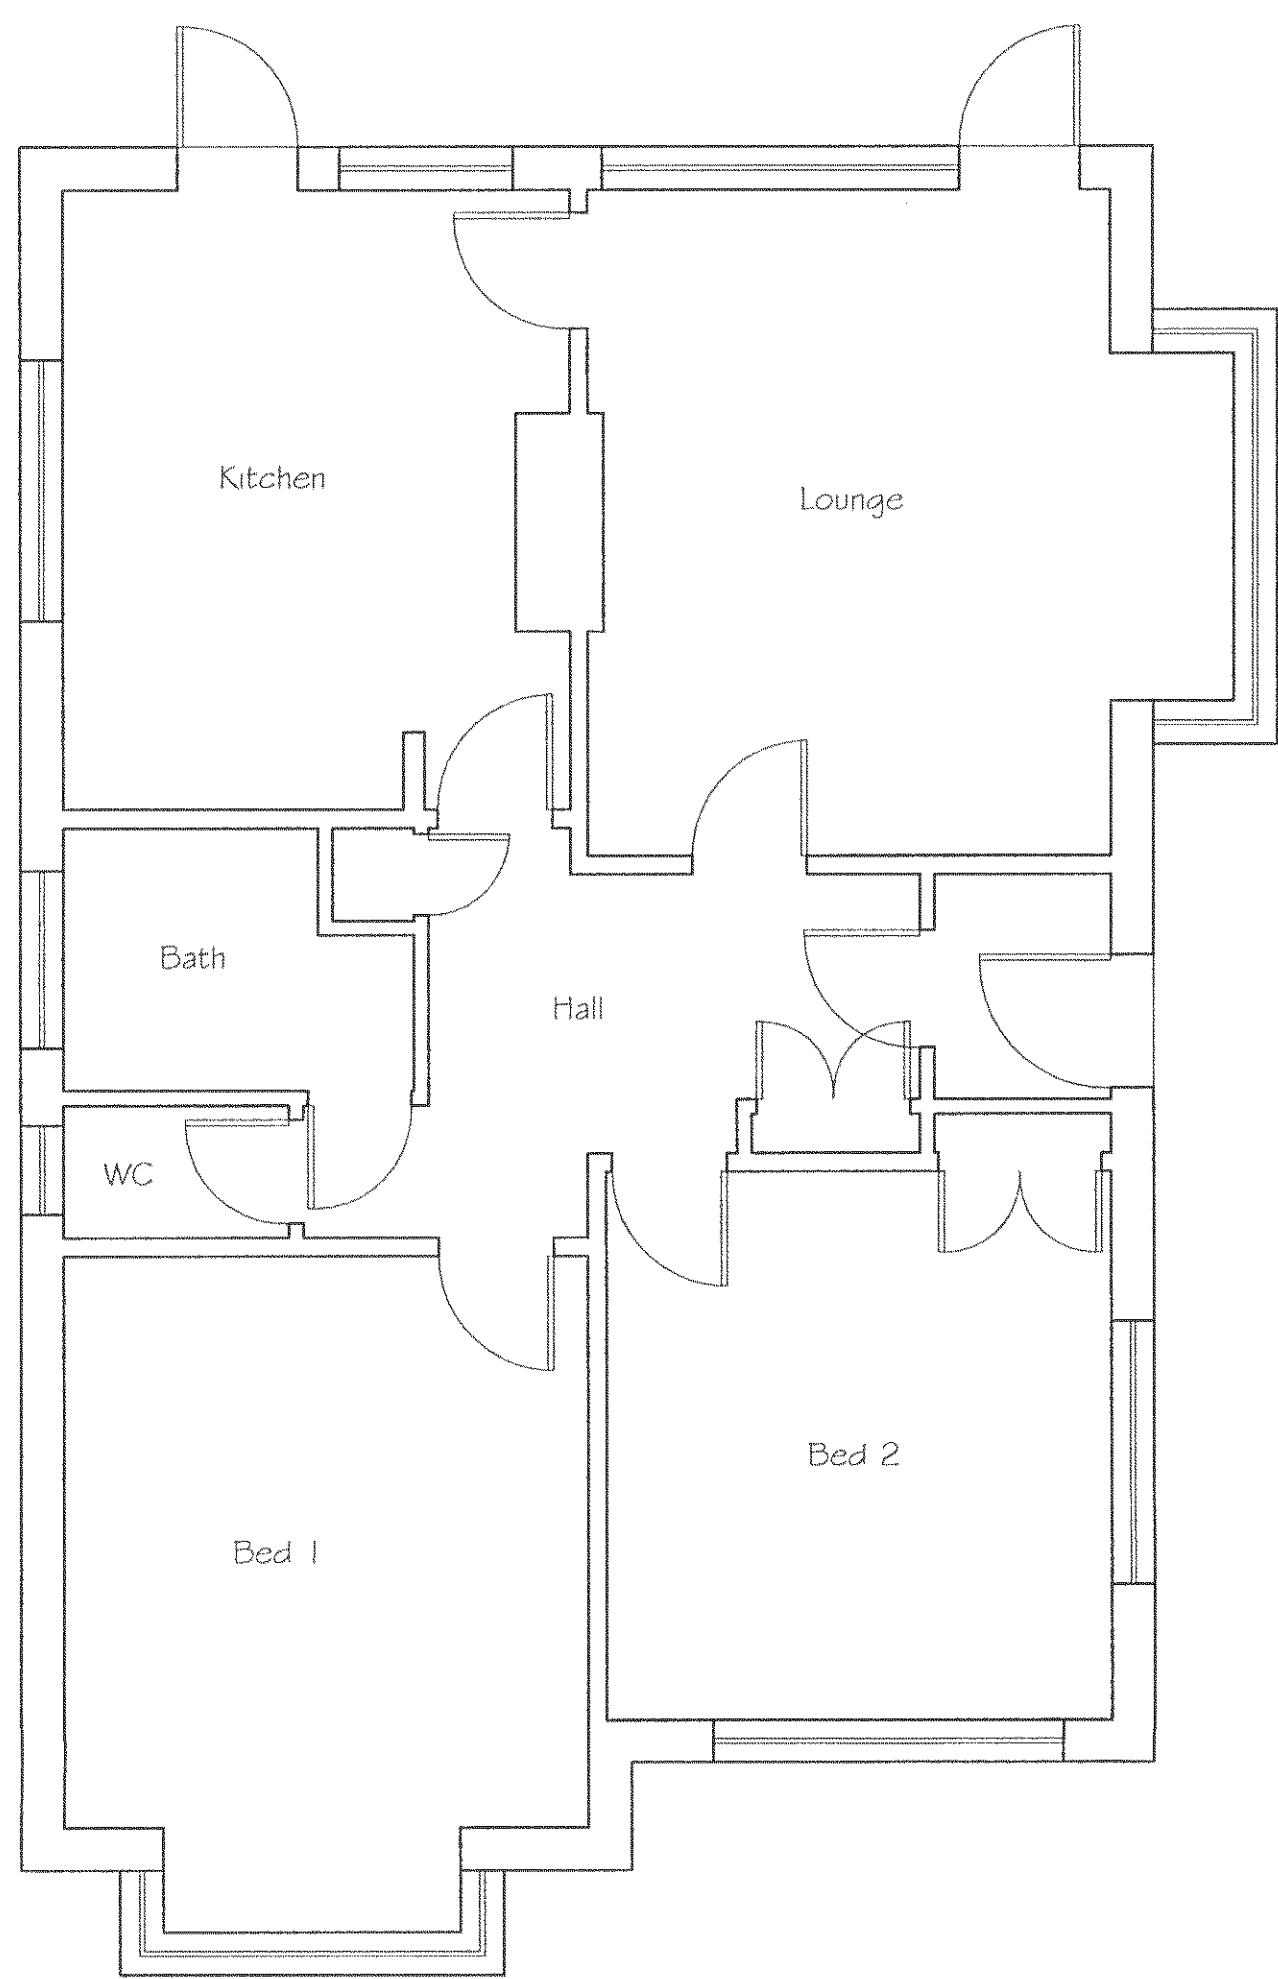


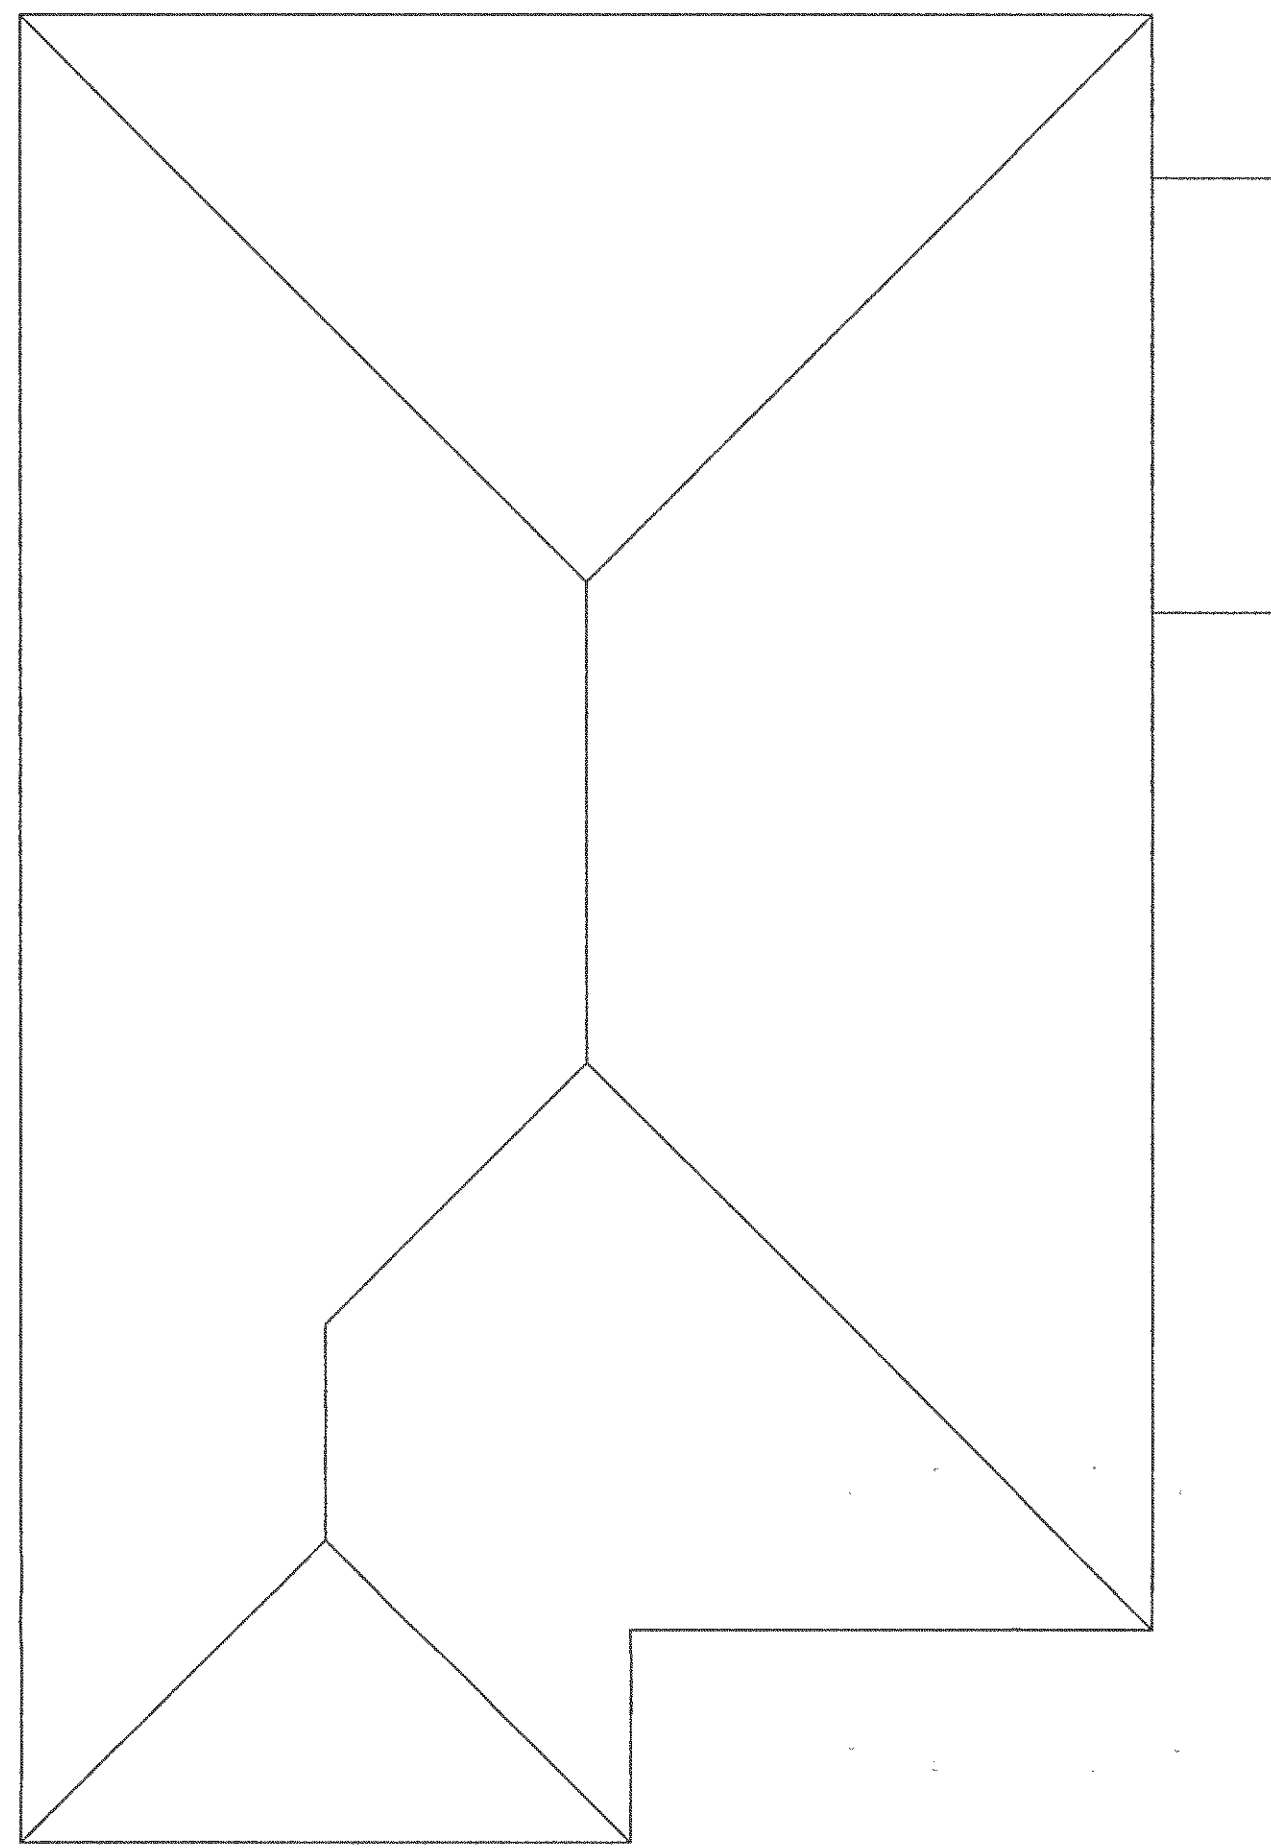


Existing Ground Floor Plan

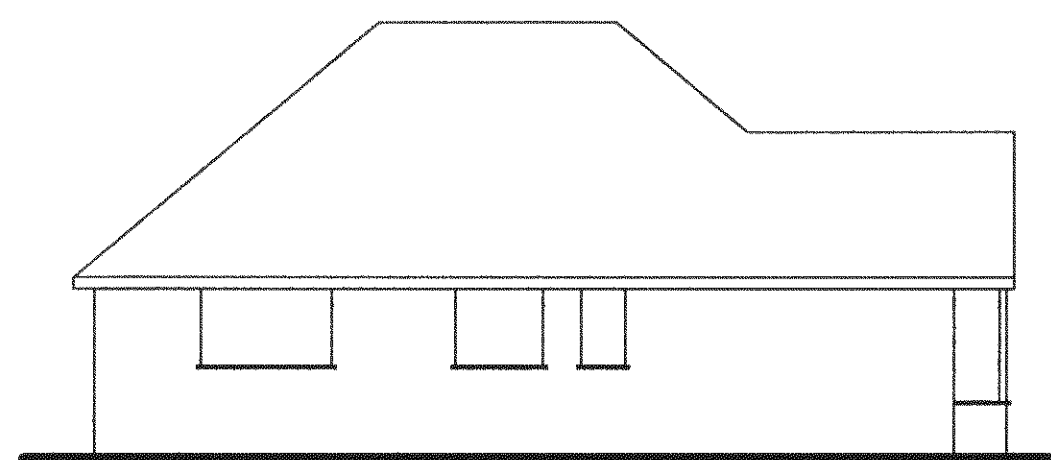


Existing Roof Plan

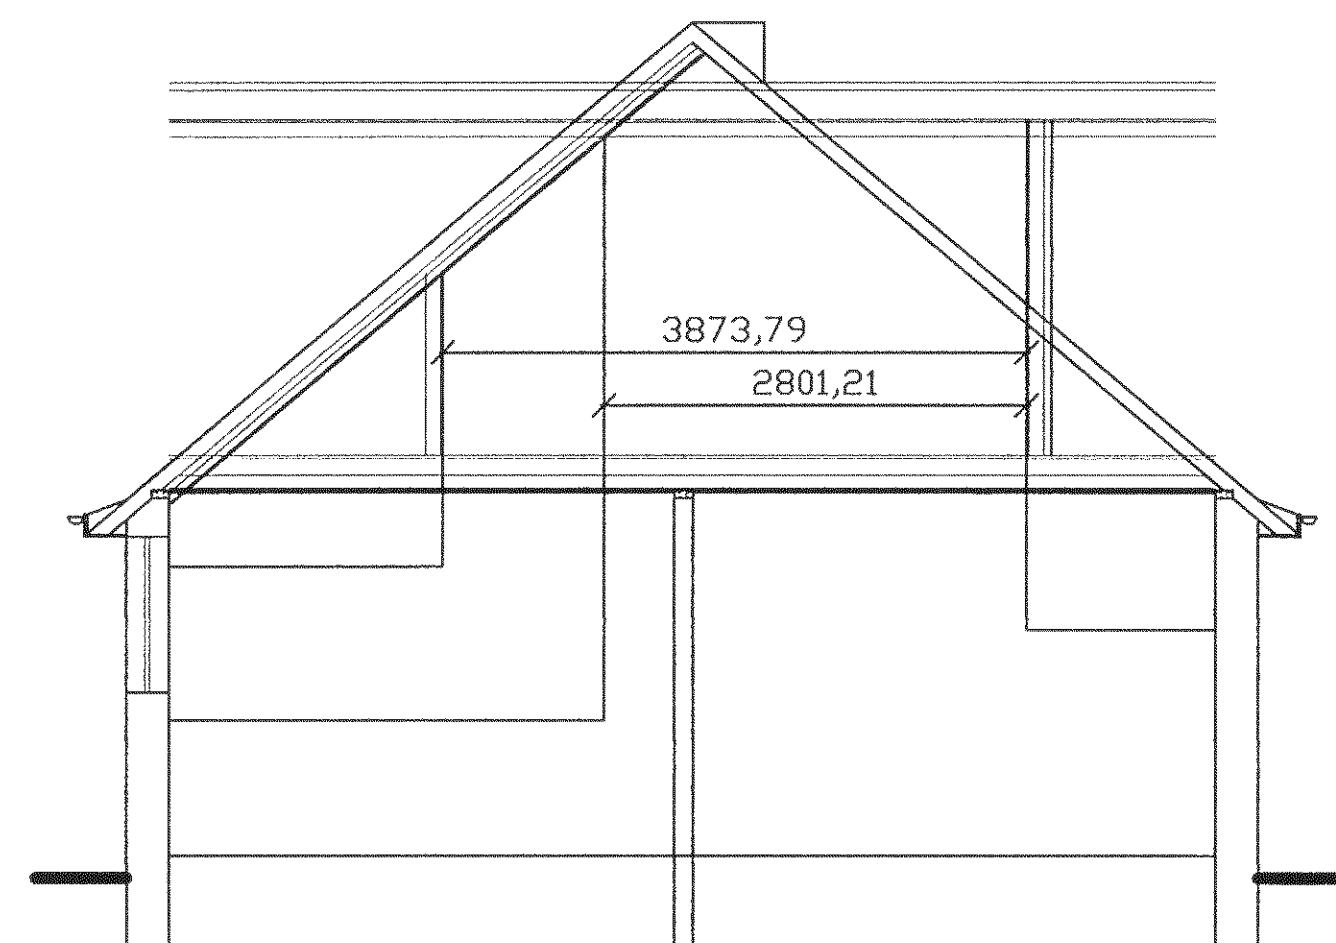


Existing Rear Elevation

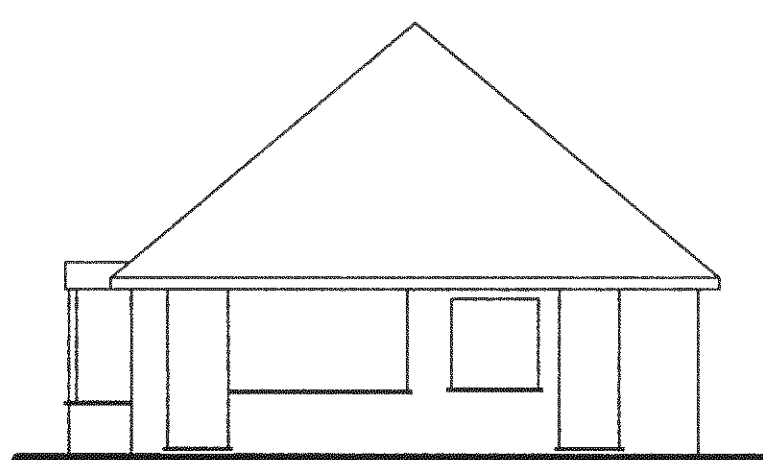

Existing Side Elevation

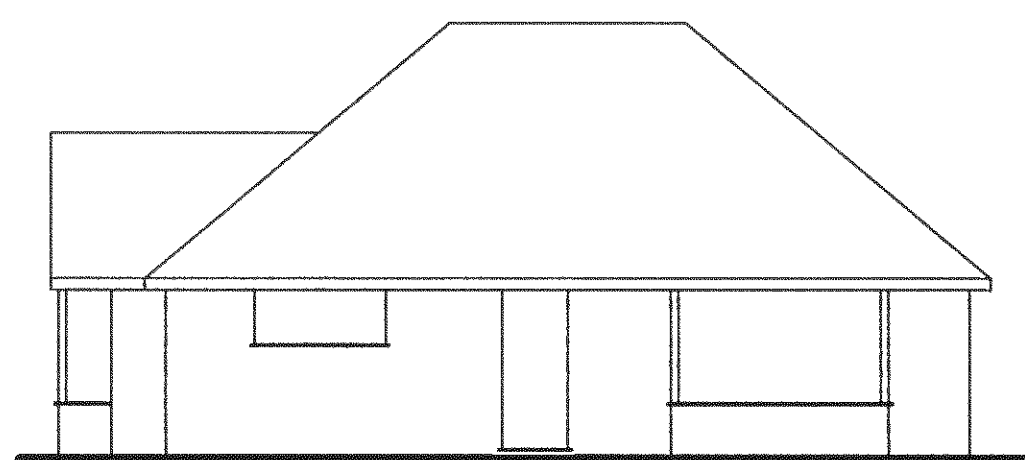

Existing Front Elevation

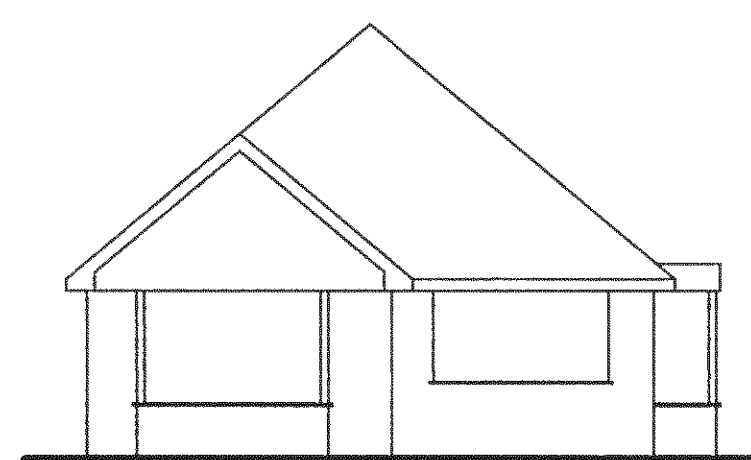

Existing Side Elevation

Tony Rogers Building Consultants Address: 40 Dawn Crescent, Upper Beeding West Sussex, BN44 3W1 Telephone: 01903 815225 Fax: 01903 815225		
Rev.	Date:	Revision Description:
Client: Mr & Mrs Austin		
Address: 28 Vermont Way East Preston West Sussex BN		
Project: Proposed rooms in roof		
Scale: 1:50 1:100 Paper Size A1		
Date: May 2012		
Drawing No: 12/750/01		
Drawn By: AWR	Revision:	