


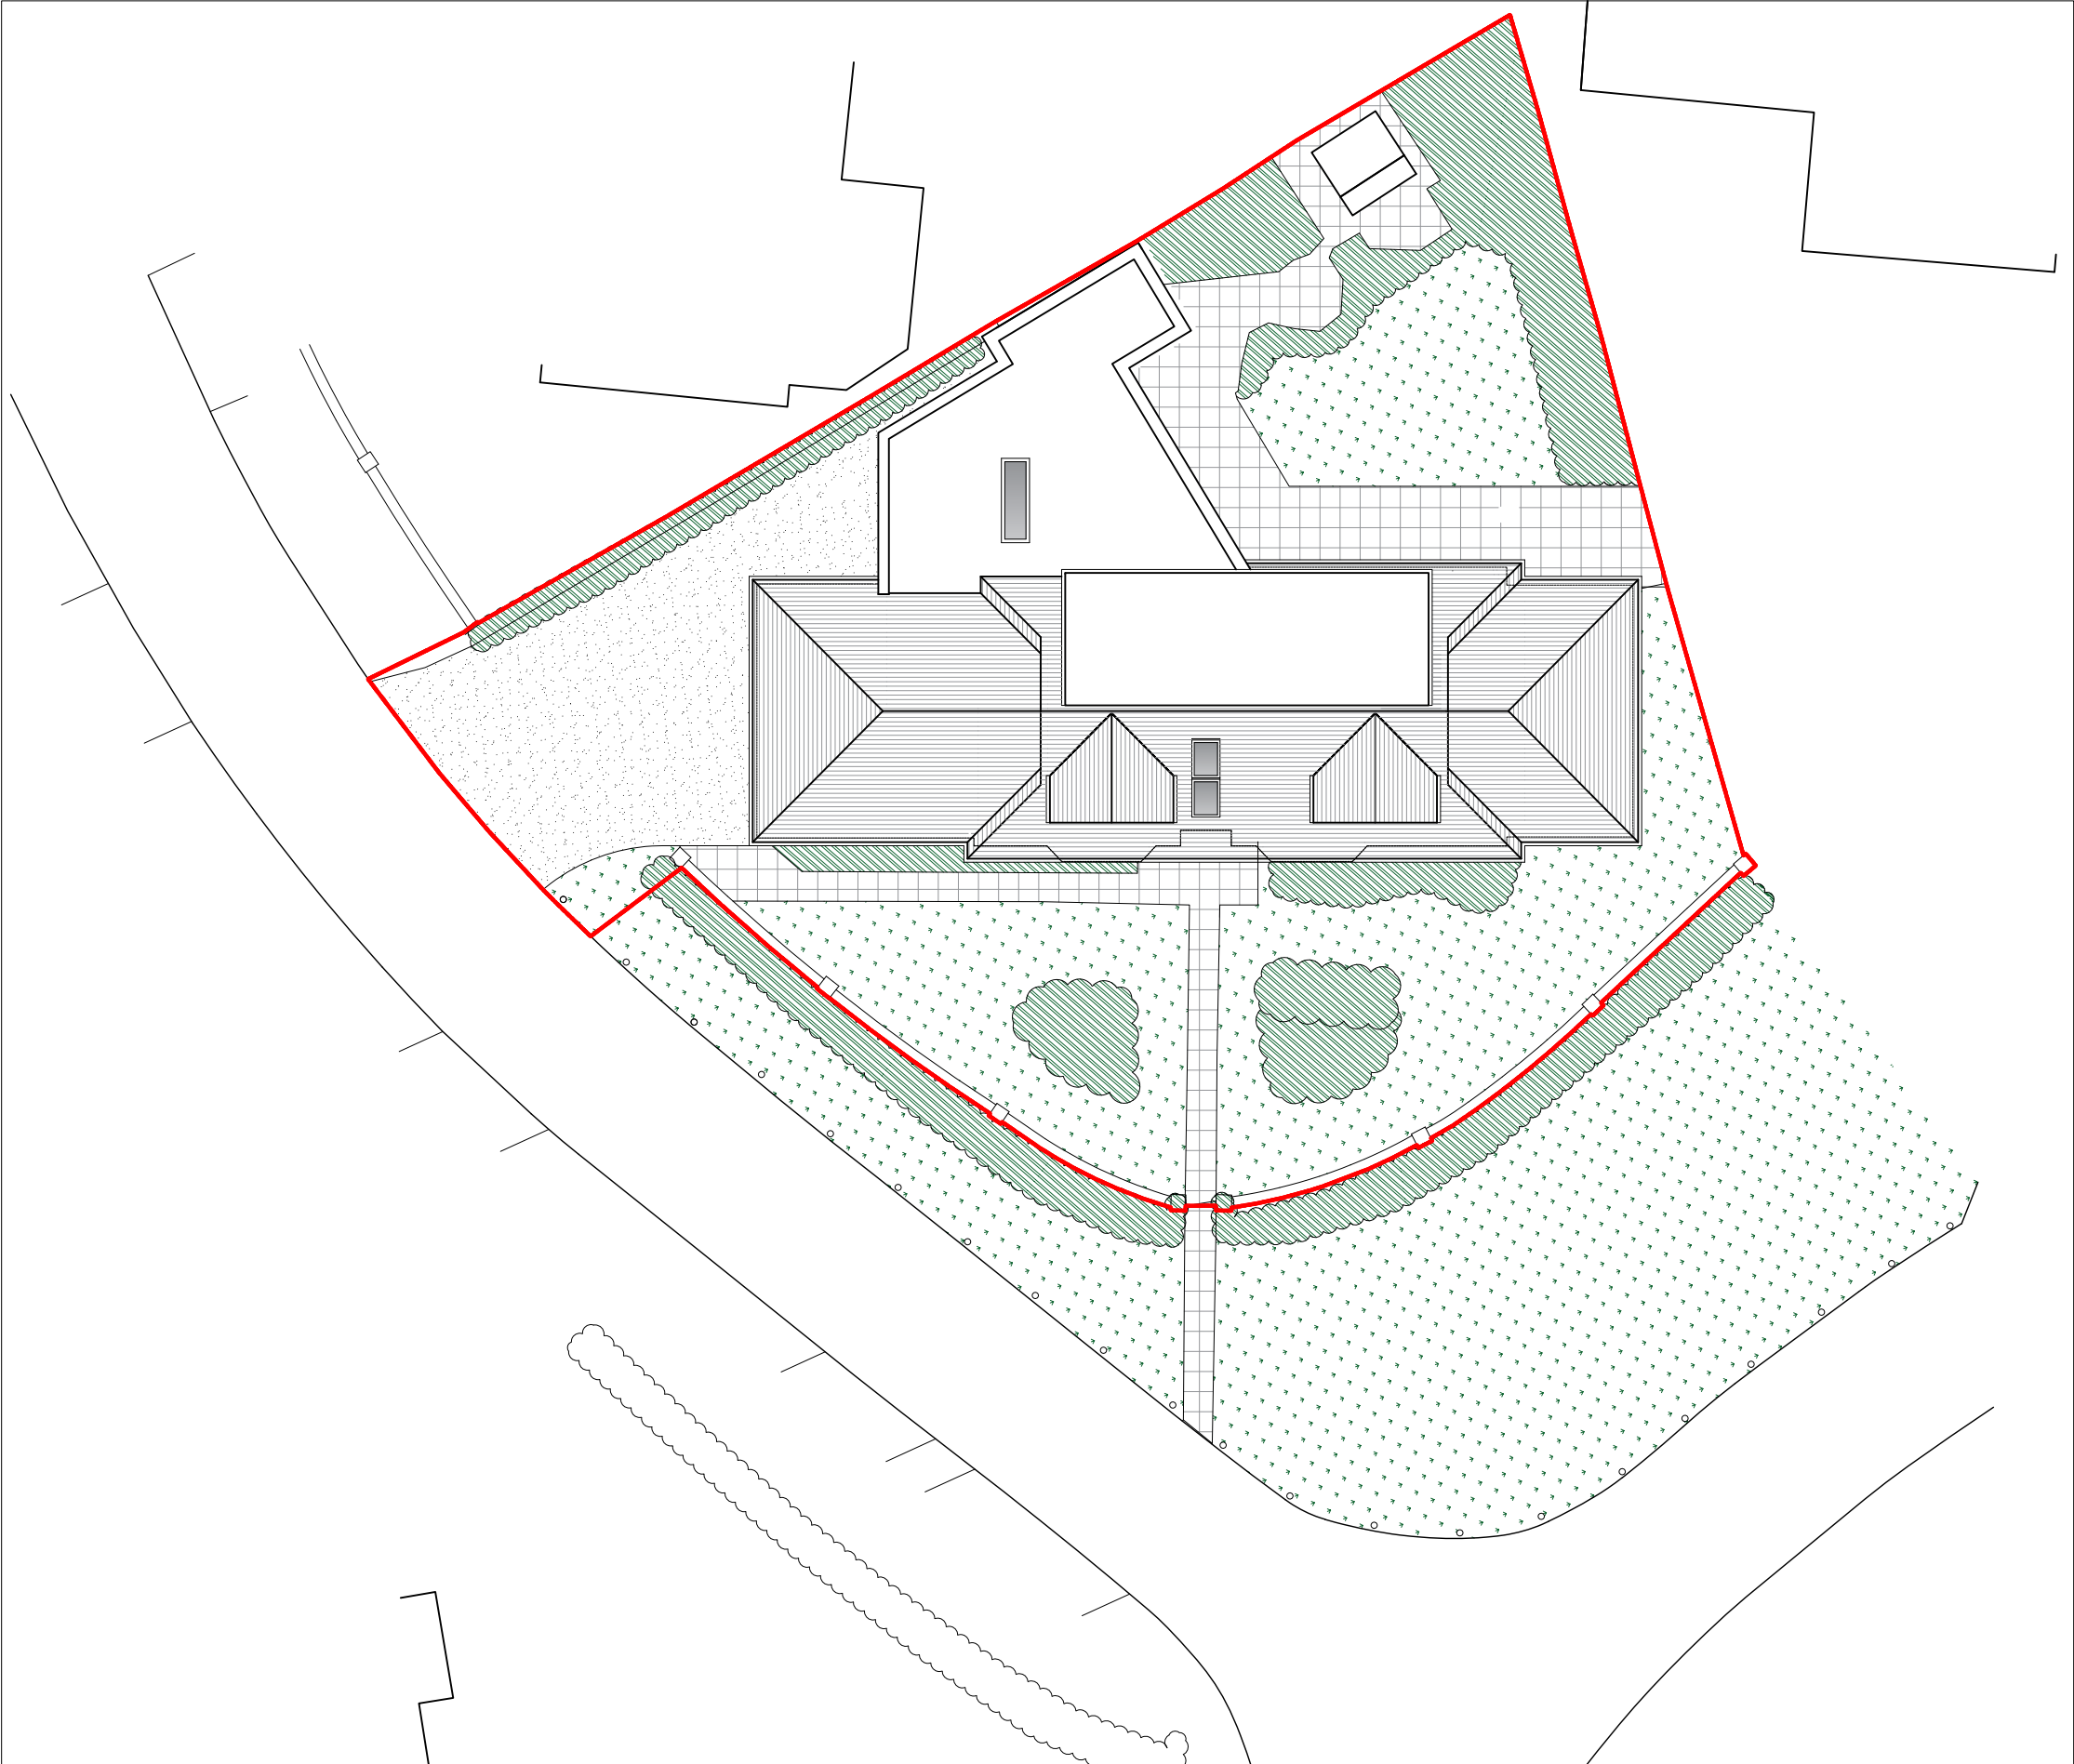

Proposed site plan

This drawing was produced by OM Architectural Design for Planning purposes only.
OM Architectural Design can not be liable for any other use of the drawing other than the use for the work it was drawn for.
This drawing is not to be scaled or used for construction purposes.
OM Architectural Design is to be informed of any errors before work proceeds.
All dimensions are to be checked on site.
All drawings are copyright of OM Architectural Design.

1:200 SCALE BAR



Materials key:

-  Permeable resin bound gravel (driveway)
-  Paving or permeable resin bound gravel
-  Lawn
-  Hedge / Planting

The Site Plan illustrates the roof plans of the buildings on the site

01	19 March 2021	Planning	JR	OM
00	05 January 2021	Planning	JR	OM
Rev	Date + notes		Drwn	Chkd

OM Architectural Design
Works House, Station Road, Angmering, BN16 3AA
Tel: 07590 508302
E-mail: info@olivermcgowan.co.uk

Project
38 The Roystons, East Preston

Drawing
Proposed site plan

Job Ref	Dwg No	Revision		
BBZ	1004	01		
Scale(s)	Size	Date	Drwn	Chkd
1:200	A3	Jan 21	JR	OM

Status
Planning