



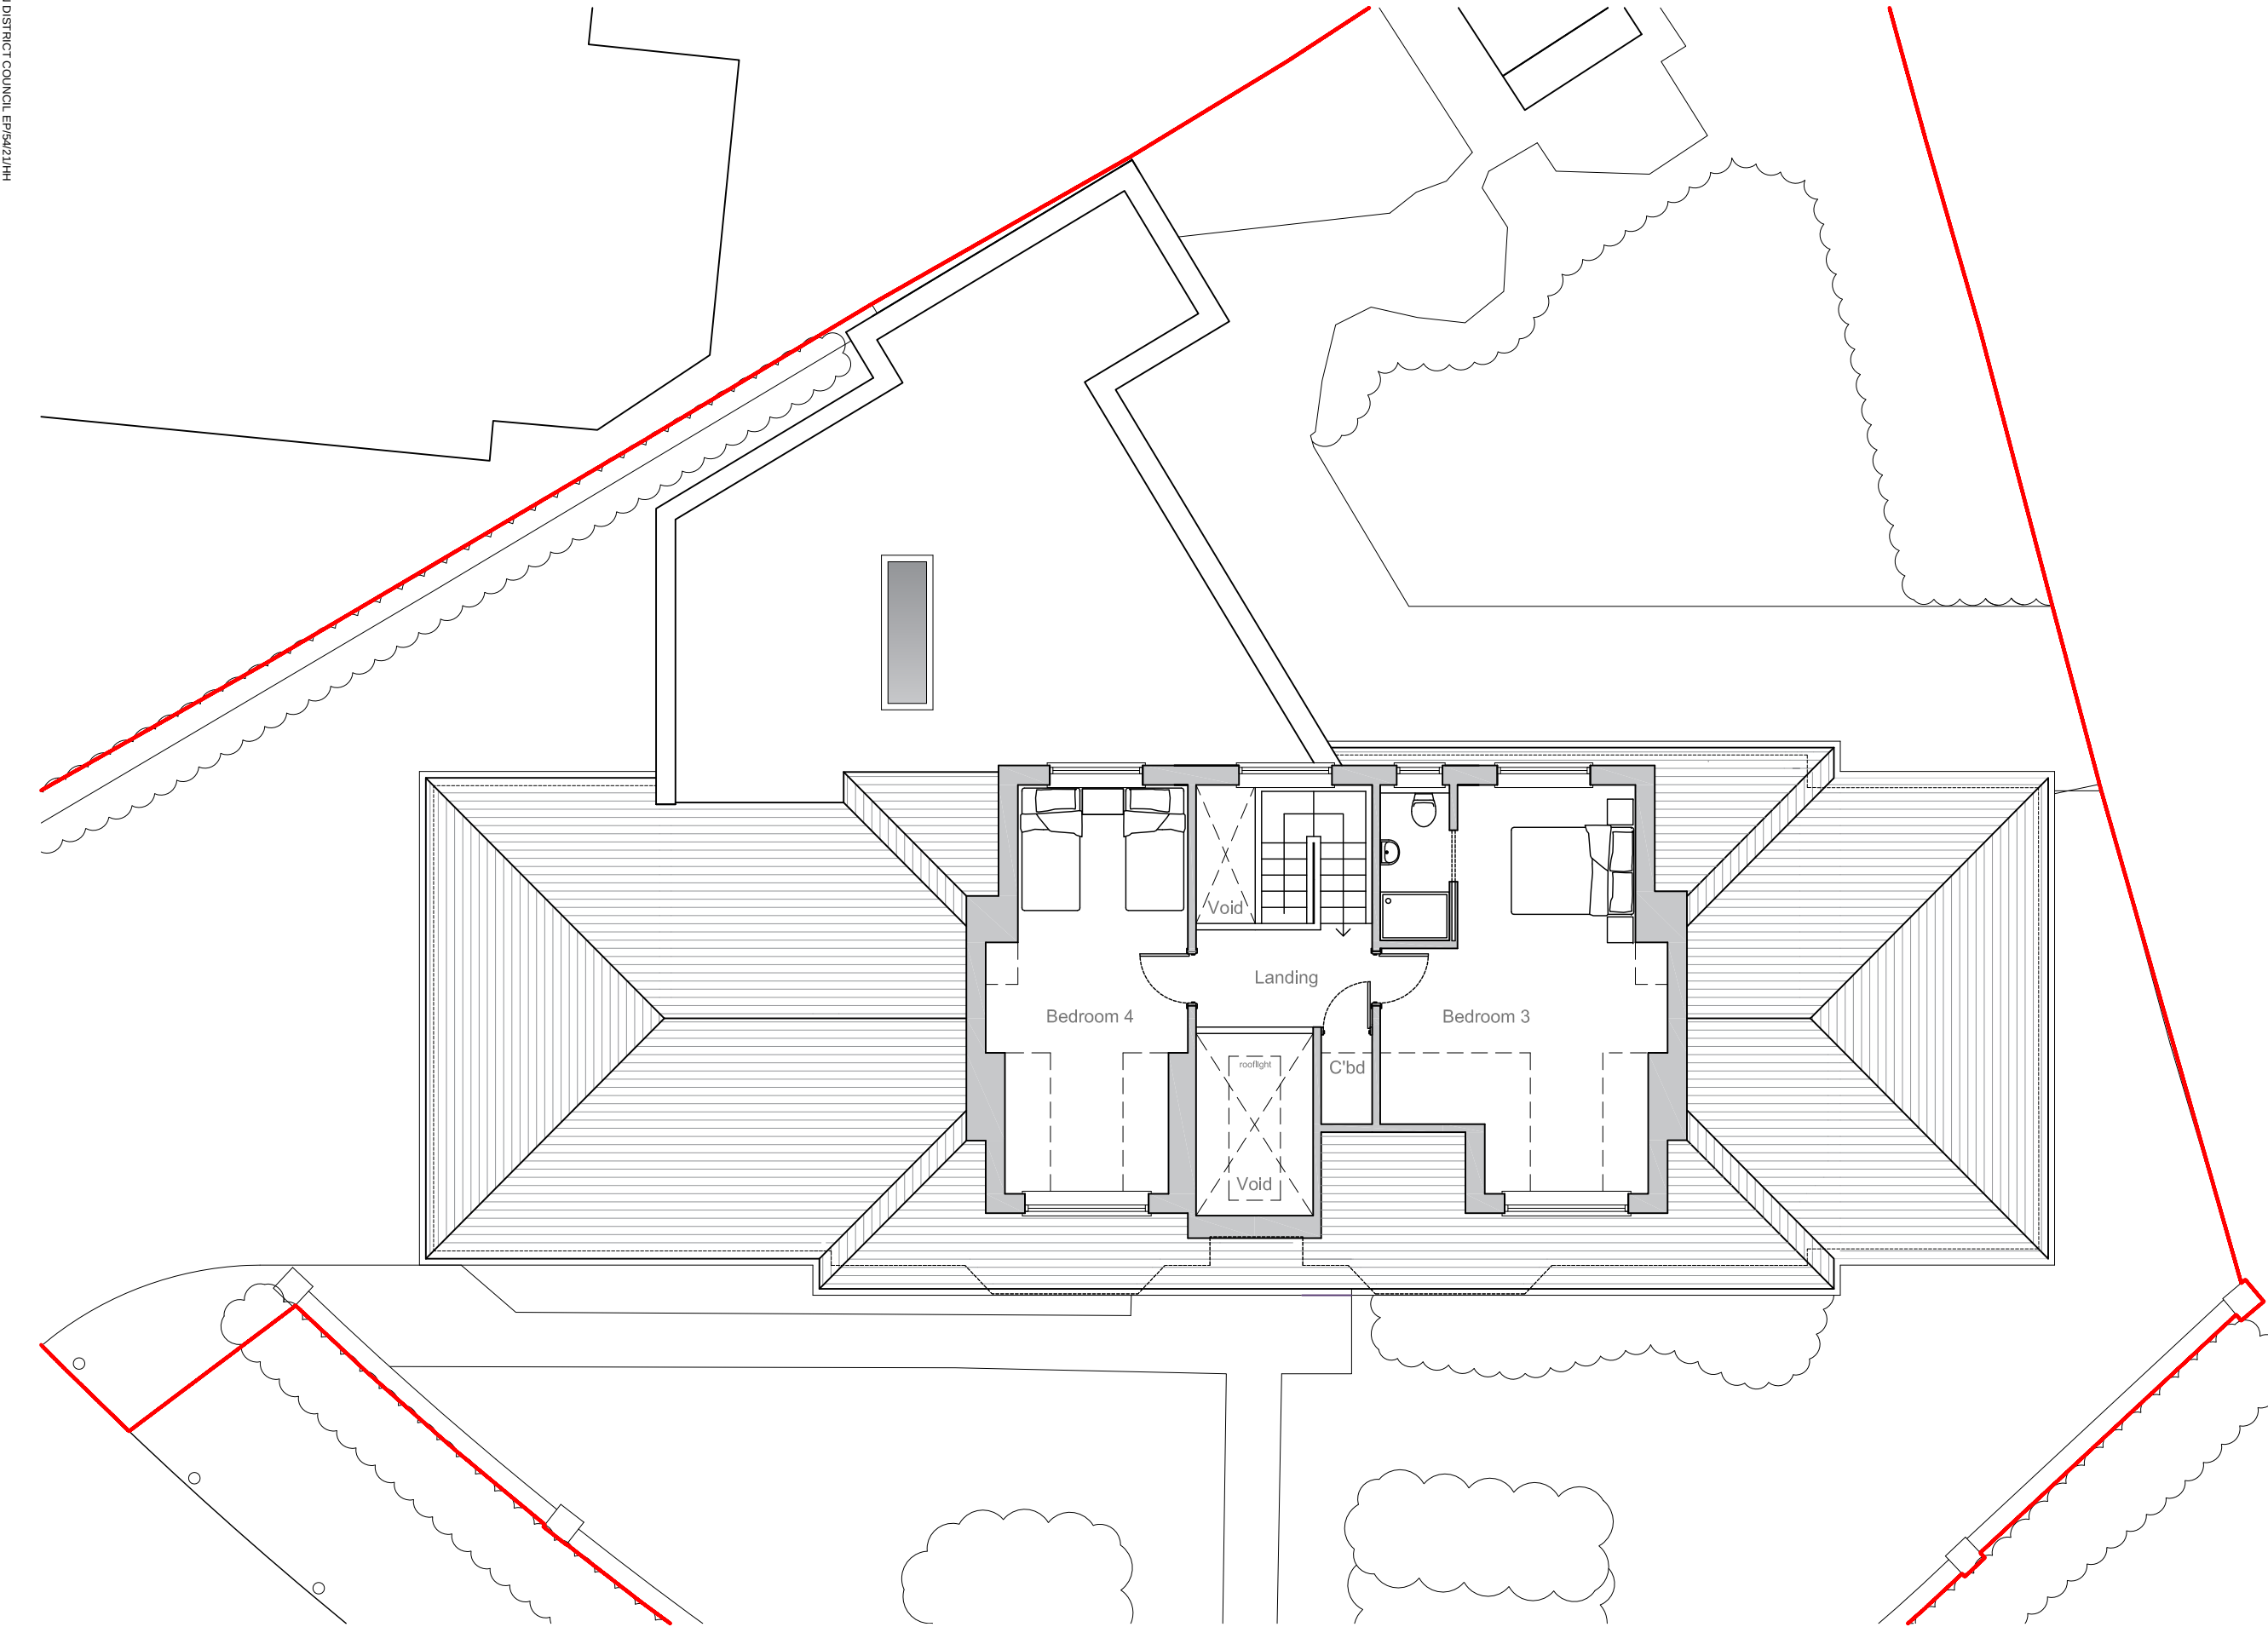

Proposed first floor plan

This drawing was produced by OM Architectural Design for Planning purposes only.
OM Architectural Design can not be liable for any other use of the drawing other than the use for the work it was drawn for.
This drawing is not to be scaled or used for construction purposes.
OM Architectural Design is to be informed of any errors before work proceeds.
All dimensions are to be checked on site.
All drawings are copyright of OM Architectural Design.

1:100 SCALE BAR

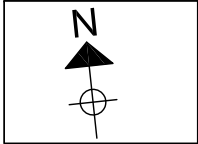

01	19 March 2021 Planning	JR	OM
00	05 January 2021 Planning	JR	OM
Rev	Date + notes	Drwn	Chkd

OM Architectural Design
Works House, Station Road, Angmering, BN16 3AA
Tel: 07590 508302
E-mail: info@olivermcgowan.co.uk

Project
38 The Roystons, East Preston

Drawing
Proposed first floor plan

Job Ref	Dwg No	Revision
BBZ	2005	01
Scale(s)	Size	Date
1:100	A3	Jan 21
Drwn	Chkd	
JR	OM	

Status
Planning