



Notes

- 1. Do not scale from this drawing, except for planning purposes. Use figured dimensions only.
- 2. All dimensions must be checked on site prior to commencement of work.
- 3. Where applicable this drawing is to be read in conjunction with other consultants drawings.
- 4. This drawing is the copyright of HATTON ASSOCIATES.

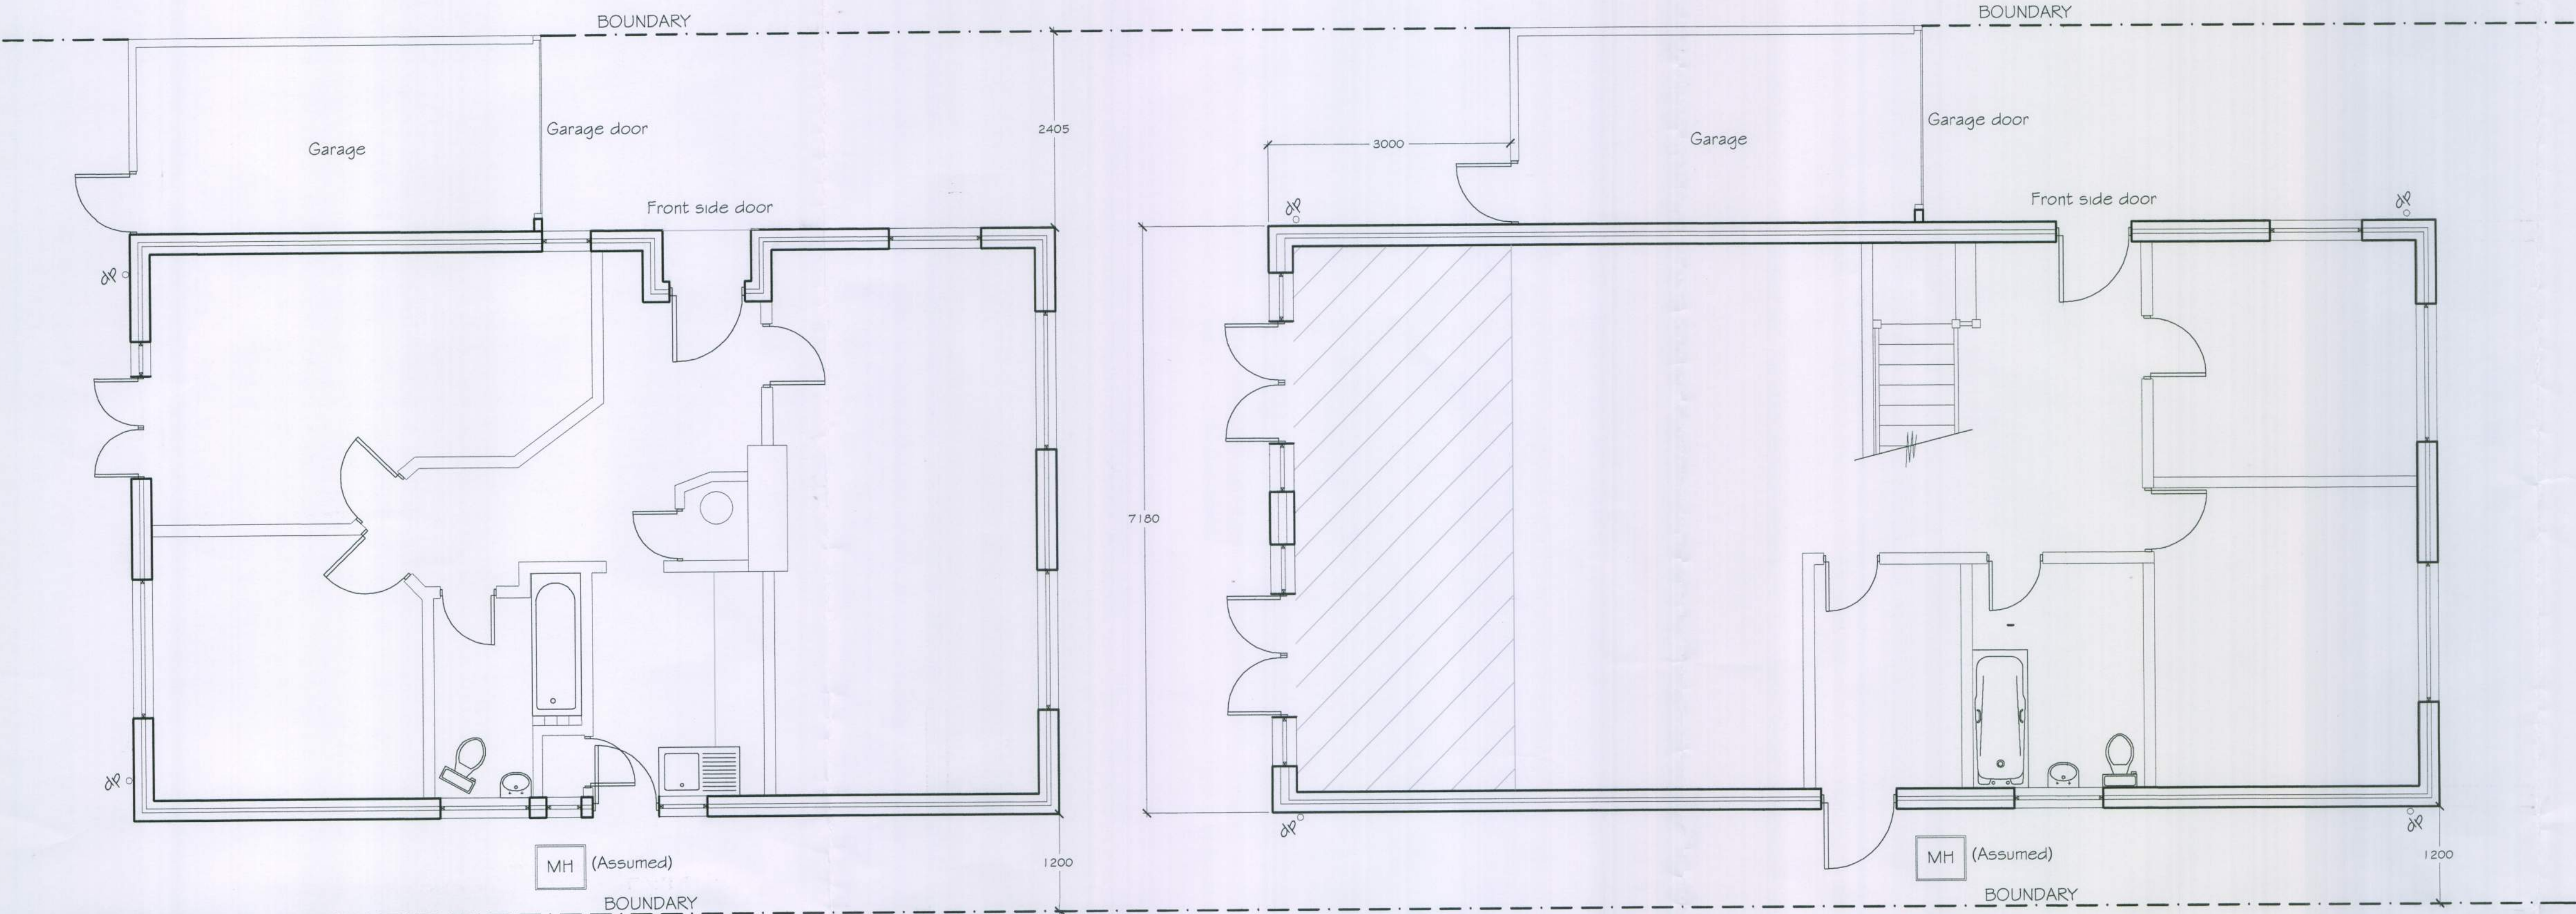


EXISTING GROUND FLOOR PLAN


PROPOSED GROUND FLOOR PLAN

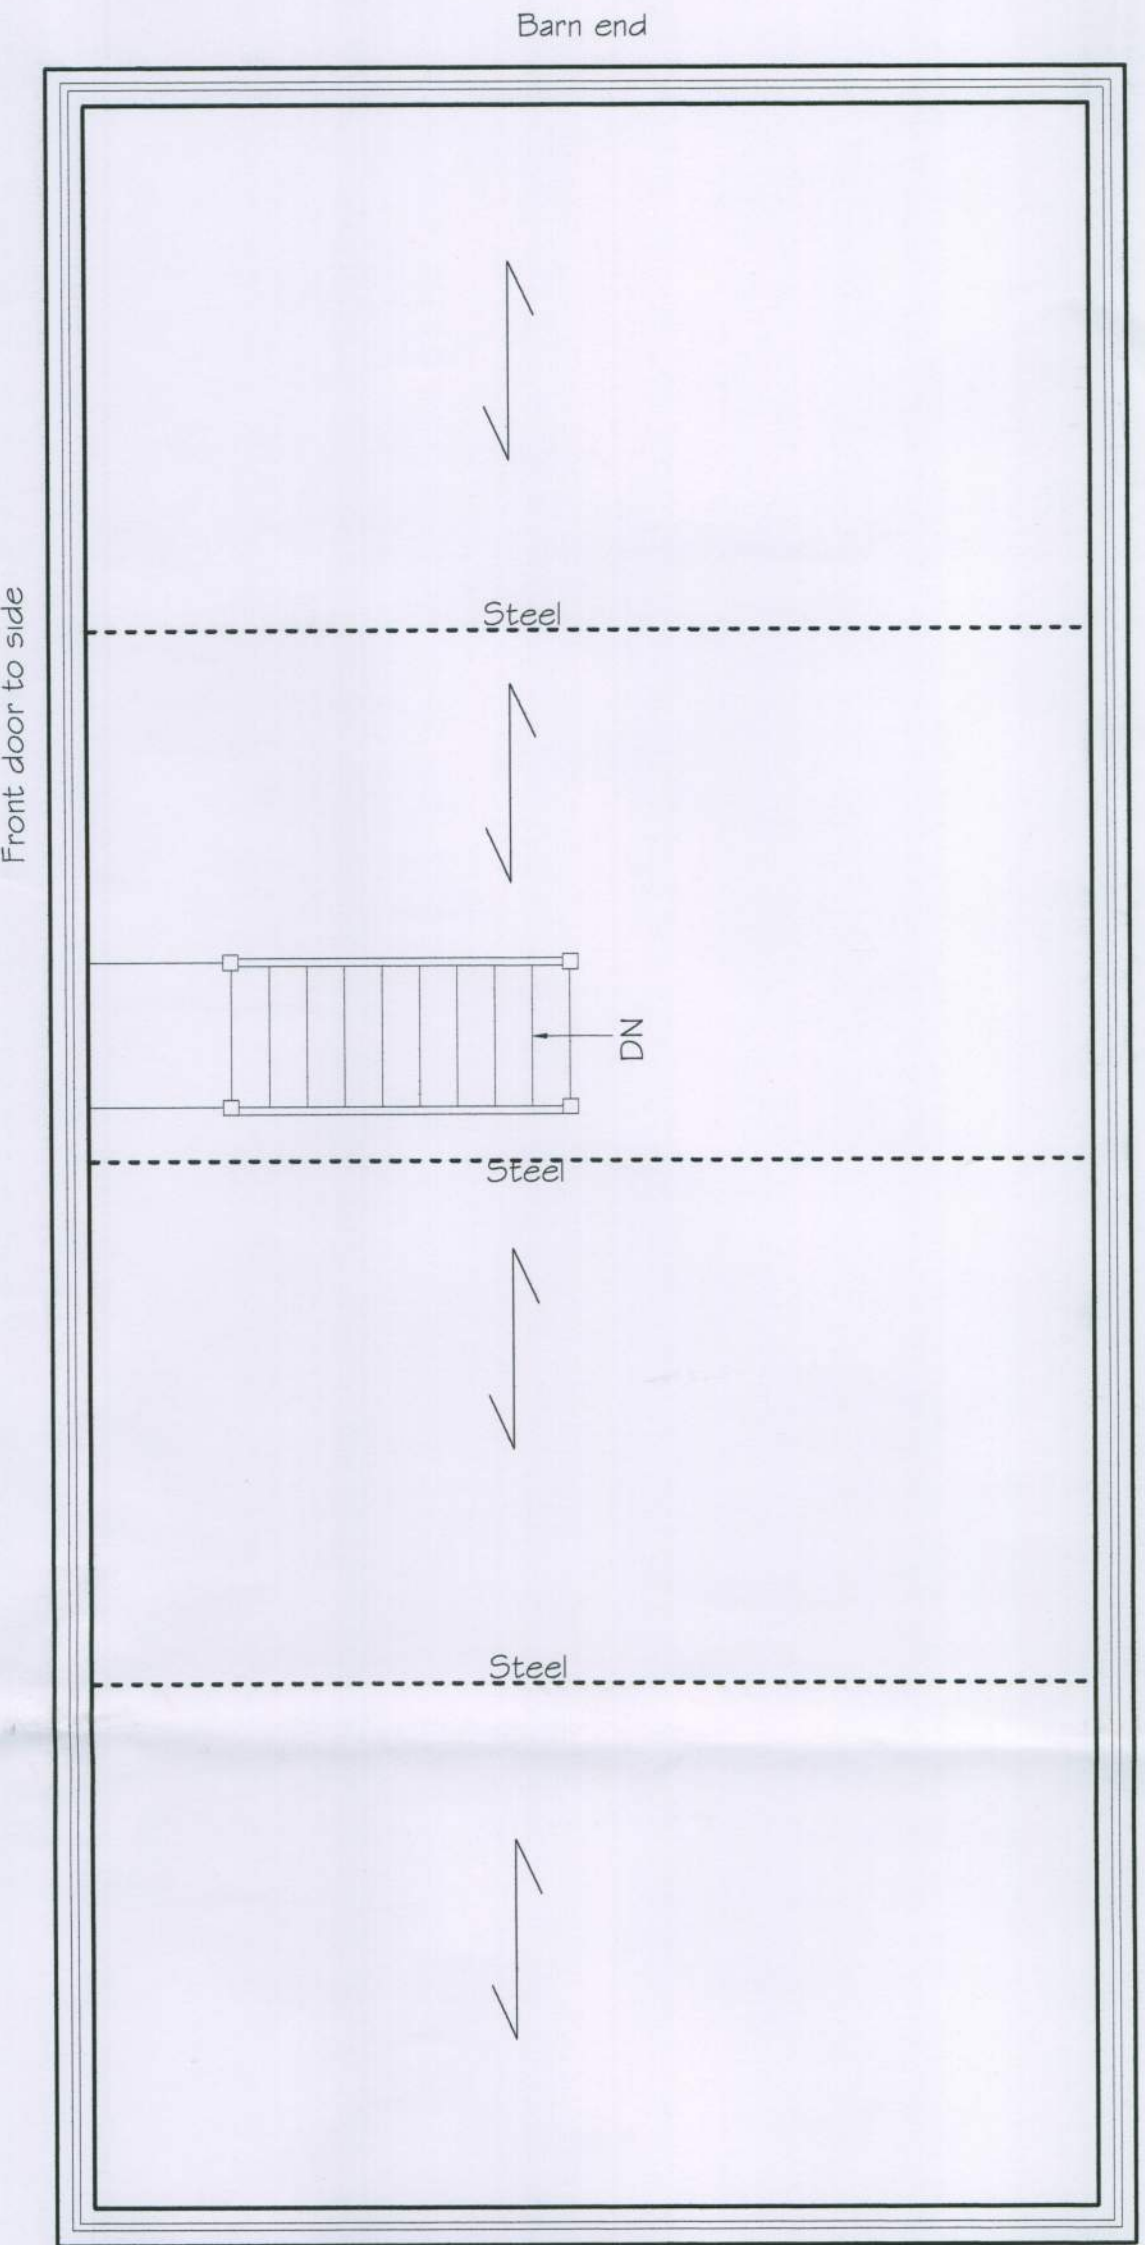

PROPOSED STEELS TO LOFT

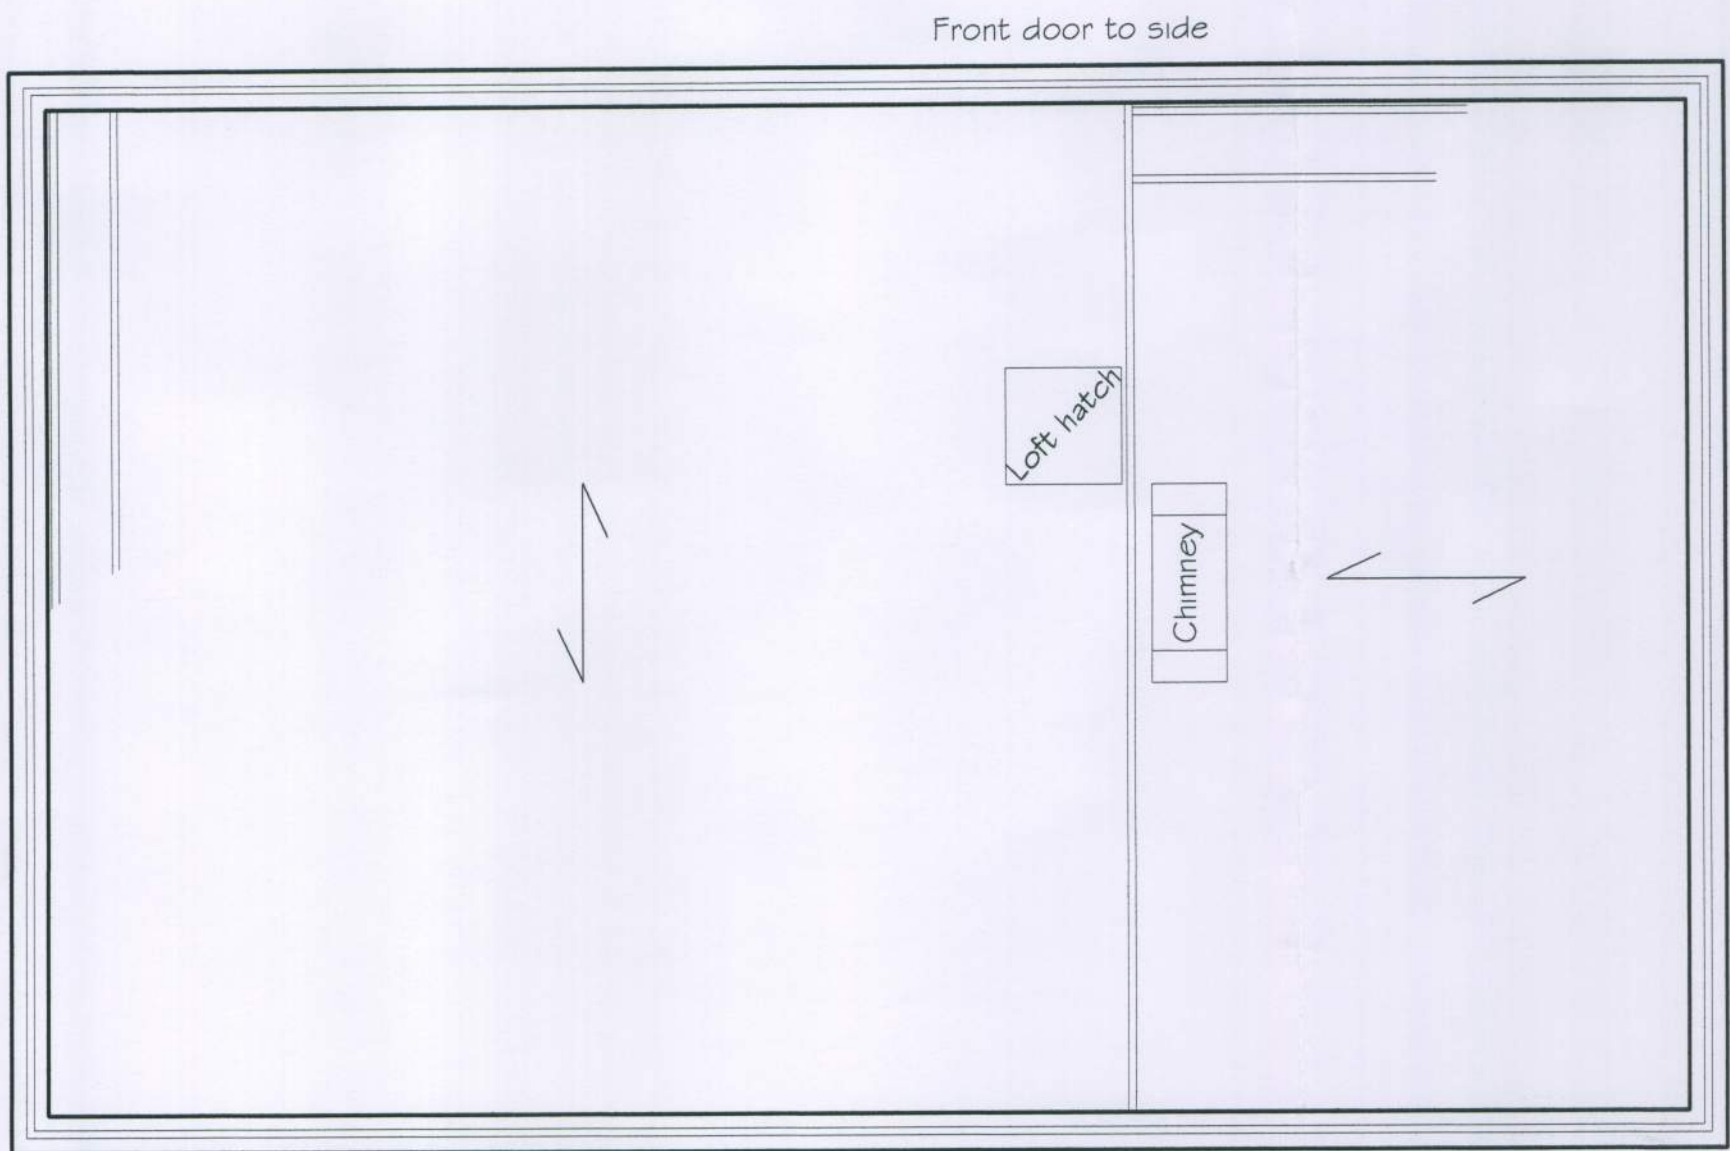

EXISTING LOFT PLAN

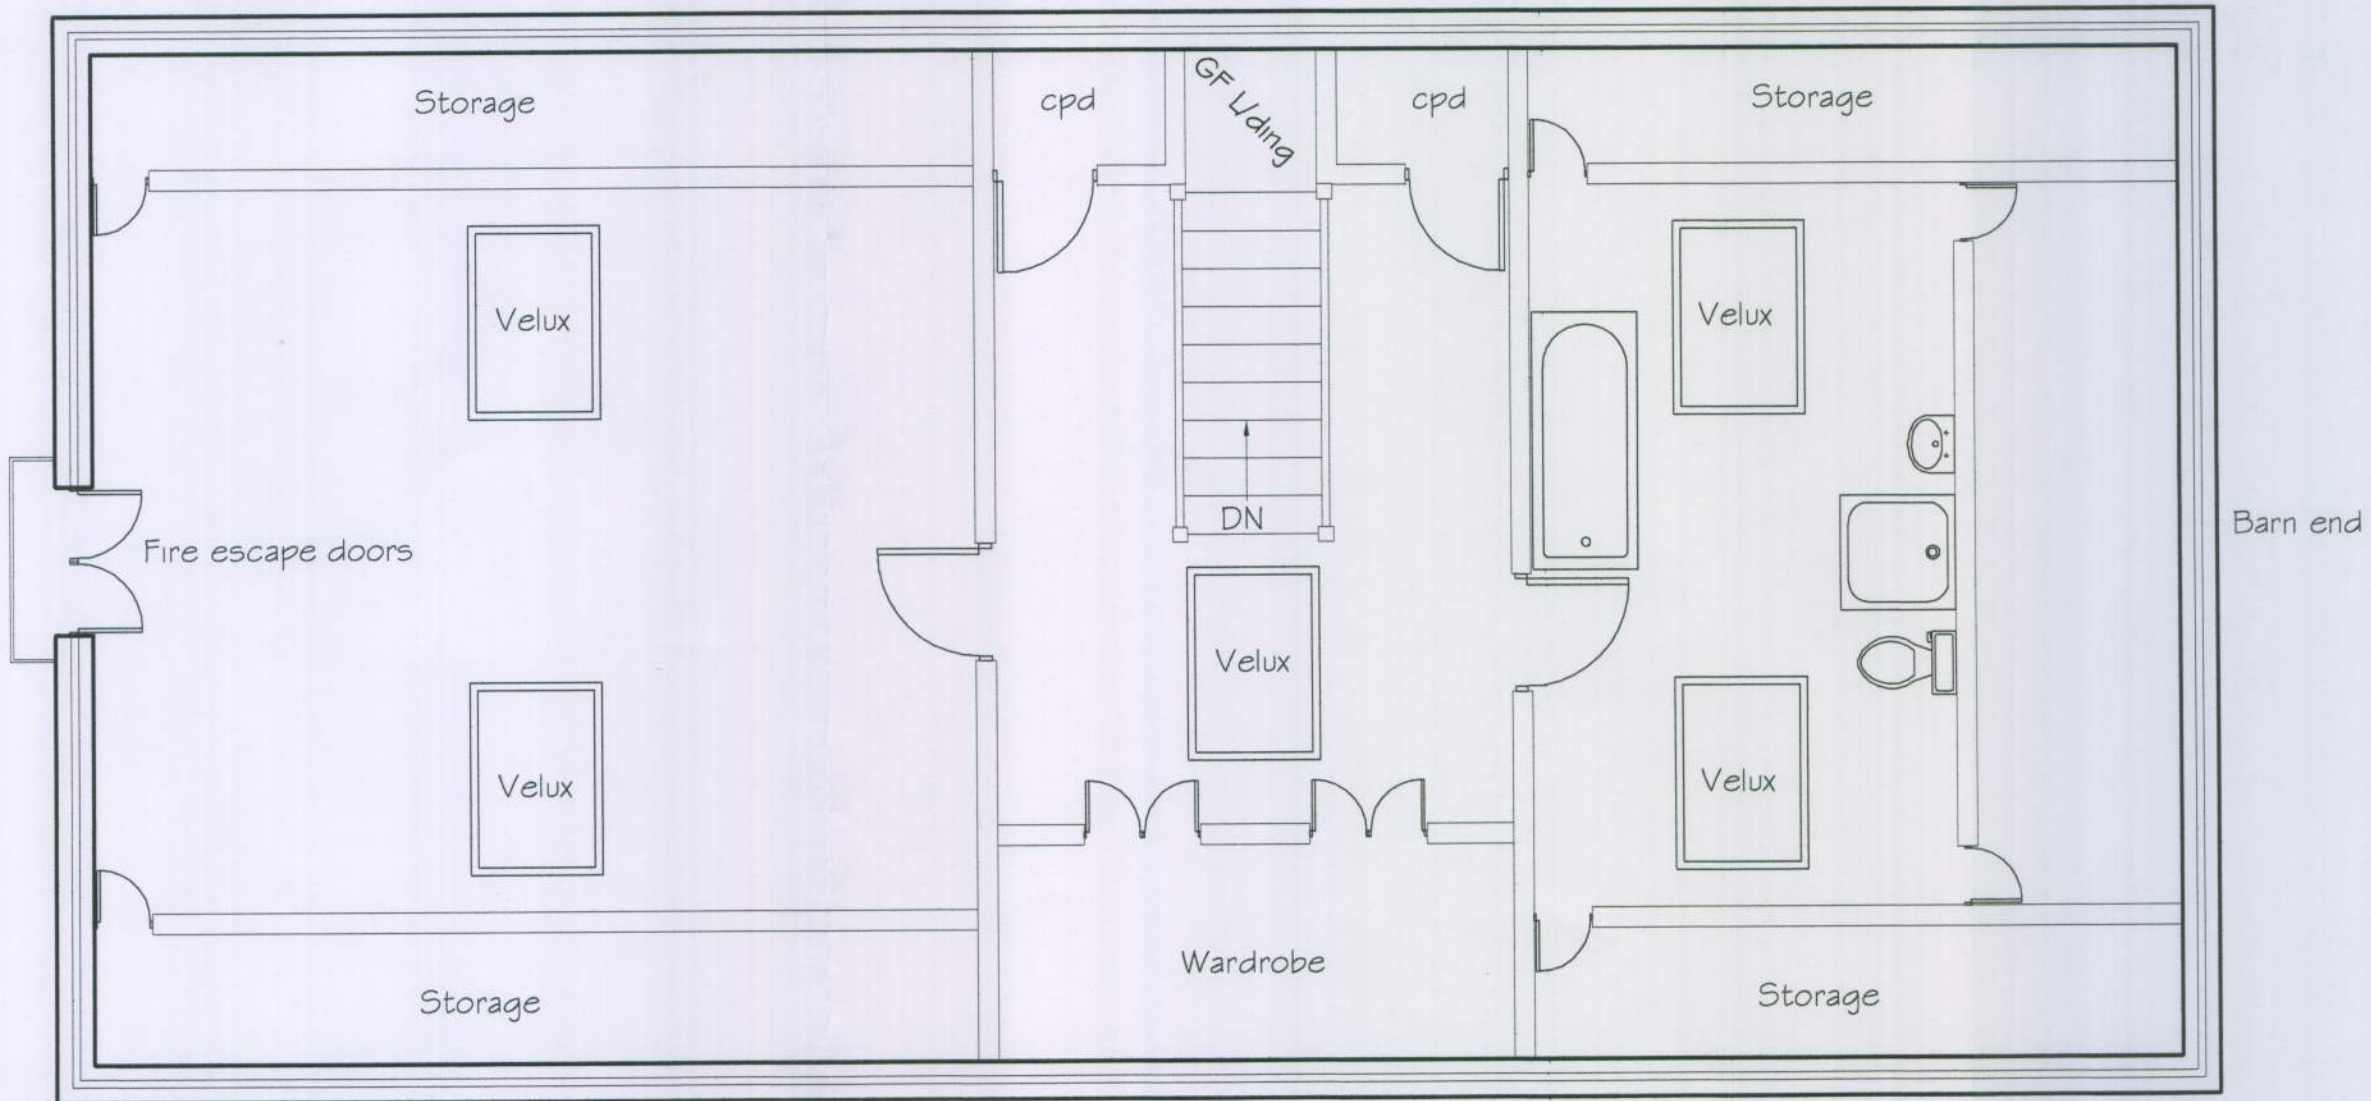

PROPOSED LOFT LAYOUT

HATTON ASSOCIATES
ARCHITECTURAL TECHNICIANS

TEL - Mobile - 07821 891752
email- hats.hatton@virgin.net

CLIENT
MR & MRS YOUNG

PROJECT
21 NORMANDY LANE
EAST PRESTON
WEST SUSSEX
BN16 1LY

DRAWING
EXISTING FLOOR PLANS
PROPOSED FLOOR PLANS

SCALE
1:50
@ A1

DATE MAY 2011	DRAWN I.H	CHECKED
DRAWING NUMBER	01	REVISION