

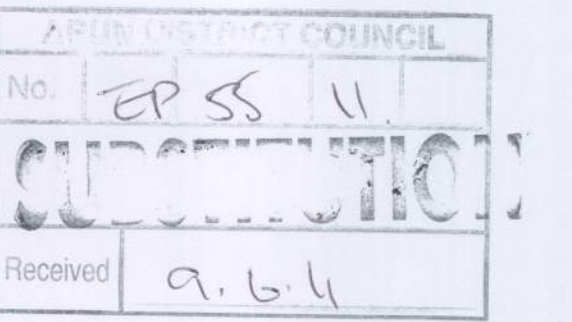


Notes


1. Do not scale from this drawing, except for planning purposes. Use figured dimensions only.
2. All dimensions must be checked on site prior to commencement of work.
3. Where applicable this drawing is to be read in conjunction with other consultants drawings.
4. This drawing is the copyright of HATTON ASSOCIATES.

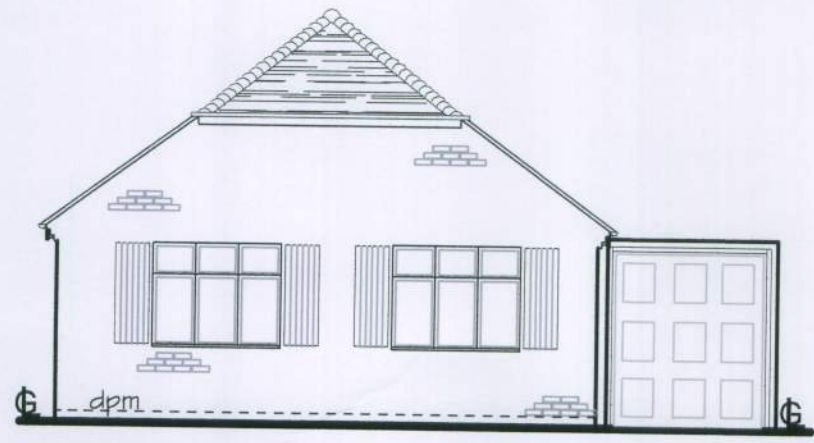


EXISTING FRONT ELEVATION EAST

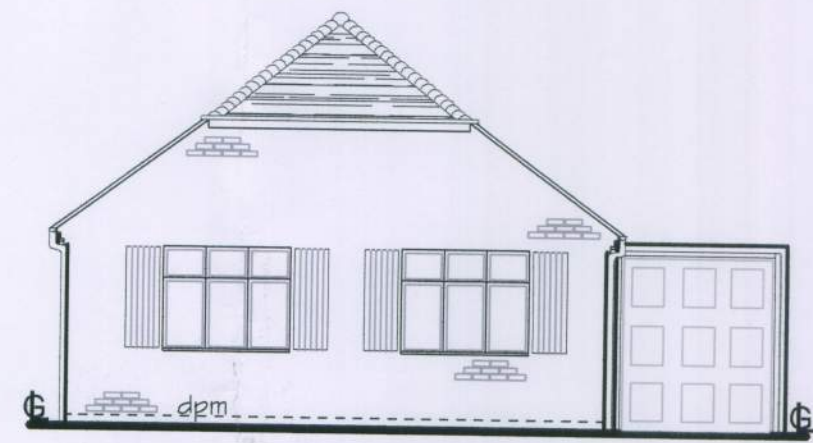


PROPOSED FRONT ELEVATION EAST AS EXISTING

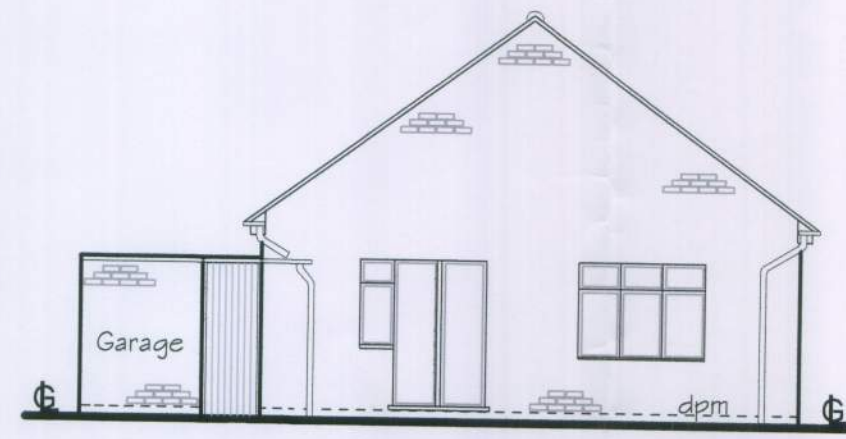


EXISTING REAR ELEVATION WEST

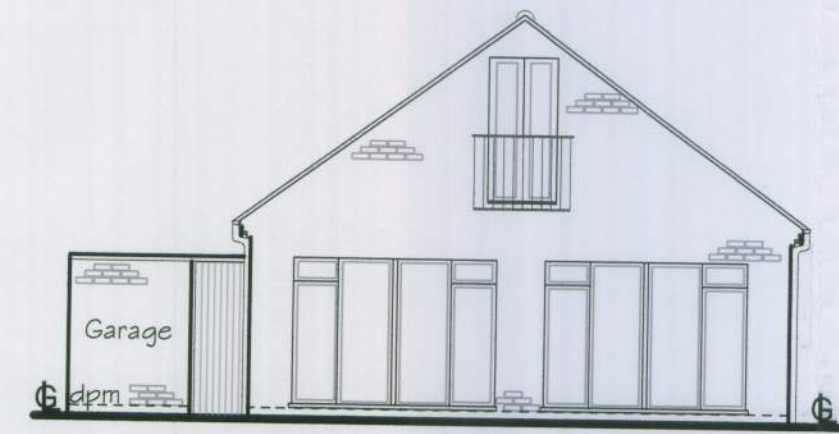


PROPOSED REAR ELEVATION WEST

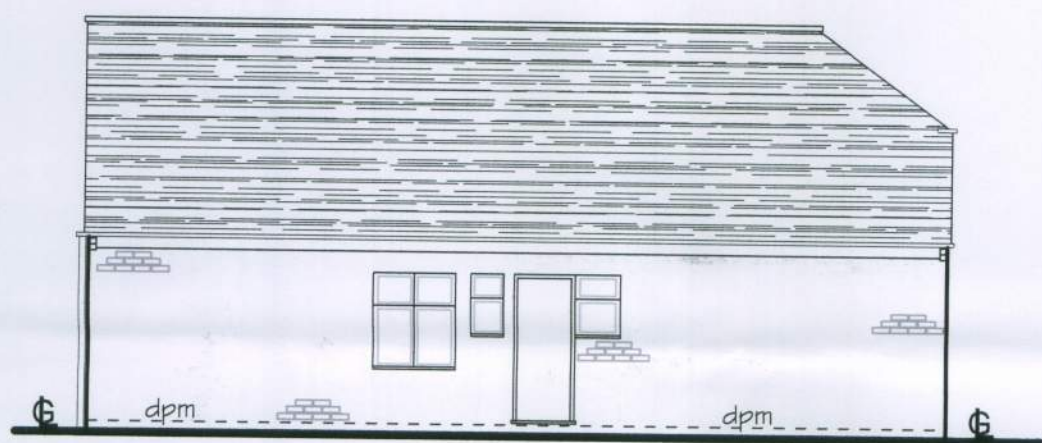


EXISTING SIDE ELEVATION SOUTH

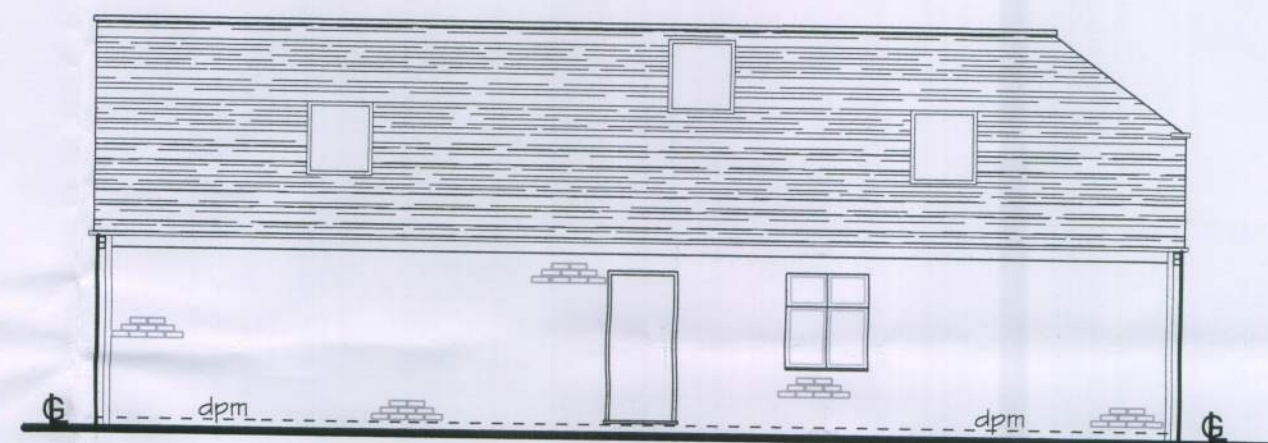


PROPOSED SIDE ELEVATION SOUTH

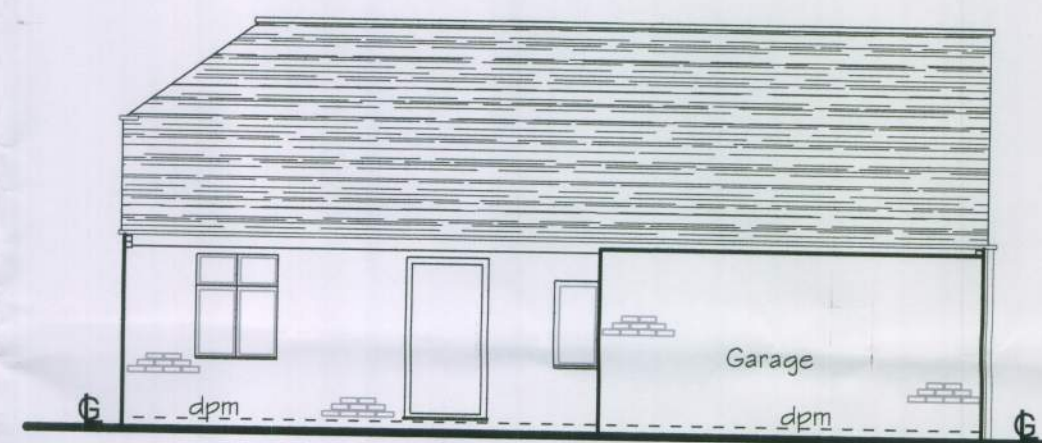

EXISTING SIDE ELEVATION NORTH

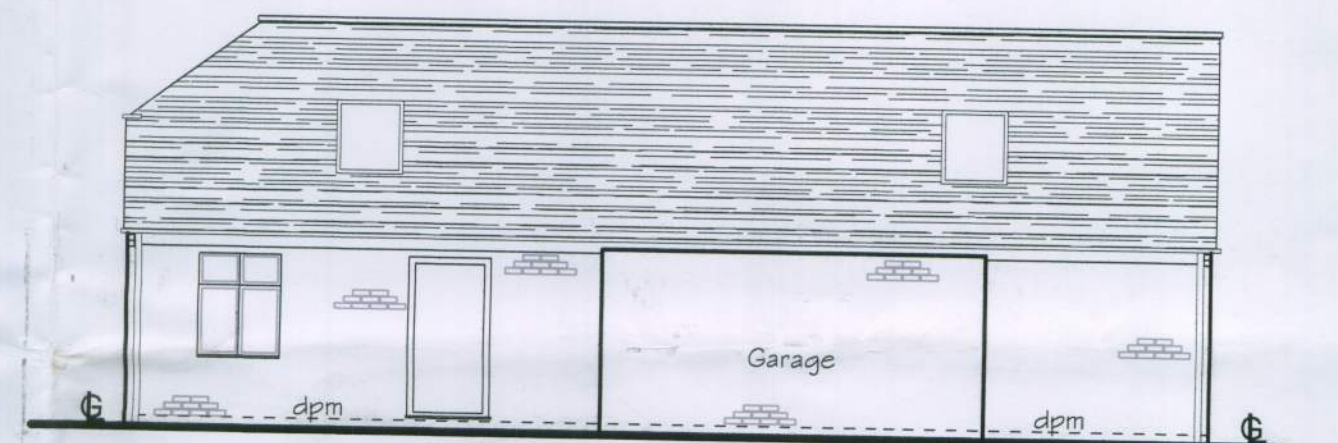

PROPOSED SIDE ELEVATION NORTH

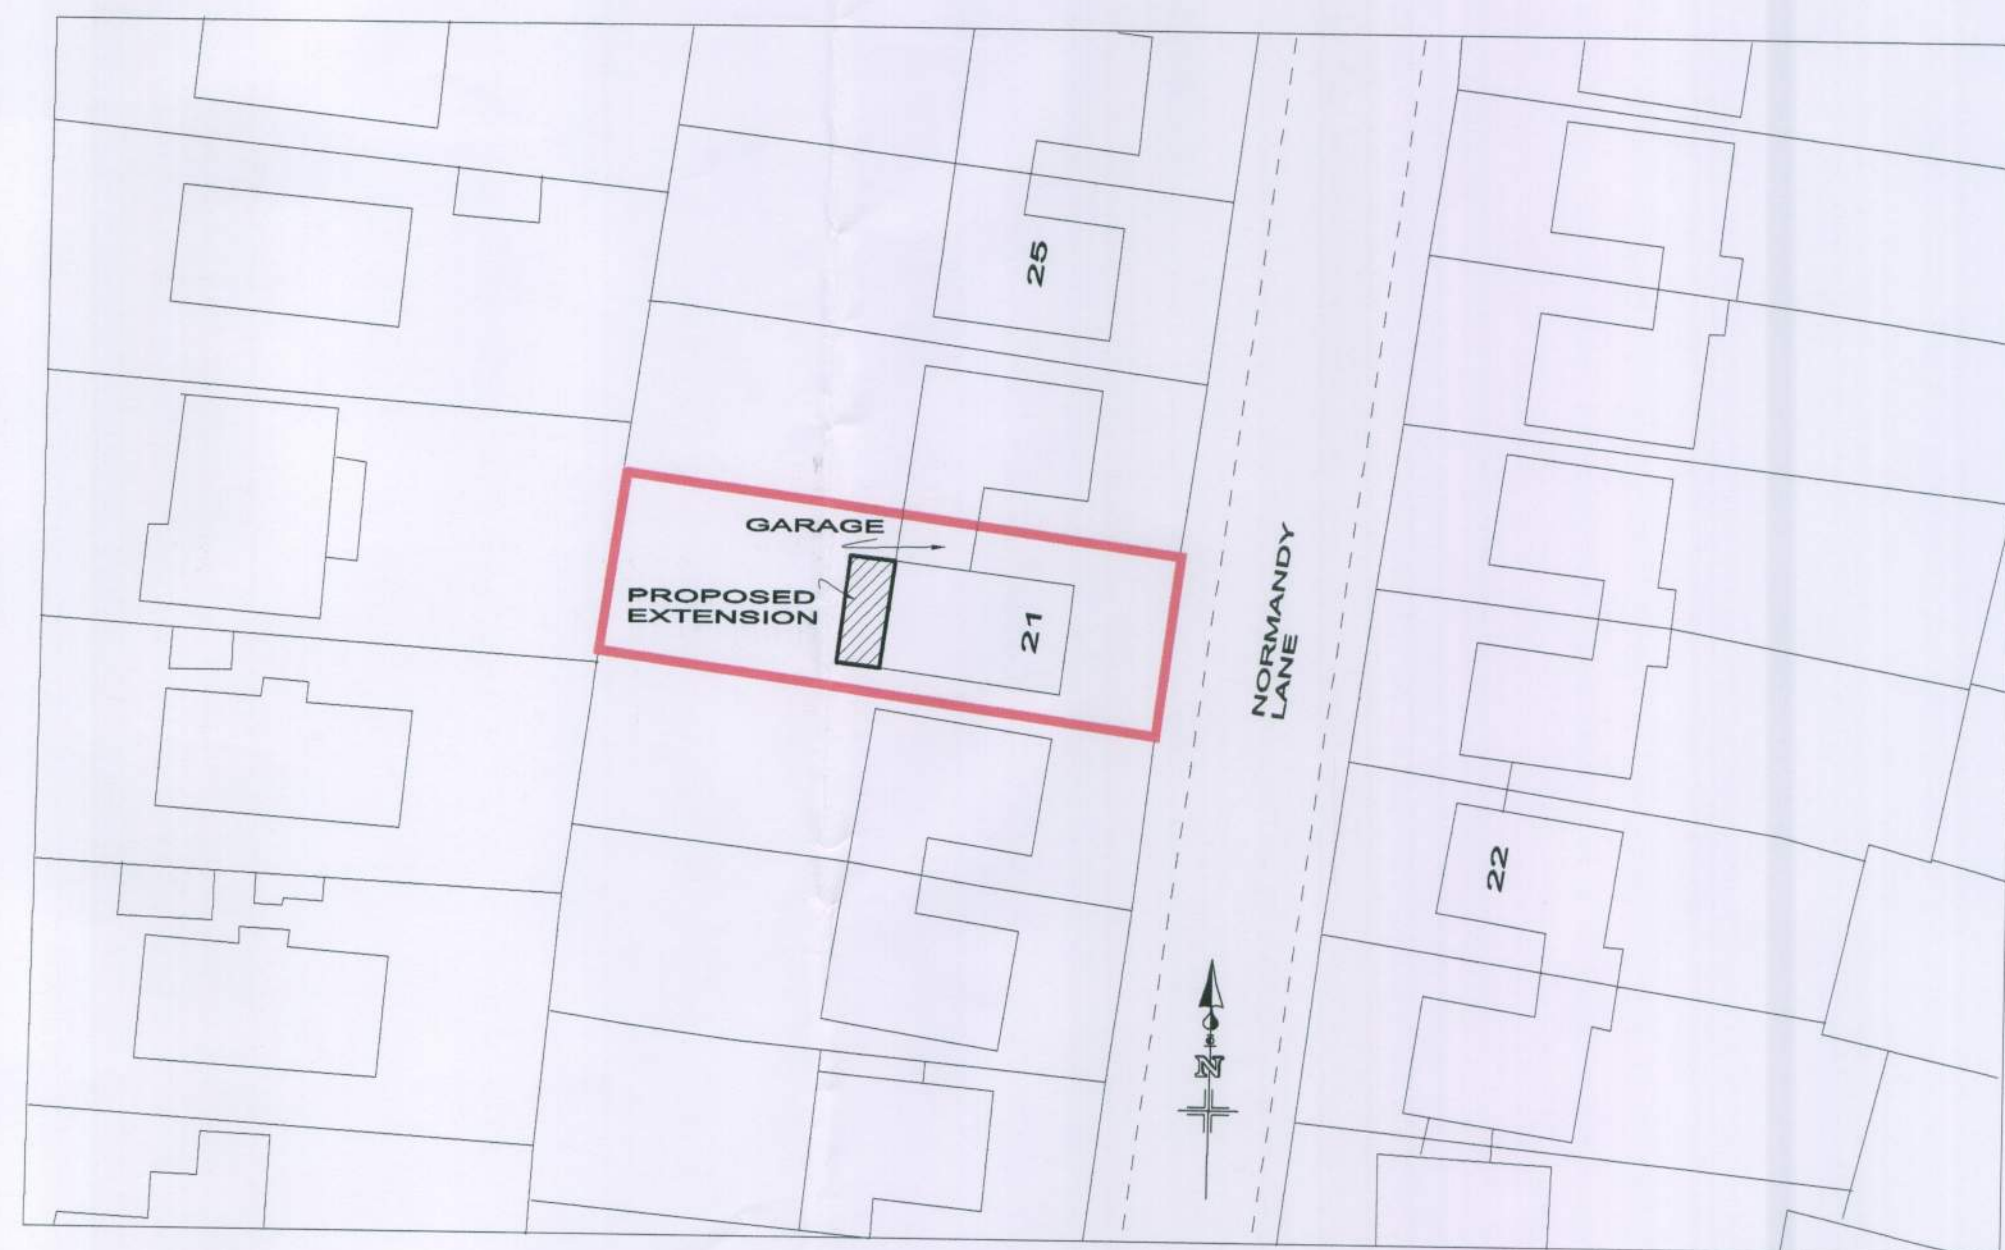

SITE PLAN



LOCATION PLAN



REV	DATE	AMENDMENT	CHECK

HATTON ASSOCIATES

ARCHITECTURAL TECHNICIANS

TEL - Mobile - 07821 891752
email- hats.hatton@virgin.net

CLIENT
MR & MRS YOUNG

PROJECT
21 NORMANDY LANE
EAST PRESTON
WEST SUSSEX
BN16 1LY

DRAWING SCALE
EXISTING ELEVATIONS 1:100 @ A1
PROPOSED ELEVATIONS 1:100 @ A1
SITE PLAN 1:500 @ A1
LOCATION PLAN 1:1250 @ A1

DATE JUN 2011 DRAWN I.H. CHECKED
DRAWING NUMBER REVISION
02