




EXISTING - HOUSE No. 20 EASTERN CLOSE

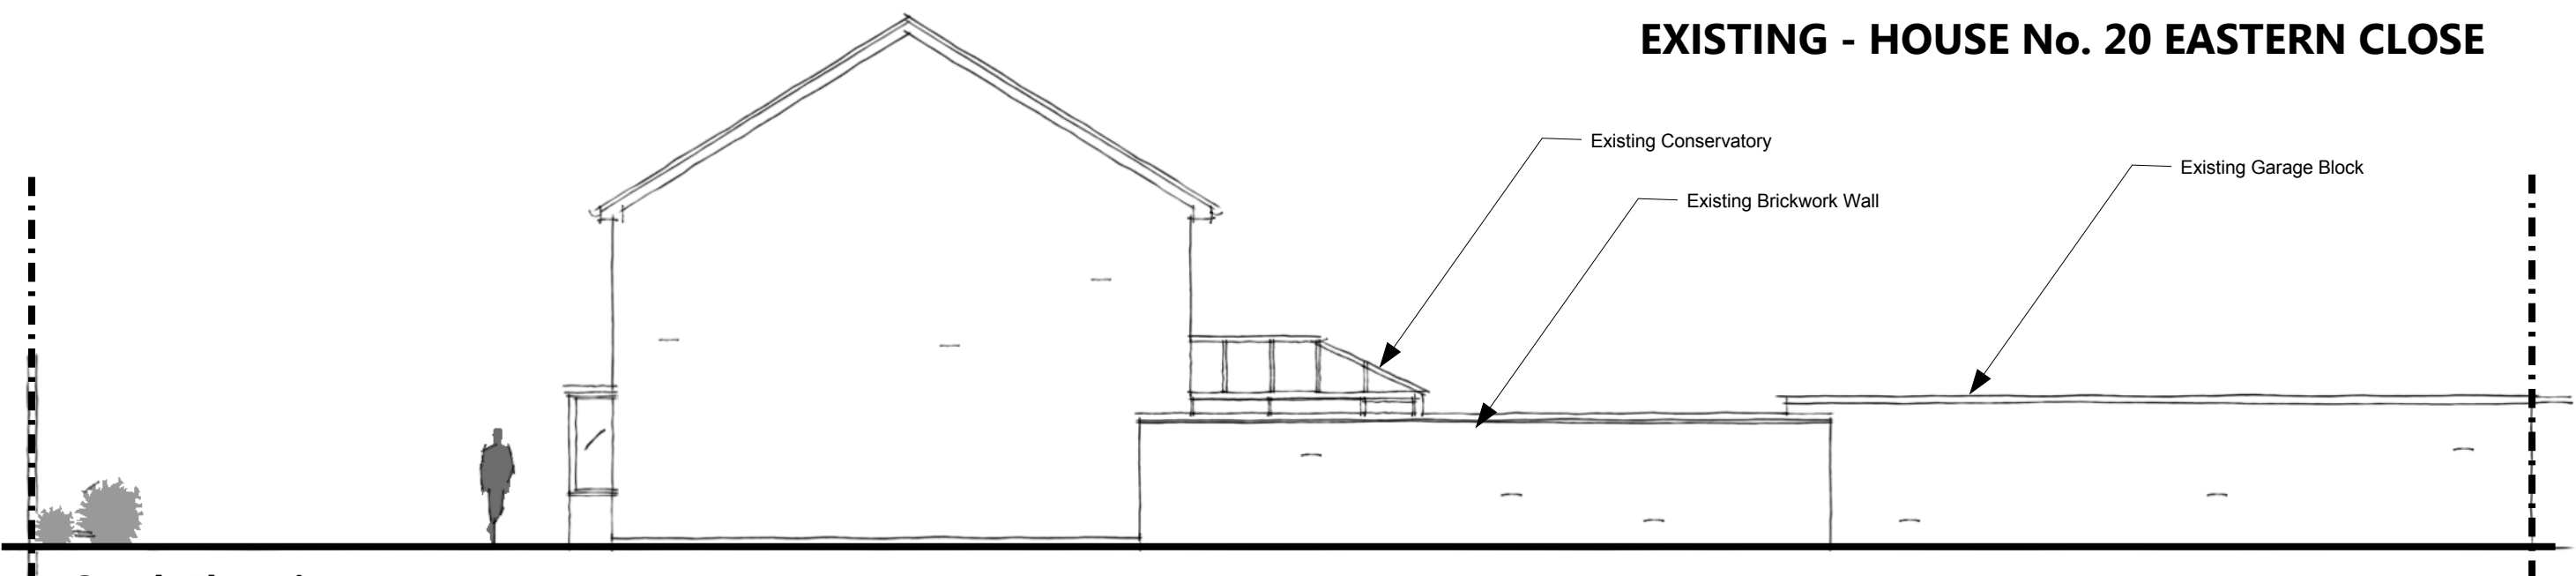


South Elevation scale 1:100 @ A3

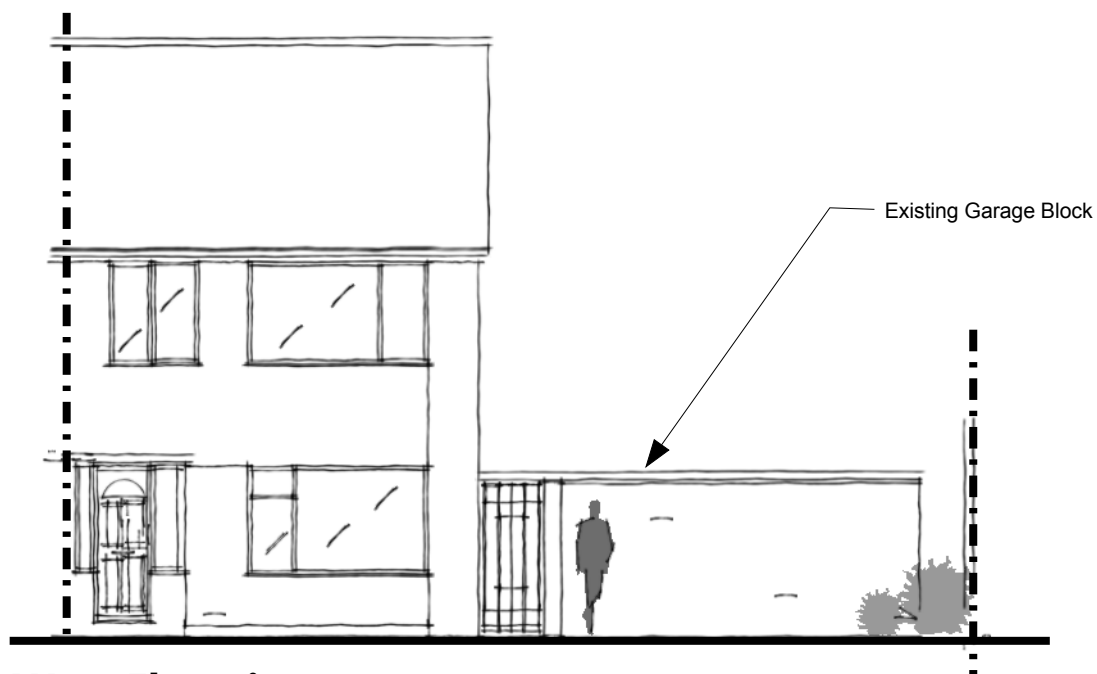


West Elevation scale 1:100 @ A3

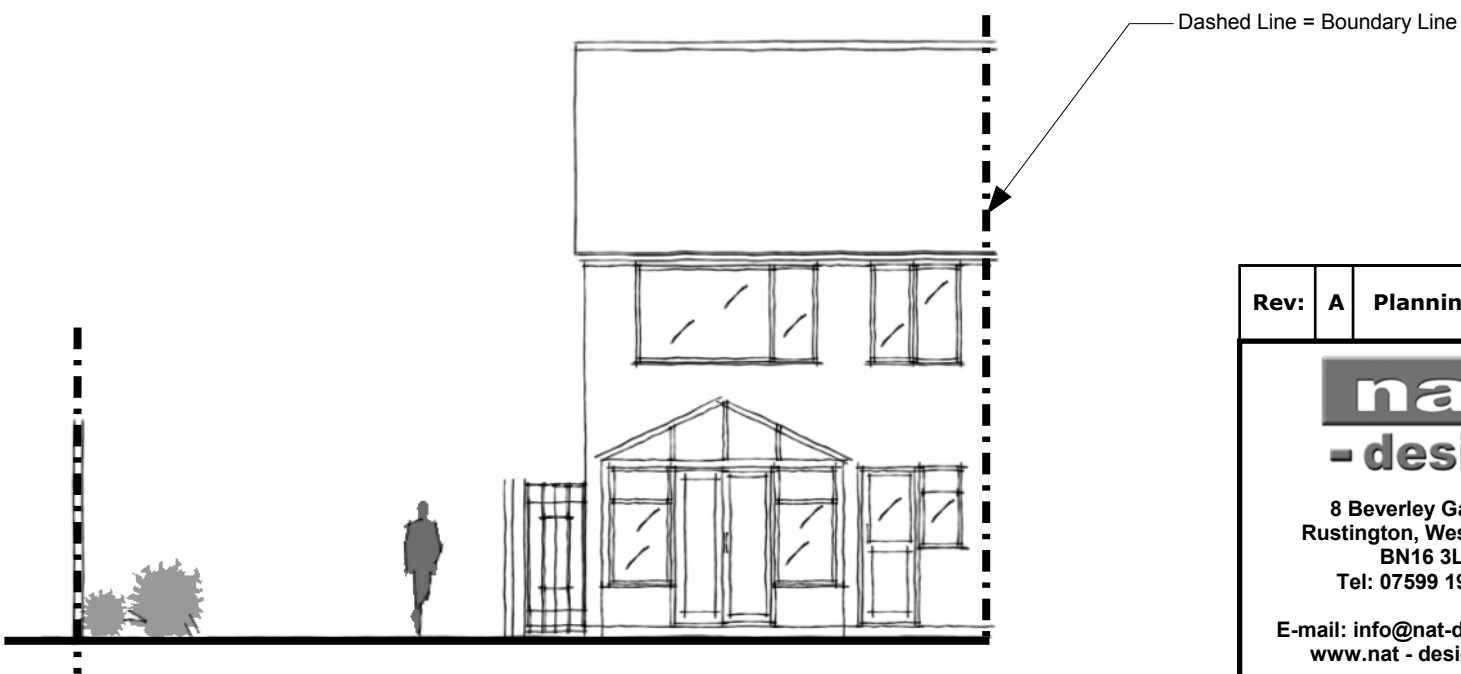

East Elevation scale 1:100 @ A3

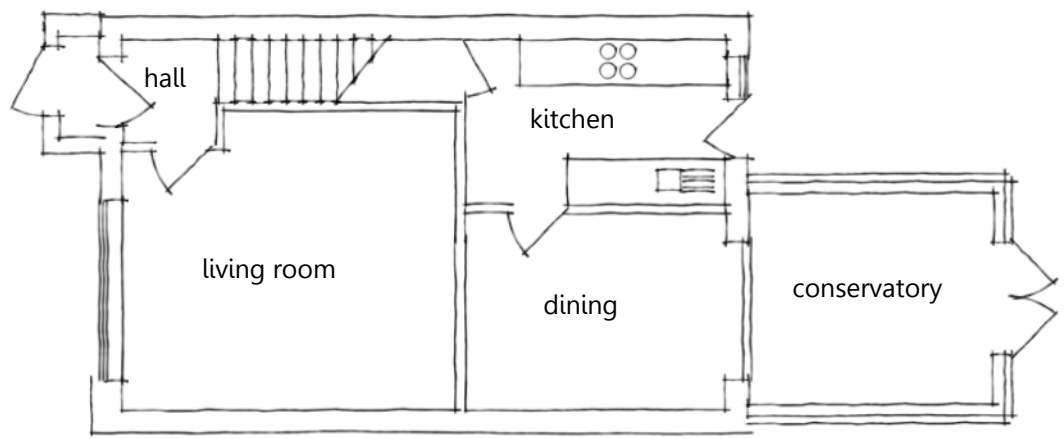

GF Plan scale 1:100 @ A3

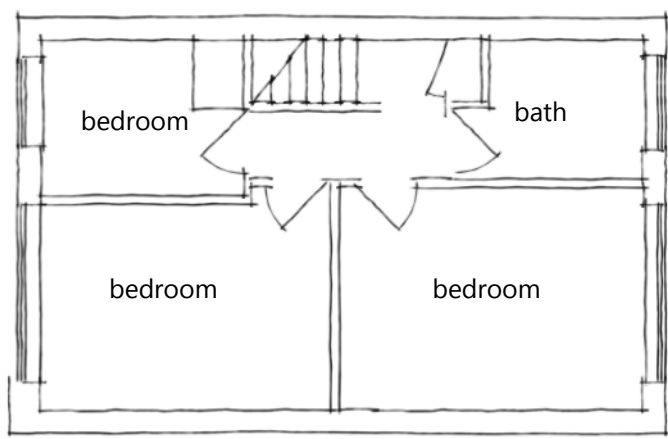

FF Plan scale 1:100 @ A3



Rev:	A	Planning Issue
nat - design 8 Beverley Gardens Rustington, West Sussex BN16 3LT Tel: 07599 199759 E-mail: info@nat-design.co.uk www.nat-design.co.uk		
Project: Land Adjacent to: 20 Eastern Close East Preston, West Sussex, BN16 1BS		
Drawing Existing Floor Plans & Existing Elevations of No.20 Eastern Close		
Drawn By: NSE		Scale: as shown
Date: March 2012		Revision: A
Drawing No. 242 - DPA 03		