



PROPOSED DWELLING - ON LAND ADJACENT TO No. 20 EASTERN CLOSE

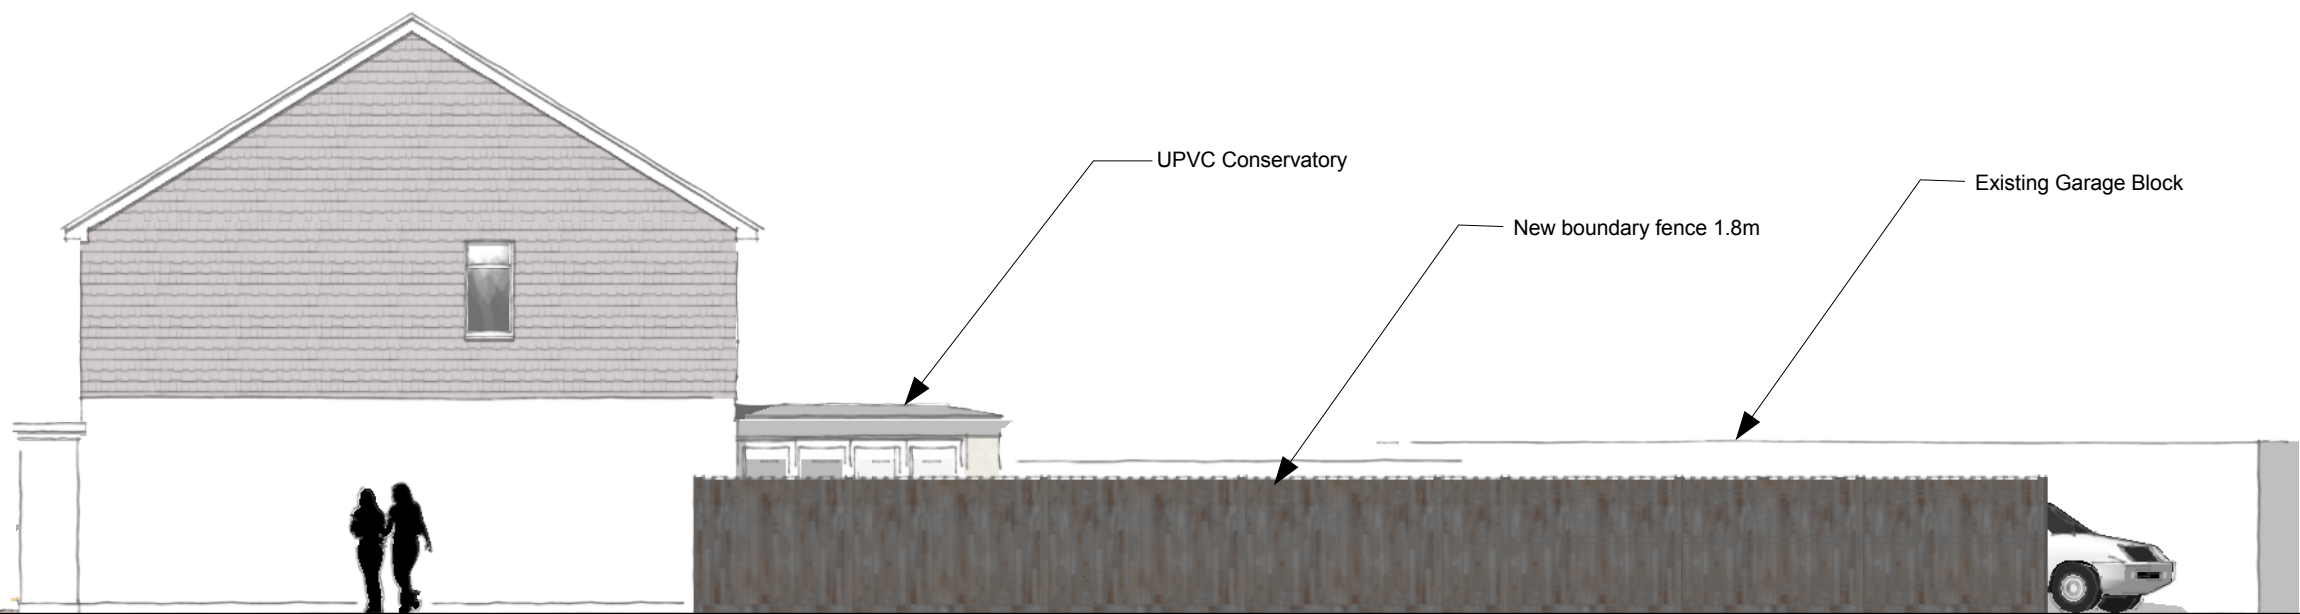


South Elevation scale 1:100 @ A3

Materials:

Roof: Pantiles to match existing.
Walls Lower Half: Face brick work to match existing.
Walls: Tile hanging to match existing.
Windows / Doors: White UPVC to match existing.
Conservatory: White UPVC

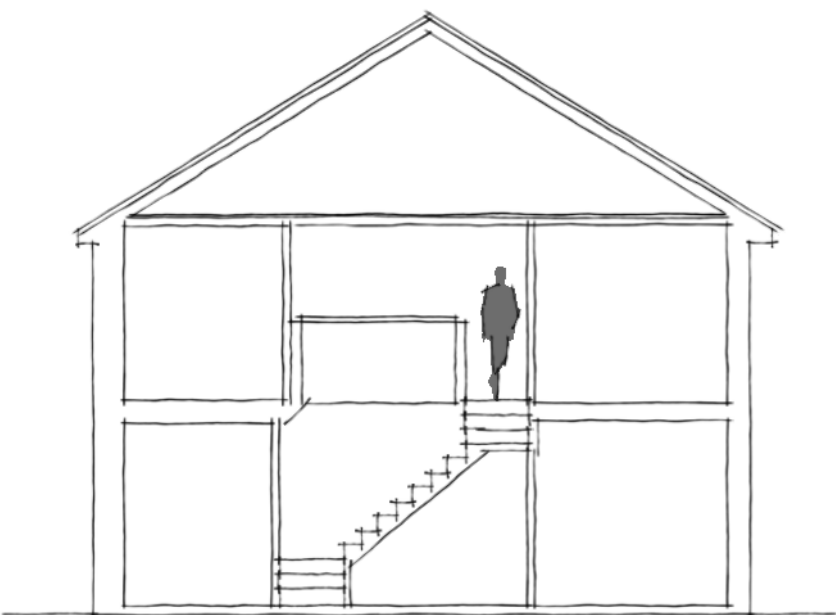

Proposed Typical Section A-A
scale 1:100 @ A3

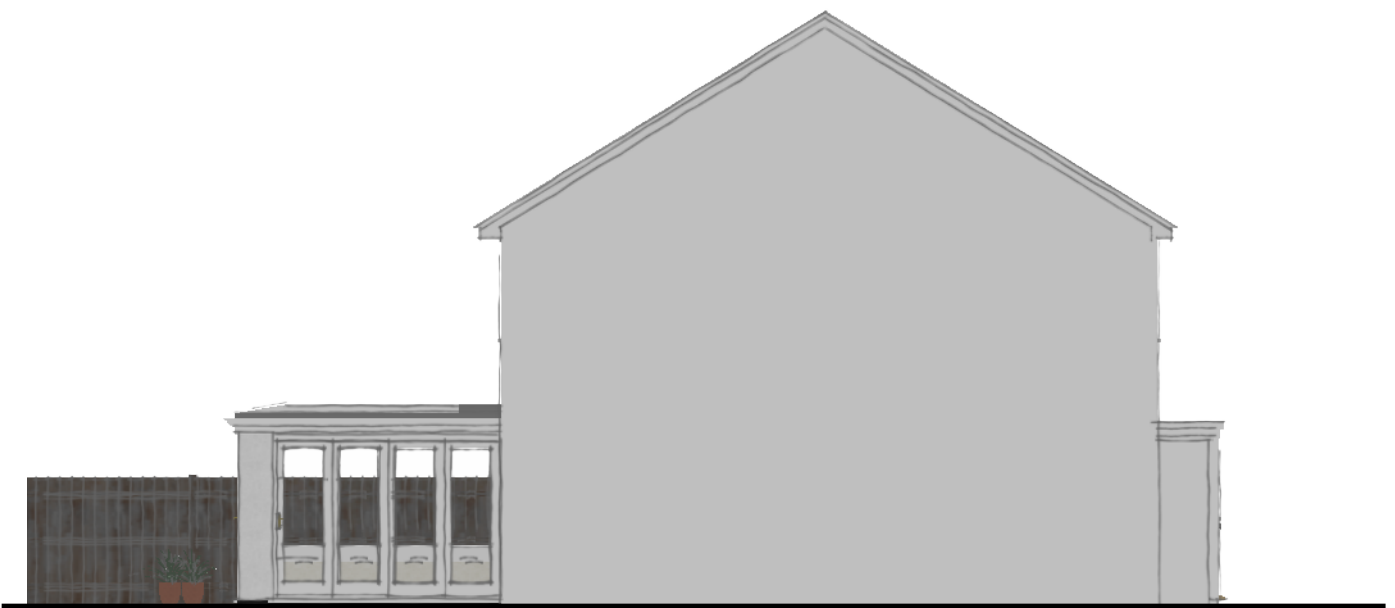

North Elevation scale 1:100 @ A3

Rev:	A	Planning Issue
nat - design 8 Beverley Gardens Rustington, West Sussex BN16 3LT Tel: 07599 199759 E-mail: info@nat-design.co.uk www.nat - design.co.uk		
Project: Land Adjacent to: 20 Eastern Close East Preston, West Sussex, BN16 1BS		
Drawing New Dwelling Proposed Elevations & Proposed Section		
Drawn By: NSE		Scale: as shown
Date: March 2012		Revision: A
Drawing No. 242 - DPA 05		