


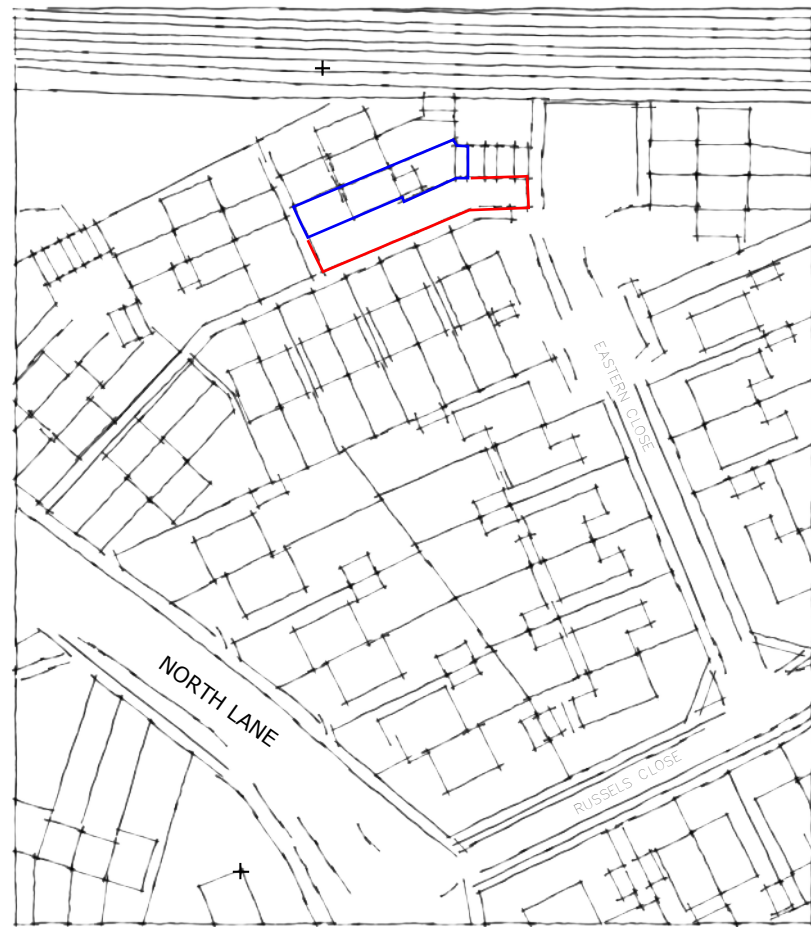

Location Plan (existing)
scale 1:1250 @ A3



Site Plan (existing)
scale 1:500 @ A3

land under applicant ownership

site boundary

Rev: A Planning Issue

nat
- design

8 Beverley Gardens
Rustington, West Sussex
BN16 3LT
Tel: 07599 199759

E-mail: info@nat-design.co.uk
www.nat-design.co.uk

Project:

Land Adjacent to:
20 Eastern Close
East Preston,
West Sussex,
BN16 1BS

Drawing

Location & Site Plan

Drawn By:
NSE

Scale:
as shown

Date:
March 2012

Revision:
A

Drawing No.
242 - DPA 01