




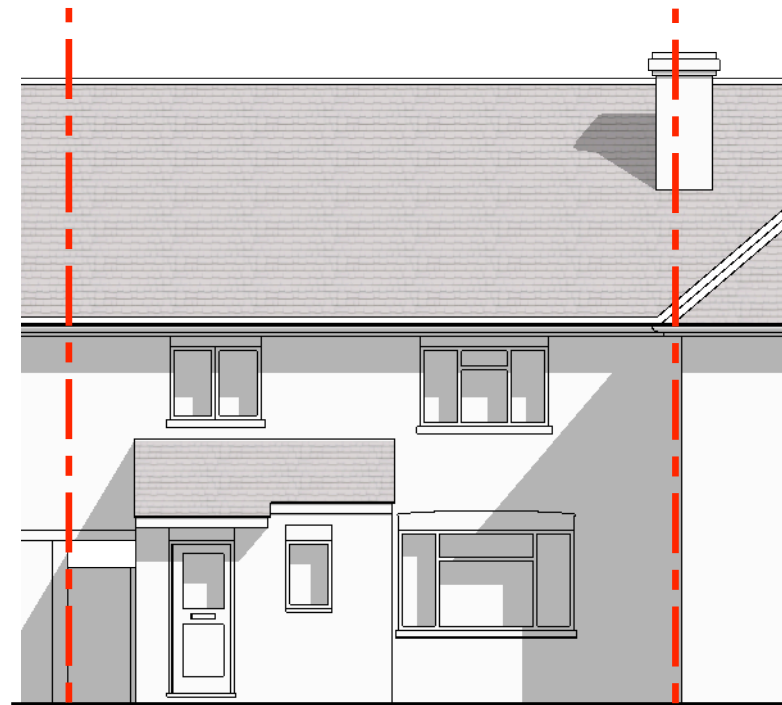

North Elevation scale 1:100 @ A3

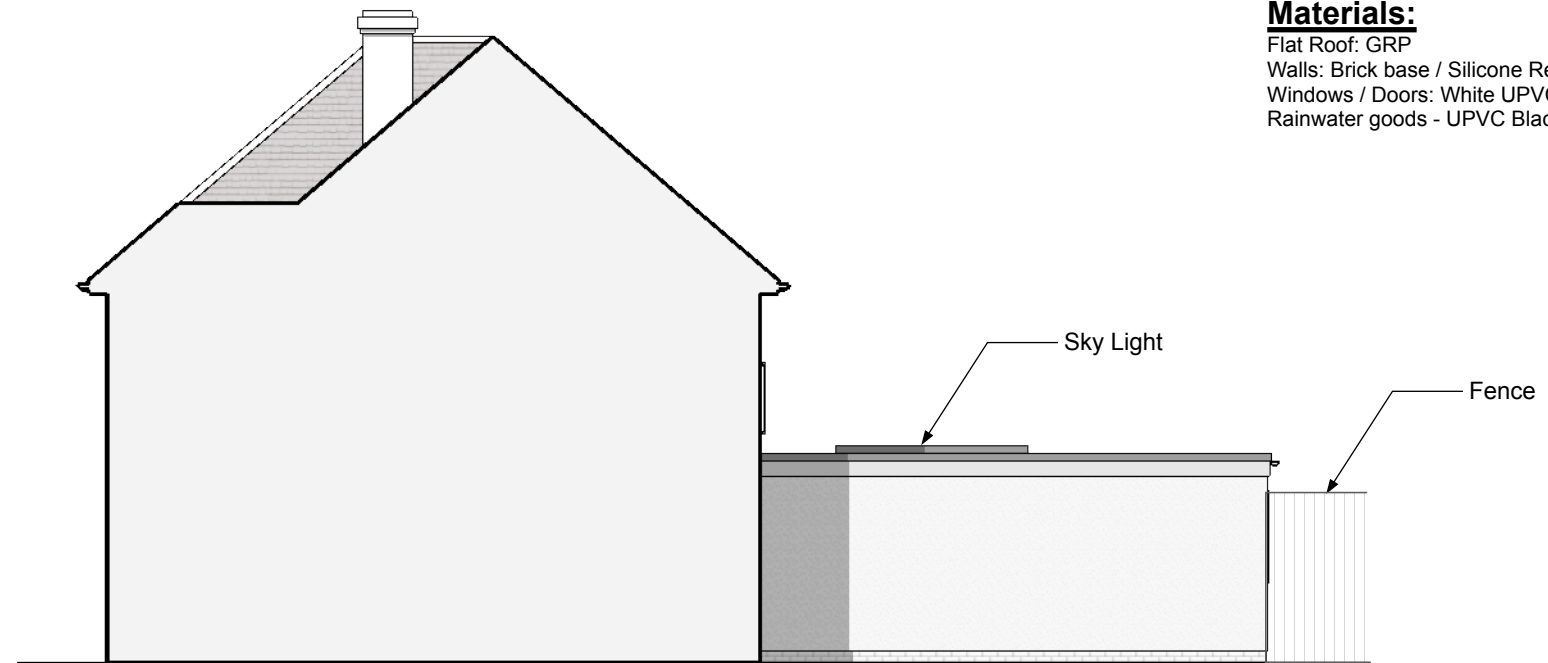

West Elevation scale 1:100 @ A3

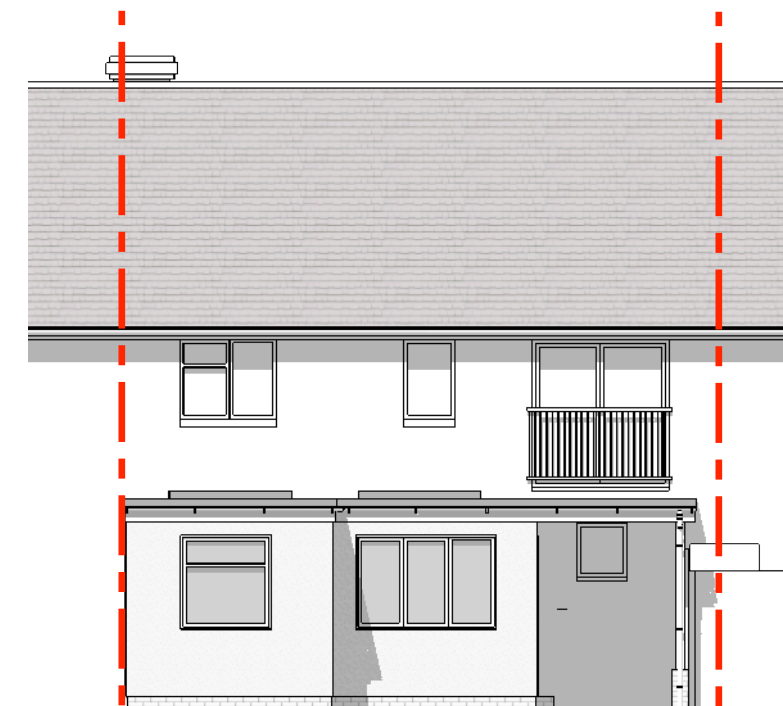

South Elevation scale 1:100 @ A3



East Elevation scale 1:100 @ A3

Materials:

Flat Roof: GRP
Walls: Brick base / Silicone Render
Windows / Doors: White UPVC to match existing.
Rainwater goods - UPVC Black to match existing.

SCALE BAR 1:100



Rev	Notes	Date
 23 Mill Road Angmering, West Sussex BN16 4HT E:natdesign1@gmail.com		
Project: 49 Somerset Road, East Preston West Sussex, BN16 1BY		
Drawing Proposed Elevations		
Drawn By: NSE		Scale: as shown @ A3
Date: May 2020		Revision:
Drawing No. 648 - DPA 05		