



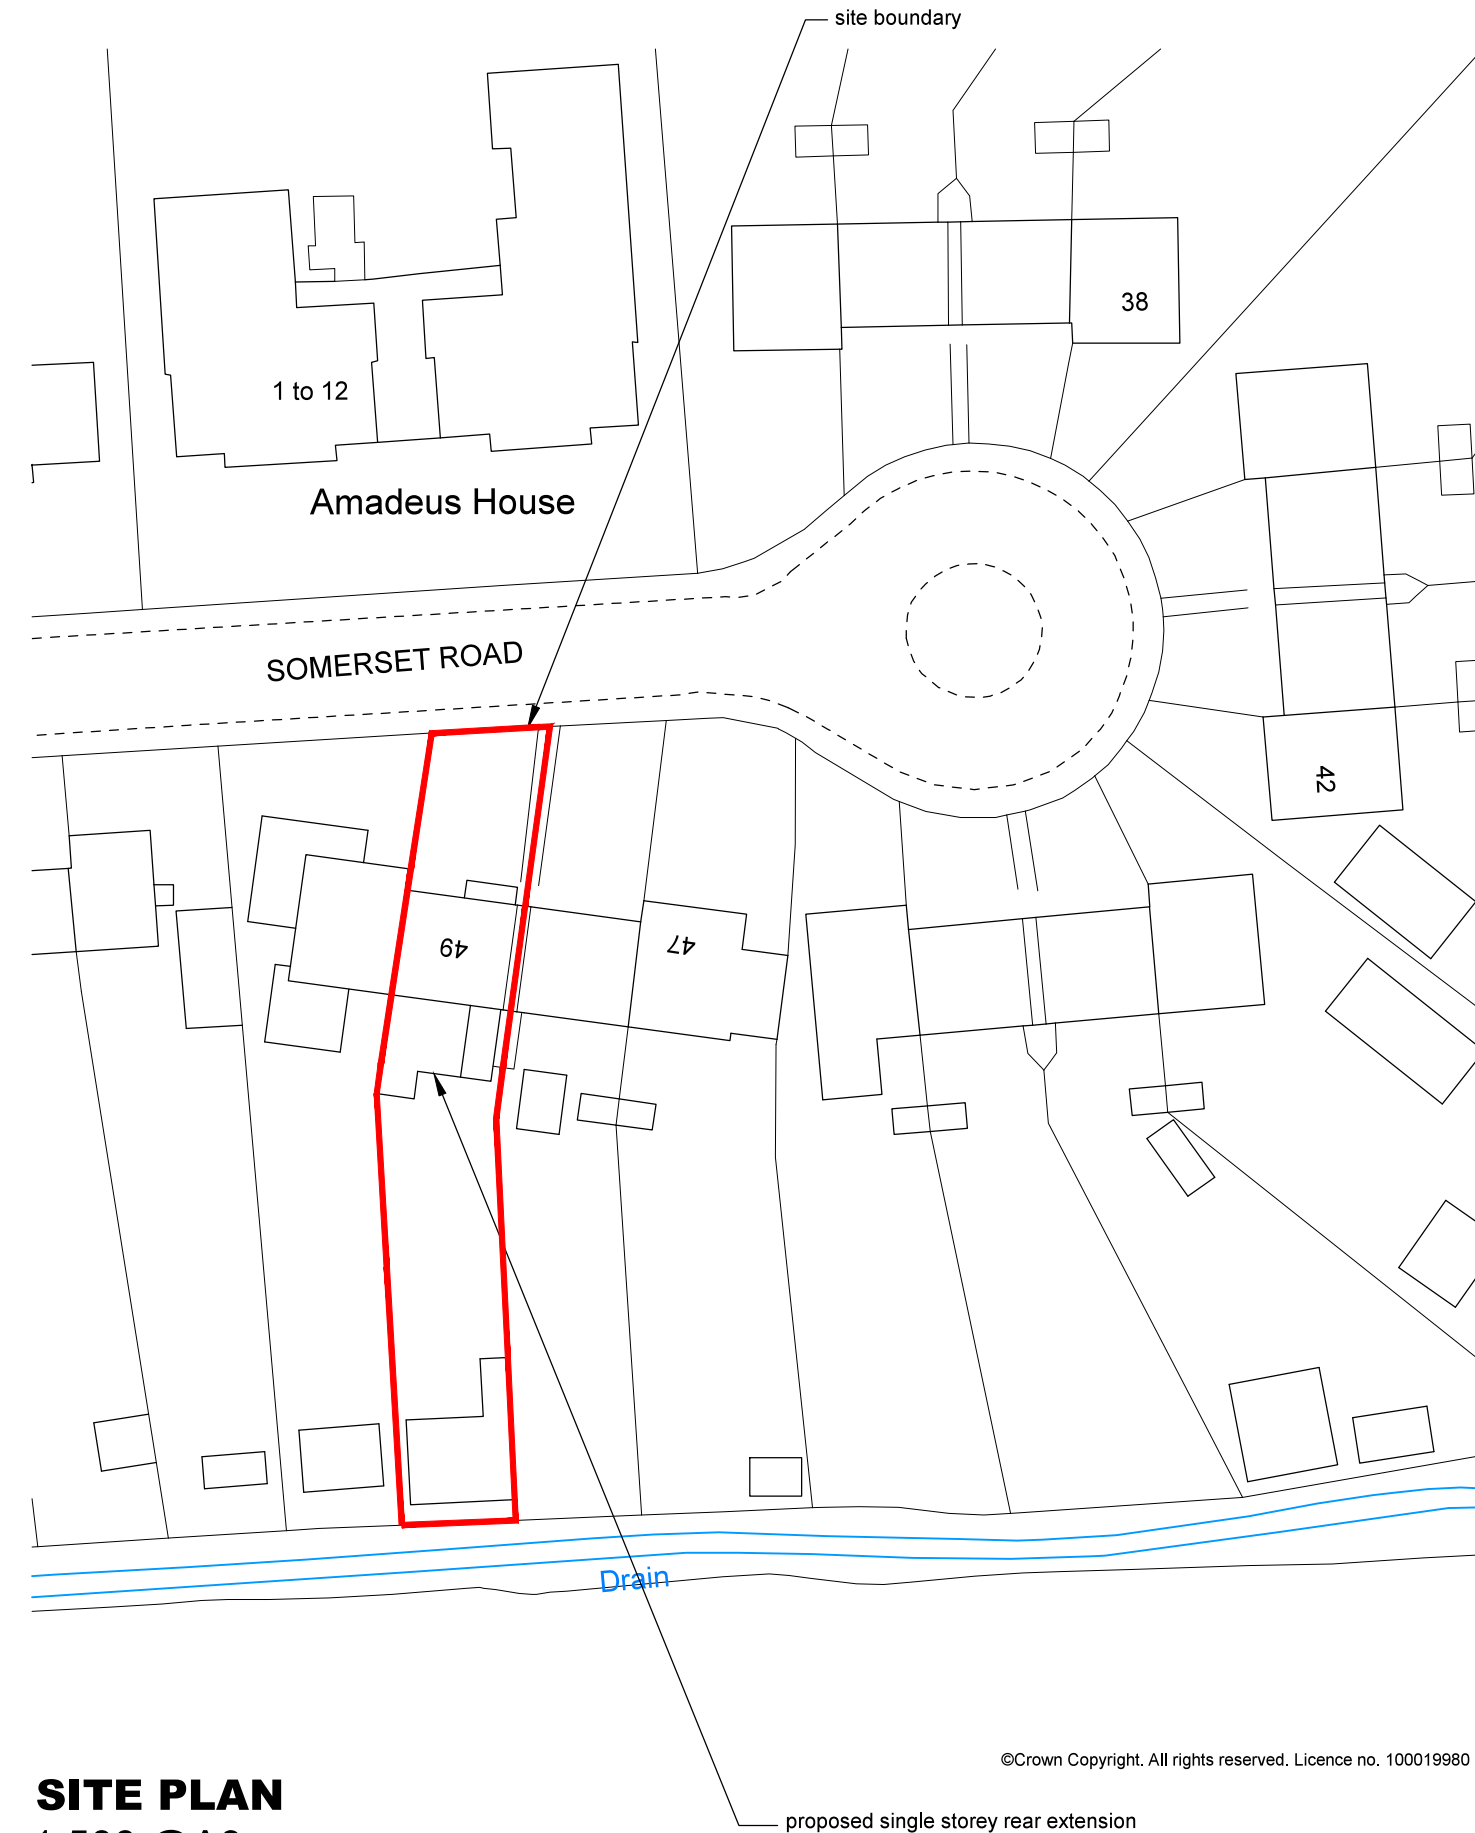

SITE PLAN
1:500 @A3


©Crown Copyright. All rights reserved. Licence no. 100019980

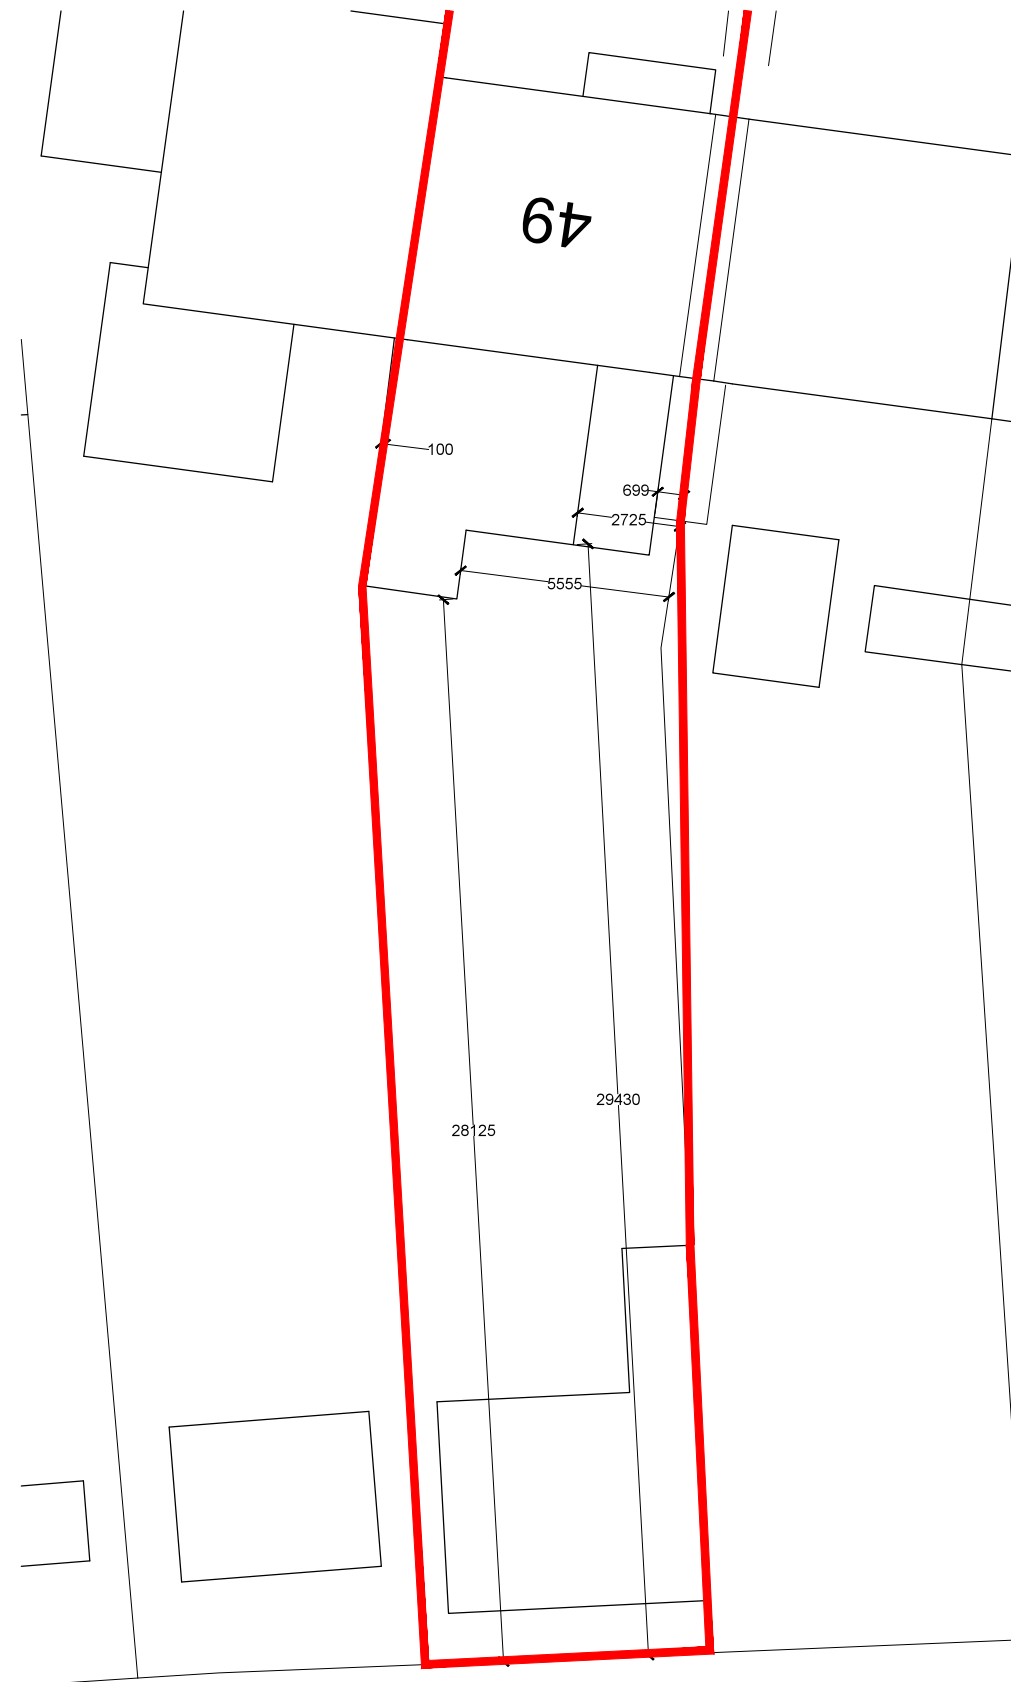

SITE / ROOF PLAN
1:200 @A3

©Crown Copyright. All rights reserved. Licence no. 100019980

Proposed

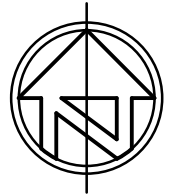

© nat-design, all rights reserved. Use figured dimensions only. All dimensions are to be checked on site before any work is carried out. Please contact the Architect immediately regarding any discrepancies discovered on site.

PLANNING ISSUE		-
Rev.	Notes	Date
 NAT Design Architectural Services 23 Mill Road Angmering, West Sussex BN16 4HT E:natdesign1@gmail.com		
Project 49 Somerset Road, East Preston West Sussex, BN16 1BY		
Drawing Proposed Site Plan		
Drawn By NSE		Scale as shown @ A3
Date May 2020		Revision -
Drawing No. 648 - DPA - 02		