




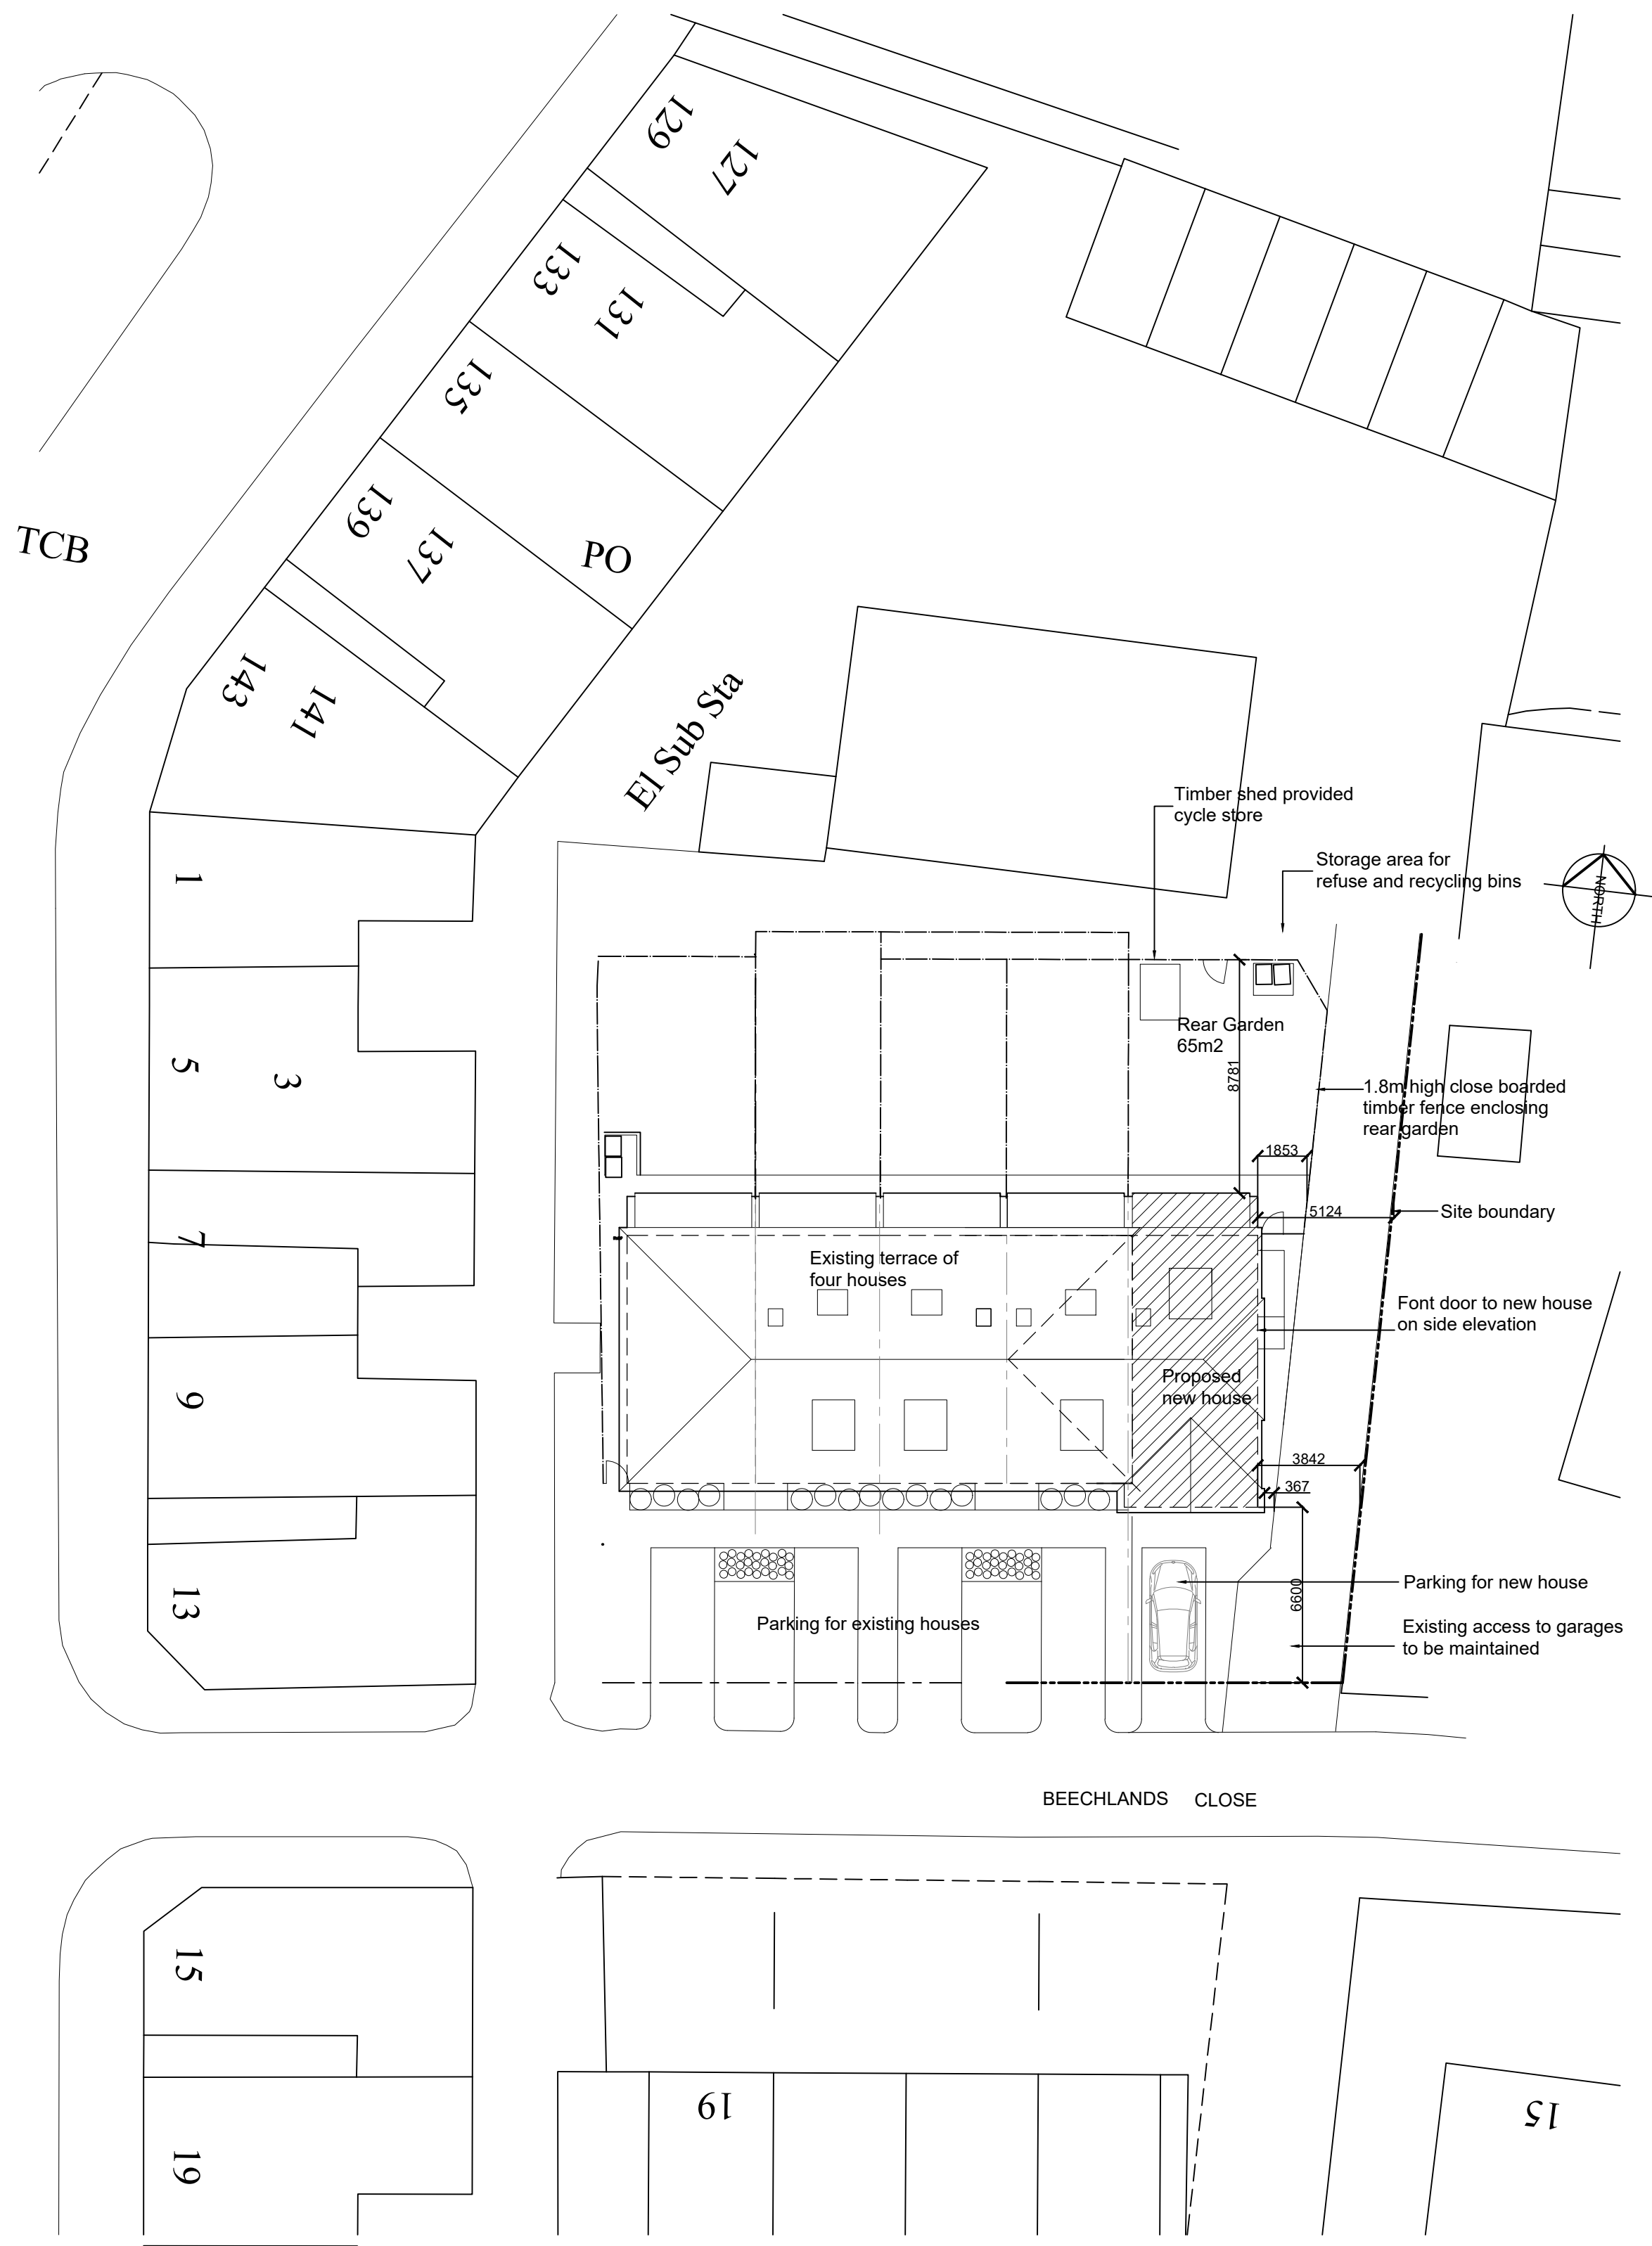

Site Plan

 


scale 1:200 @ A1

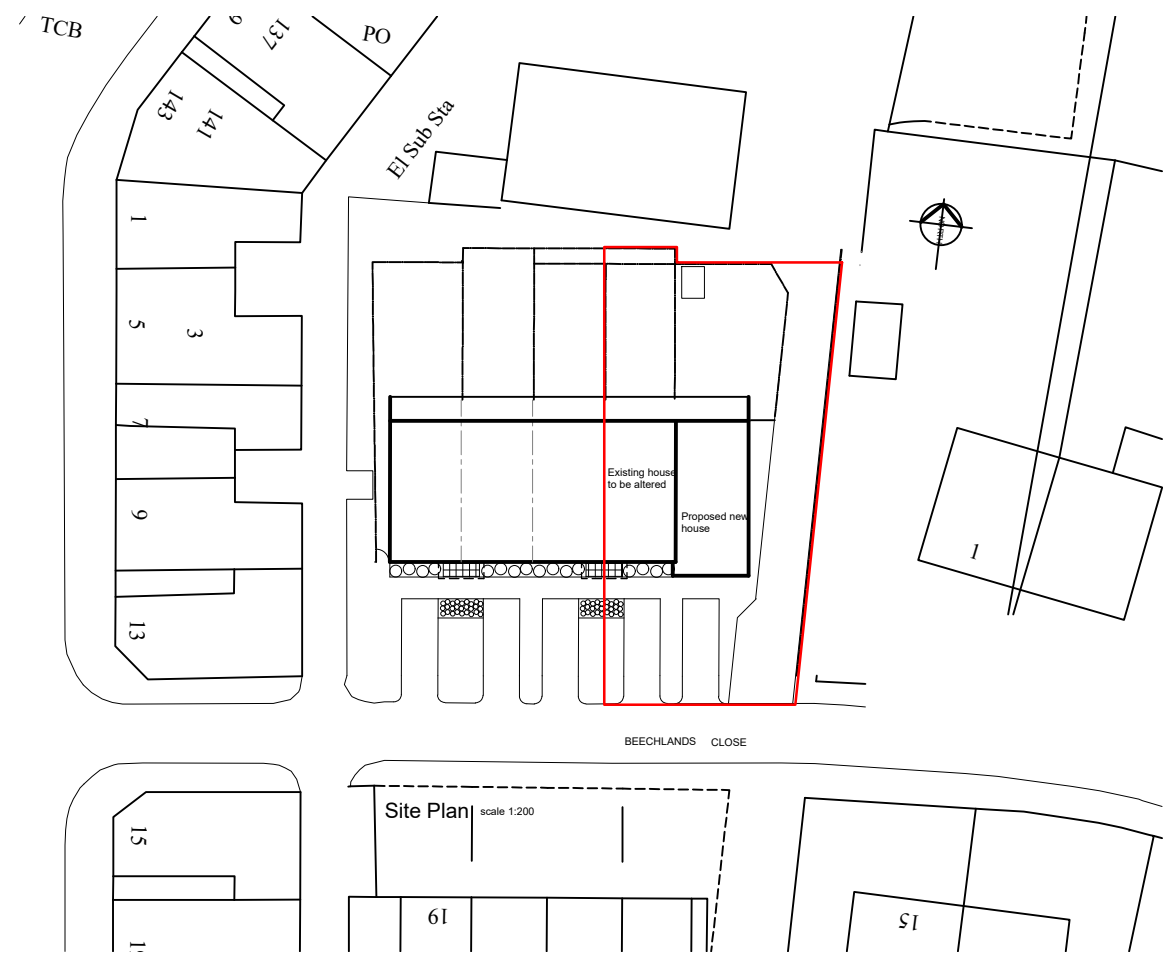

Block Plan

scale 1:500 @ A1

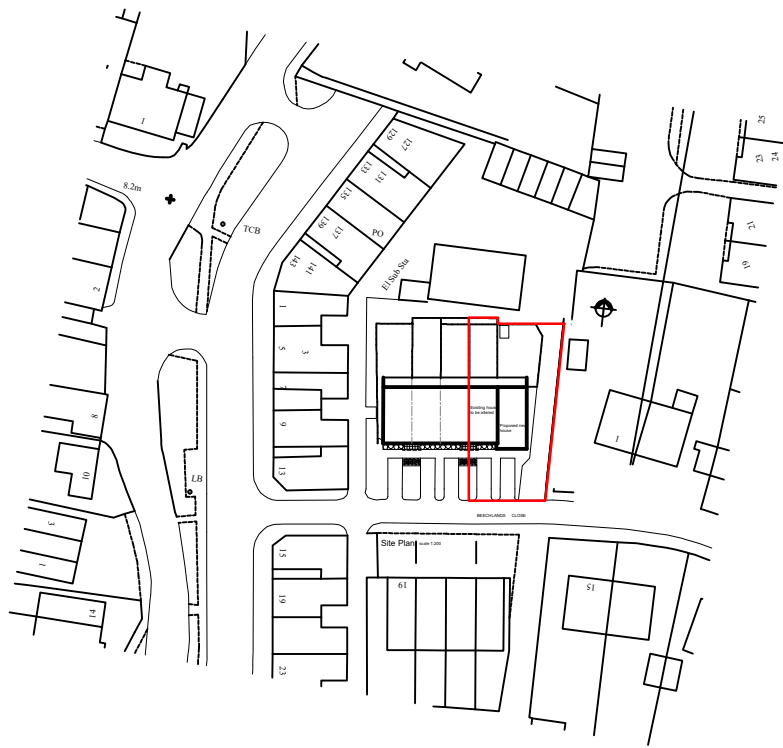

Location Plan

scale 1:1250 @ A1

NOTES

DO NOT SCALE OFF THIS DRAWING EXCEPT FOR PLANNING PURPOSES
CHECK ALL DIMENSIONS ON SITE BEFORE ANY WORK IS COMMENCED
ALL GOODS MATERIALS AND WORKMANSHIP MUST CONFORM WITH CURRENT BUILDING REGULATIONS, BRITISH STANDARDS AND CODES OF PRACTICE
COPYRIGHT OF THIS DRAWING IS RETAINED BY THE ARCHITECT AND IT MUST NOT BE REPRODUCED WITHOUT WRITTEN CONSENT

REV	DATE	BY	AMENDMENT
-----	------	----	-----------

THE DESIGN STUDIO
94 High Street
Seyring
West Sussex
BN44 3RD

L 01503 88829
T 01503 816456
info@folkesarchitects.co.uk

CLIENT
Dearden Homes

JOB TITLE
New house at
Beachlands Close, East Preston

DRAWING TITLE
Proposed Site Plan
Block and Location Plans

DATE Sept 2016	SCALE	DRAWN BY GIM
		CHECKED BY
JOB NO. 1671	DRAWING NO. 2.03	REVISION A