




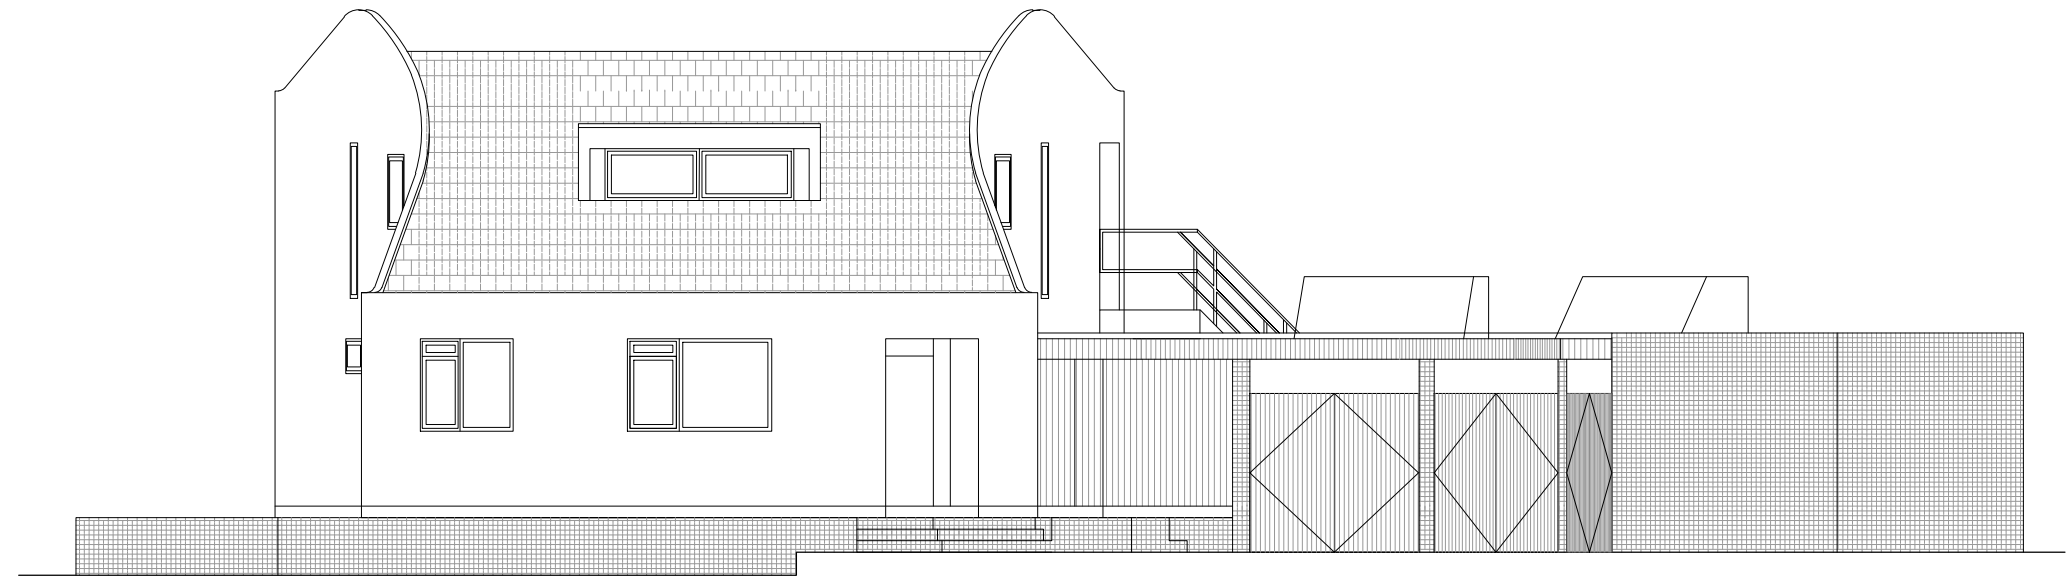


NORTH ELEVATION

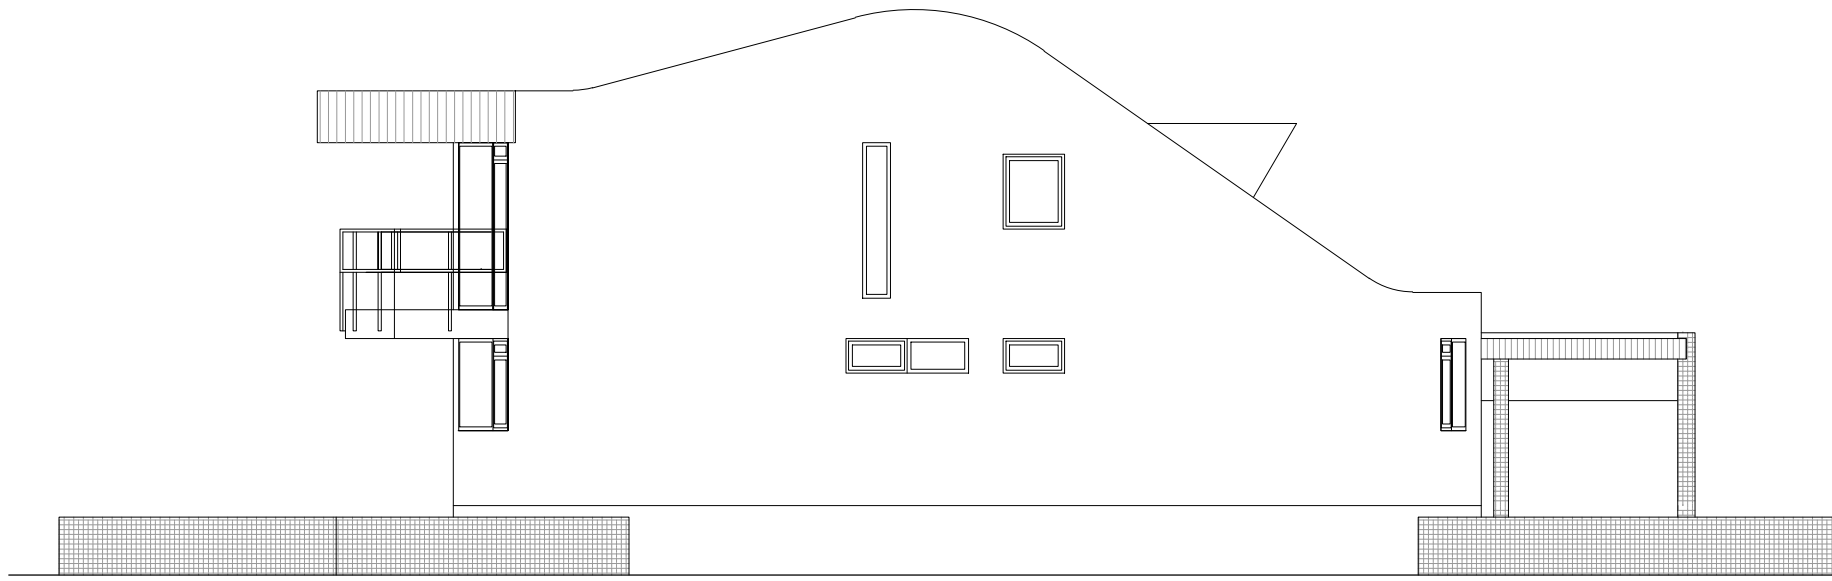


EAST ELEVATION

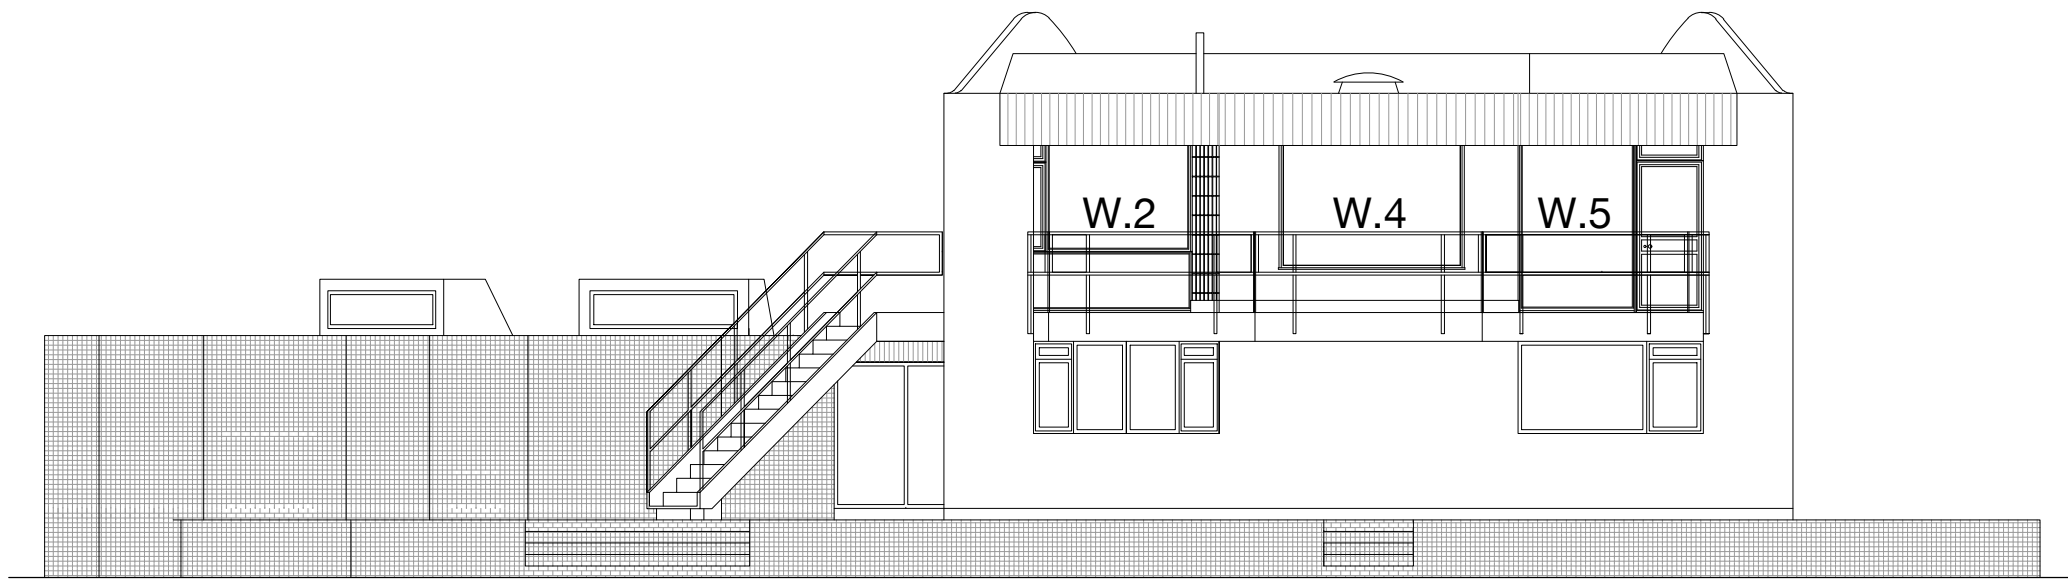

SOUTH ELEVATION

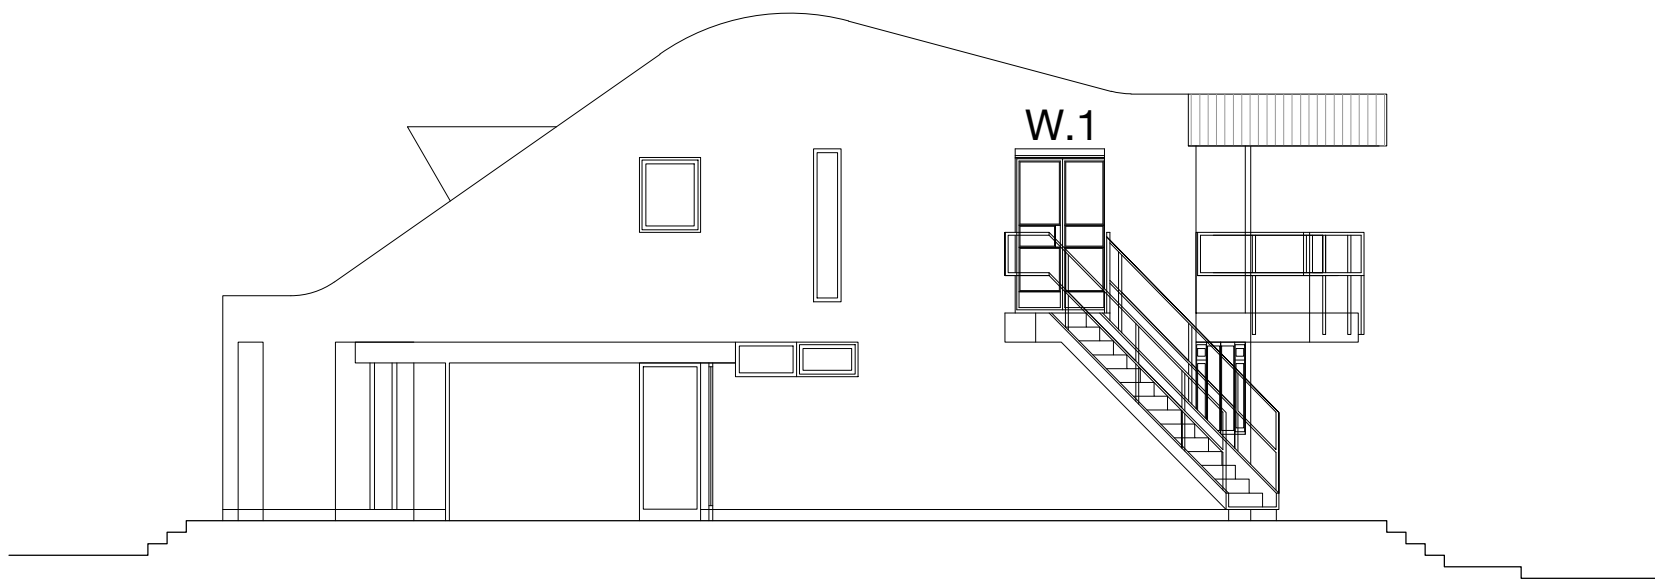

WEST ELEVATION

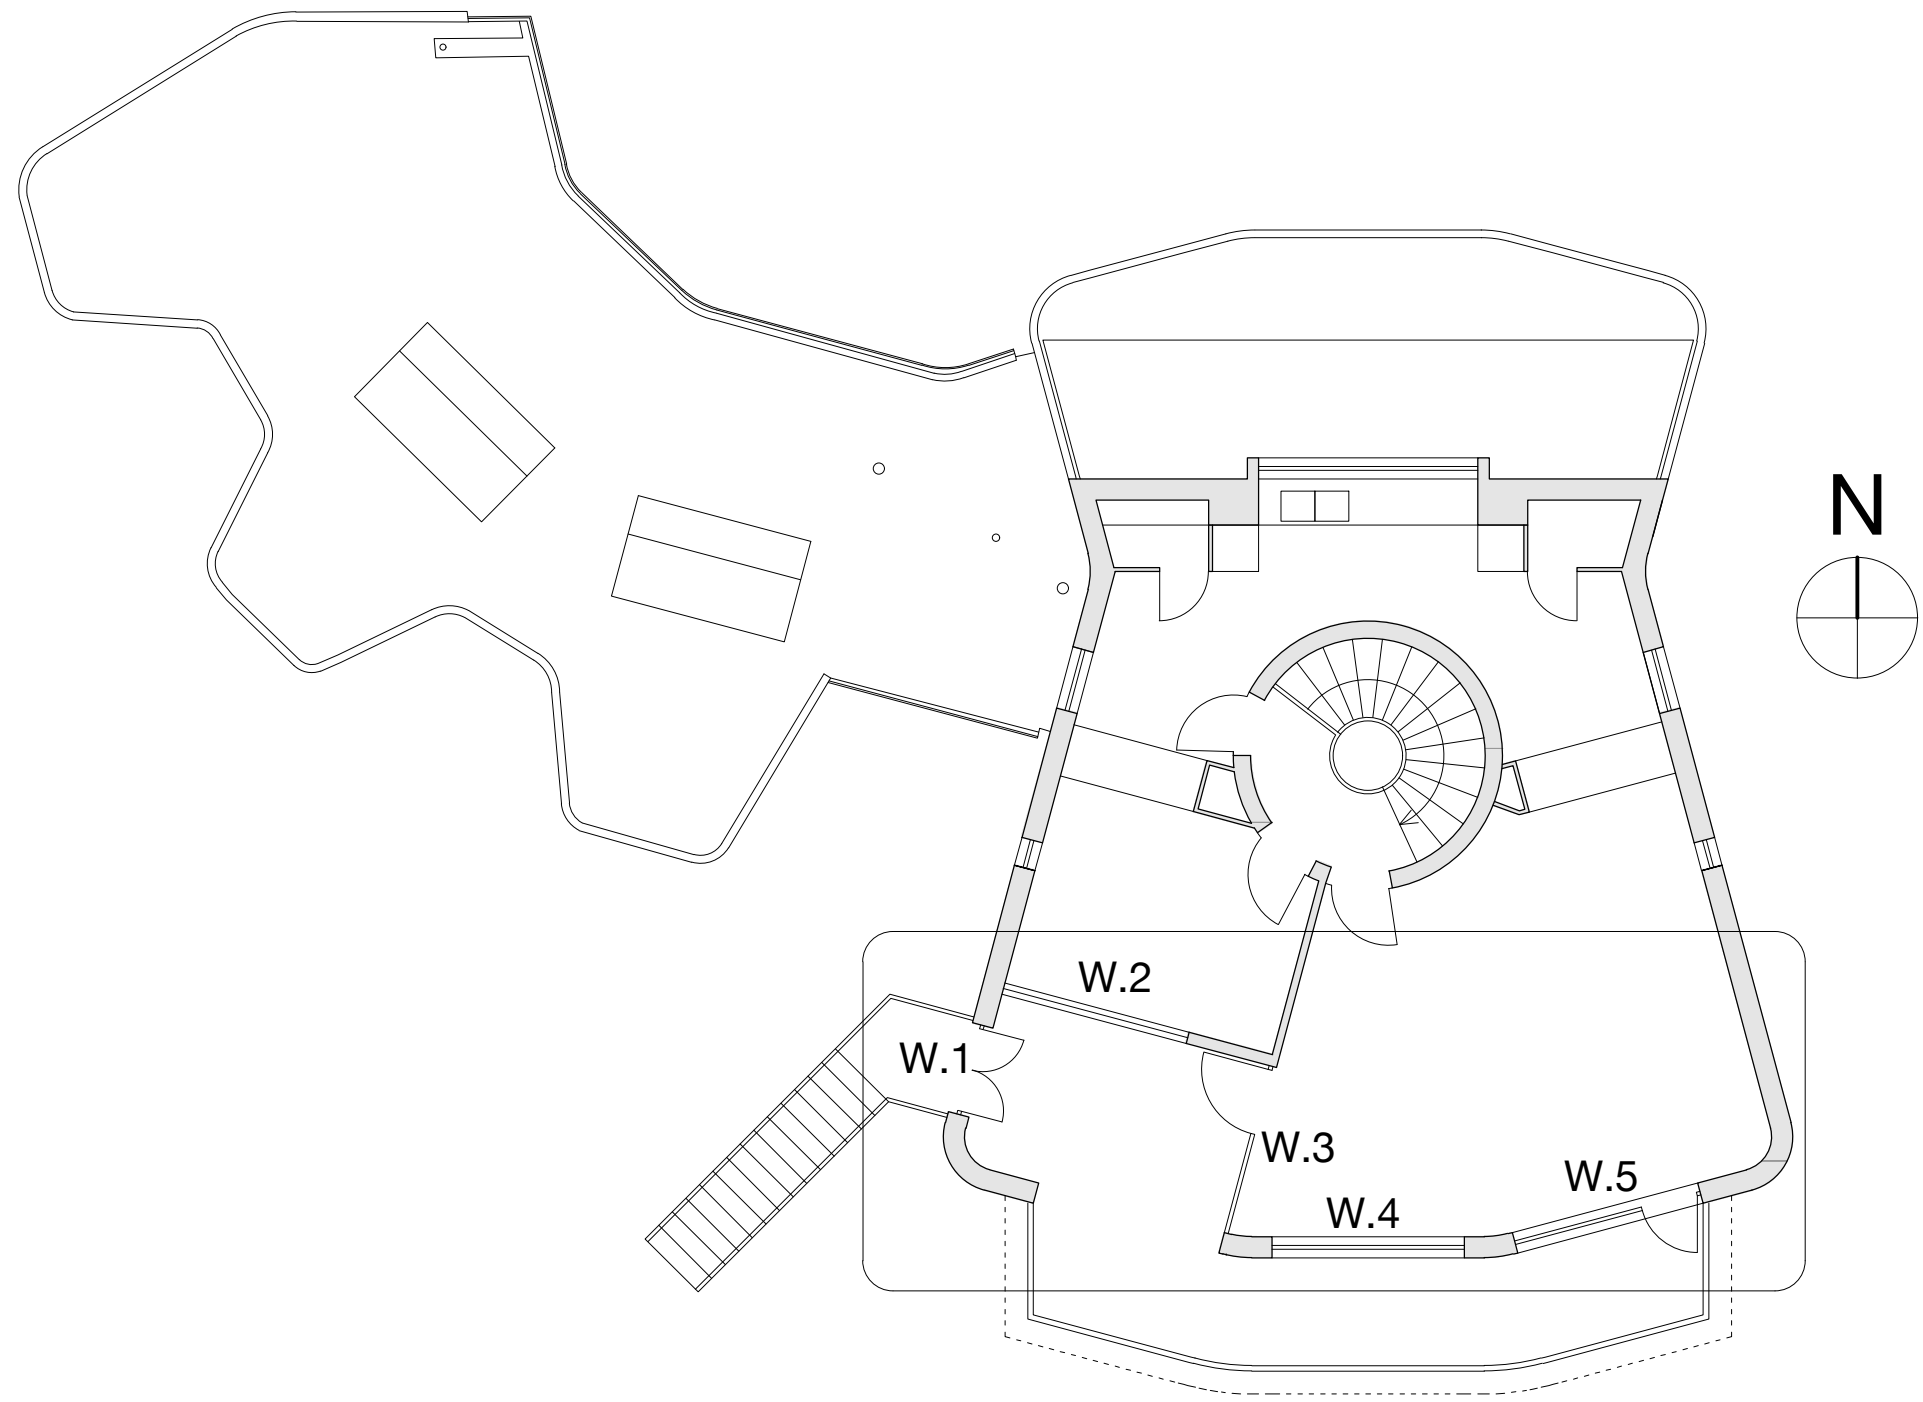

FIRST FLOOR PLAN

NOTE:

THIS DRAWING SERVES TO LOCATE THE FIRST FLOOR REAR WINDOWS & GLAZED DOORS WHICH ARE THE SUBJECT OF THIS APPLICATION AND WHICH ARE INTENDED FOR REPLACEMENT.

PLEASE REFER TO SC03 SERIES DRAWINGS FOR INDIVIDUAL ELEVATIONS AND DETAILS

GENERAL NOTES:

THIS DRAWING TO BE USED FOR PLANNING PURPOSES ONLY. NOT FOR CONSTRUCTION.

ALL DISCREPANCIES OR OMISSIONS ARE TO BE REPORTED TO THE ARCHITECT.

THIS DRAWING IS COPYRIGHT. DO NOT REPRODUCE WITHOUT WRITTEN PERMISSION FROM THE AUTHOR.

SEEK CLARIFICATION FROM THE ARCHITECT IF ANY ASPECT OF THIS DRAWING IS UNCLEAR

SURVEY INFORMATION IS APPROXIMATED WHERE ACCESS DOES NOT PERMIT DIRECT MEASUREMENT



REVISION	DATE
A	03/05/26
MINOR AMENDMENTS	02/06/26

RICHARD BELL ARCHITECTURE

17 HIGHGATE SPINNEY | CRESCENT ROAD | LONDON | N8 8AR | UK

T: +44 20 9885 8328
E: info@richardbellarchitecture.com
W: www.richardbellarchitecture.com

ARCHITECT: RICHARD BELL RIBA

PROJECT ADDRESS
VISTA POINT, 21 TAMARISK WAY
EAST PRESTON, LITTLEHAMPTON BN16 2TE

DRAWING
EXISTING PLAN AND ELEVATIONS

SCALE
1:100 @ A1

DRAWING No.
2105 3EX01