

All dimensions to be checked on site.


EP/56/13/




ENTRANCE

FRONT ELEVATION - SOUTH VIEW

EXISTING ELEVATIONS

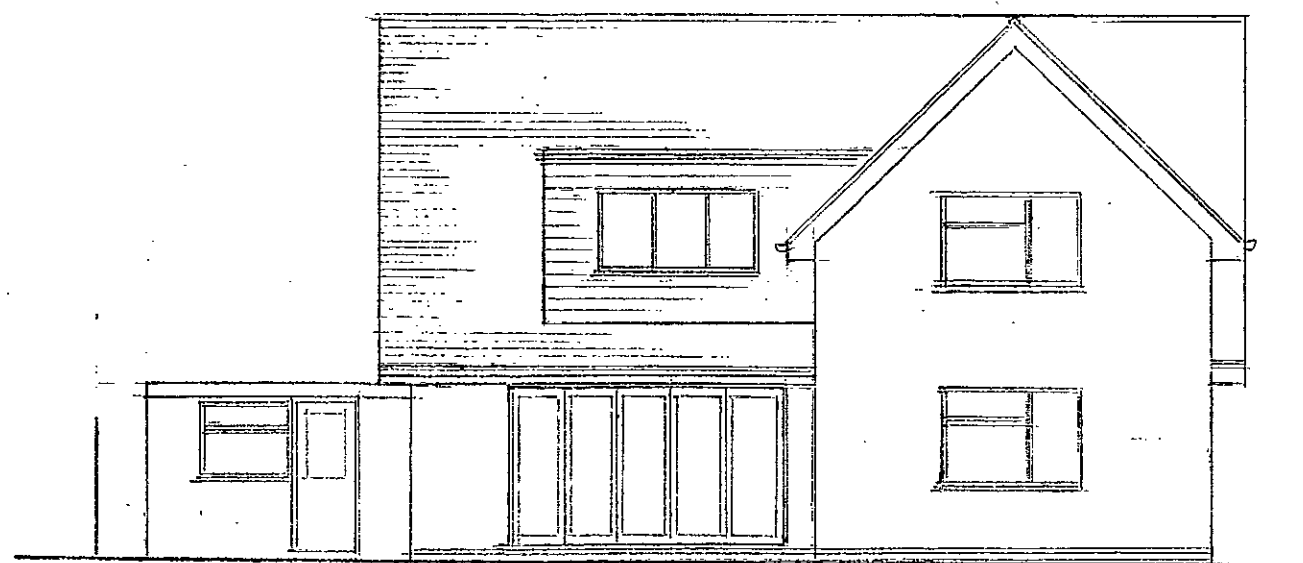

REAR ELEVATION - GARDEN

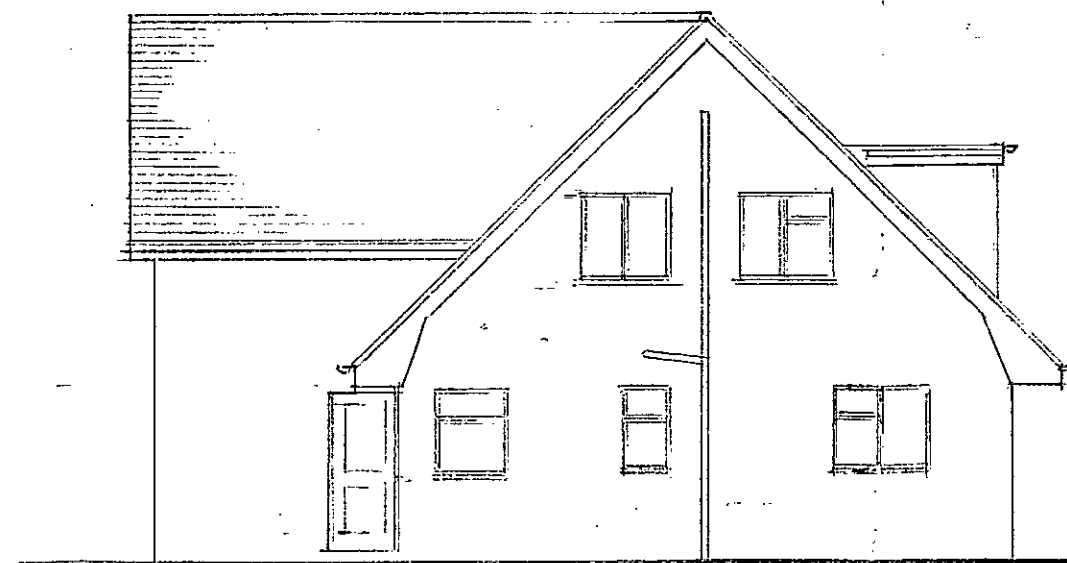

SIDE ELEVATION - UPPER DRIVE

REVISIONS

M.J.J. TANNER

SOUTH HAMBYE
16 NORTH LANE
EAST PRESTON
WEST SUSSEX BN16 1DA
TEL/FAX: 01903 774211

MR & MRS M SMITH
31 UPPER DRIVE
EAST PRESTON
BN16 1PX
Tel 01903 782561

SINGLE STOREY SIDE
EXTENSION

DATE MAY 2013

SCALE 1:100

DRG No 896-3