

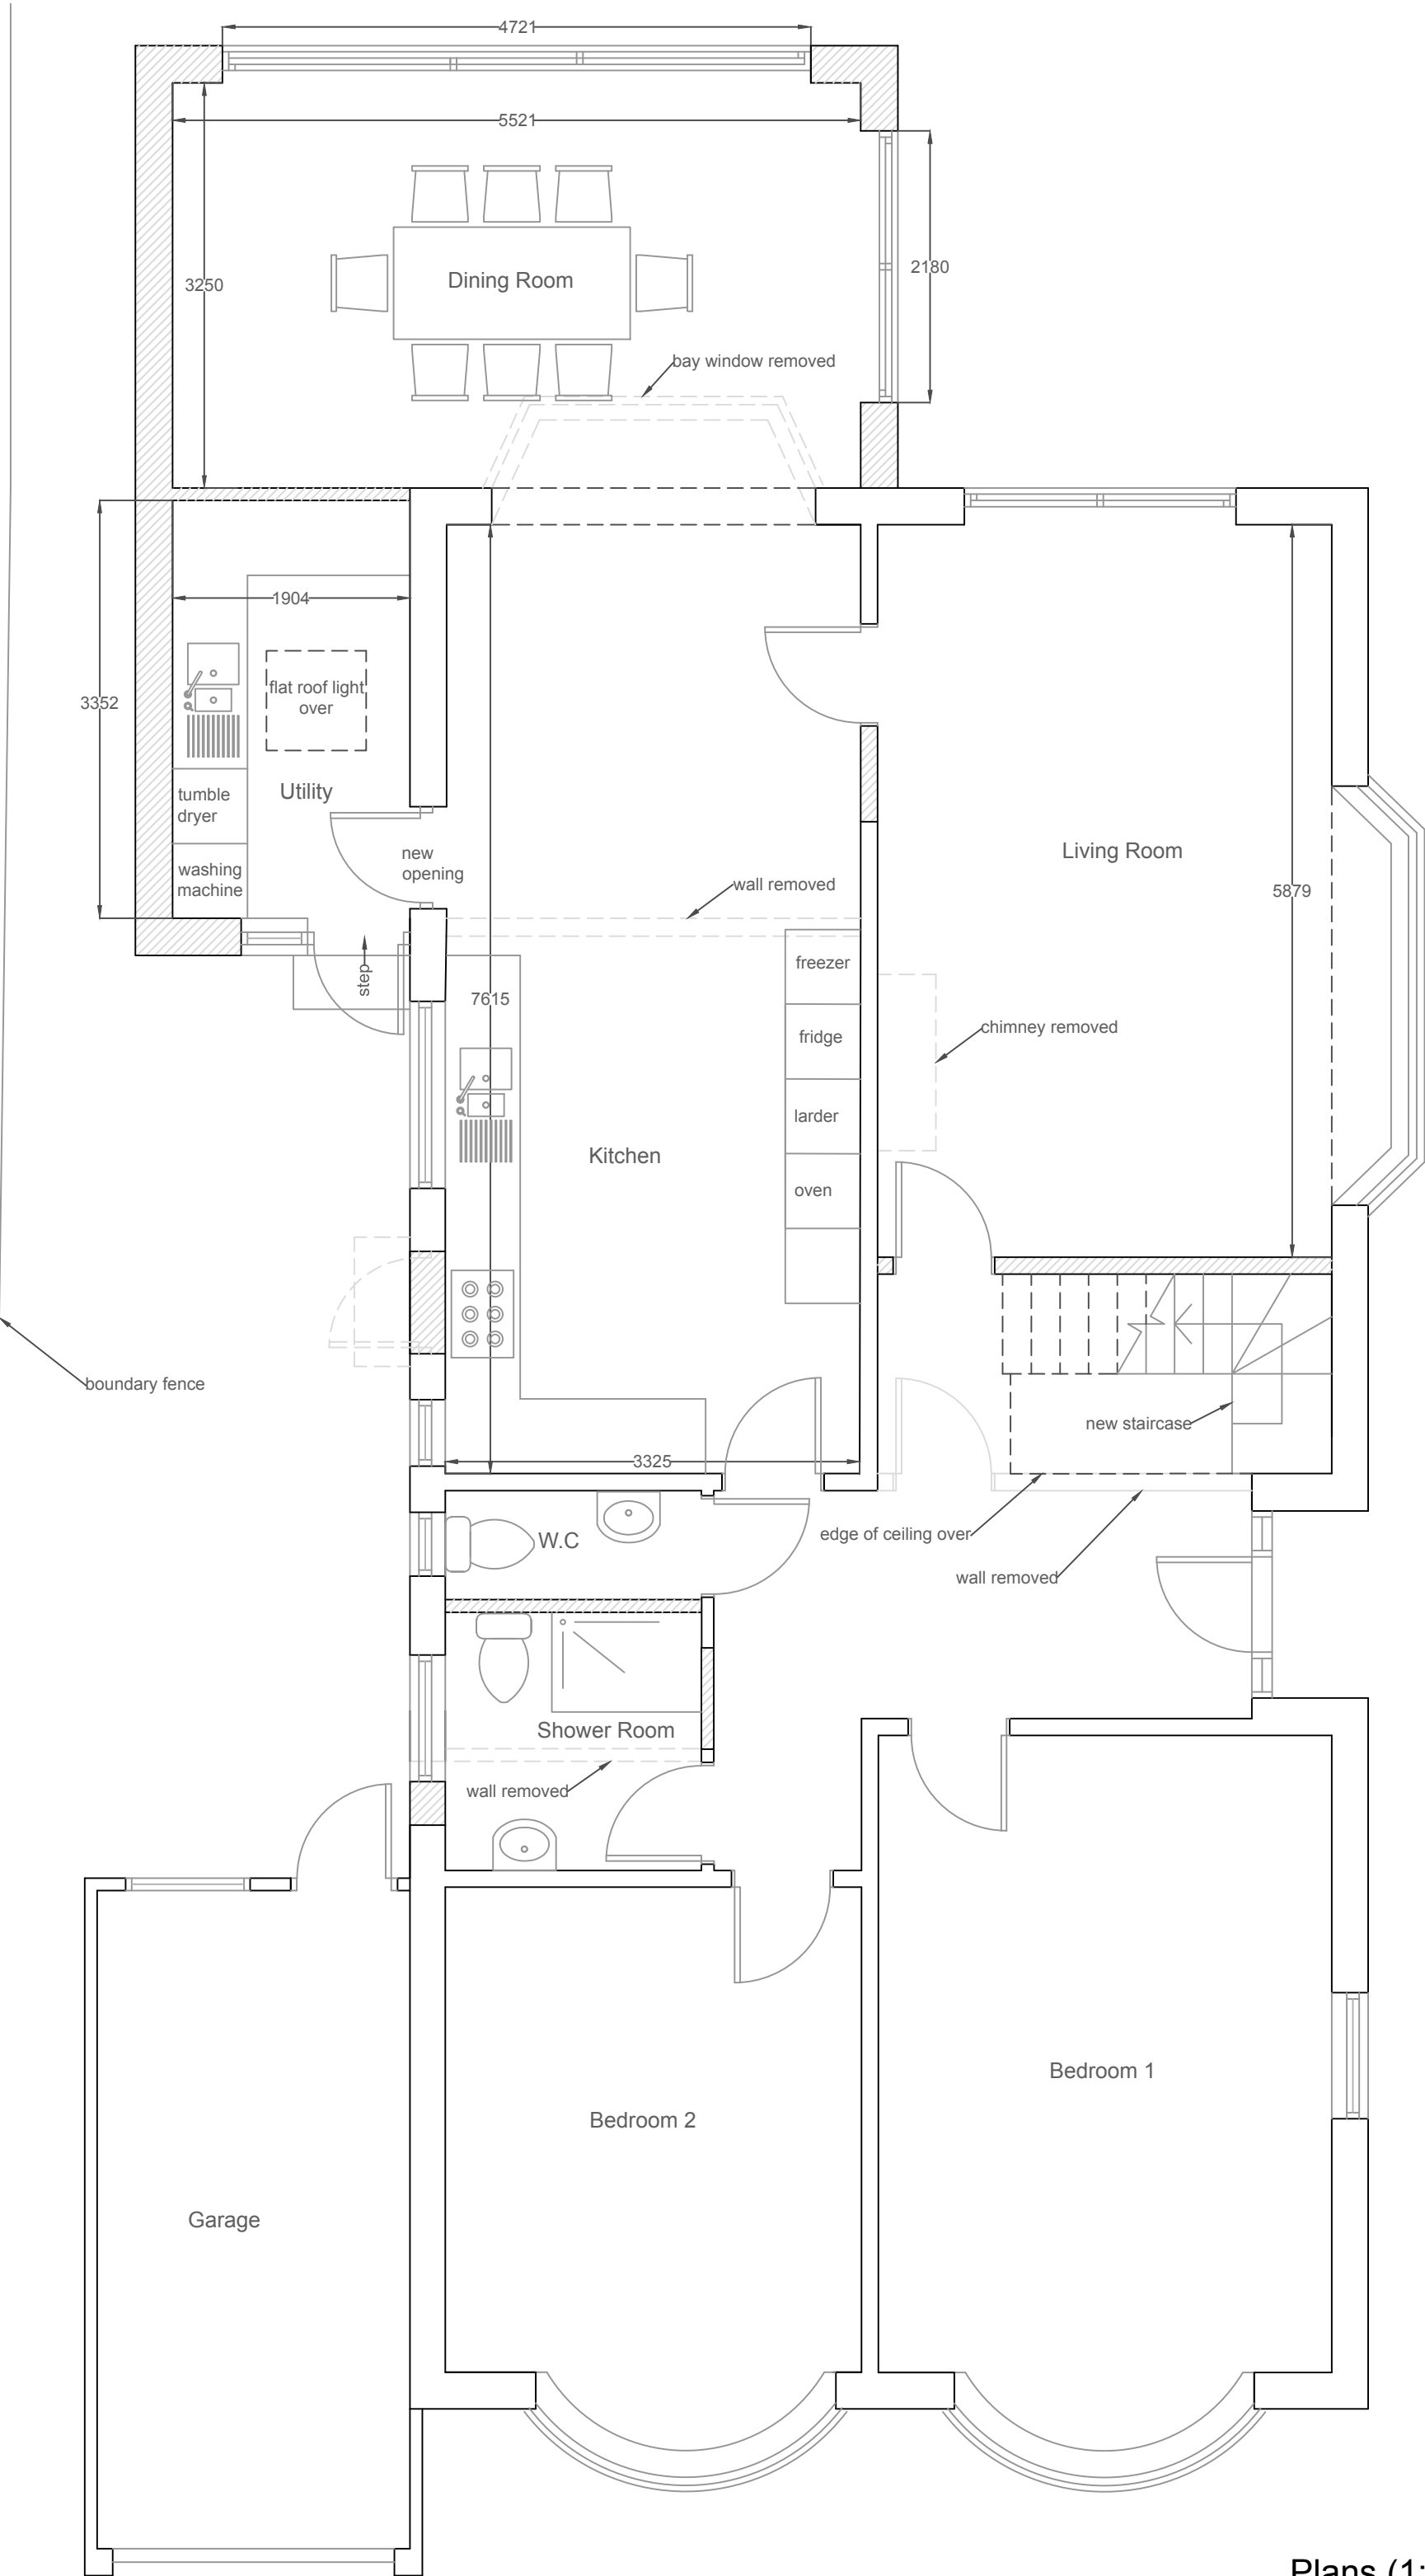



Elevations (1:100)

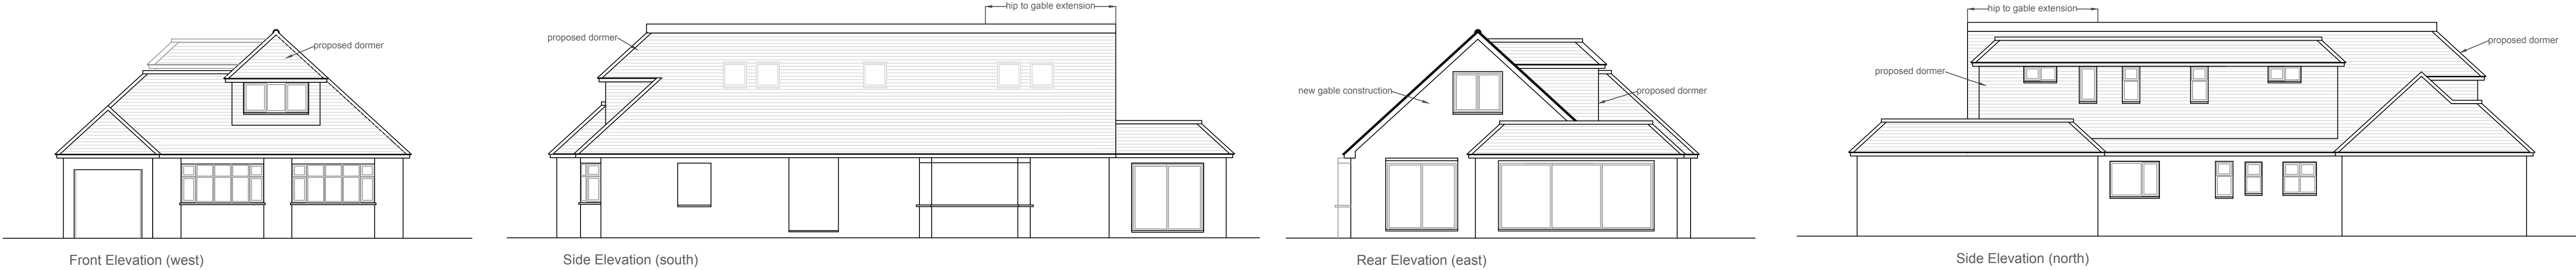


Plans (1:50)

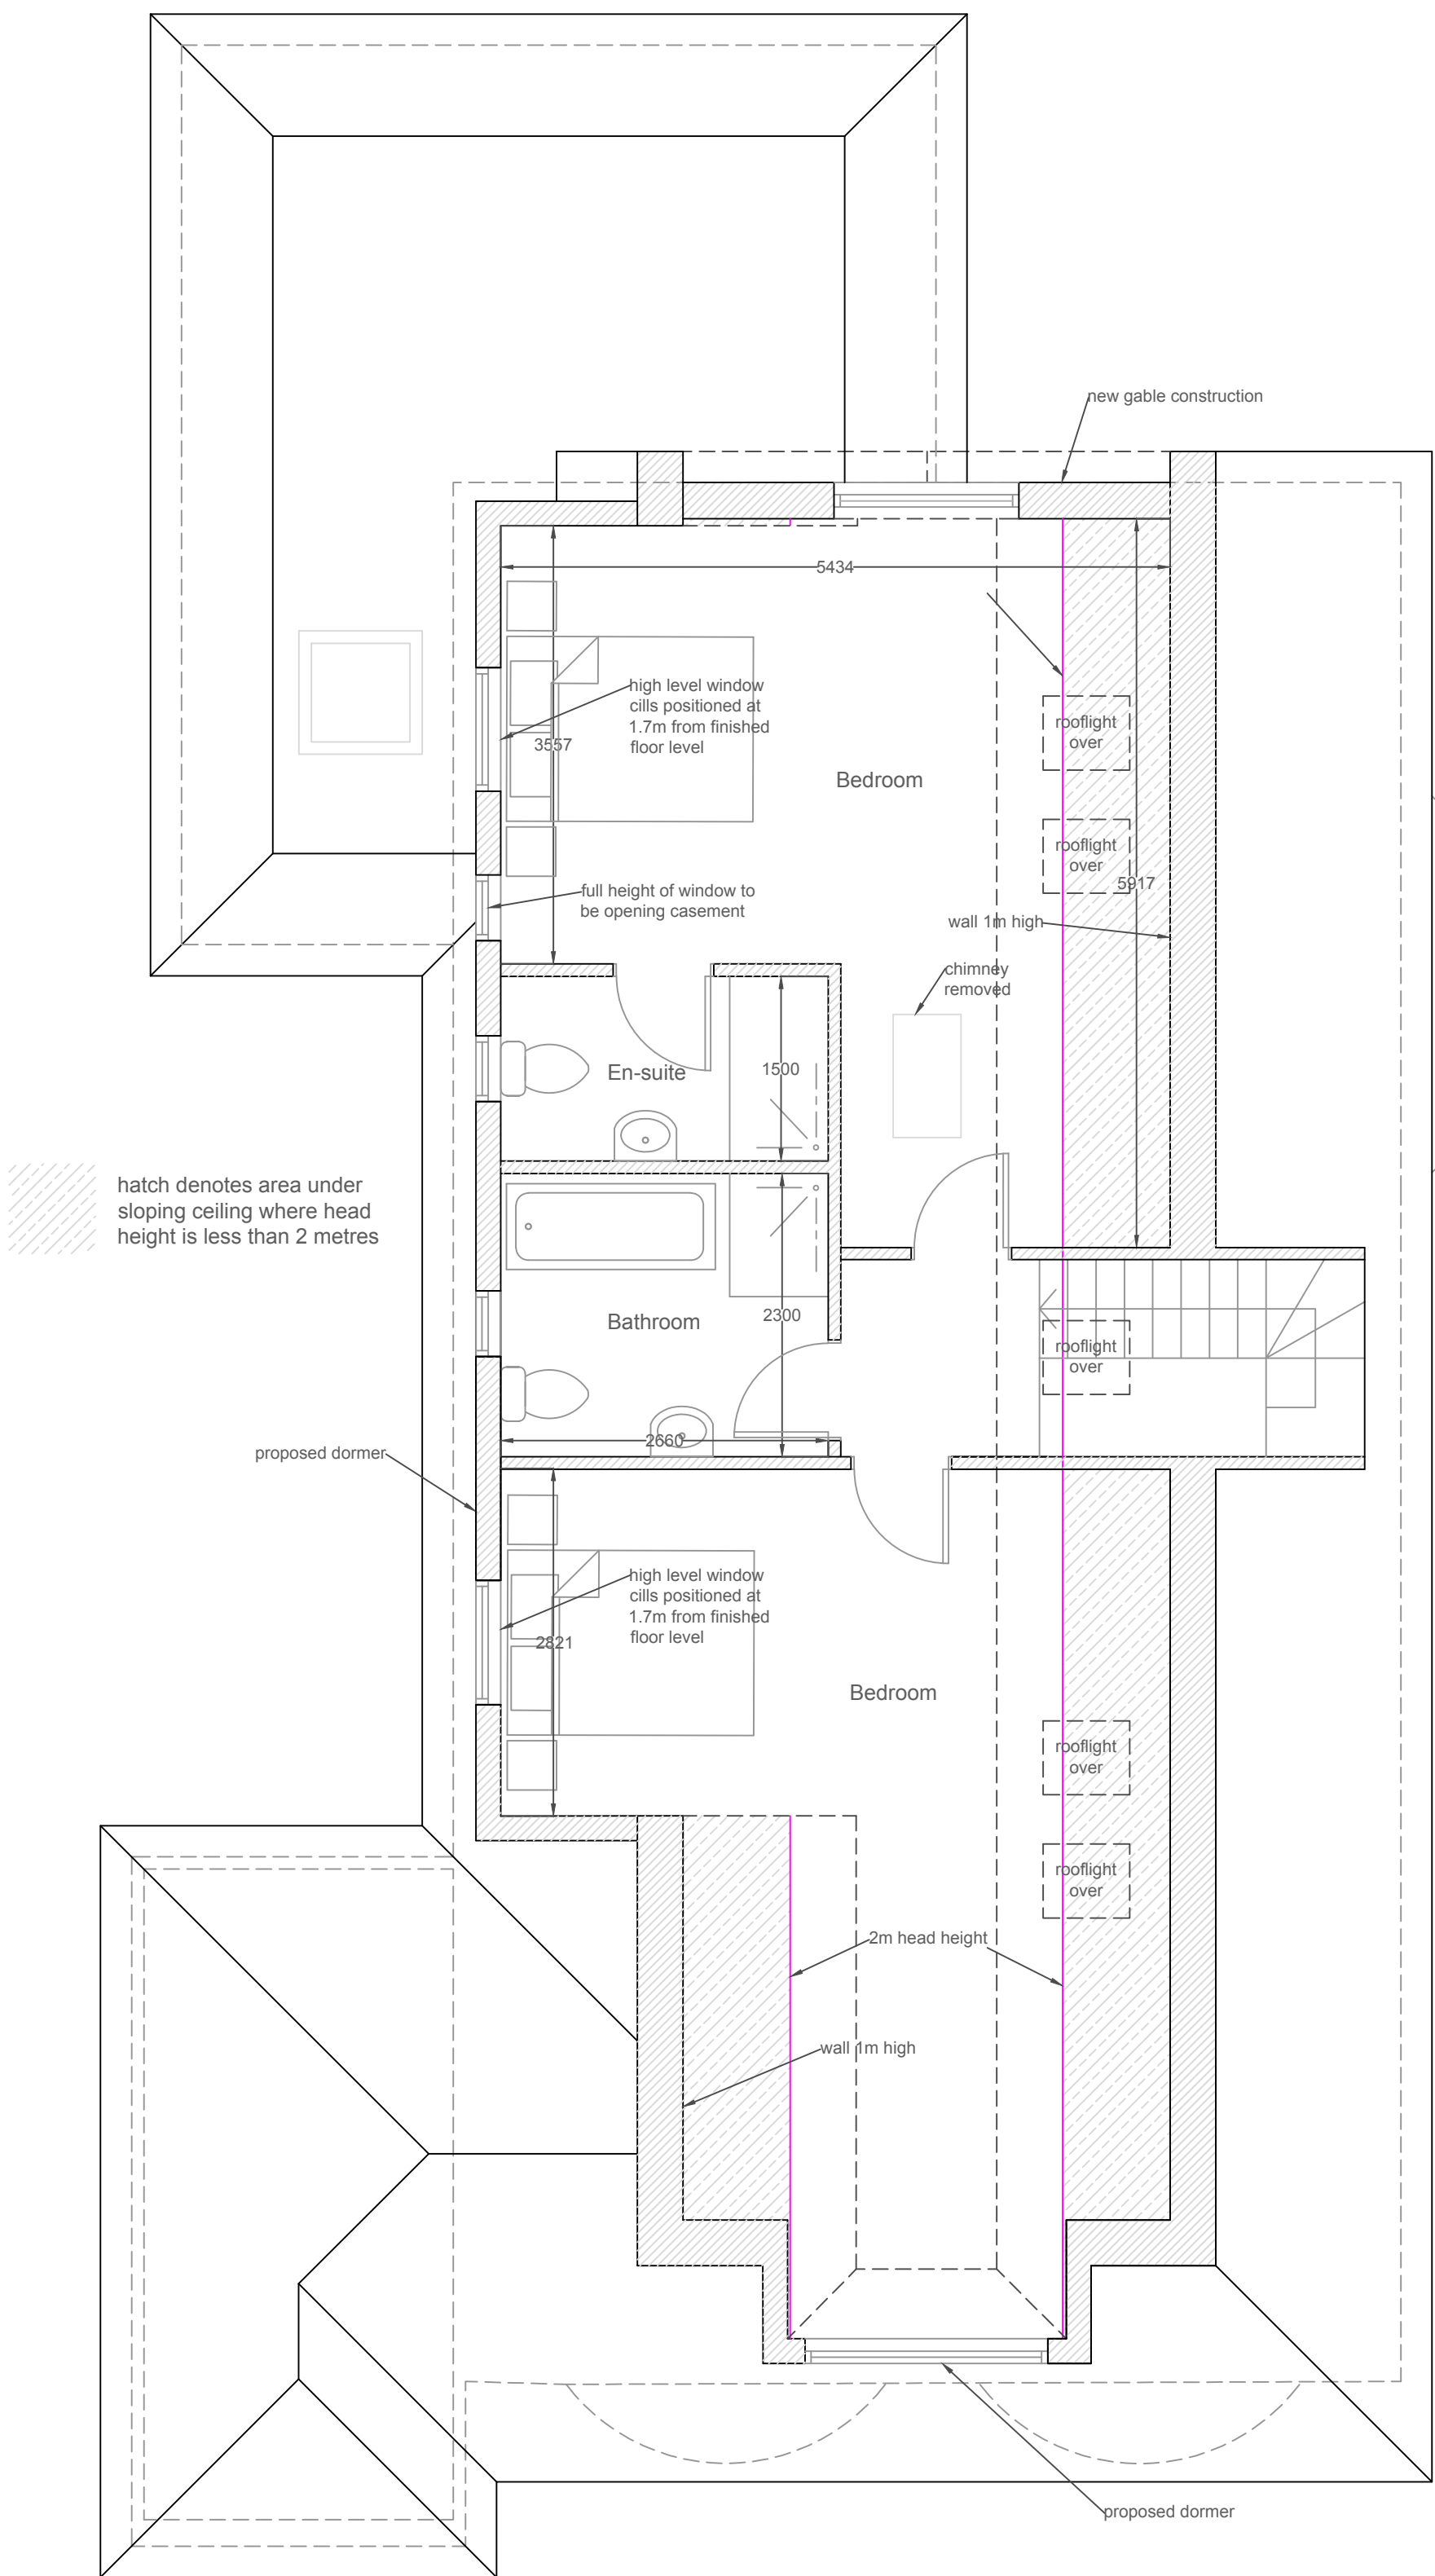

First Floor Plan

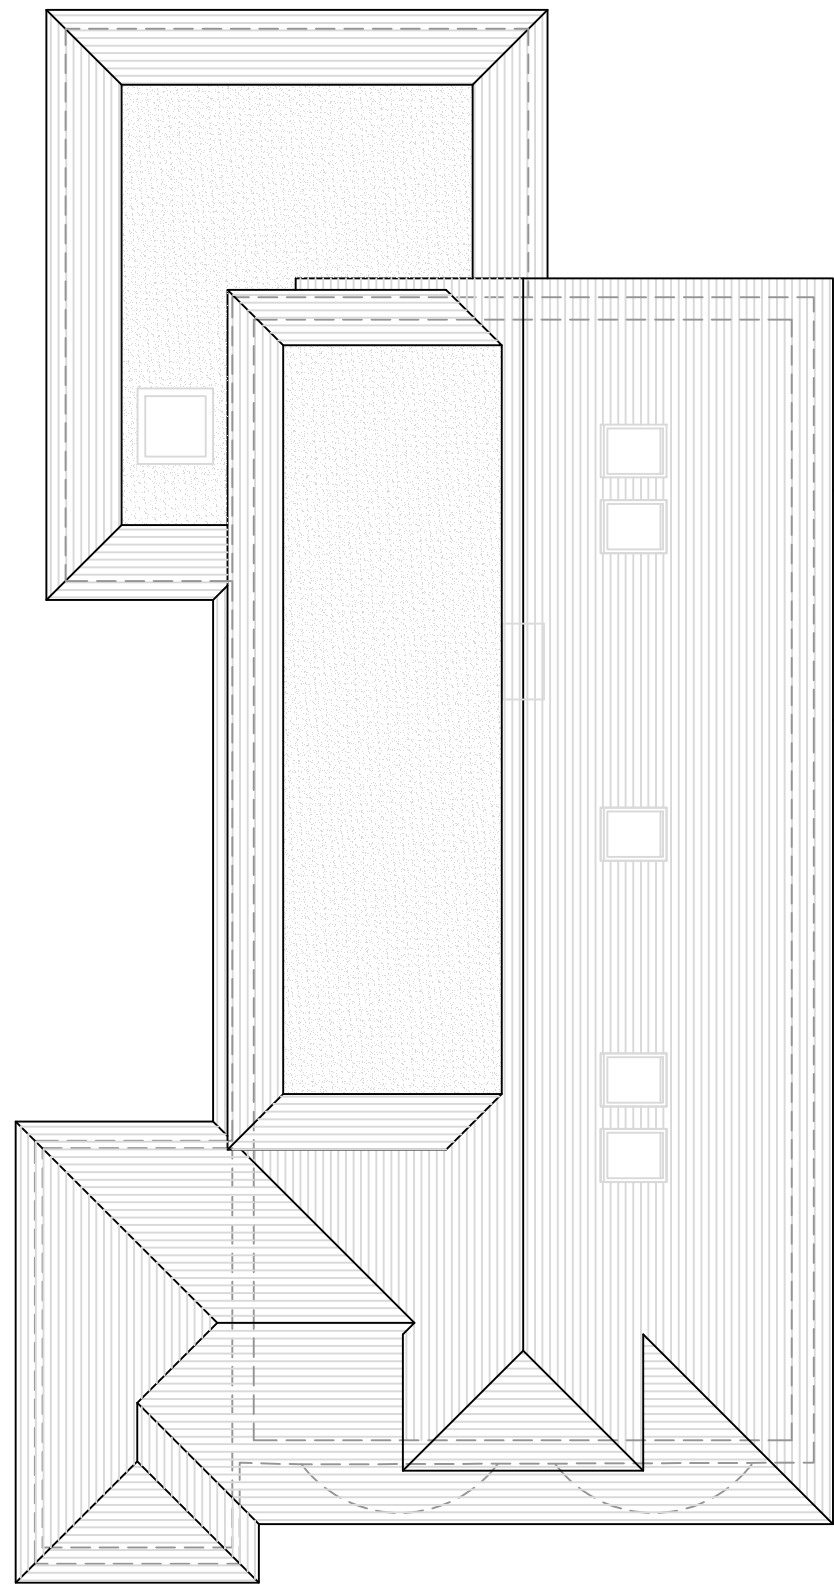

Roof Plan (1:100)

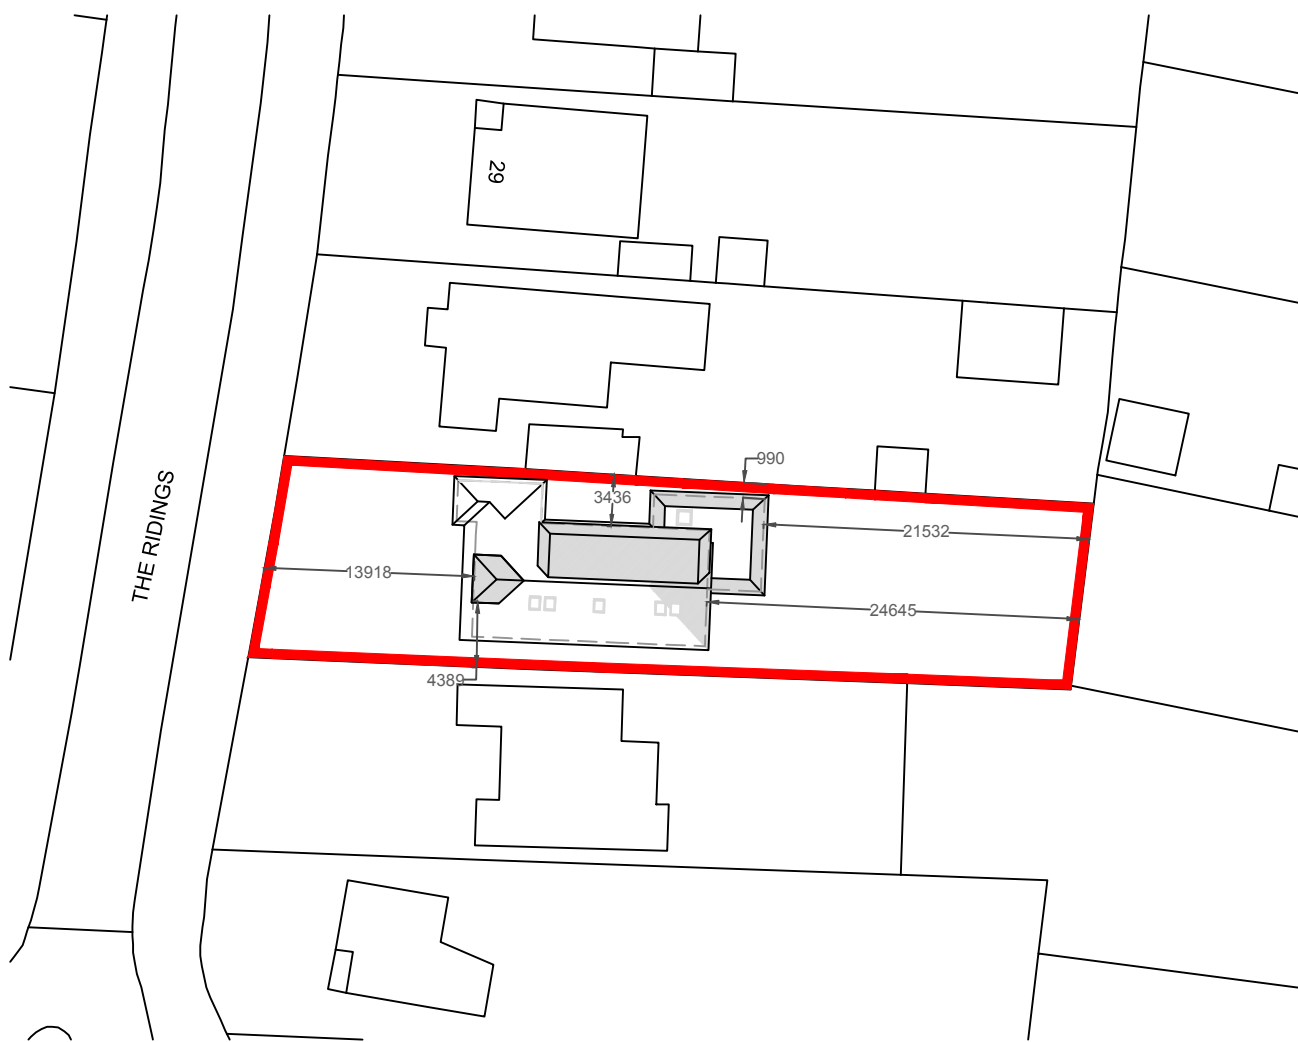

Site Block Plan (1:500)

Revisions		
Rev	Description	By
d	Client Amendments	LW
c	Client Amendments	LW
b	Client Amendments	LW
a	Client Amendments	LW
All dimensions to be checked on site prior to commencement of work, except for planning purposes. This drawing is the copyright of Inspired Design Studio Ltd. and may not be copied, altered or reproduced in any way without written authority.		
Client: Mr & Mrs Knight		
Project Address: 33 The Ridings East Preston West Sussex		
Drawing Title: Proposed Plans, Elevations, Roof Plan and Site Block Plan		
Drawing Number: 1281.02.d		
Scale: As stated printed @ A1		
Date: 24/09/2020		