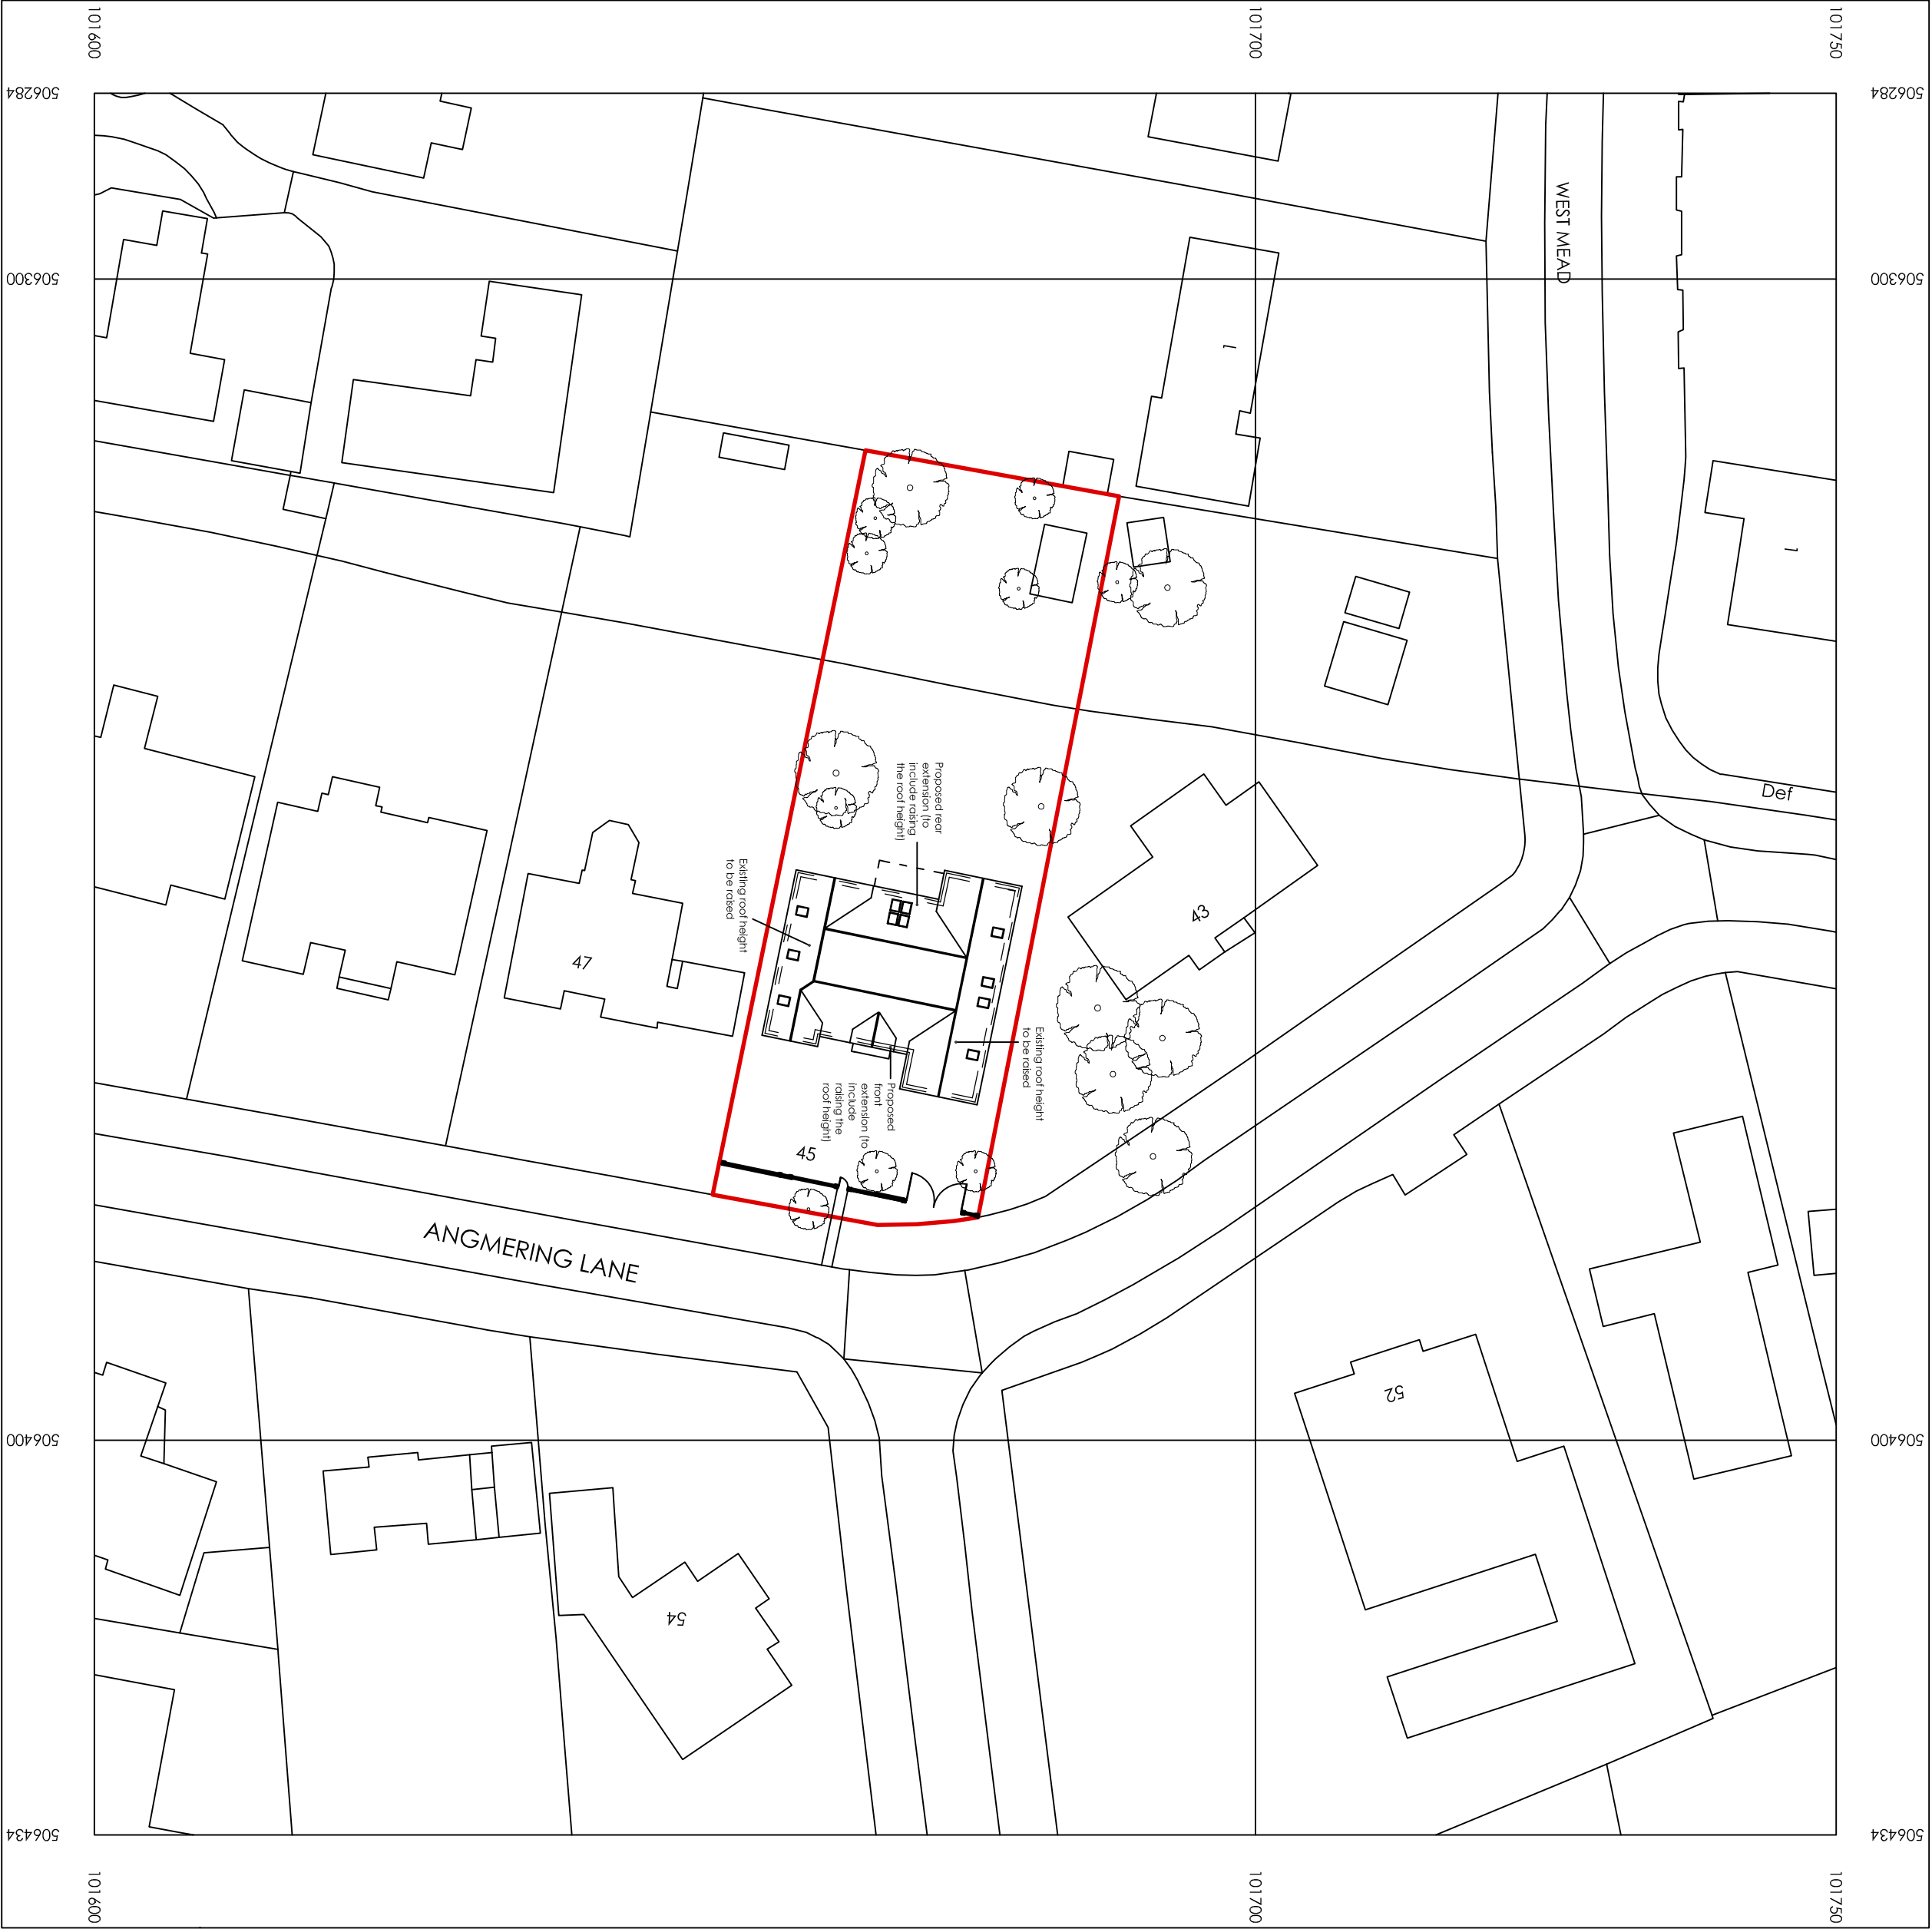


PROPOSED SITE PLAN 1:500

ama

architectural
& quantity
surveying
services

Unit 1 Gosling Croft
Long Furlong
Capthorn, Worthing
BN15 3UT
01903 87113
cql@otterburymoore.co.uk

Address of works:

45 Angmering Lane, East Preston

Drawing title:

Proposed Ground and First Floor Extensions

Date:

Jan. 2018

Scales:

As shown

Paper size:

A1

Dwg No:

AR-127-03

PROPOSED FIRST FLOOR PLAN 1:50

Note: Proposed roof lights
on side elevation to be
positioned at high level. min.
1.7m above floor level

0m 1m 2m 3m
1:50 Scale Bar