

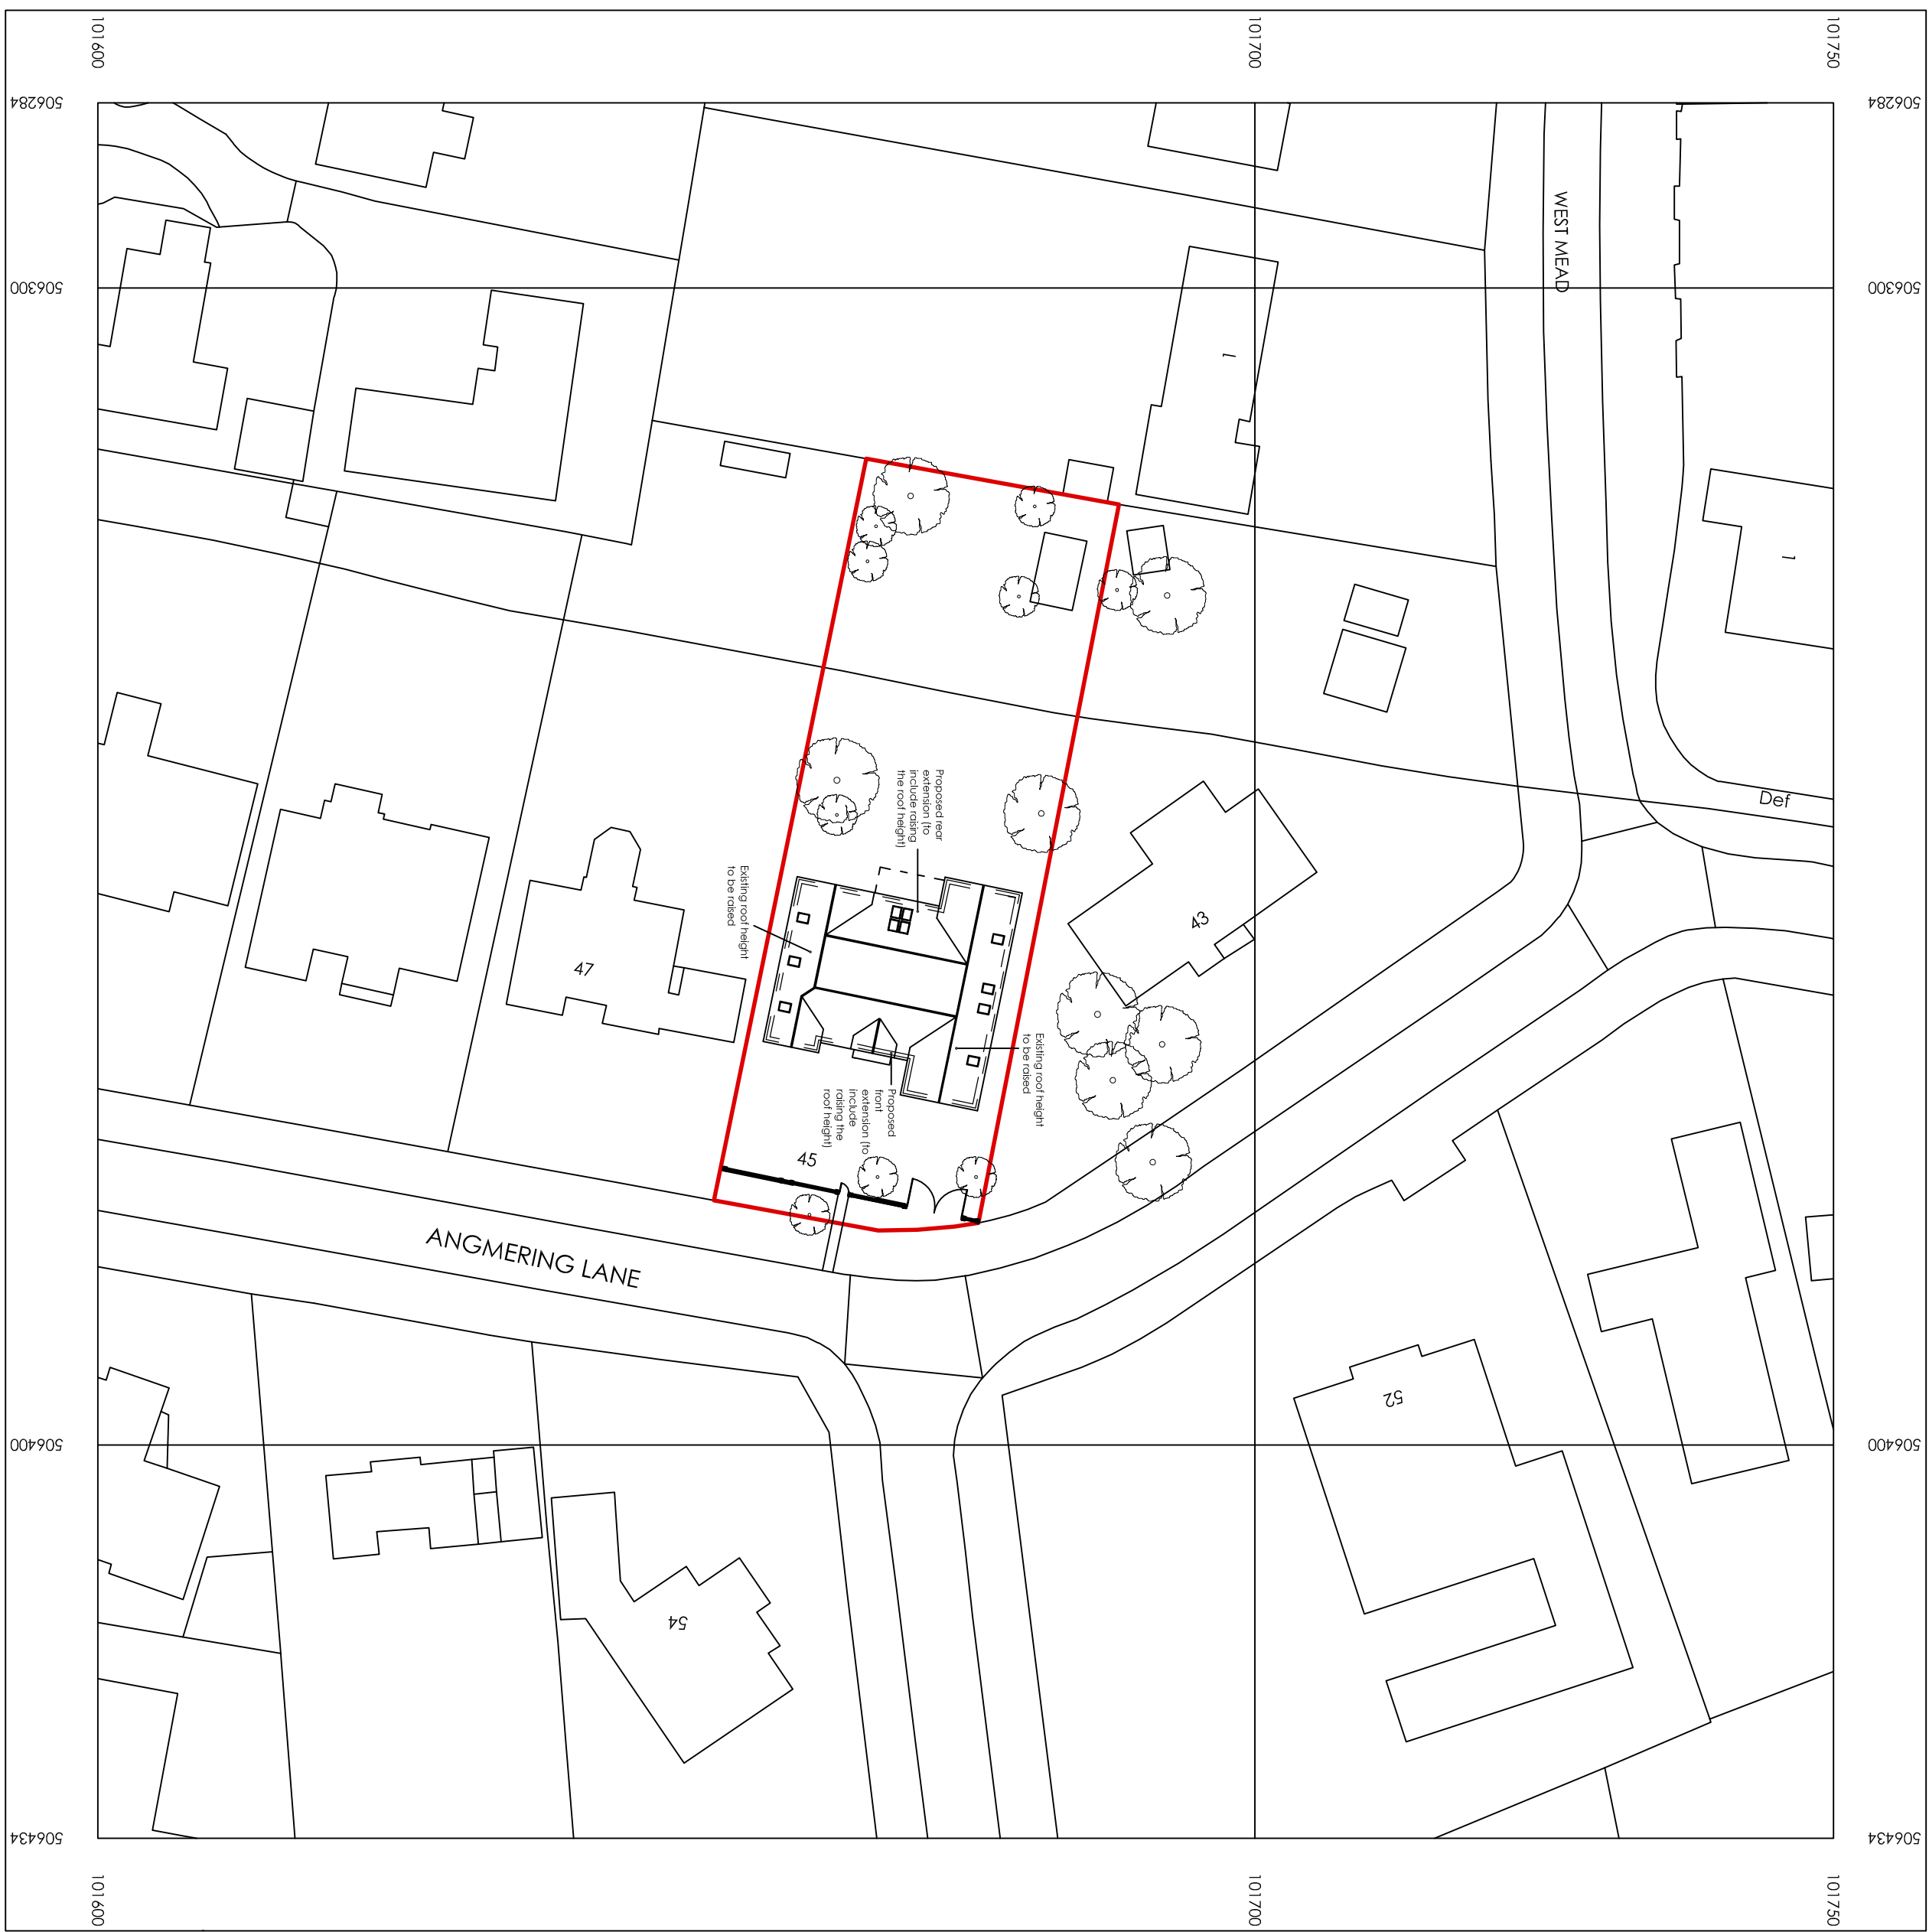
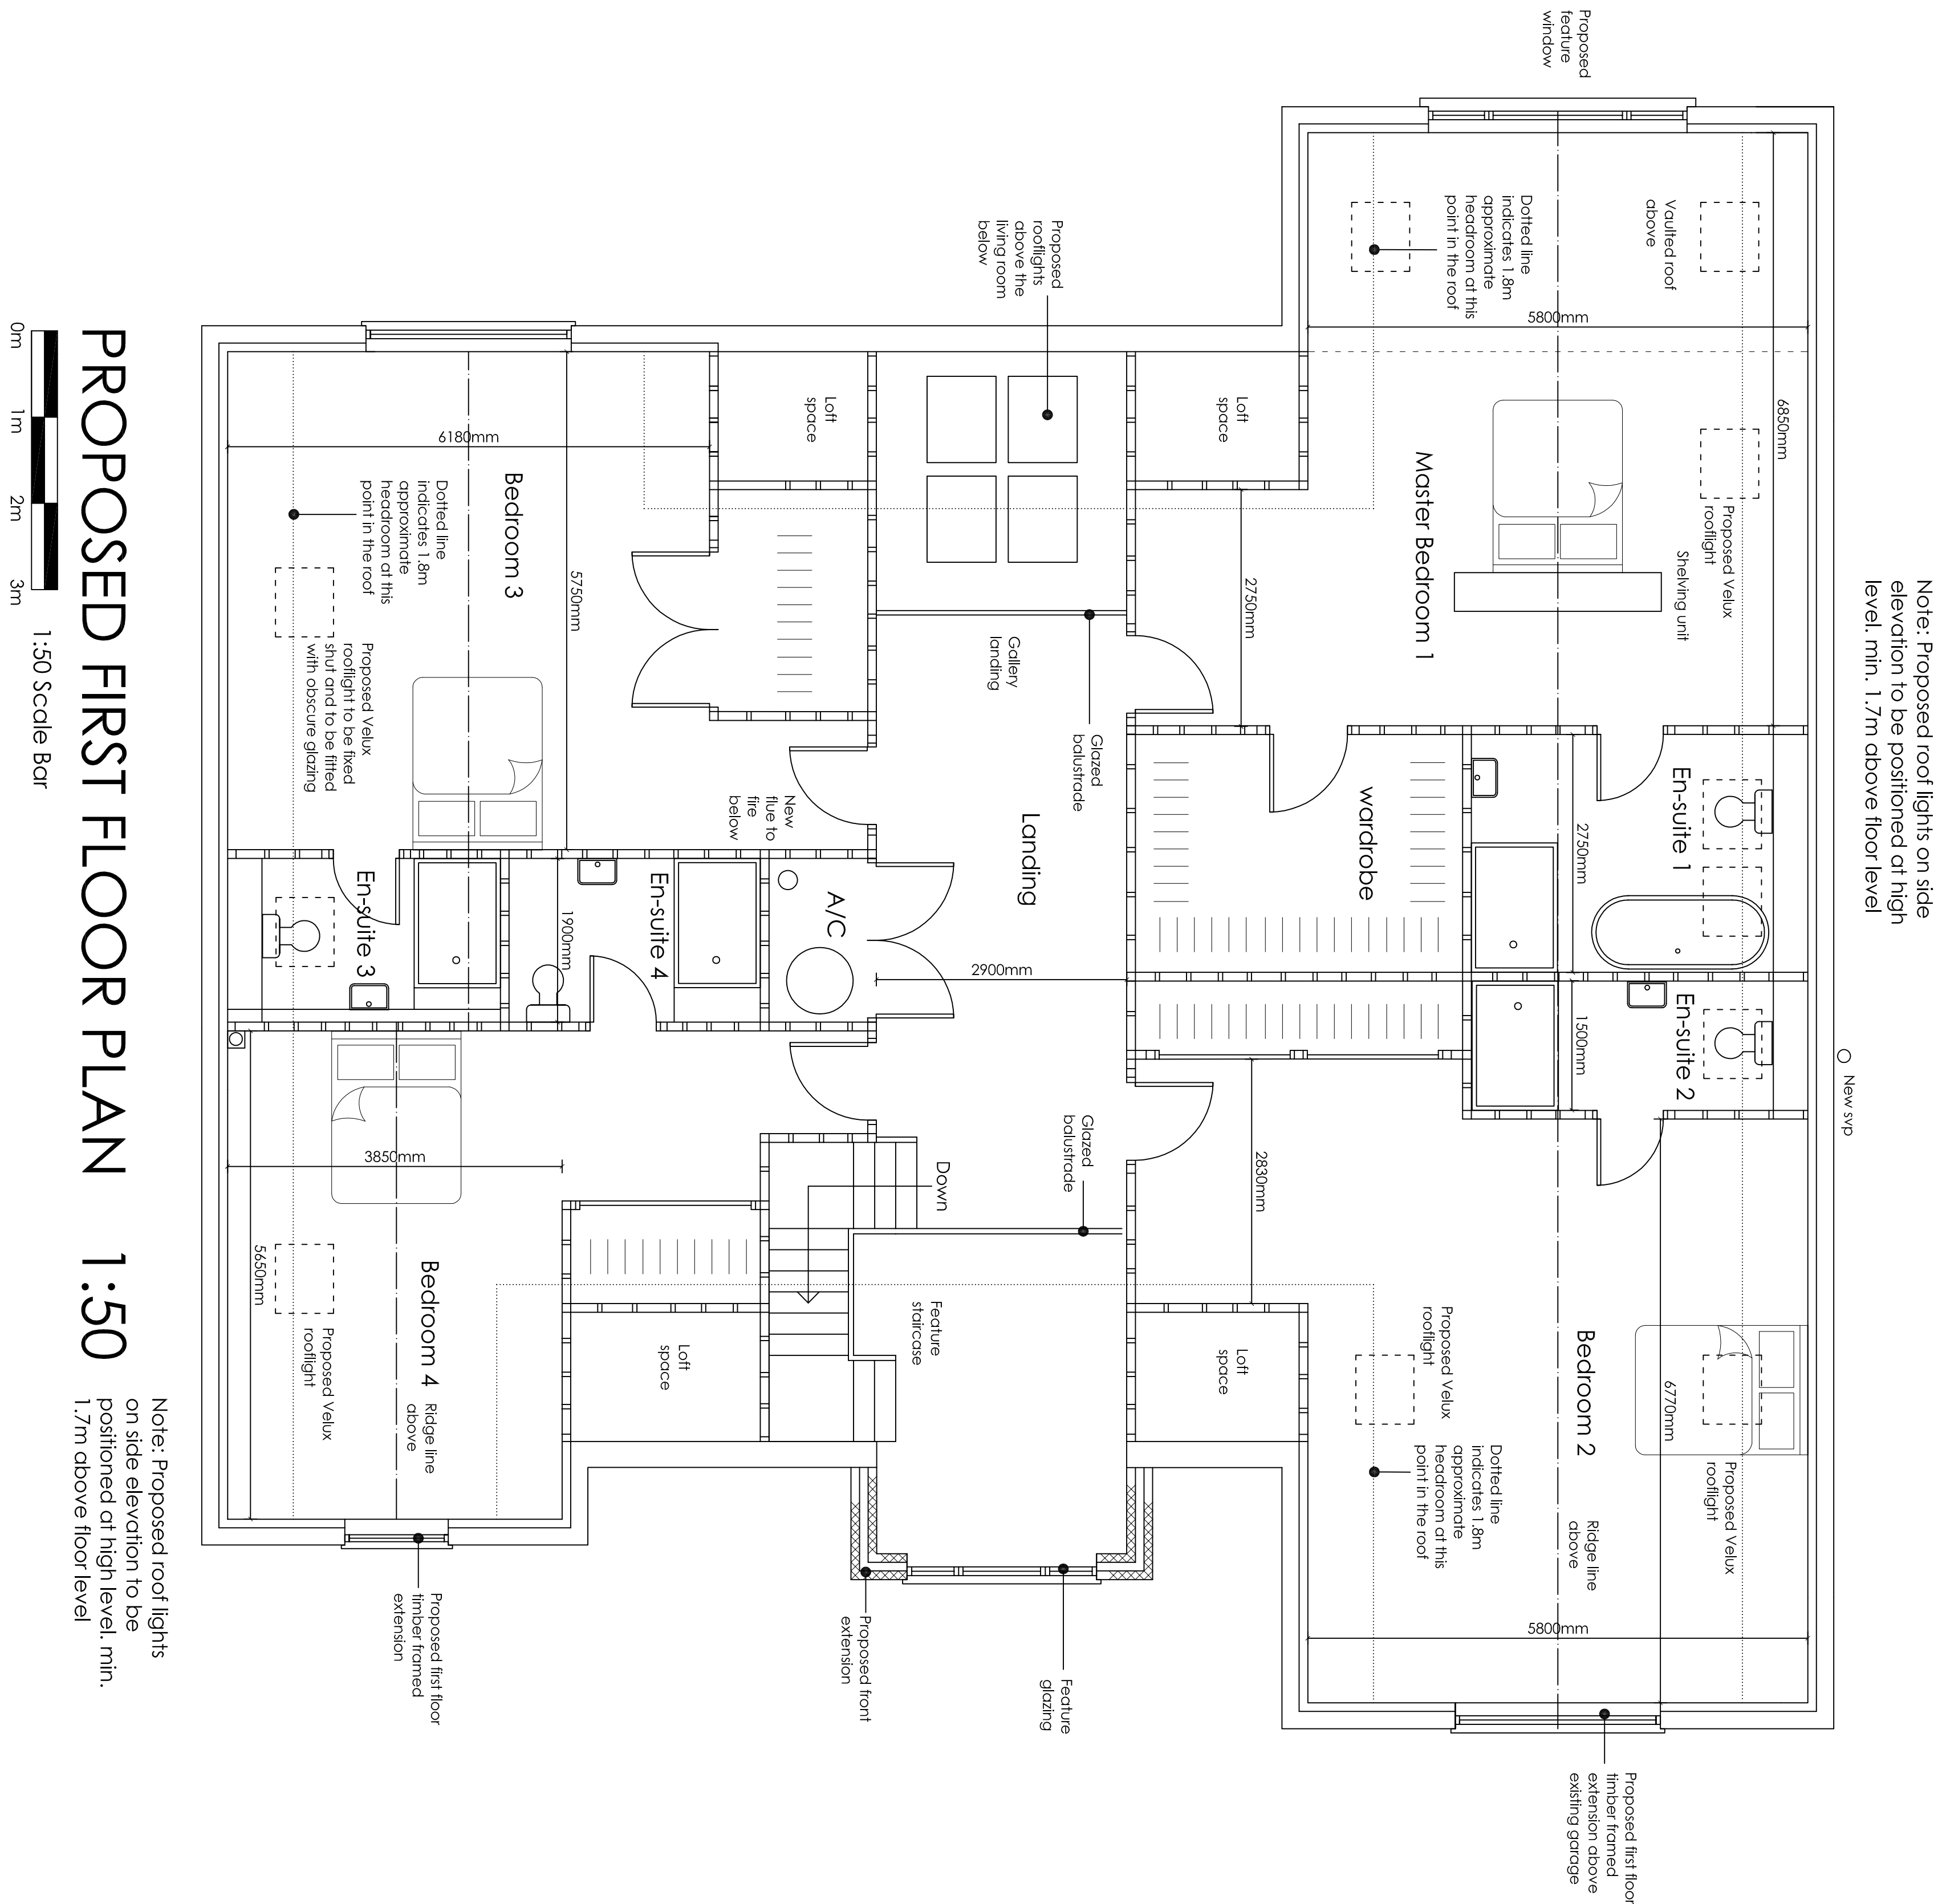


A - 8th May 2018 - Juliet balcony removed from master bedroom.

B - 30th May 2018 - Rooflight is south west corner to be fixed shut and to have obscure glazing

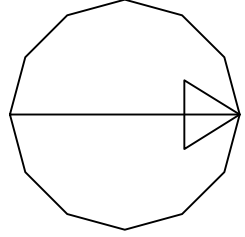

PROPOSED SITE PLAN 1:500

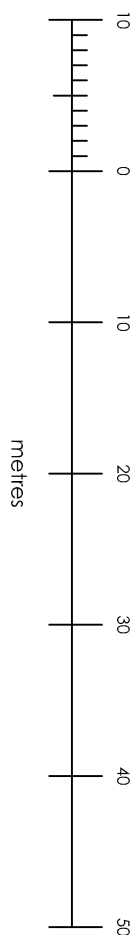

 architectural & quantity surveying services attlebury moore associates						Unit 1 Goding Croft Business Park Churchfields Road Clepton Wootton West Sussex BN13 3UT 01903 671131 carl@attleburymoore.co.uk					
Address of works:						45 Angmering Lane, East Preston					
Drawing title:						Proposed Ground and First Floor Extensions					
Date:		Scales:		Paper size:		Dwg No:					
Jan. 2018		As shown		A1		AR-127-03/B					