



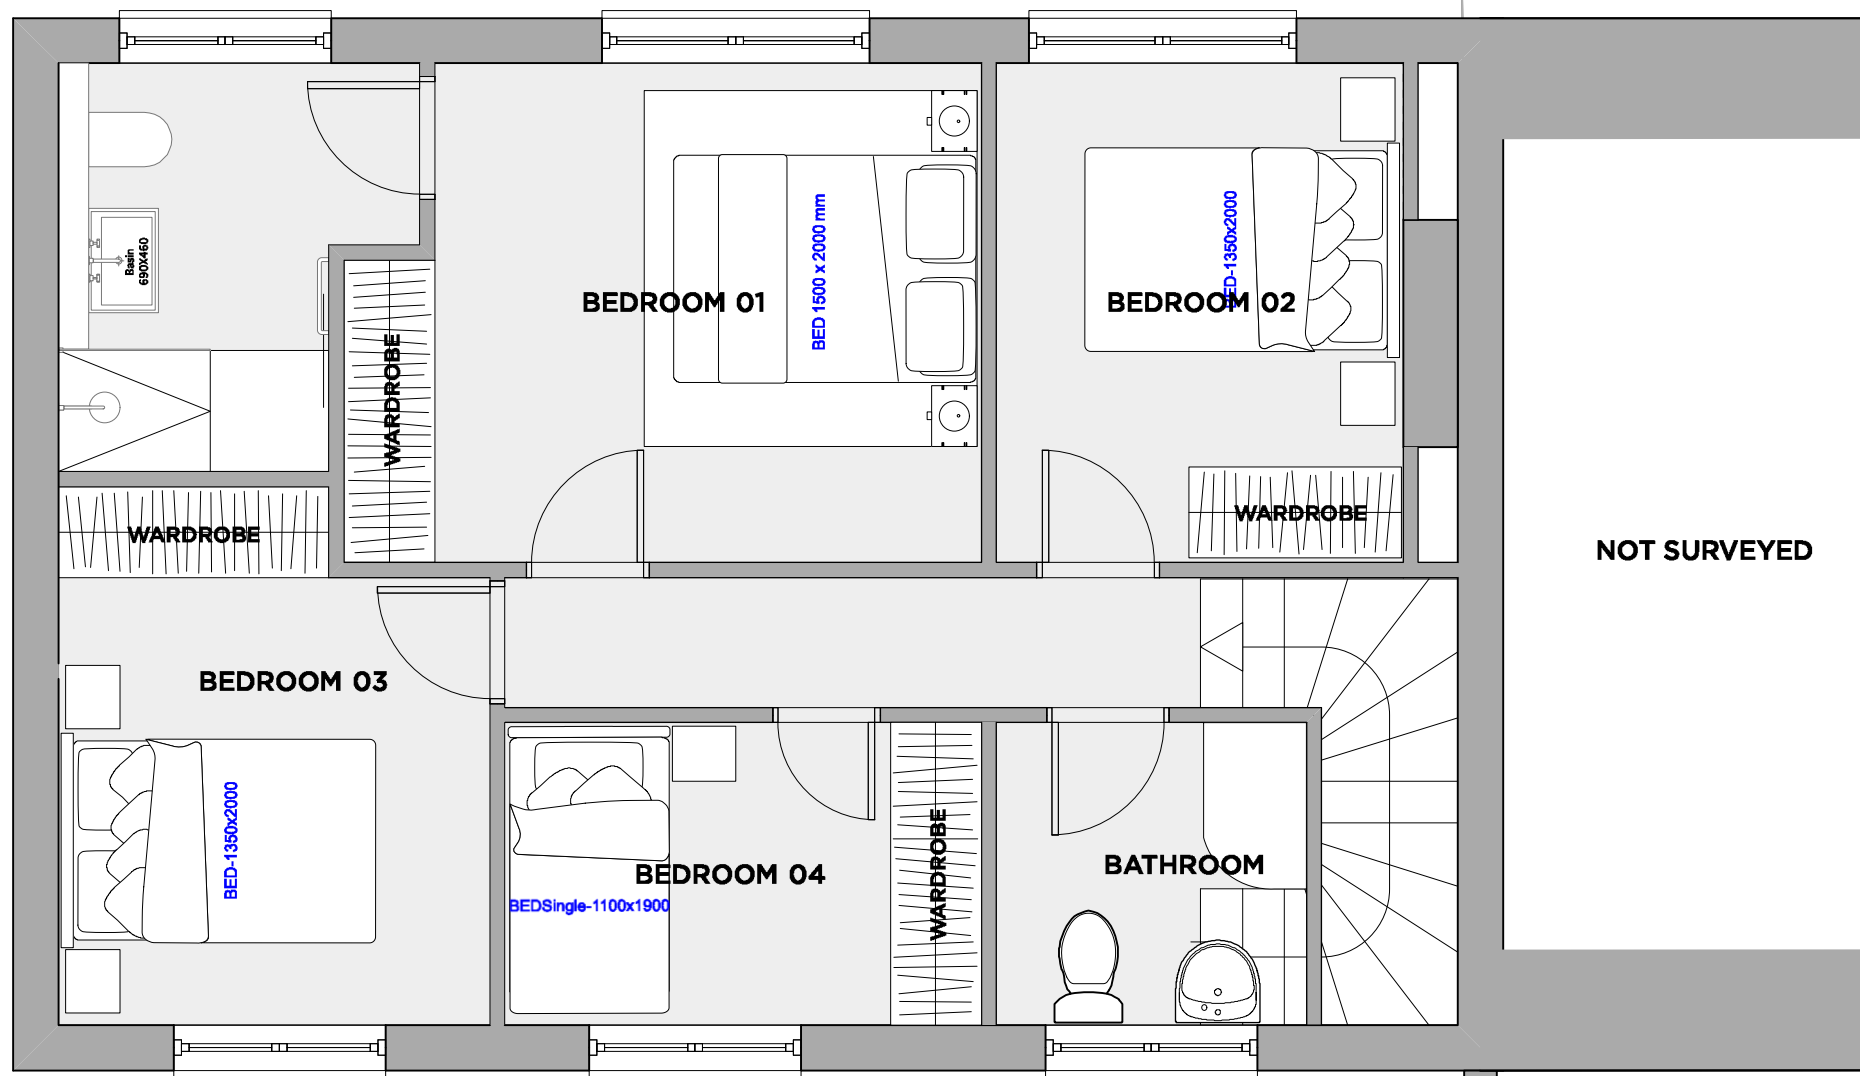

2 PROPOSED FIRST FLOOR  
Scale: 1:50

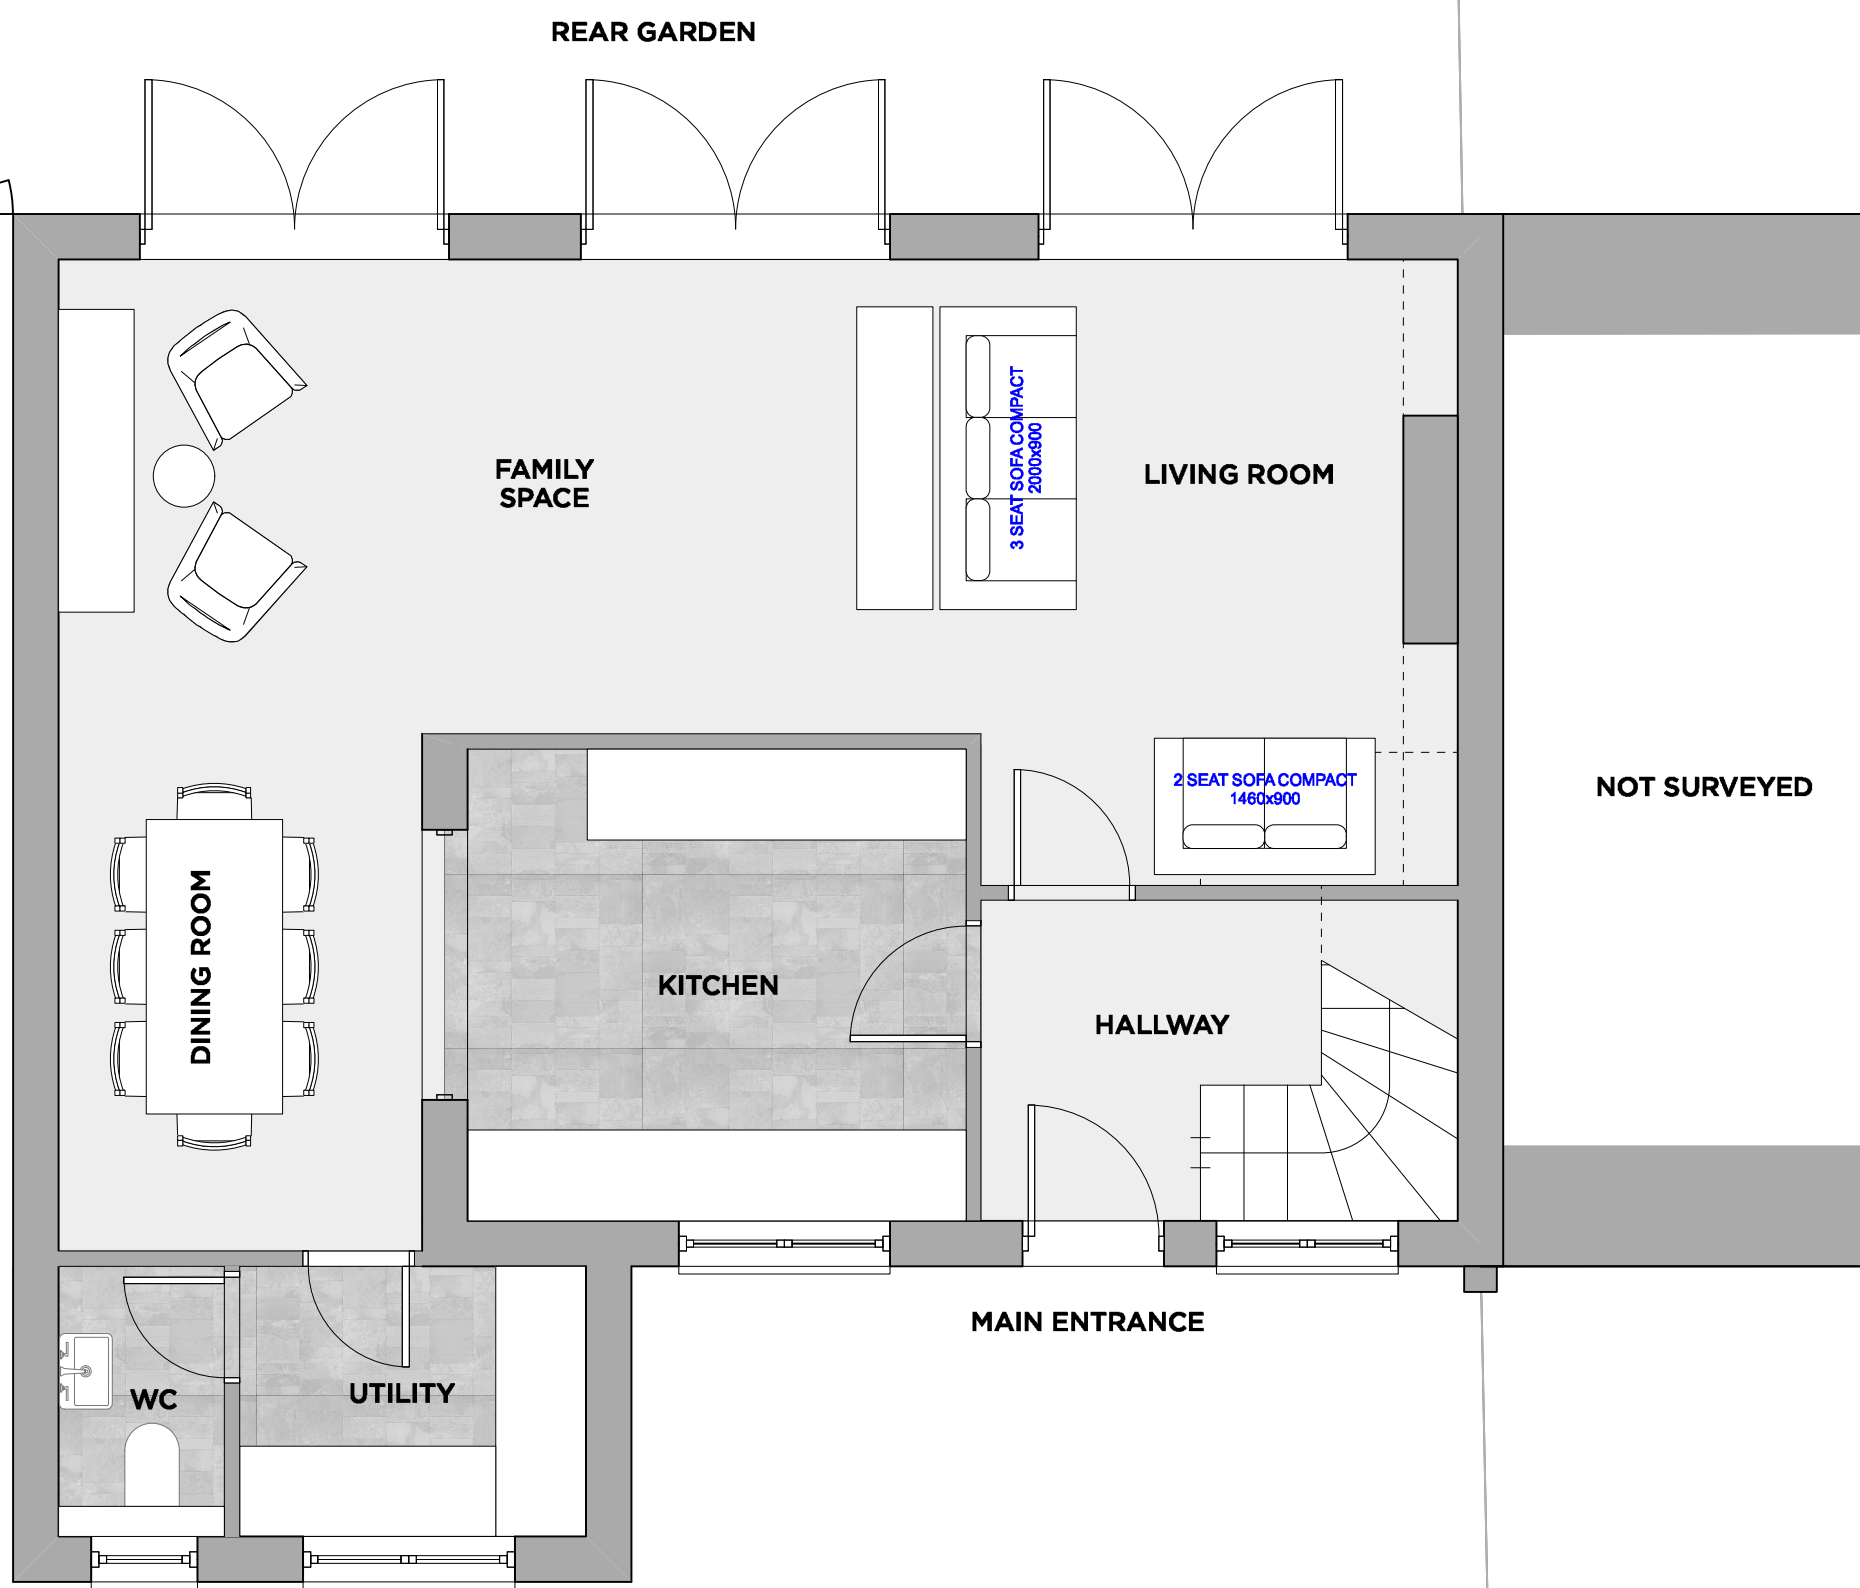


1 PROPOSED GROUND FLOOR  
Scale: 1:50



02  
3 PROPOSED NORTH ELEVATION  
Scale: 1:50





4 PROPOSED SOUTH ELEVATION  
Scale: 1:50

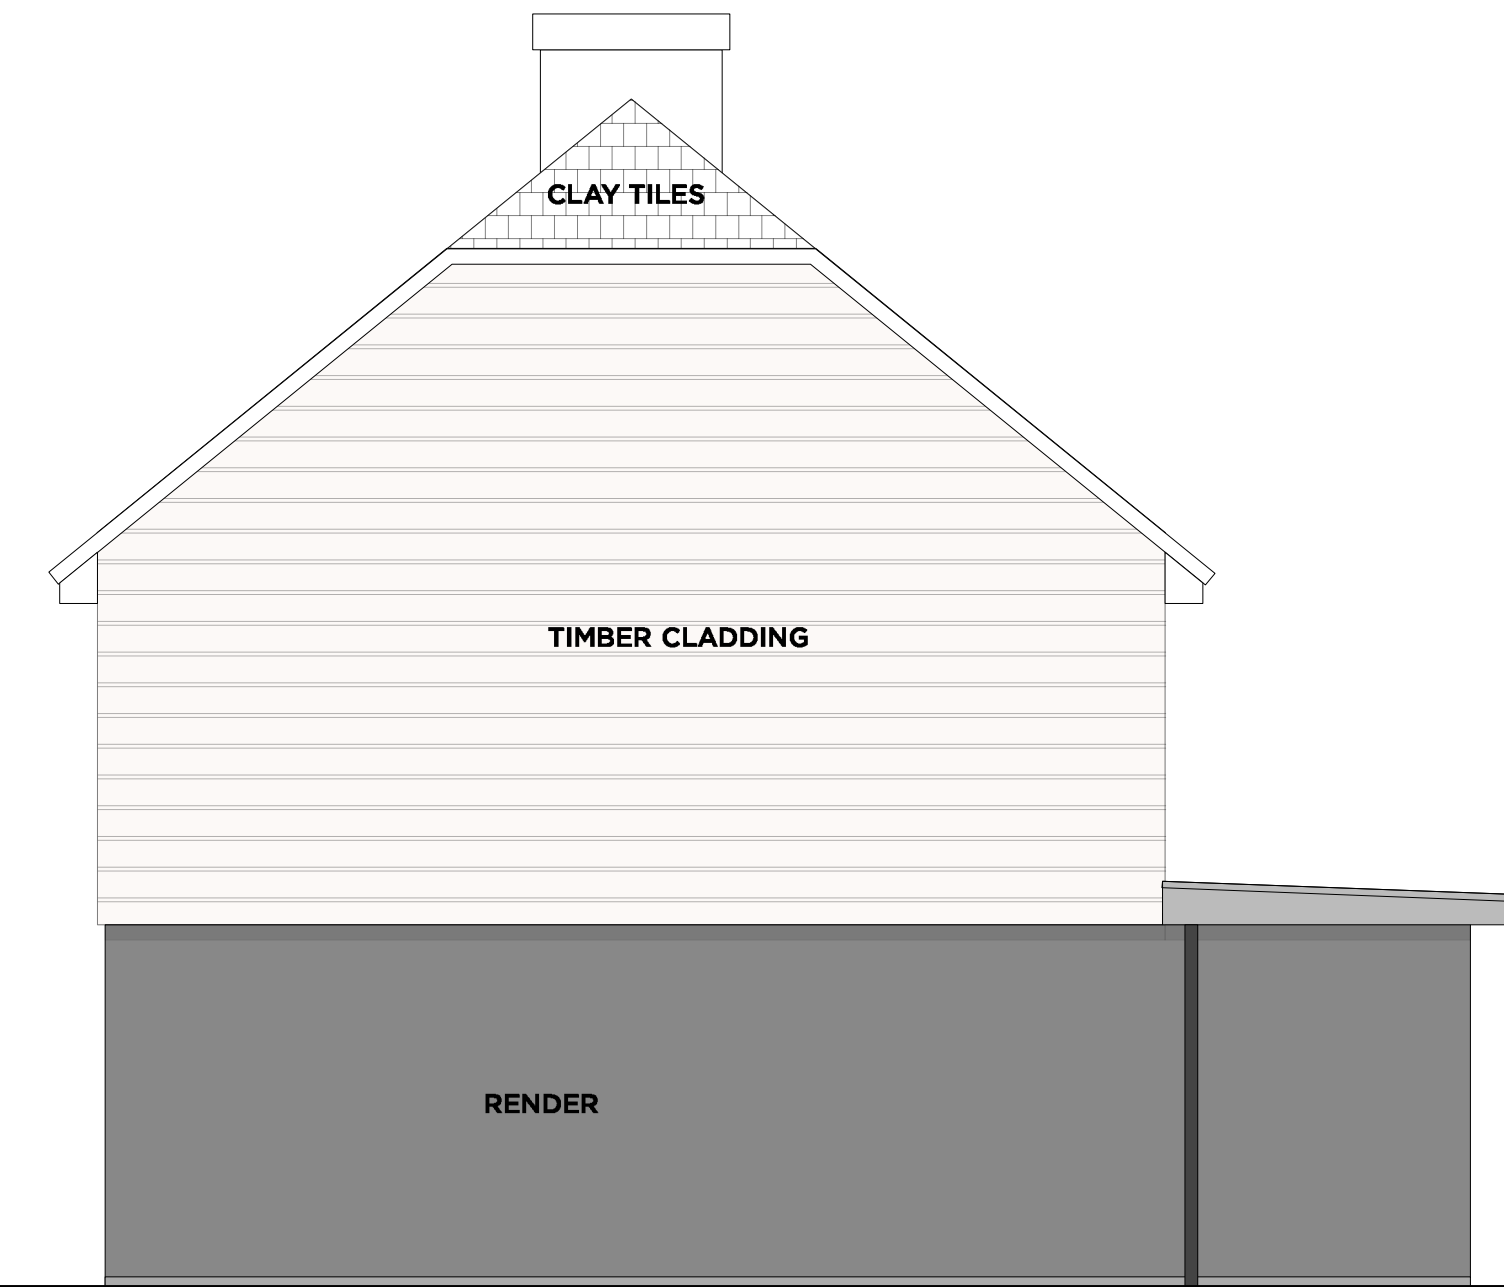

5 PROPOSED EAST ELEVATION  
Scale: 1:50

GENERAL NOTES:  
Do not scale from this drawing.  
Check drawing on receipt and immediately report any discrepancies to the Architect.  
Verify all dimensions and levels on site prior to construction.  
The contents of this drawing are Watershed Developments LTD copyright and shall not be re-used without their written permission.

 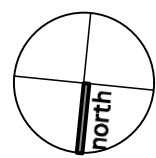

SKETCH

Revisions

**WATERSHED DEVELOPMENTS LTD.**

STUDIO 4.04  
332 LADBROKE GROVE  
LONDON, W10 5AD  
STUDIO@WATERSHEDD.COM  
WWW.WATERSHEDD.COM  
+44 (0) 207 659 0885



Drawing  
**Proposed Drawings**

Project  
**Green Hedges**

Sheet Number  
**18012-100**

Scale  
1:50 @ A1  
1:100 @ A3  
Revision