


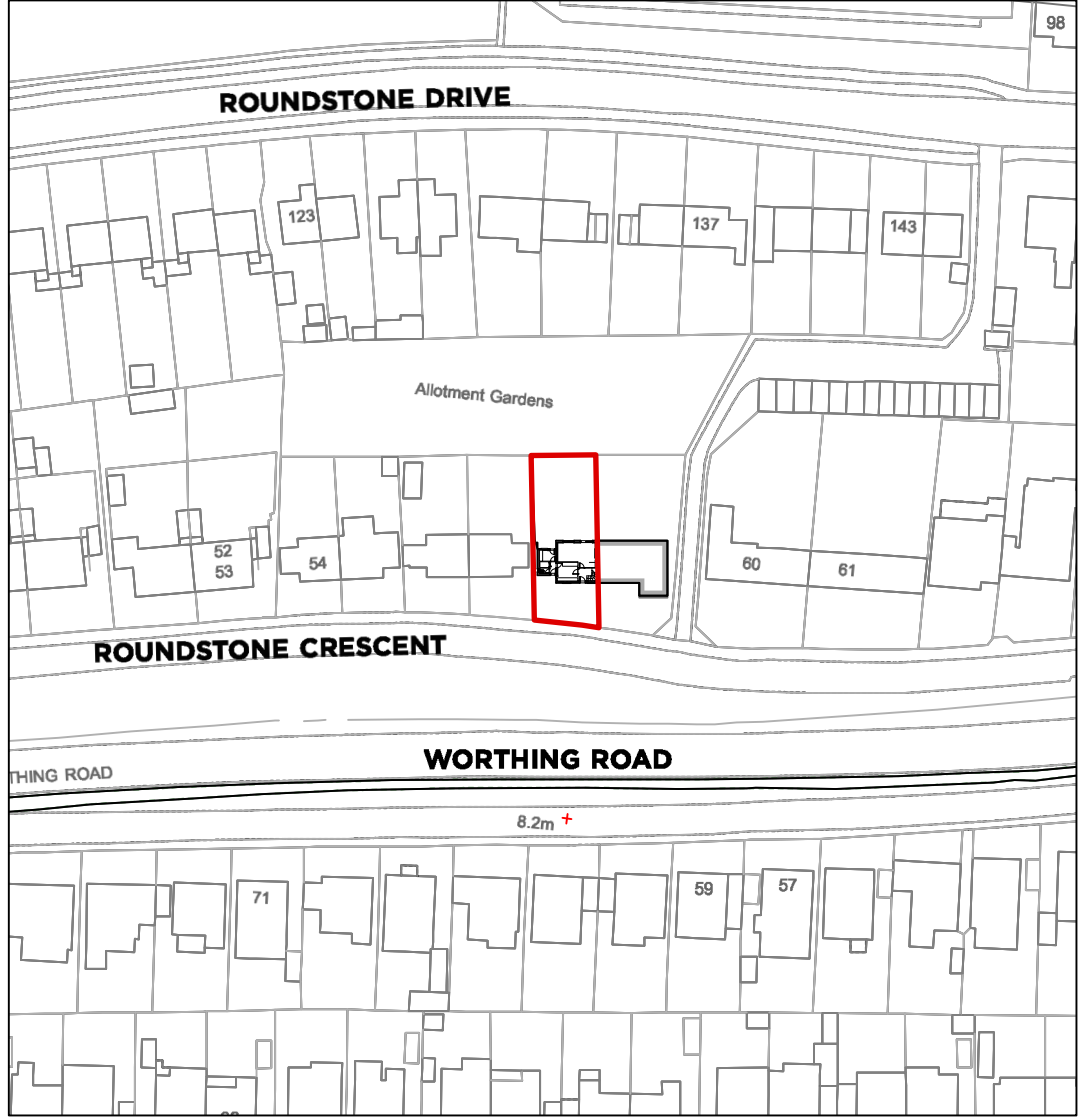


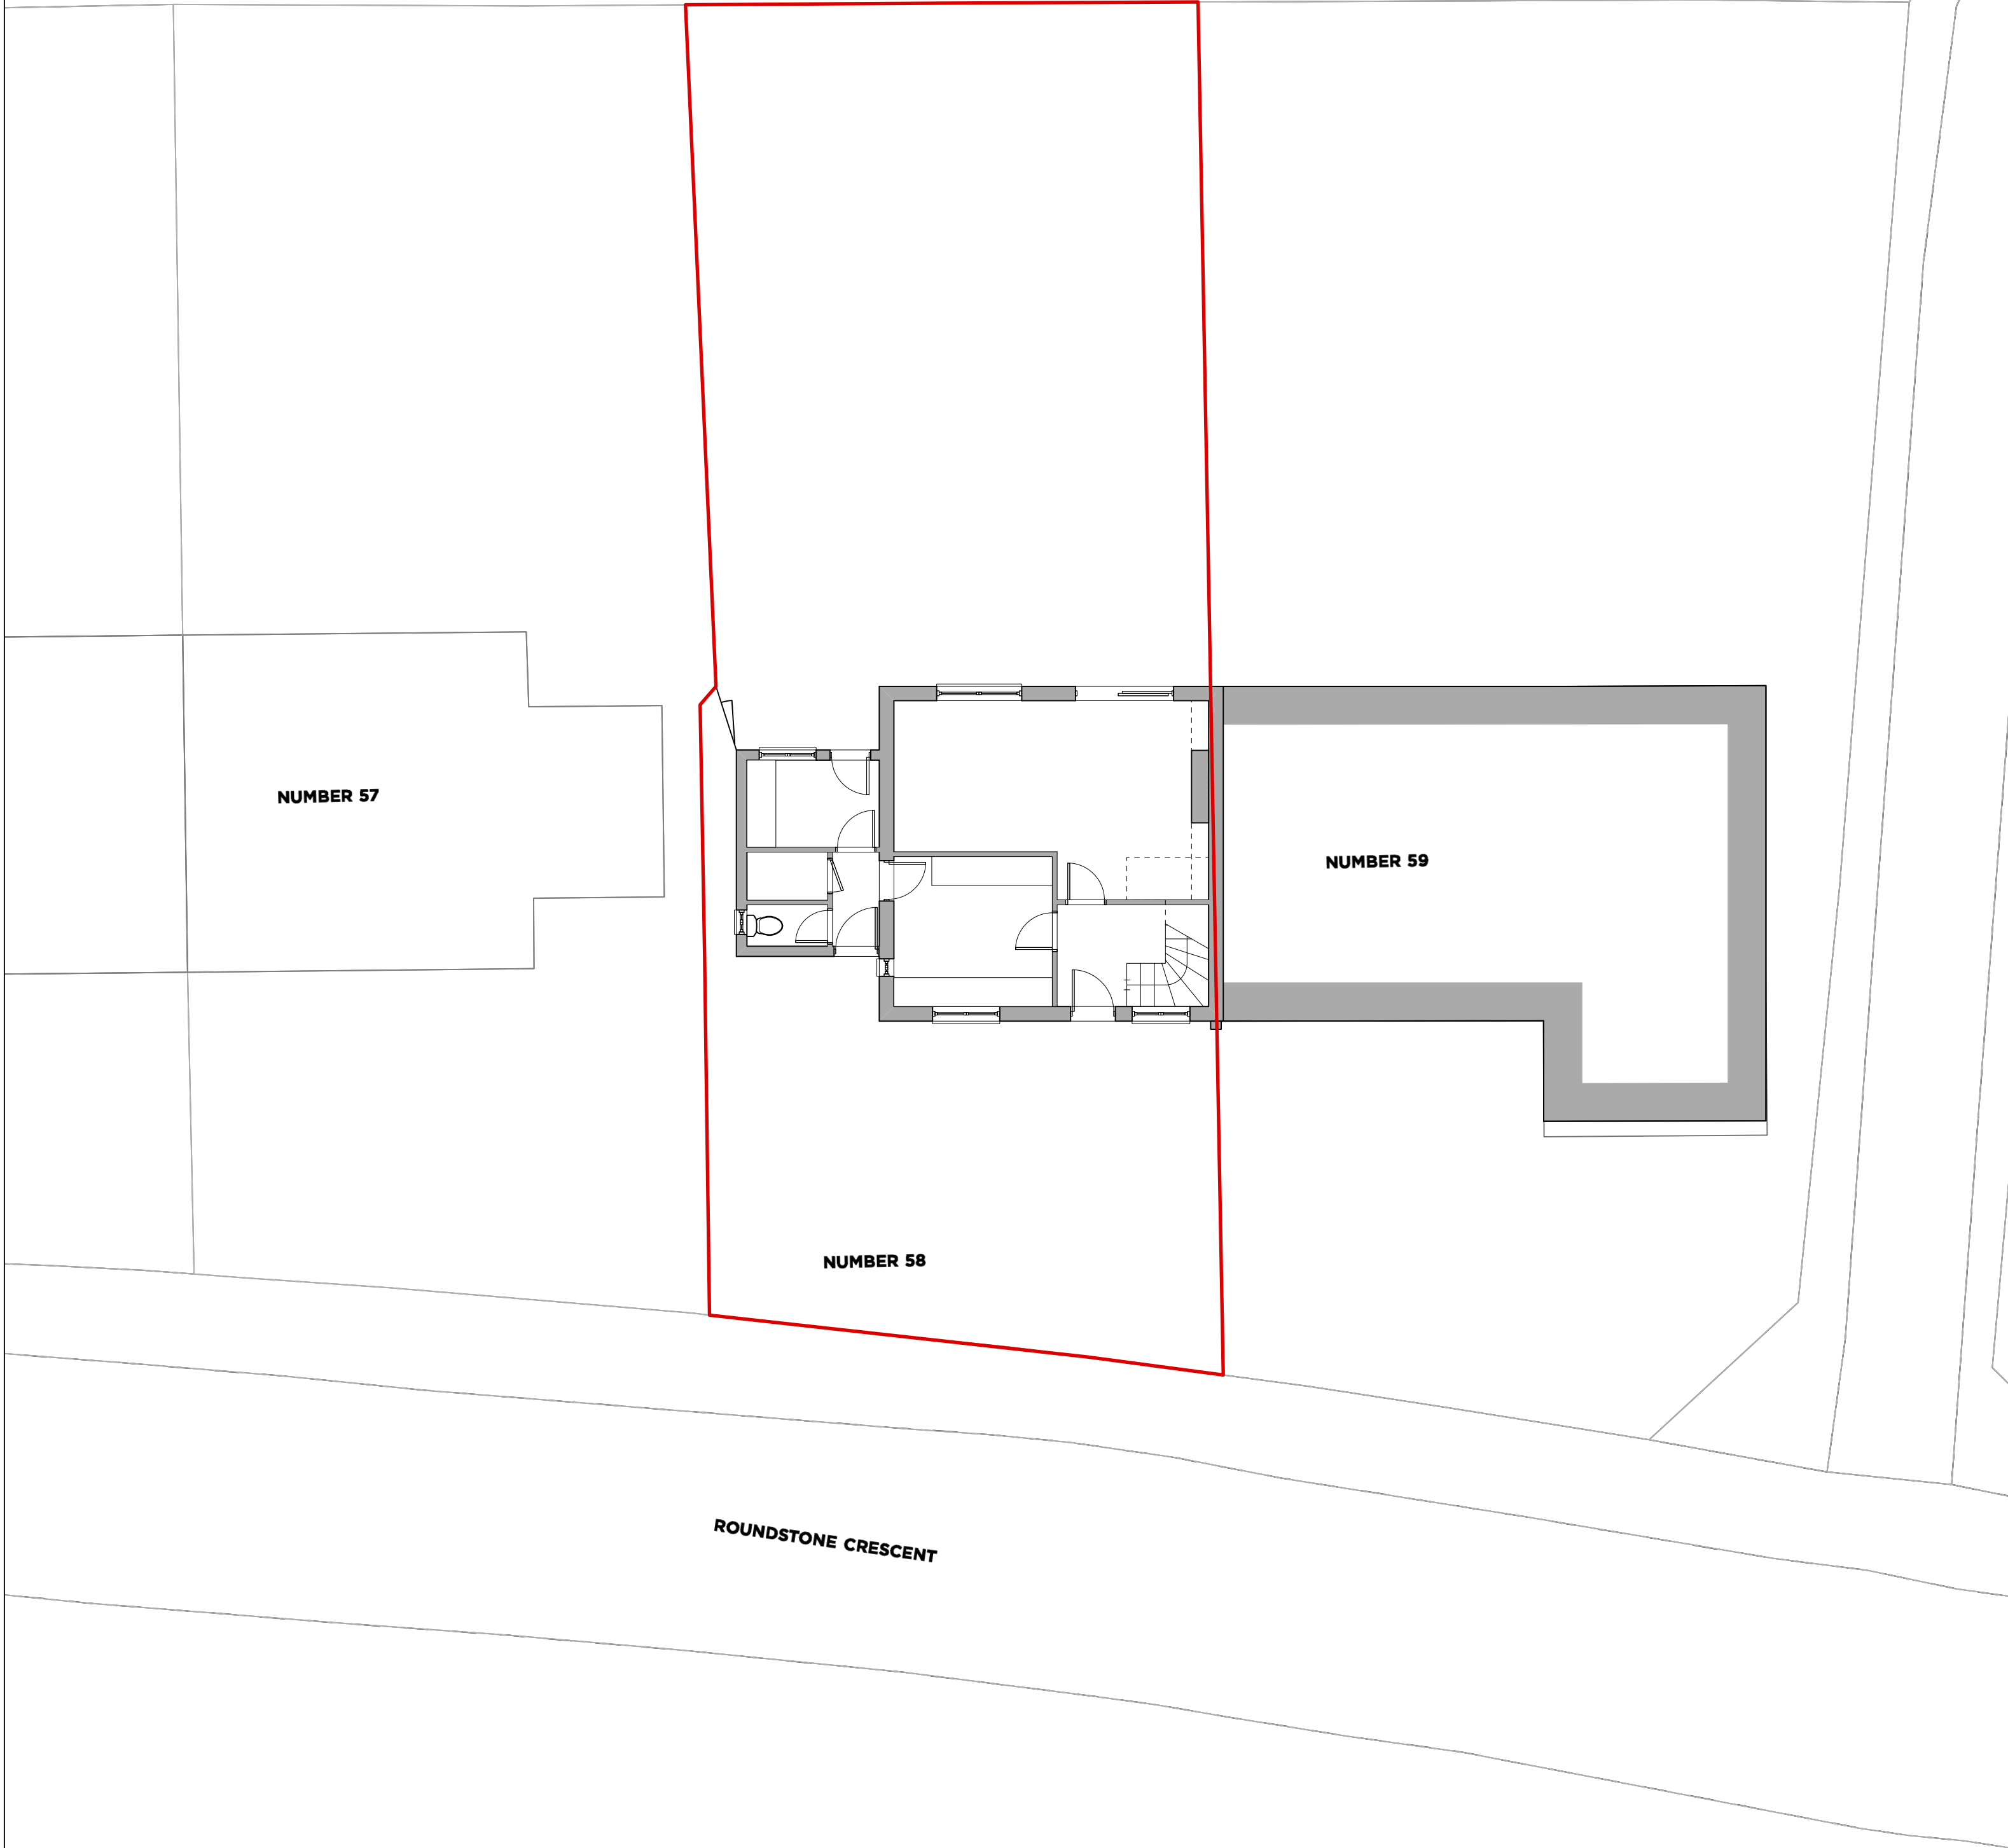


6 LOCATION PLAN
Scale: 1:1250

 

8 EXISTING SITE PLAN
Scale: 1:100

 

GENERAL NOTES:
Do not scale from this drawing.
Check drawing on receipt and immediately report any discrepancies to the Architect.
Verify all dimensions and levels on site prior to construction.
The contents of this drawing are Watershed Developments LTD copyright and shall not be re-used without their written permission.

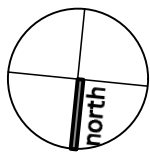

SKETCH

Revisions

WATERSHED DEVELOPMENTS LTD.

STUDIO 4.04
332 LADBROKE GROVE
LONDON, W10 5AD

STUDIO@WATERSHEDD.COM
WWW.WATERSHEDD.COM
+44 (0) 207 659 0885



Drawing
Site & Location Plan

Project
Roundstone Crescent

Sheet Number
190115-005

Scale
Varies @ A1

Revision