



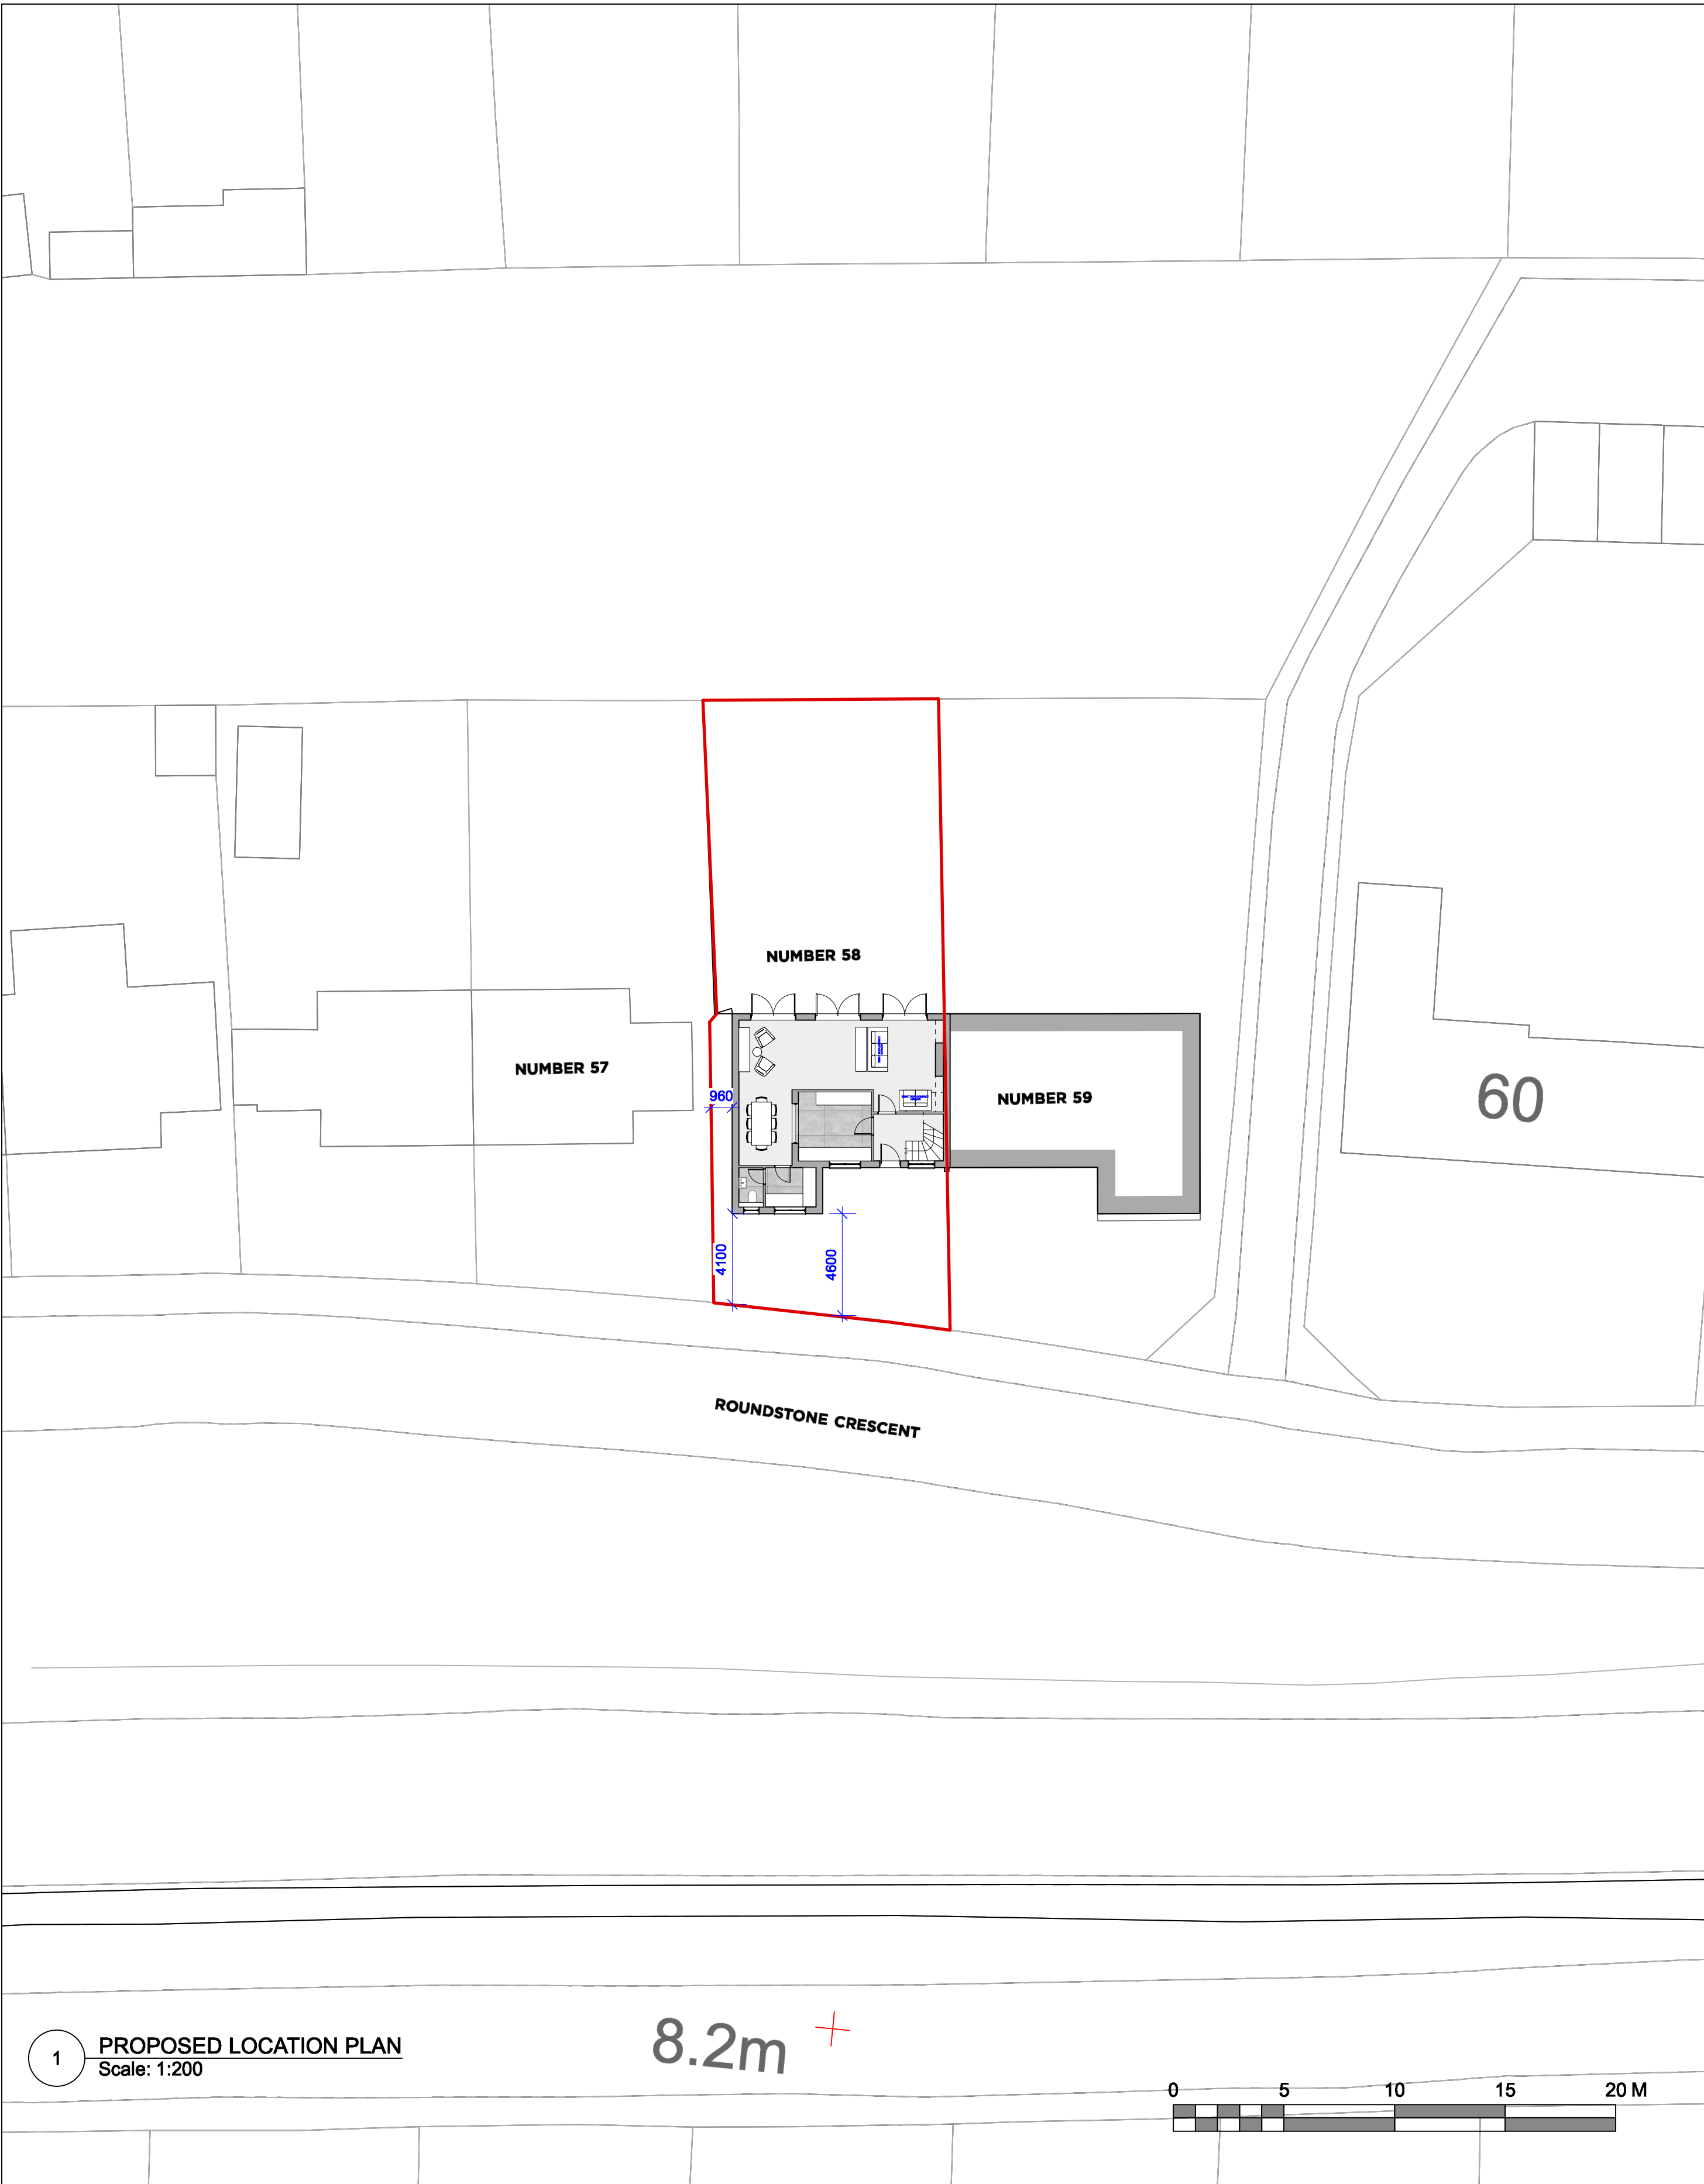


1 PROPOSED LOCATION PLAN
Scale: 1:200

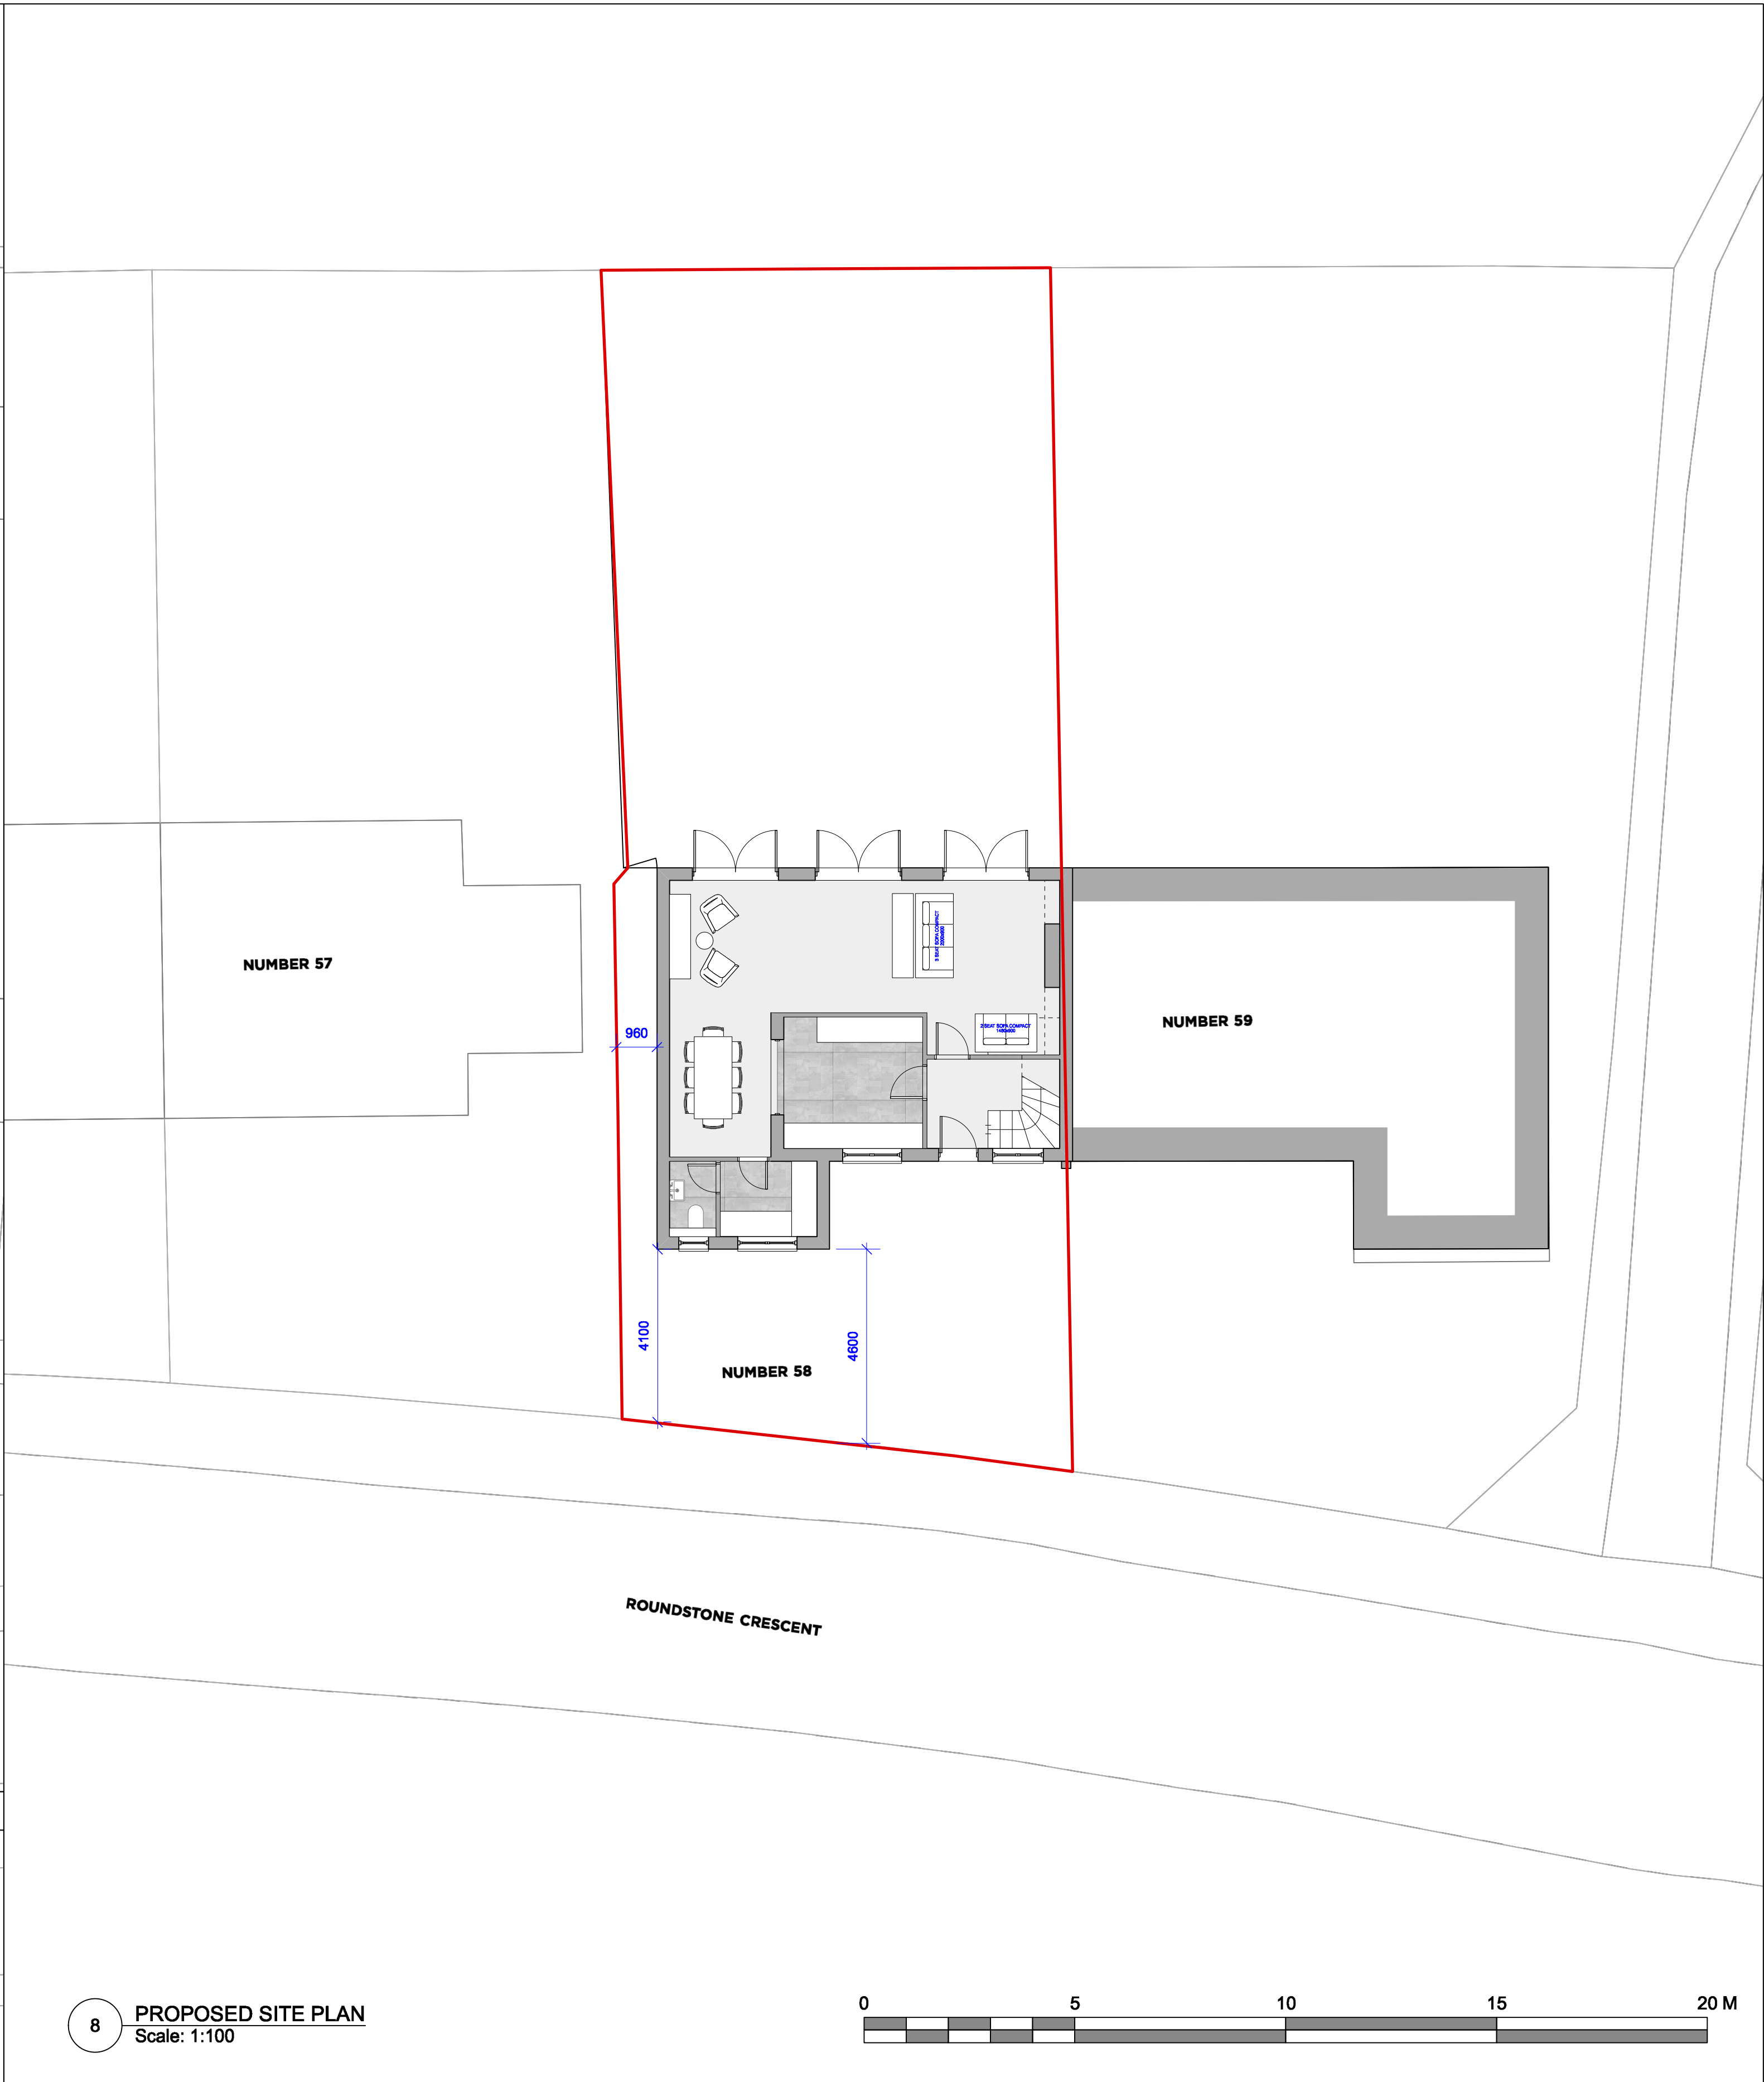

8 PROPOSED SITE PLAN
Scale: 1:100

GENERAL NOTES:
Do not scale from this drawing.
Check drawing on receipt and immediately report any discrepancies to the Architect.
Verify all dimensions and levels on site prior to construction.
The contents of this drawing are Watershed Developments LTD copyright and shall not be re-used without their written permission.

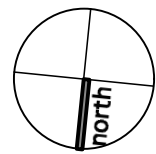

SKETCH

Revisions

WATERSHED DEVELOPMENTS LTD.

STUDIO 4.04
332 LADBROKE GROVE
LONDON, W10 5AD

STUDIO@WATERSHEDD.COM
WWW.WATERSHEDD.COM
+44 (0) 207 659 0885



Drawing
Proposed Site & Location Plan

Project
Green Hedges

Sheet Number
18012-110

Scale
Varies @ A1
Revision