




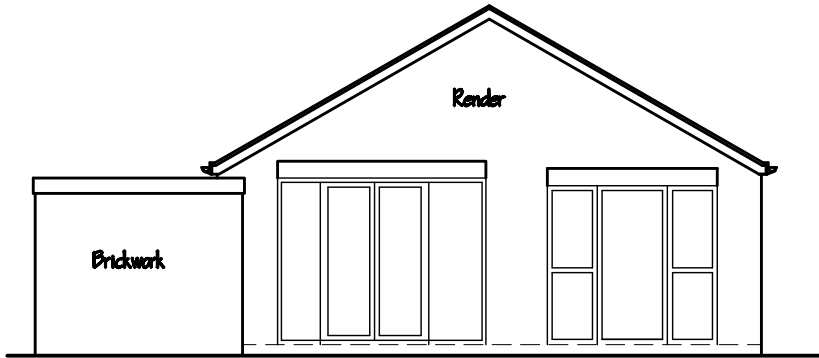

EX REAR ELEVATION/ SECTION

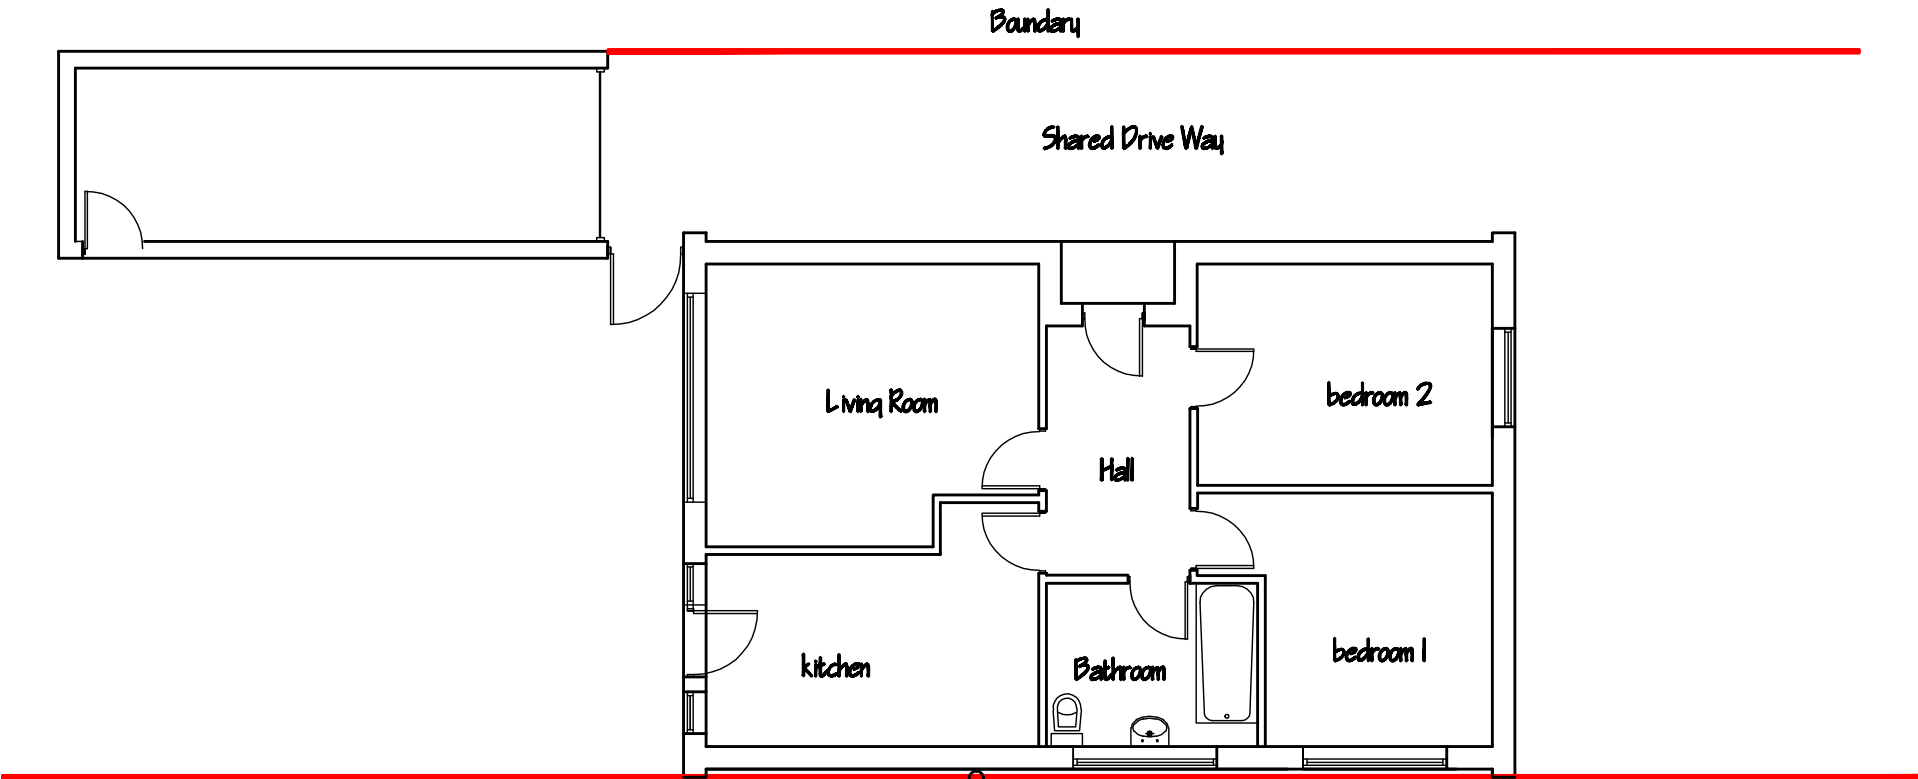

EX GROUND FLOOR PLAN

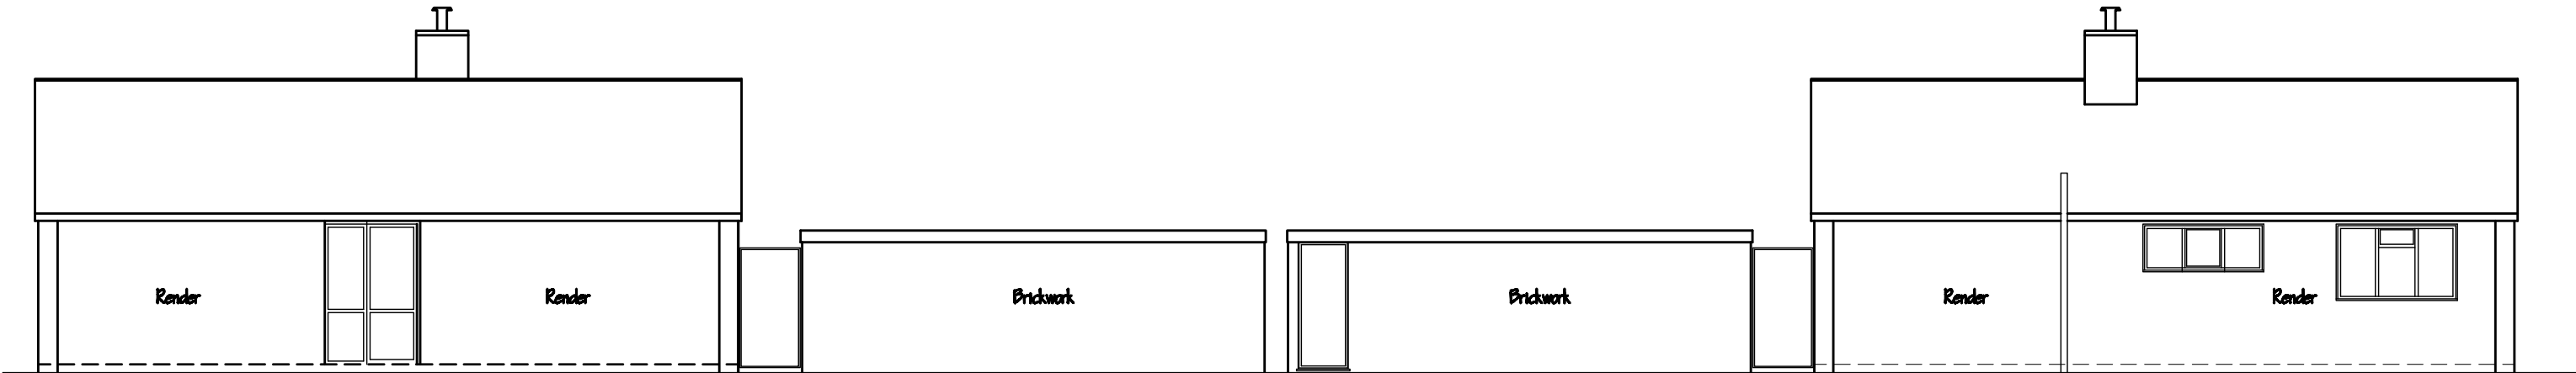

EX SIDE ELEVATION

EX SIDE ELEVATION

Malcolm Westcott 07885977832	Project 11 Saxon Close East Preston West Sussex BN16 1DX	Drawing Title EXISTING LAYOUT LOCATION AND BLOCK PLAN	Drawing No. 101	Revision	Rev	Description	By	Date	Client Mr J. Gray
				Scale	1:100@A3	Date	Dec 15		
				Drawing Status					
				Drawn By	Checked By				