




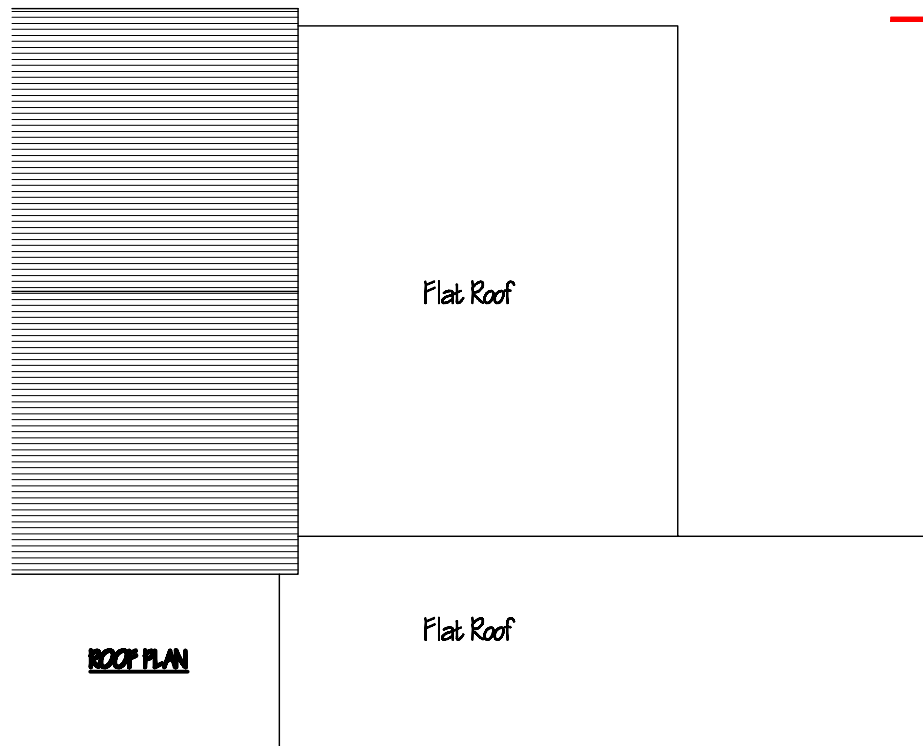


ROOF PLAN

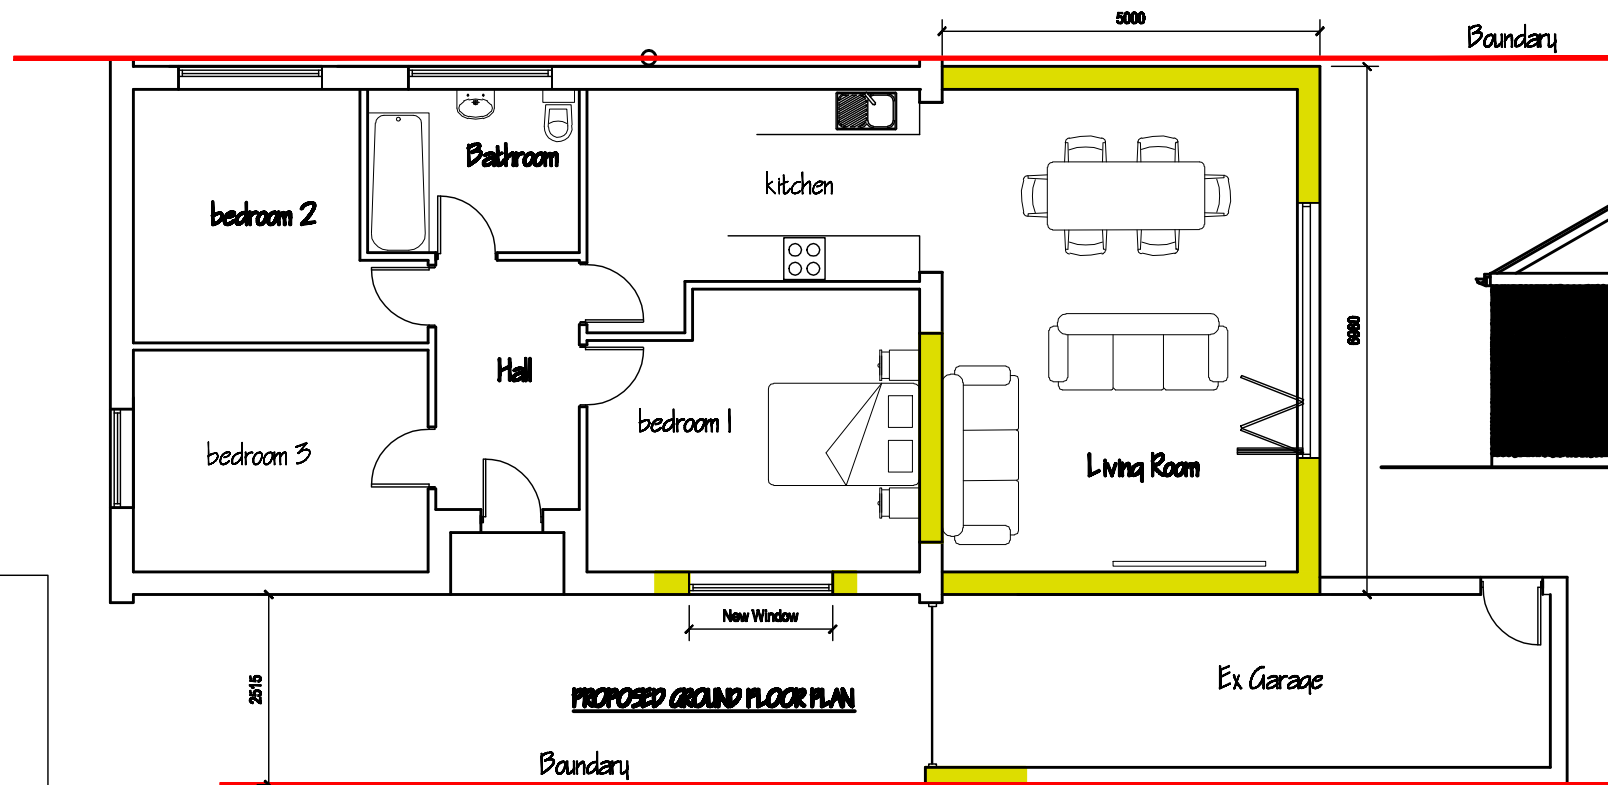

PROPOSED GROUND FLOOR PLAN

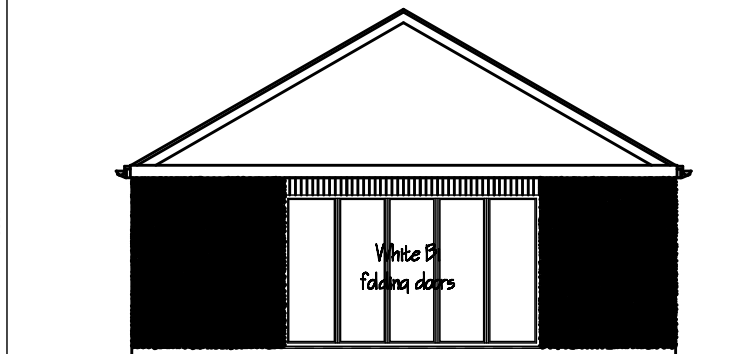

PROPOSED REAR ELEVATION

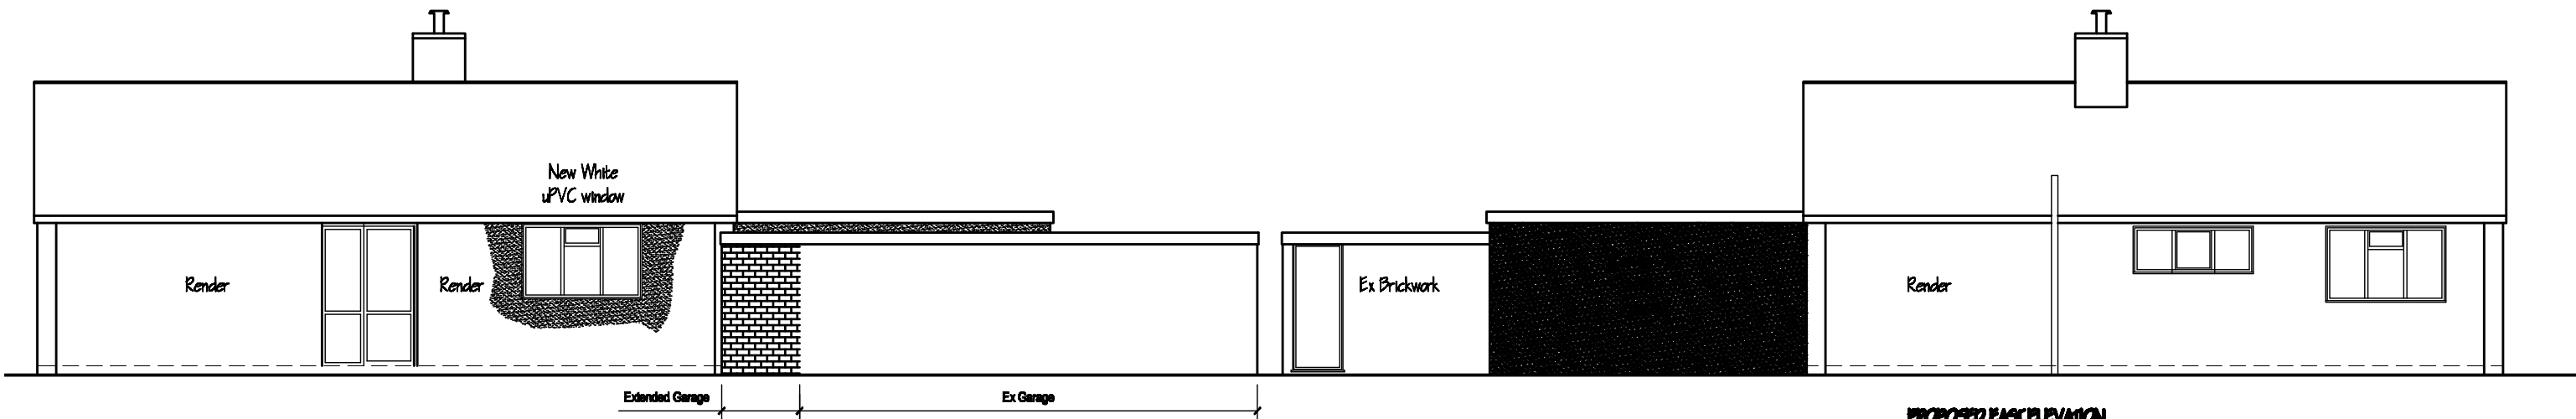

PROPOSED WEST ELEVATION

PROPOSED EAST ELEVATION

Malcolm Westcott 07885977832	Project 11 Saxon Close East Preston West Sussex BN16 1DX	Drawing Title PROPOSED GROUND FLOOR EXTENSION	Drawing No. 100 A	Revision	Scale	Date	Rev	Description	By	Date	Client Mr & Mrs J Gray
					1:100@A3	Jan 15					
					Drawing Status	Planning					
					Drawn By	Checked By					