




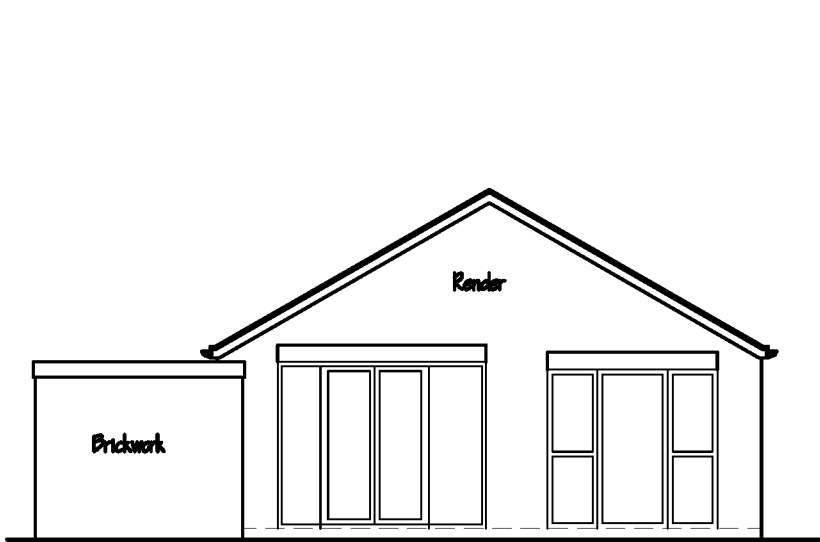

EX REAR ELEVATION

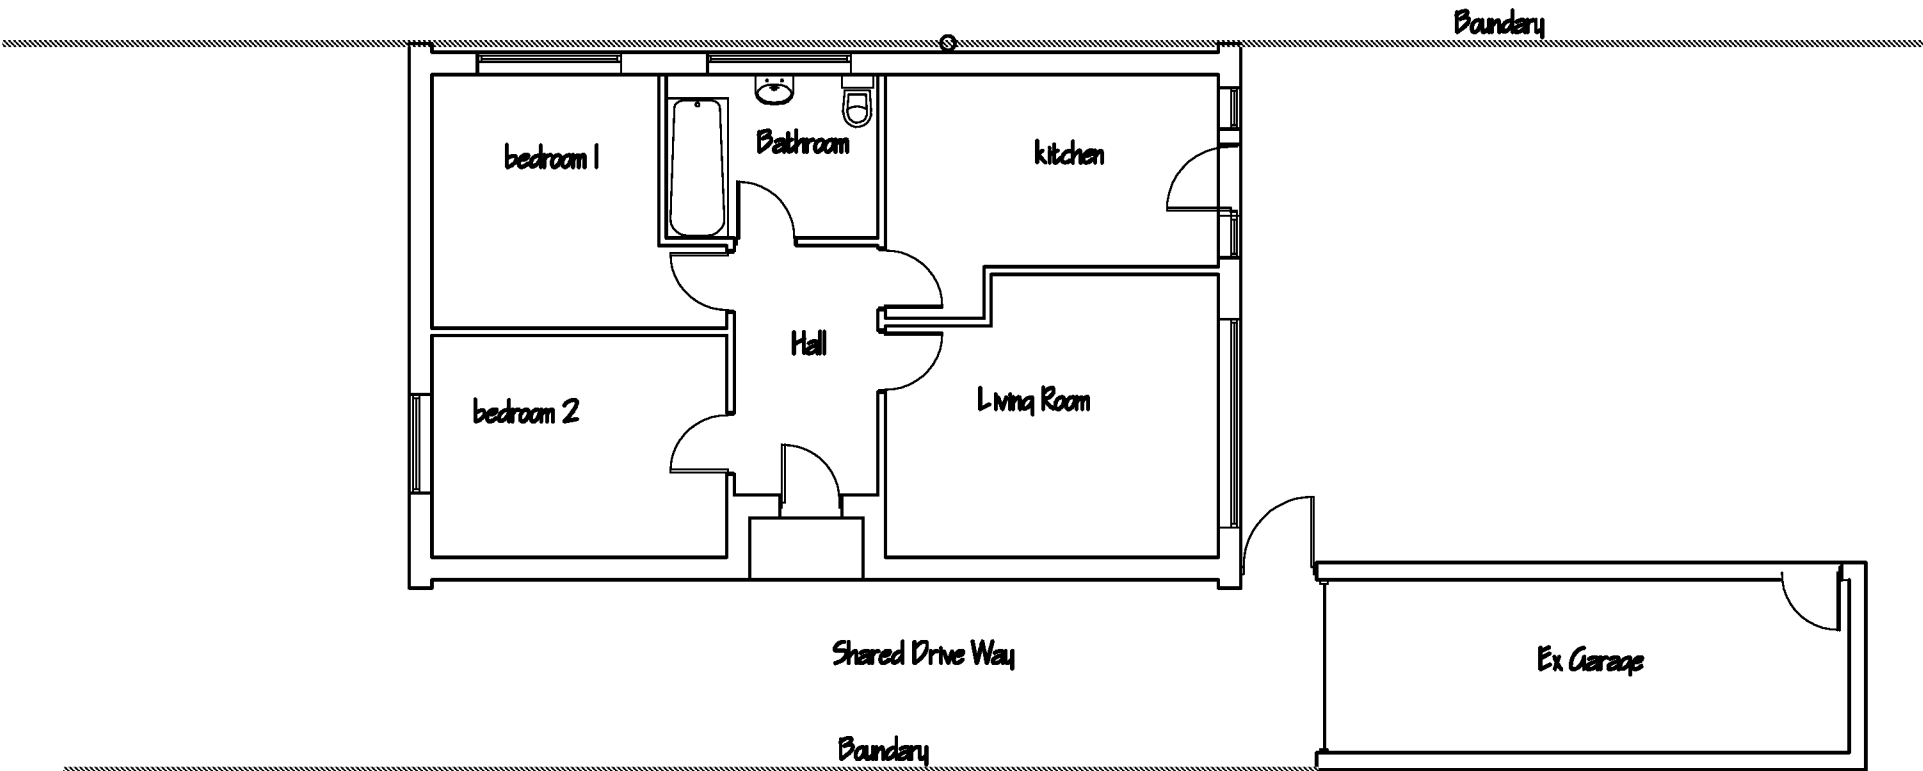

EX GROUND FLOOR PLAN

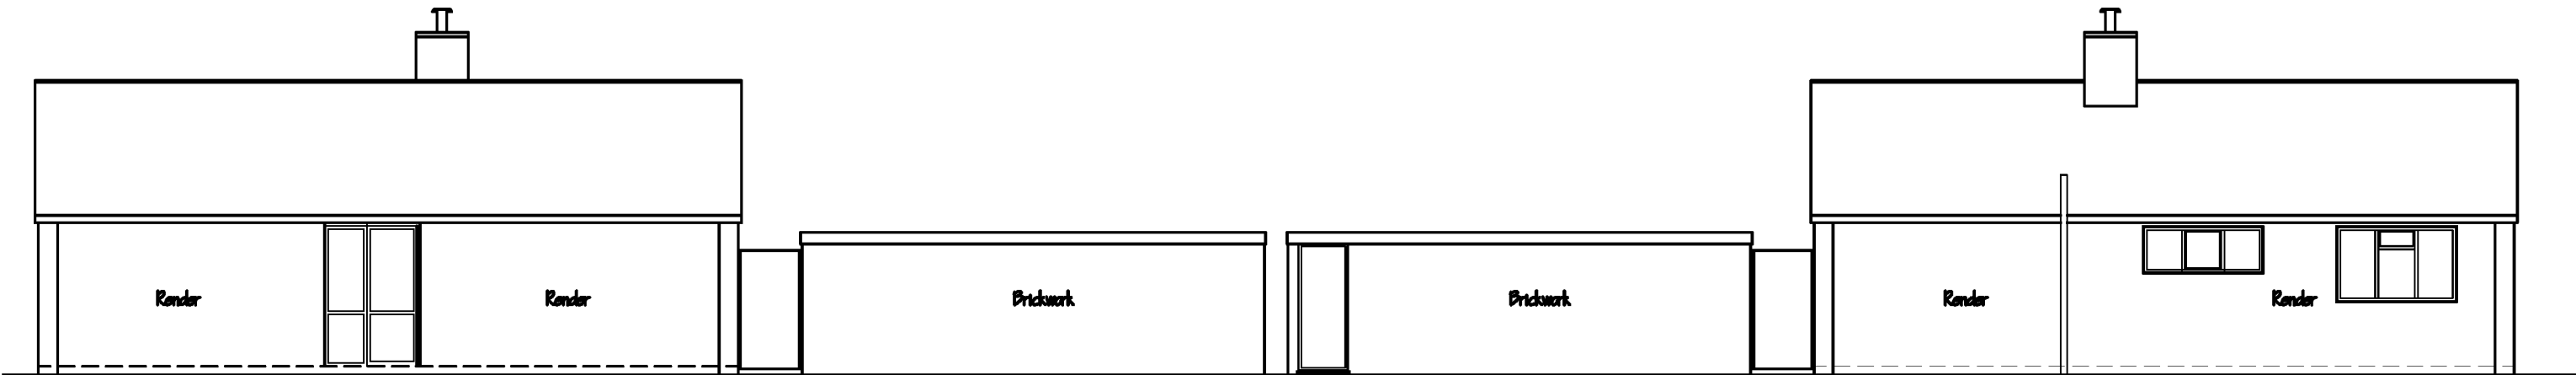

EX WEST ELEVATION

EX EAST ELEVATION

Malcolm Westcott 07885977832	Project 11 Saxon Close East Preston West Sussex BN16 1DX	Drawing Title EXISTING LAYOUT LOCATION AND BLOCK PLAN	Drawing No. 101 A	Revision	Scale 1:100@A3 Date Dec 15	Rev Description	By Date	Client Mr J. Gray
					Drawing Status			
					Drawn By Checked By			