
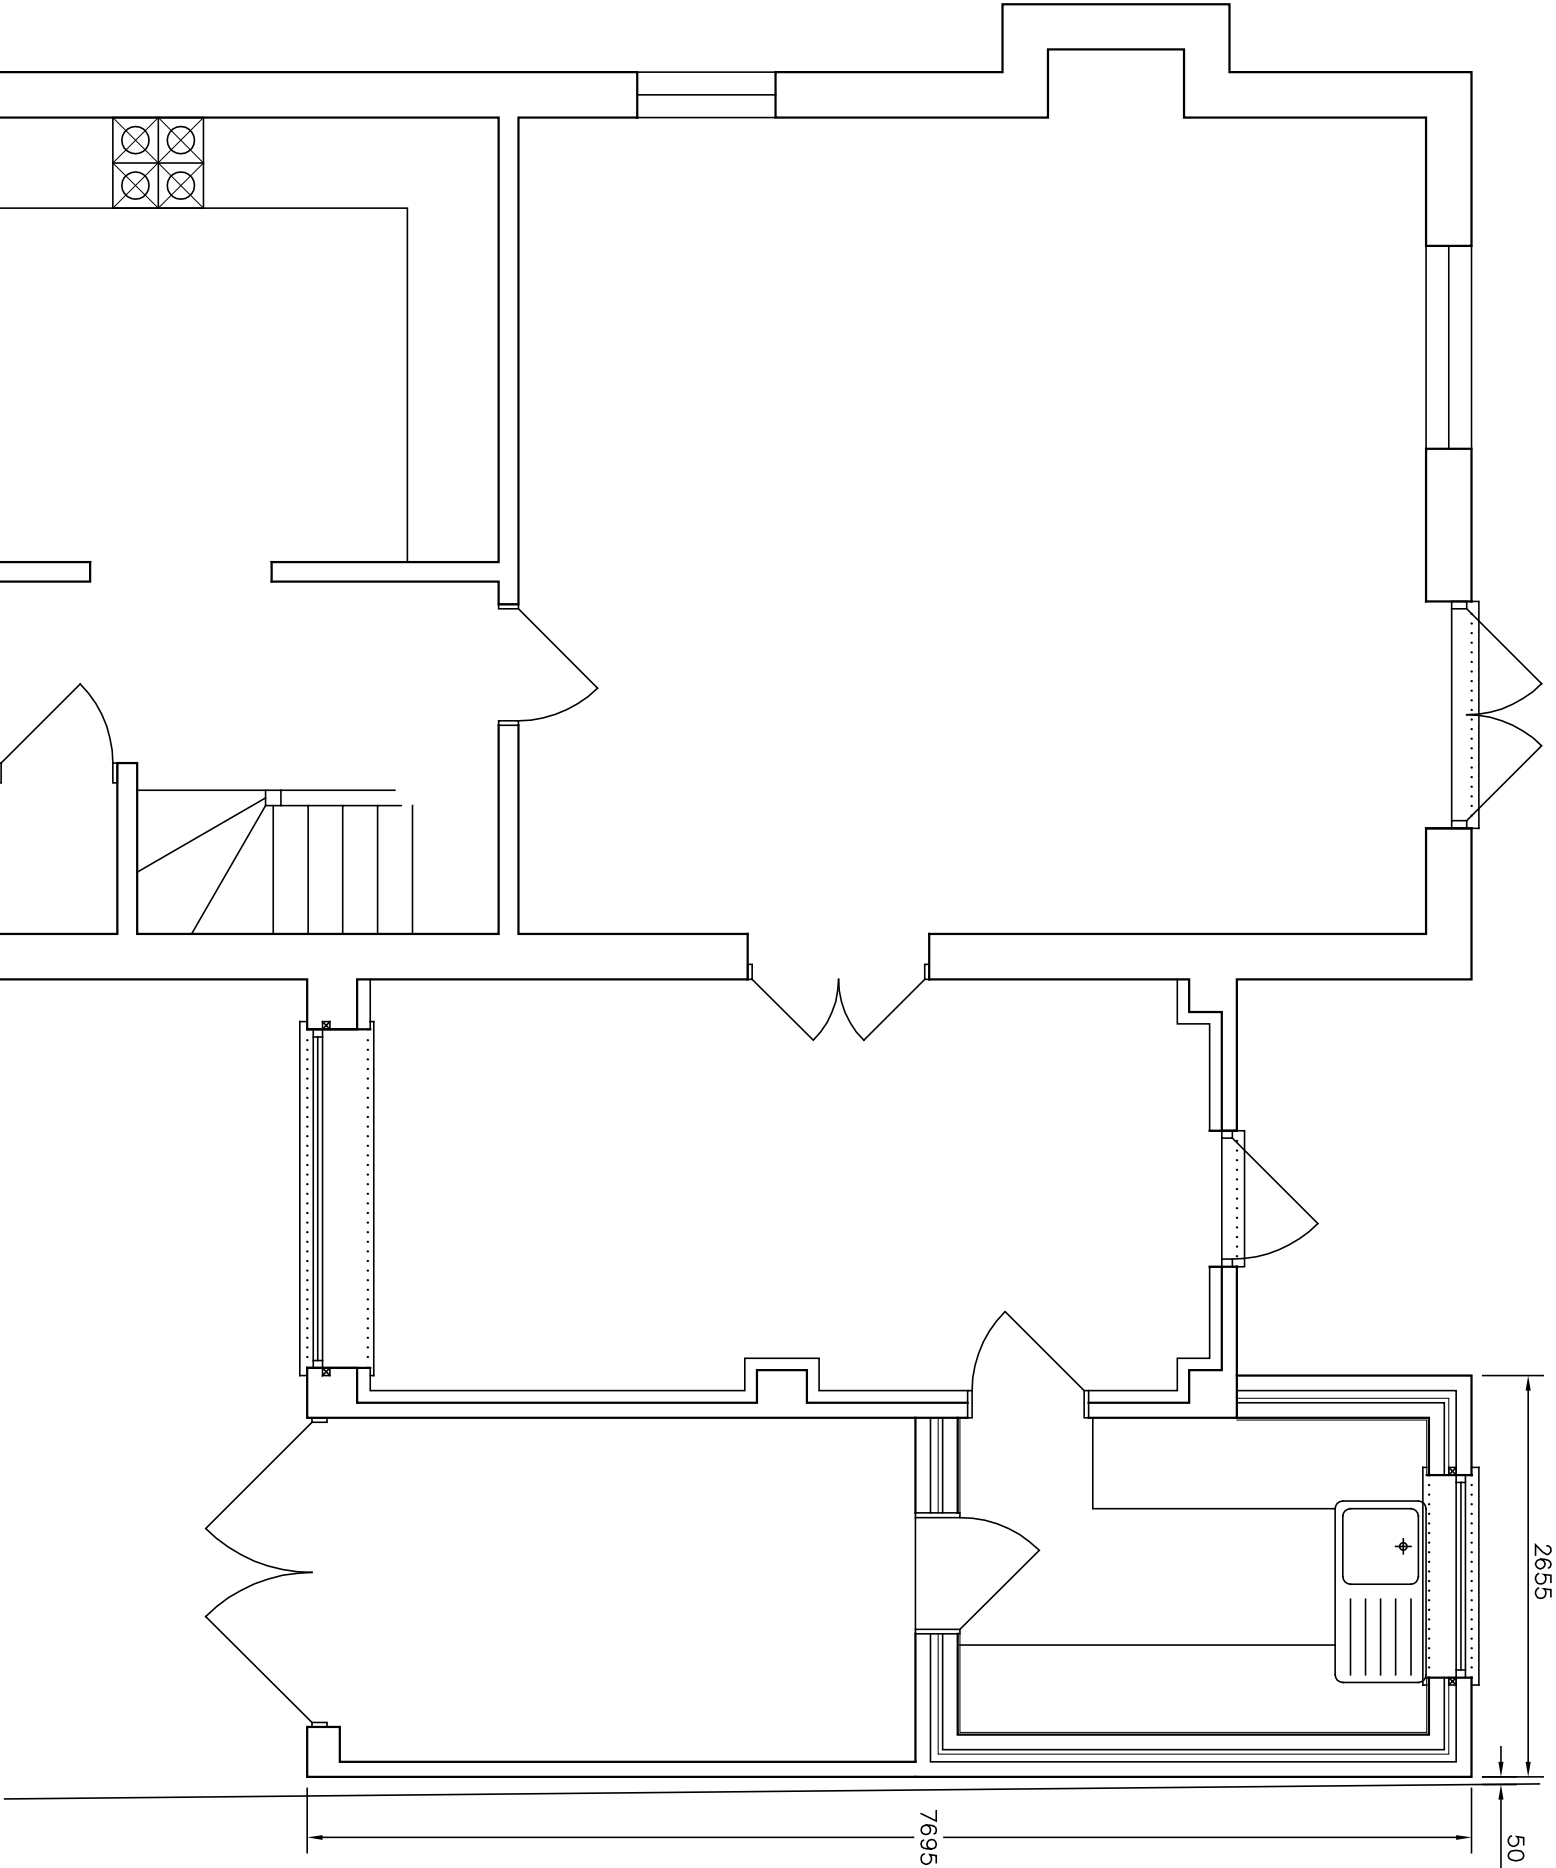


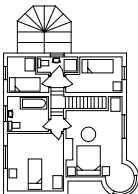

Amendments: –

BRYCESON SHAW ASSOCIATES Surveyors and Designers 2 Wellesley Court, Fitzalan Road, Littlehampton, West Sussex BN17 5JW Tel. 01903 734381 Mobile: 07889 651301 E-mail: brycesonshaw@btinternet.com 	
Project: Proposed garage; 15 Nursery Close, East Preston BN16 1QD	
Drawing: Floor plan	
FOR: Mr. & Mrs. S. Pay	
Drawn: PKS	Date: January 2020
Scales: 1:50	No: 2034/03/03
To scale when printed on A3	