


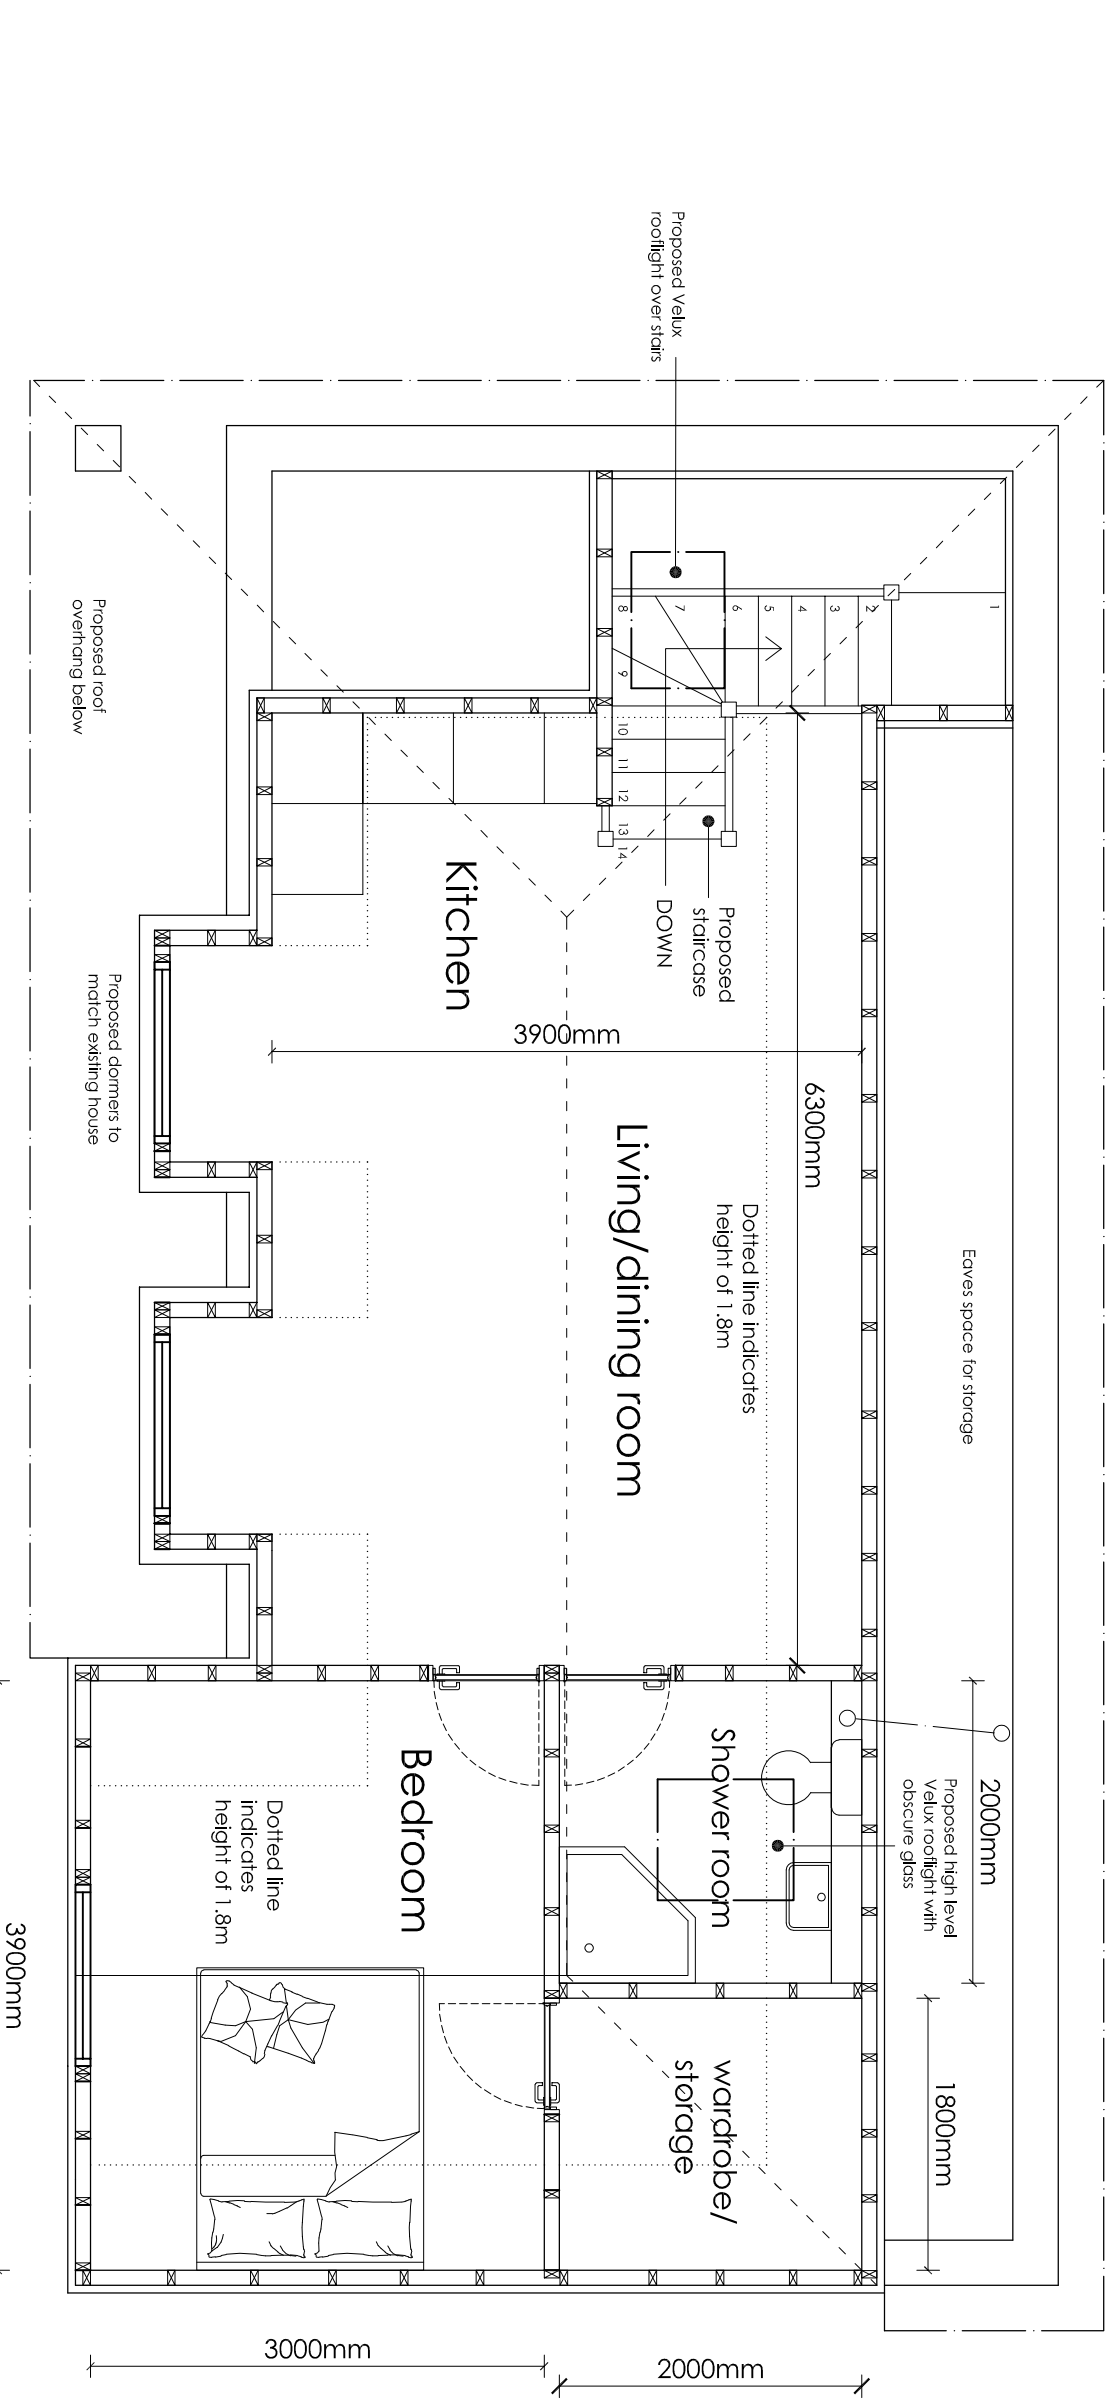


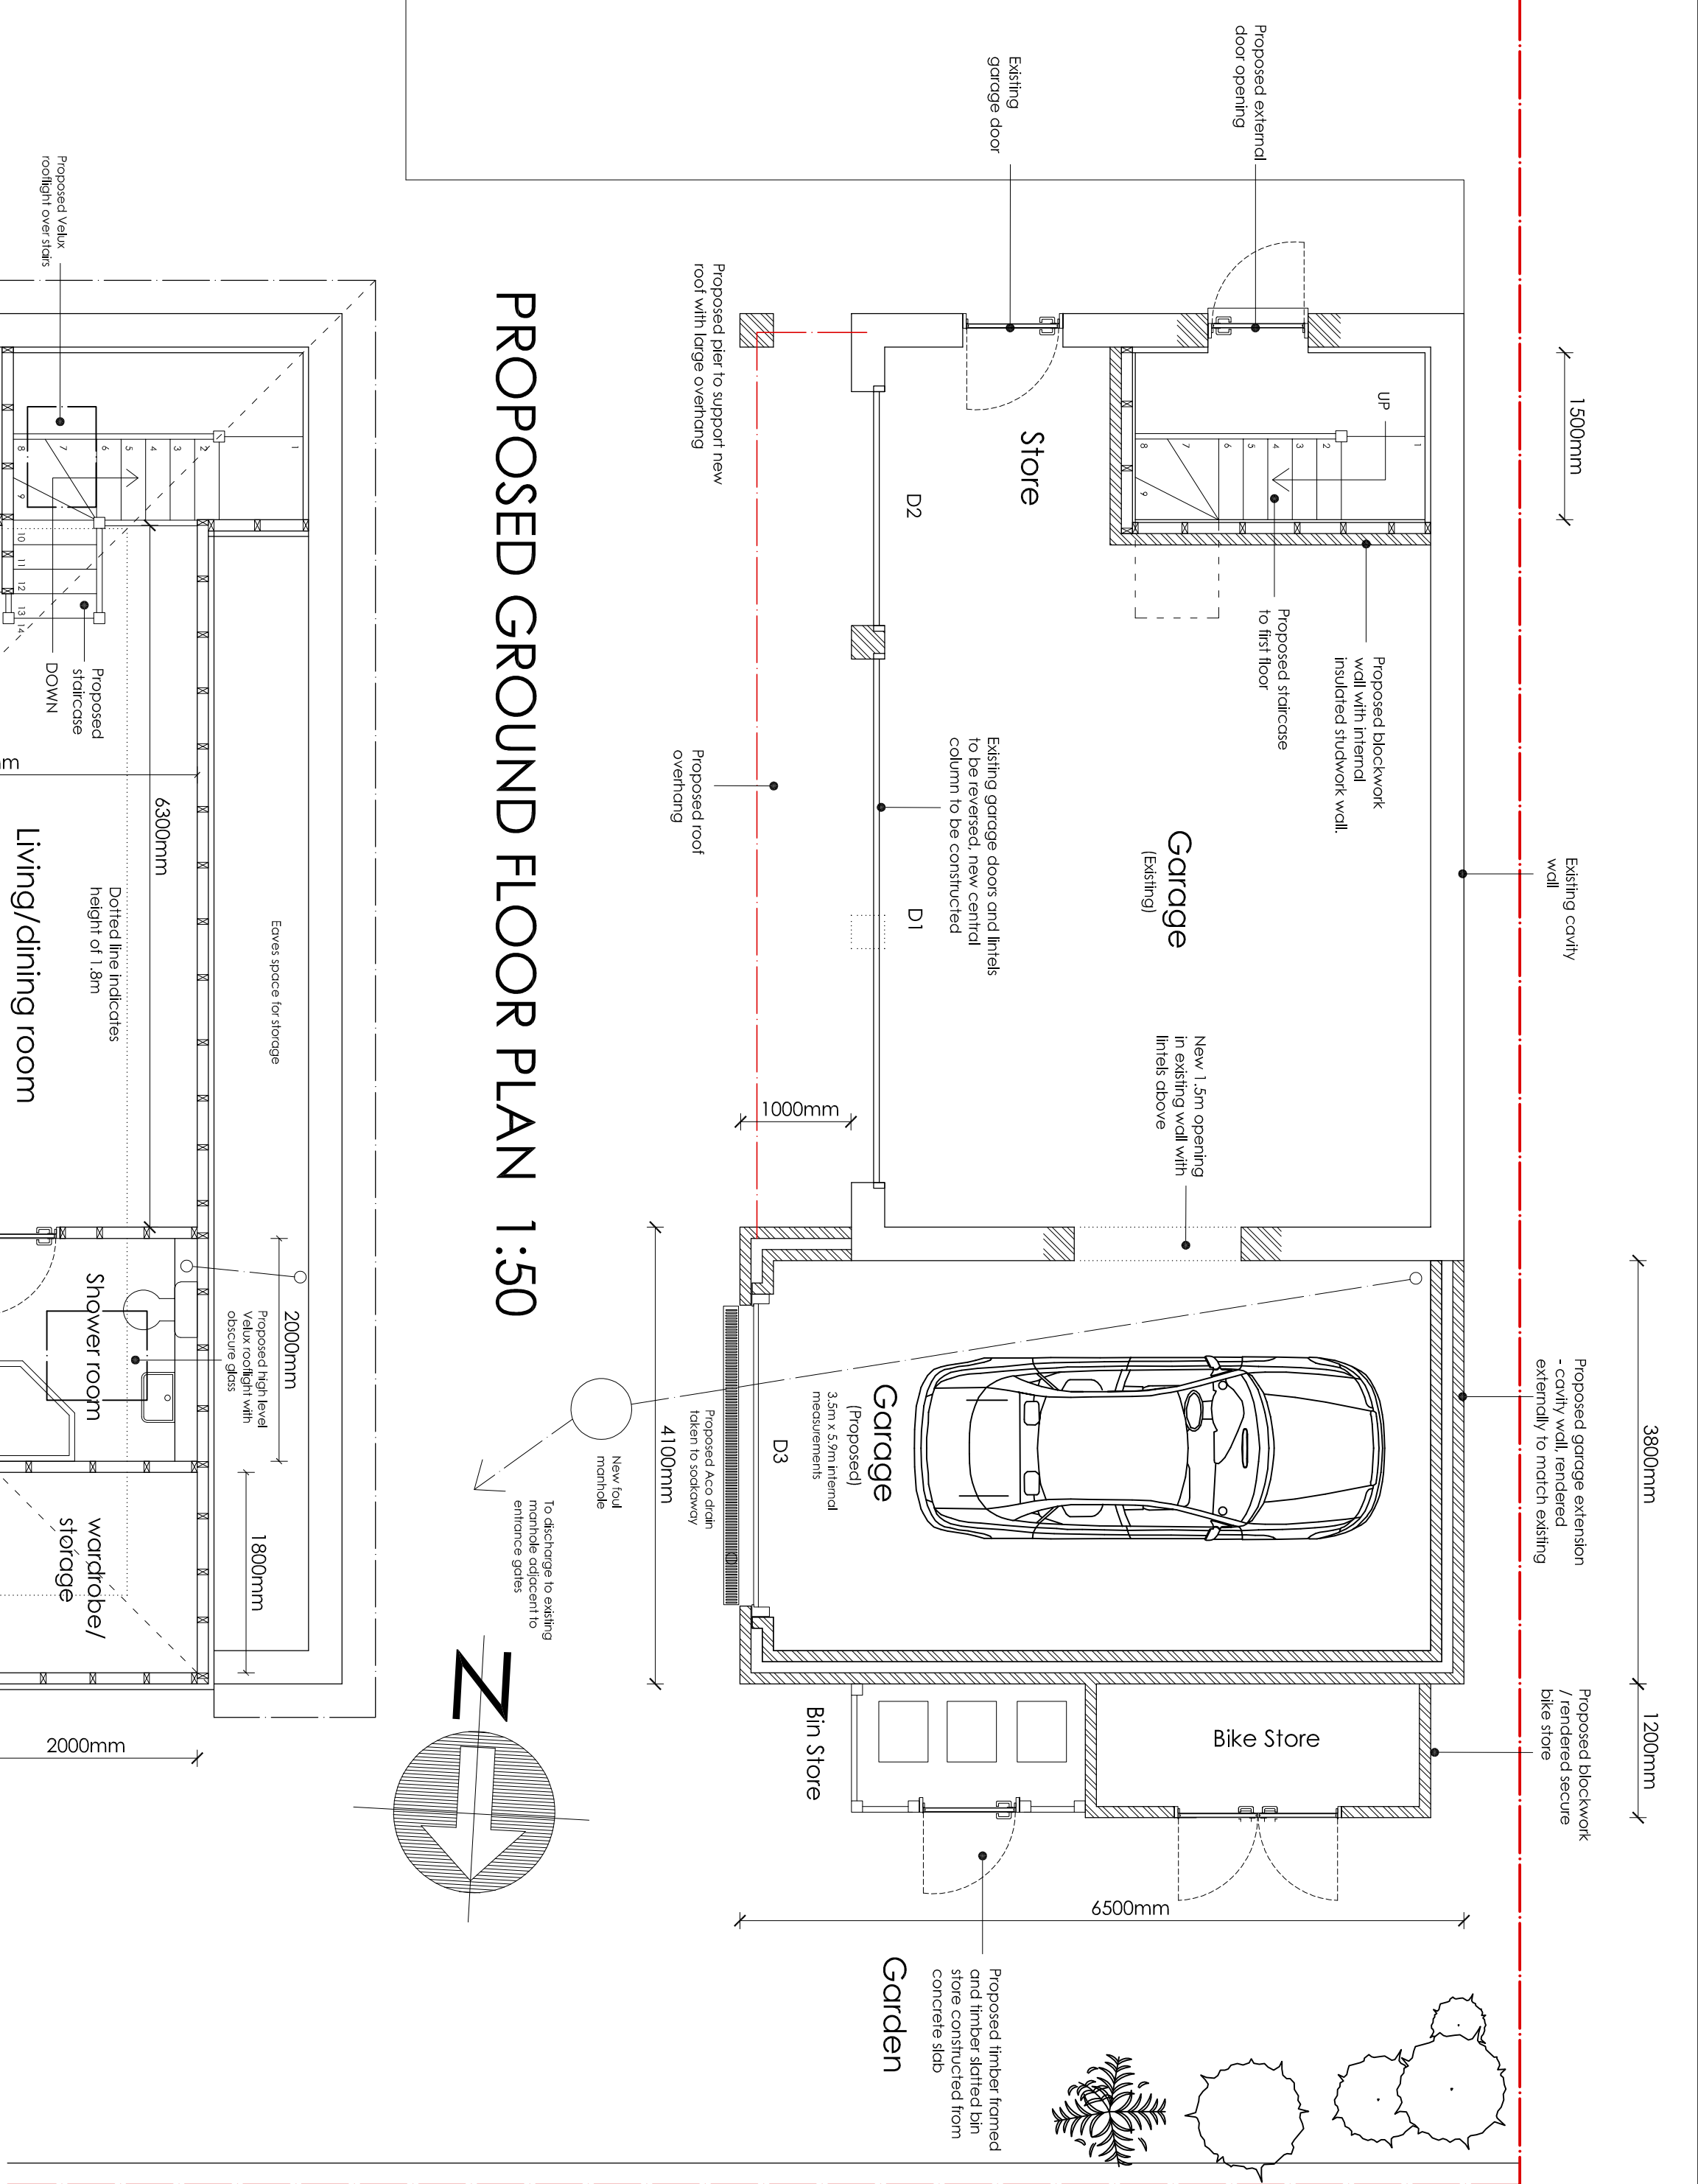


PROPOSED FIRST FLOOR PLAN 1:50

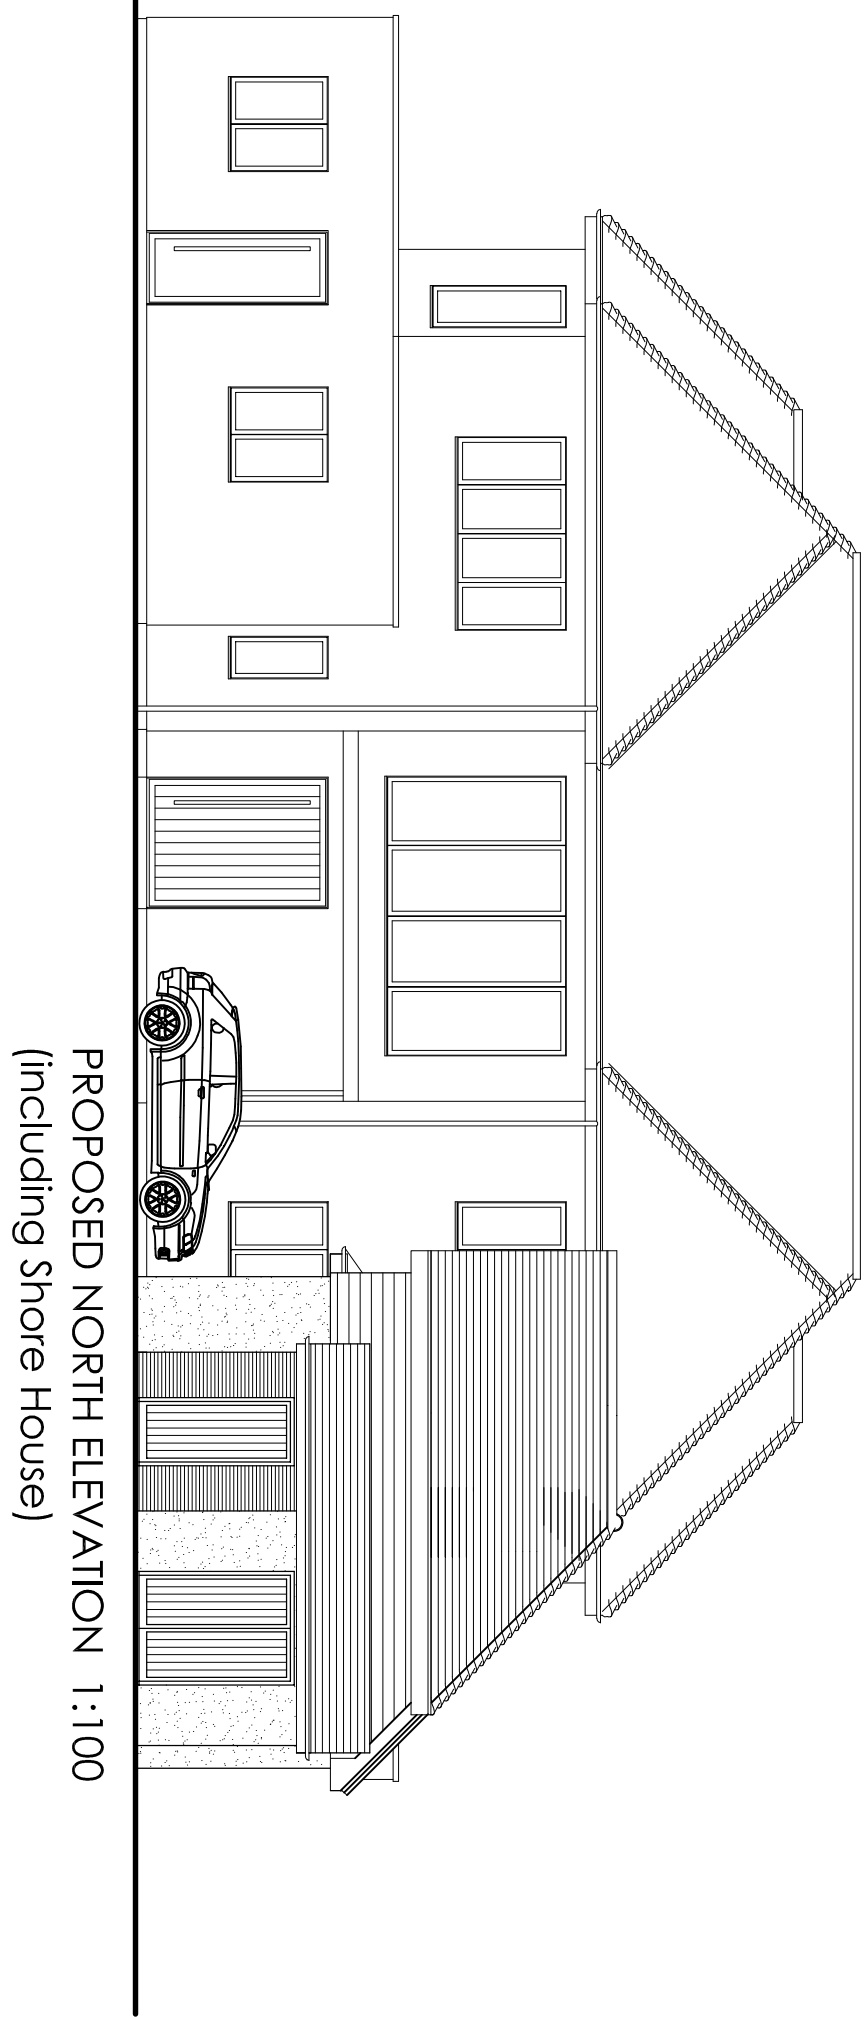


PROPOSED NORTH ELEVATION 1:100
(including Shore House)

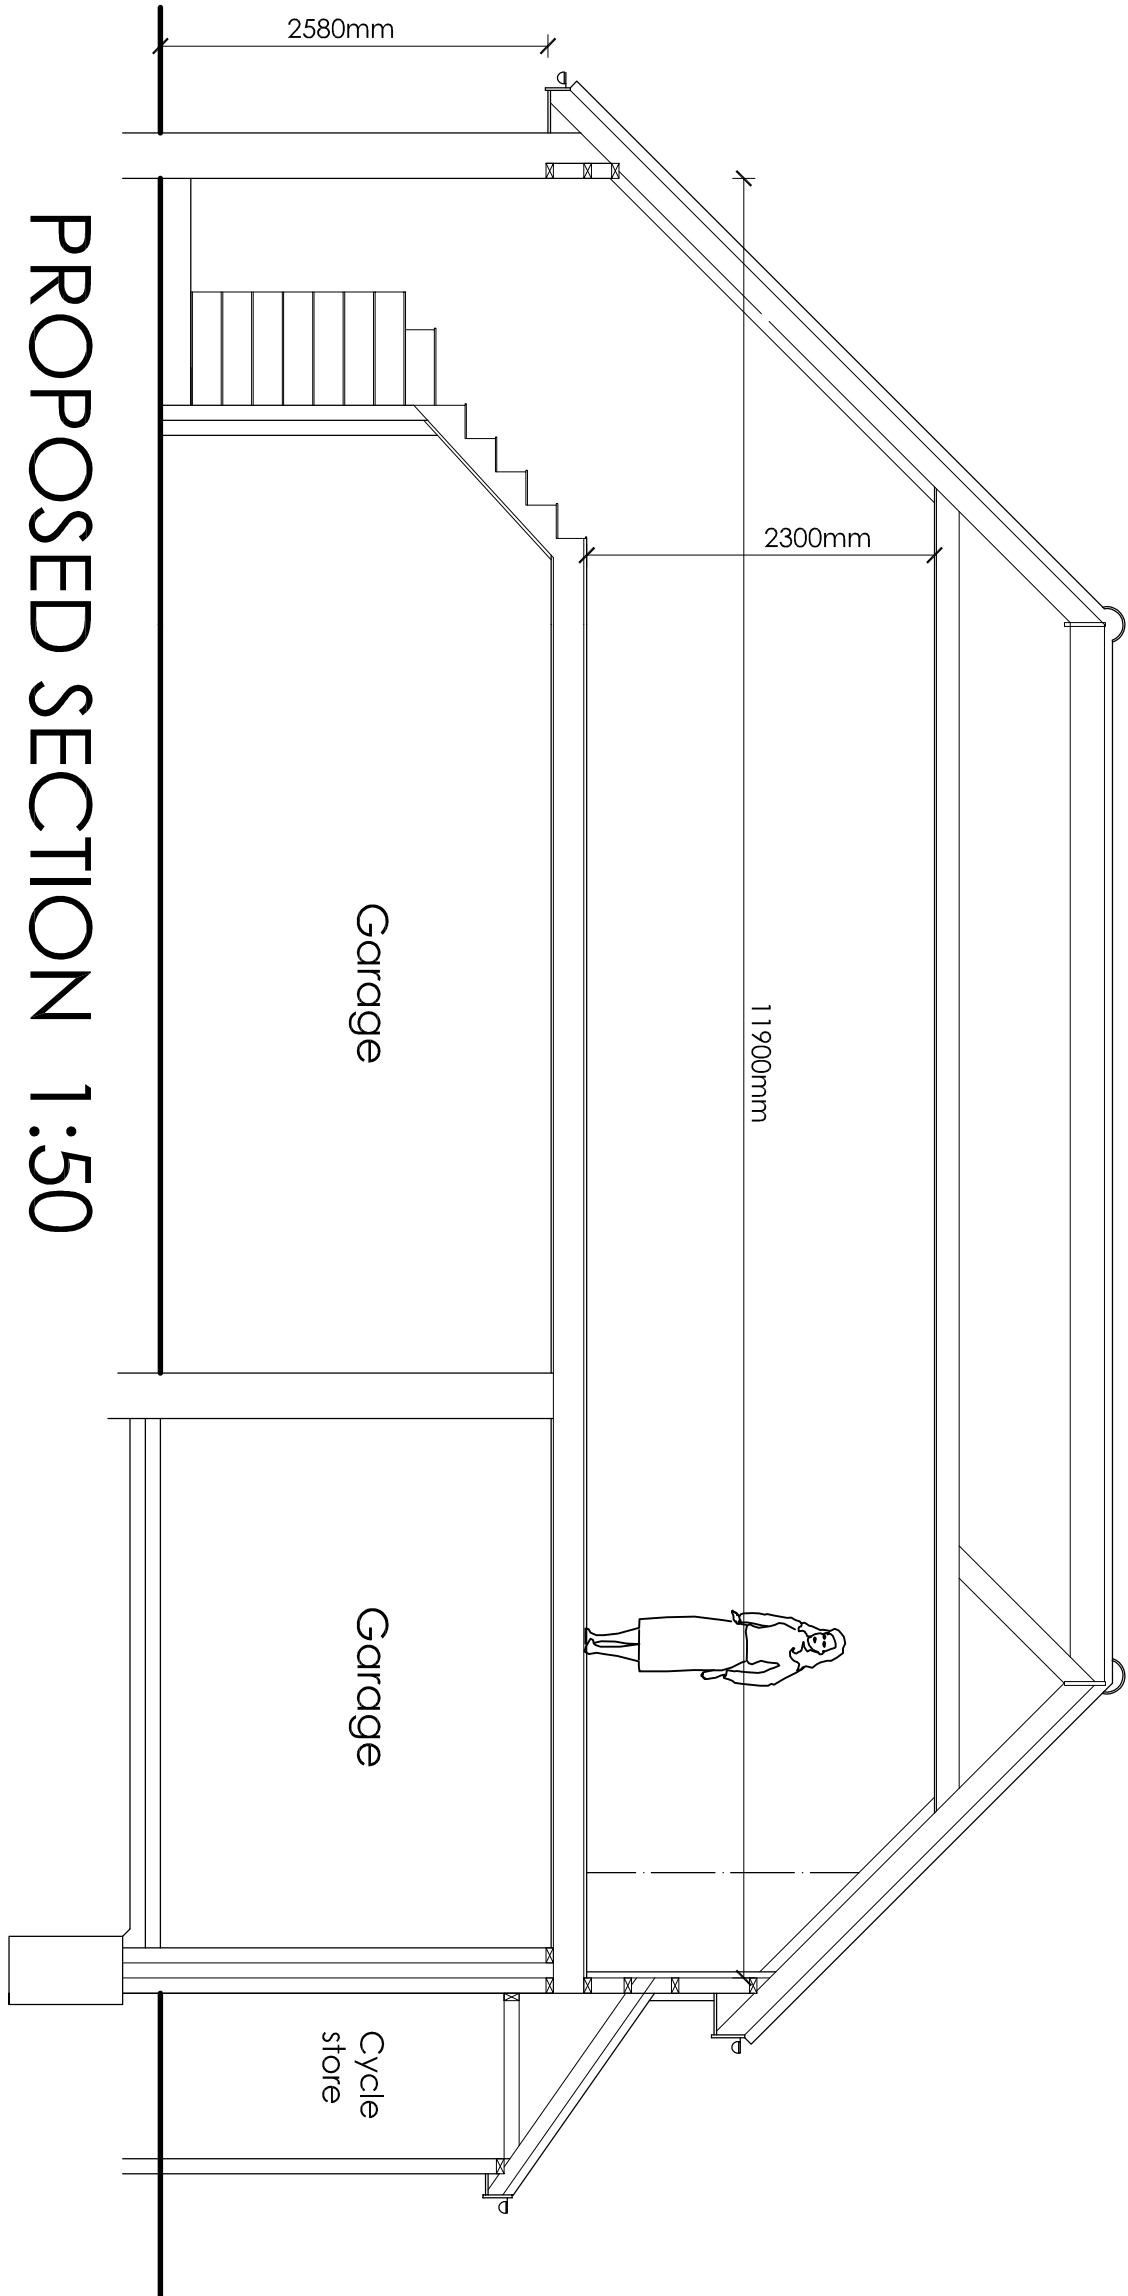


PROPOSED SECTION 1:50

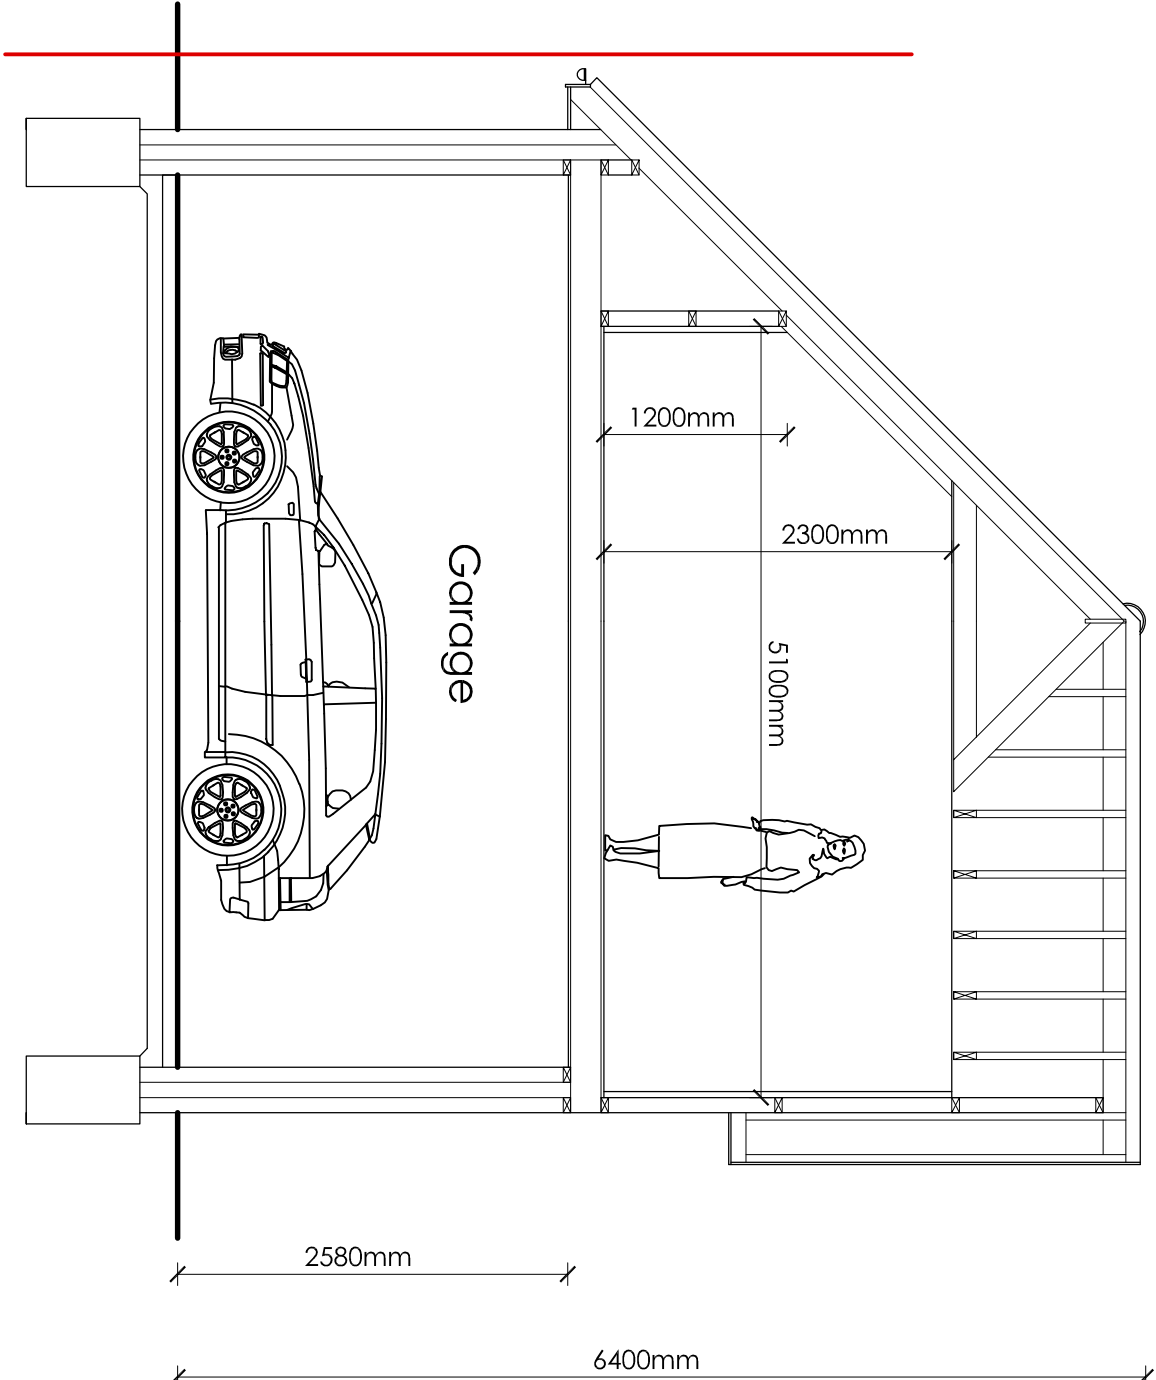

PROPOSED SECTION 1:50

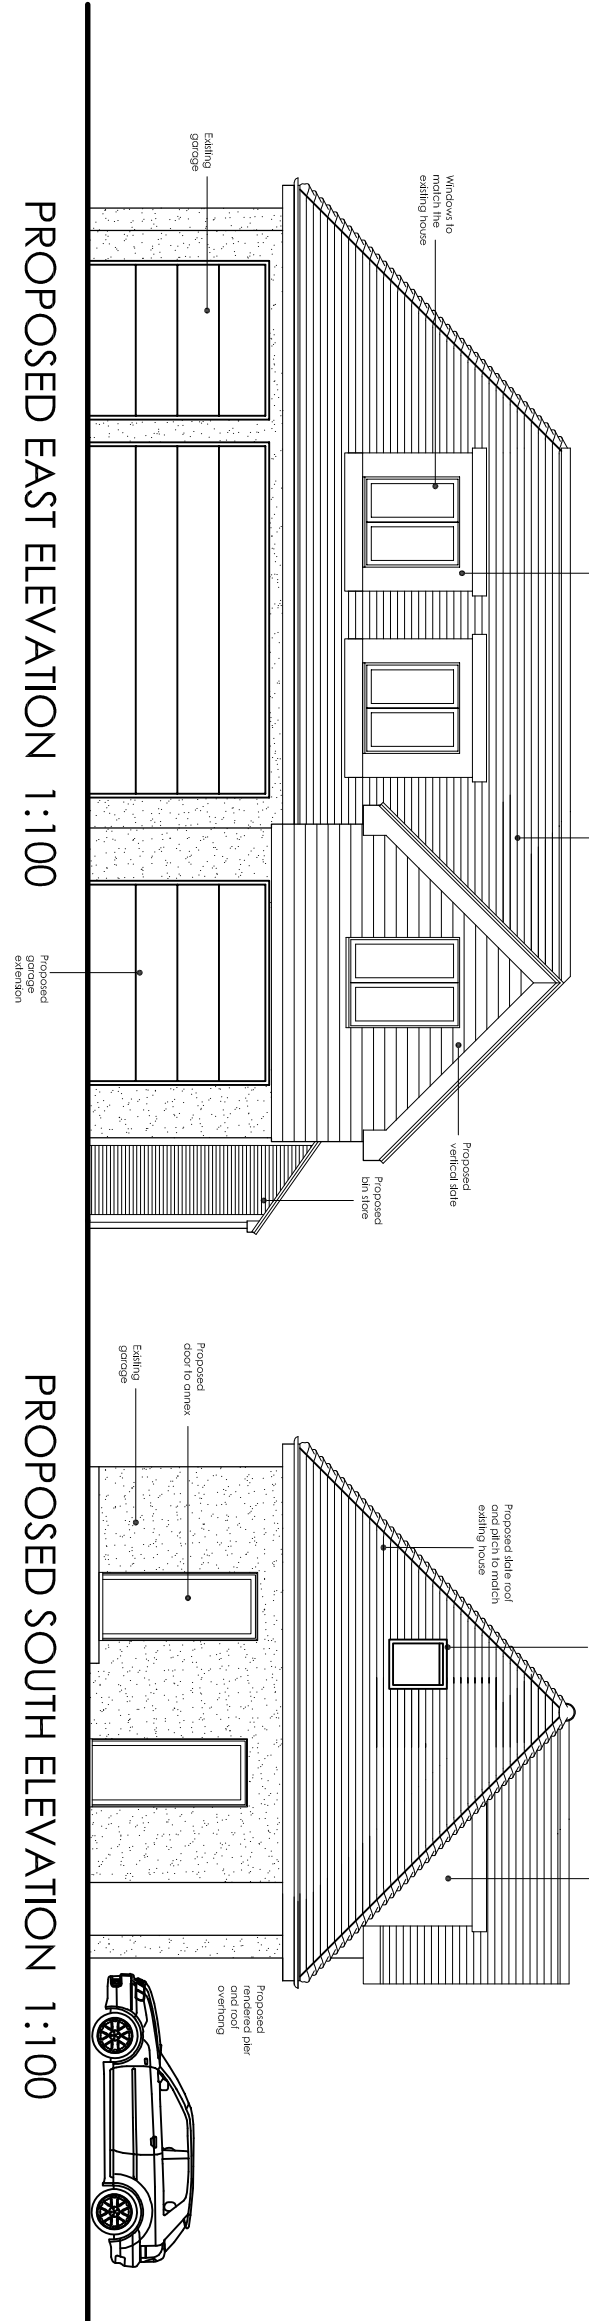

PROPOSED EAST ELEVATION 1:100

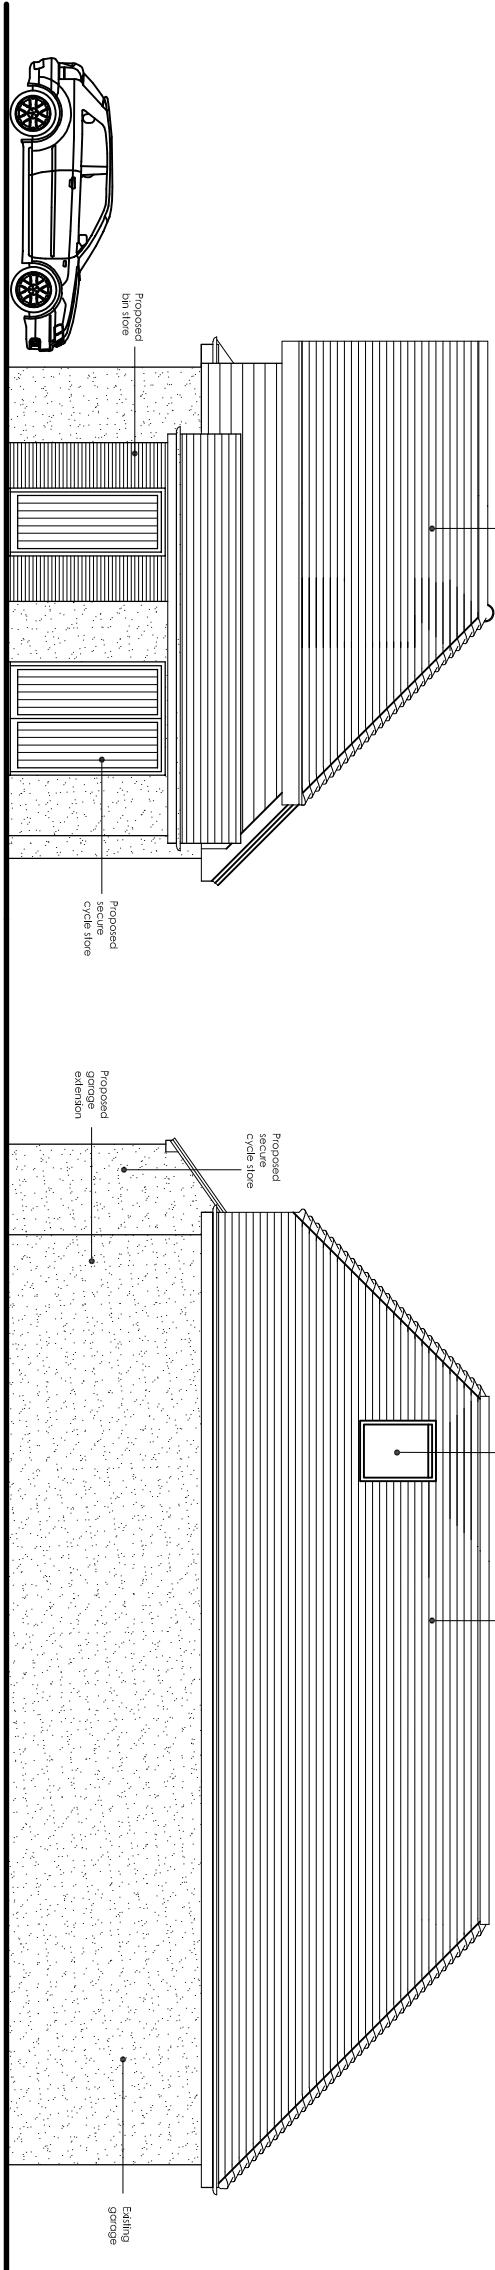


PROPOSED SOUTH ELEVATION 1:100

PROPOSED NORTH ELEVATION 1:100

PROPOSED WEST ELEVATION 1:100

Scale Bars:

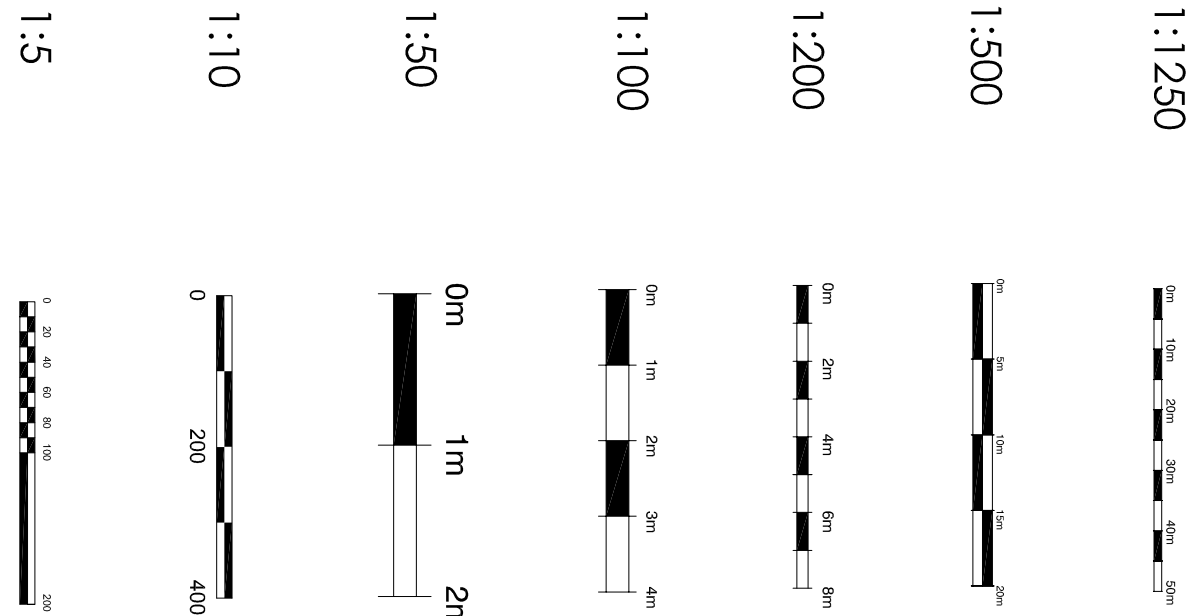

oma

architectural & quantity surveying services

offtbury moore associates

Unit 1, Tockington Court Business Park
Long Tockington
Worthing
West Sussex BN13 3UT

01903 871131
office@offtburymoore.co.uk

Client:

Luke & Emily Lynch

Address of Works:

Shore House
East Preston
West Sussex
BN16 1NA

Drawing Title:

PROPOSED GARAGE EXTENSION & FIRST FLOOR ANNEX

Page Size:

A1

Date:

Jan. 2021

Job Number:

AR - 149 - 02

Drawing Number:

02

Revision:

General Notes:

1. To be used in conjunction with the drawings provided.

2. Drawings to be used in conjunction with the site and location of the building under construction.

3. All dimensions are given in millimetres unless otherwise stated.

4. The proposed extension is shown in the drawings provided in the attached drawings.

5. The work should be undertaken in accordance with the drawings provided in the attached drawings.

6. All dimensions to be checked on the site prior to construction.

Revision:

Date:

Amendment: