


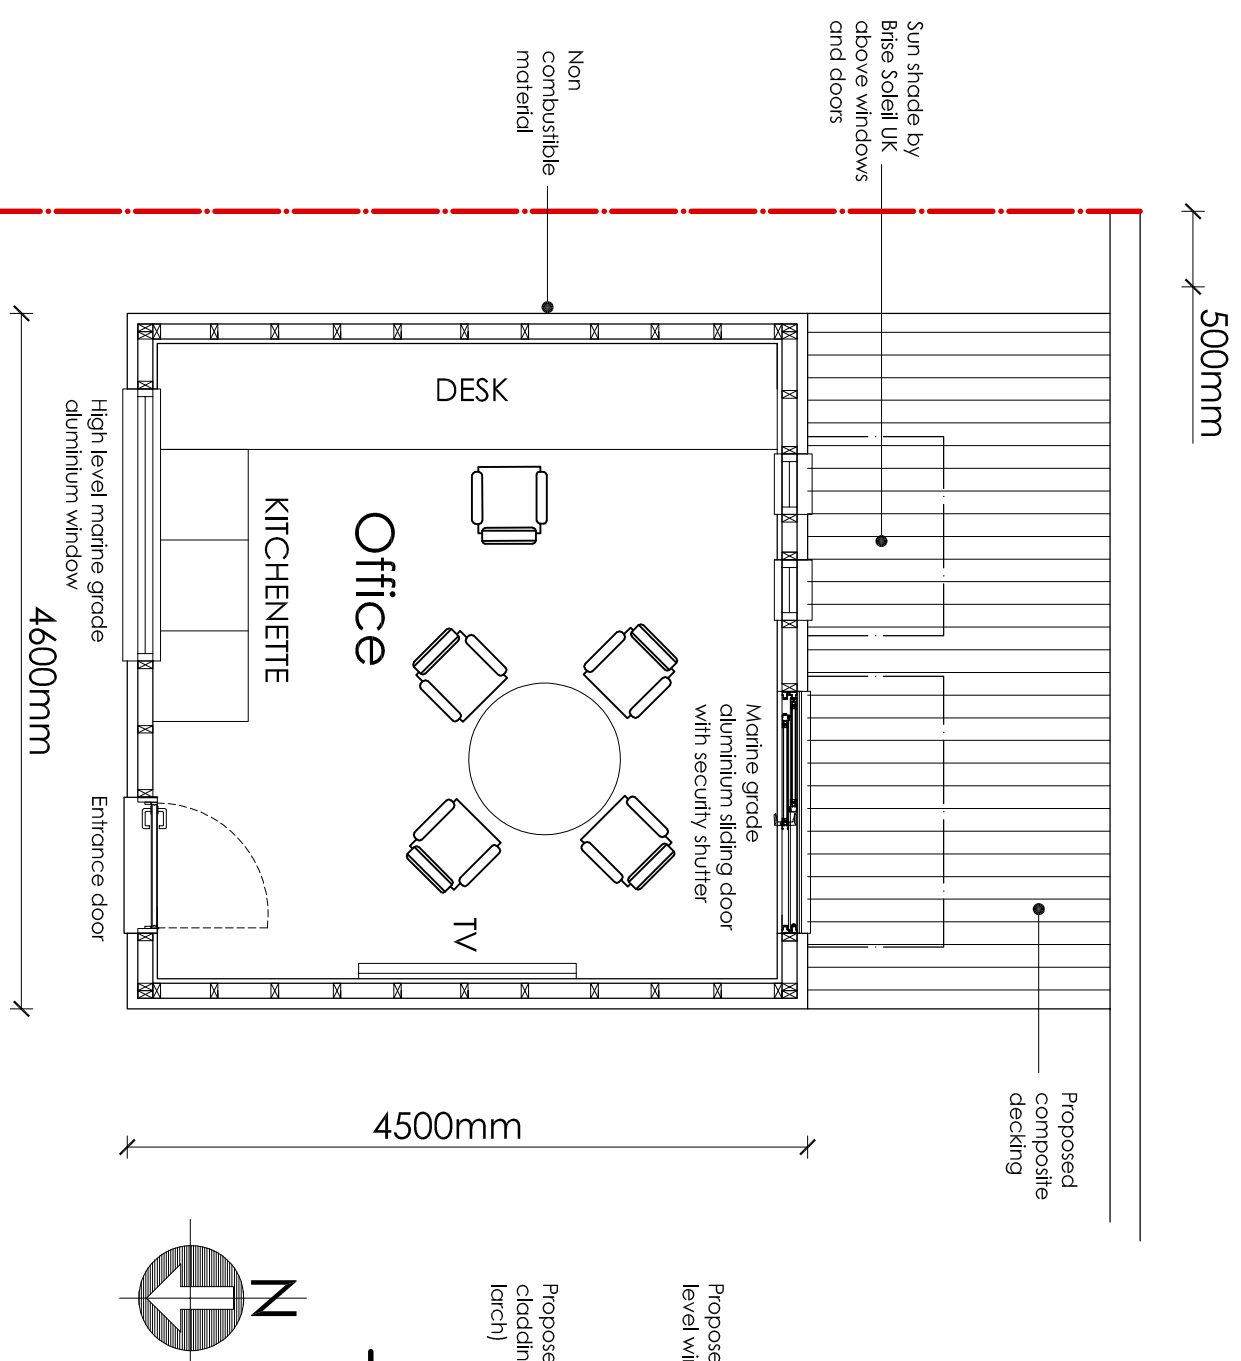


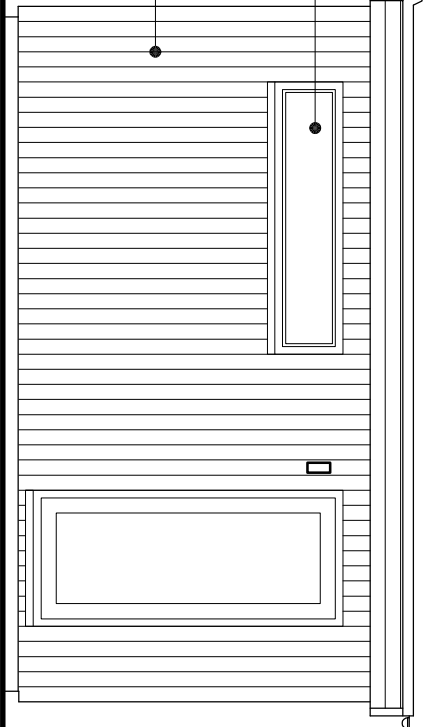


PROPOSED NORTH
ELEVATION 1:50

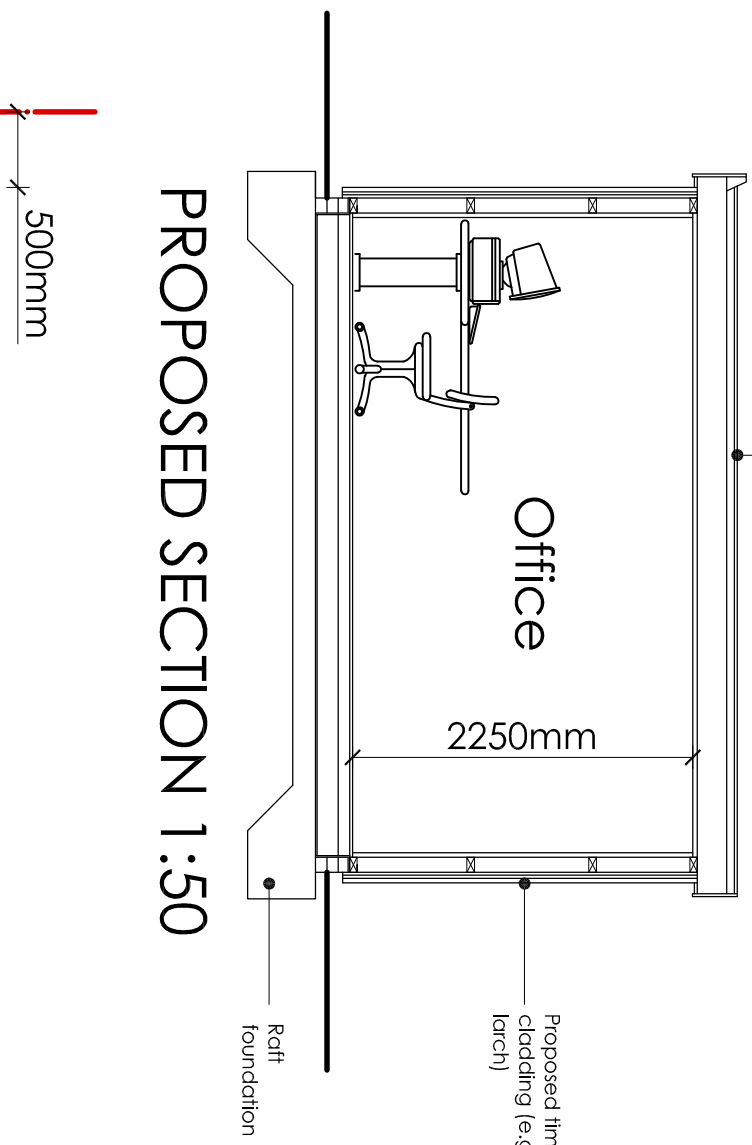


PROPOSED SOUTH
ELEVATION 1:50

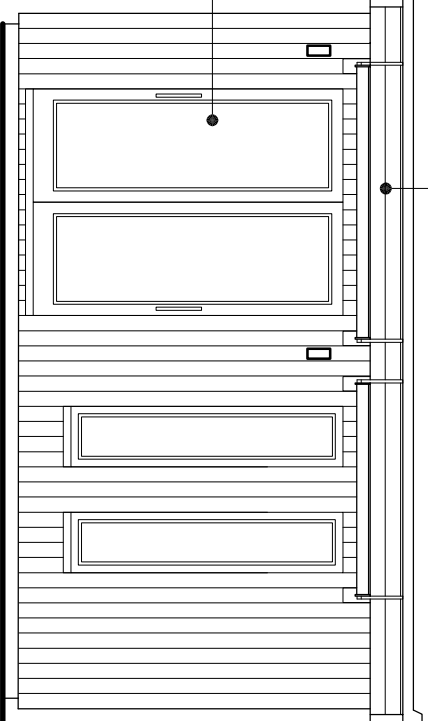



PROPOSED WEST
ELEVATION 1:50

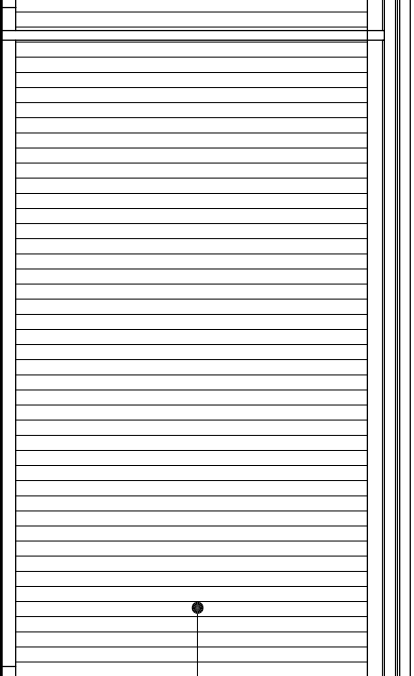


PROPOSED EAST
ELEVATION 1:50

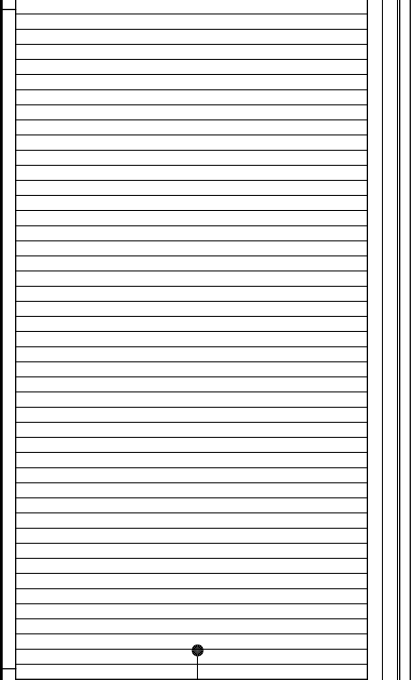

PROPOSED ROOF
PLAN 1:50

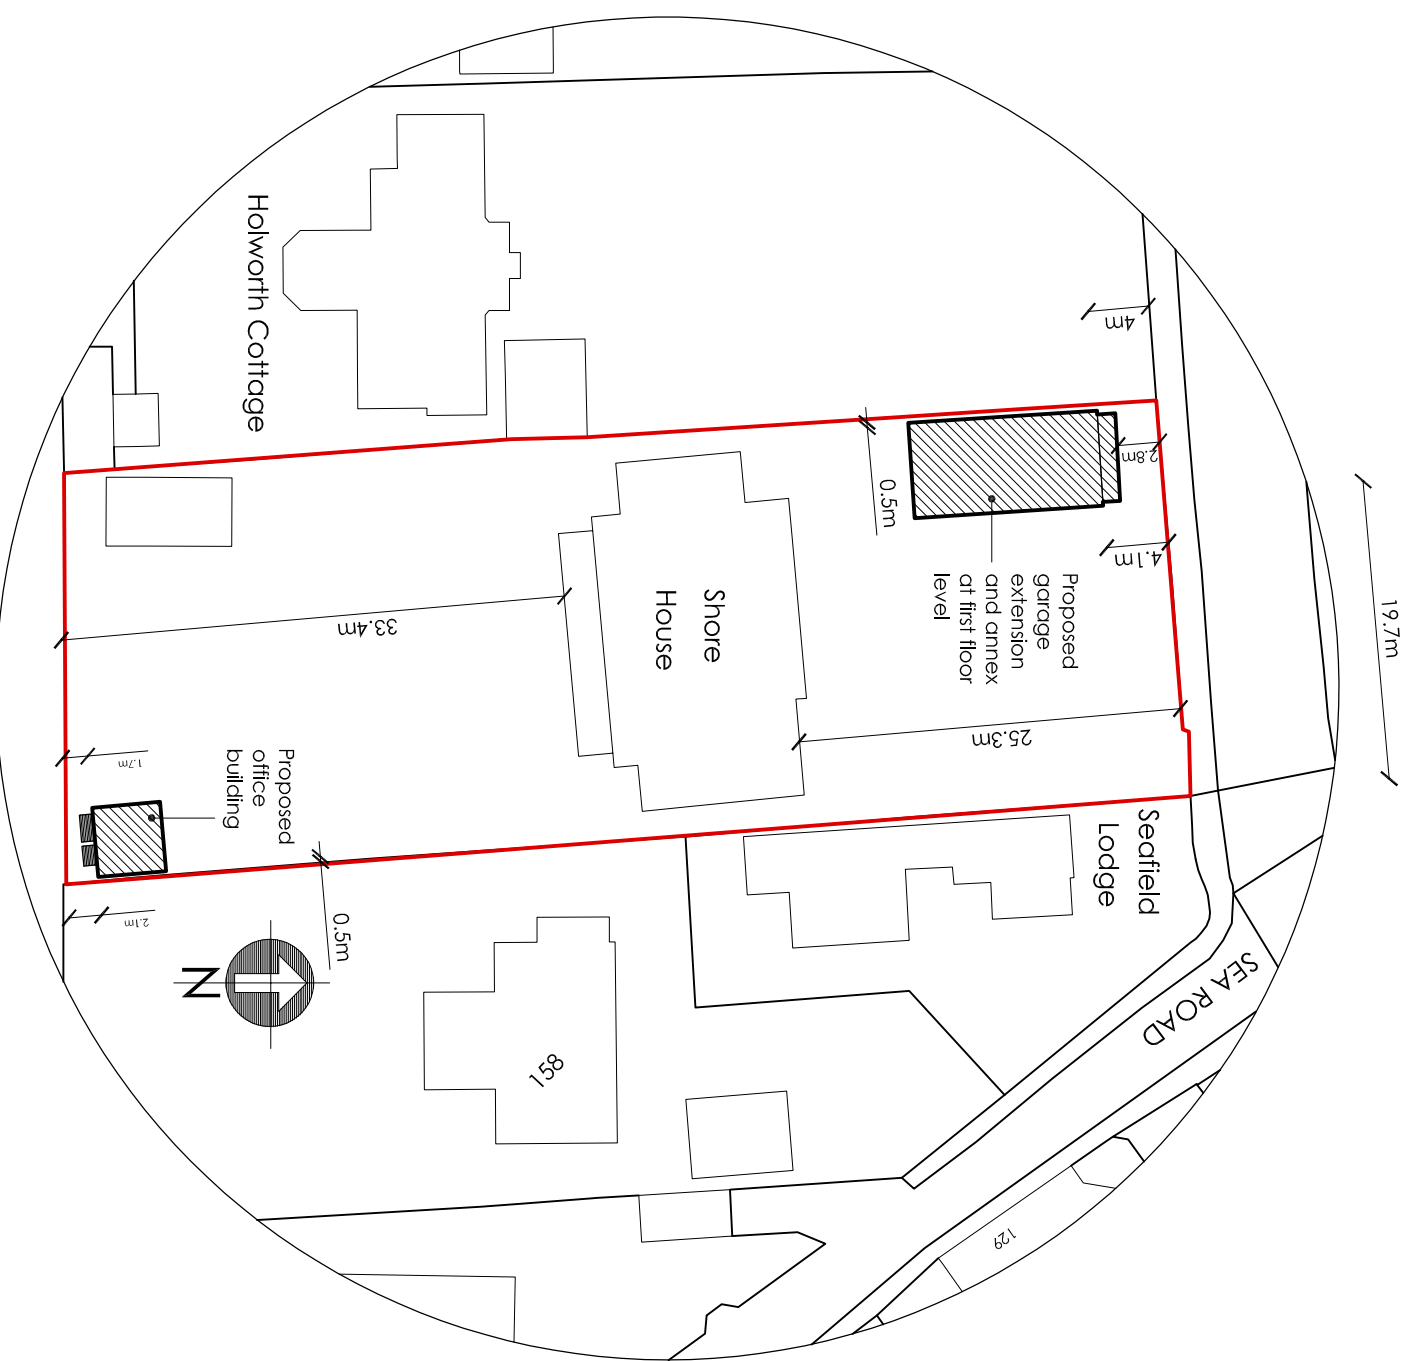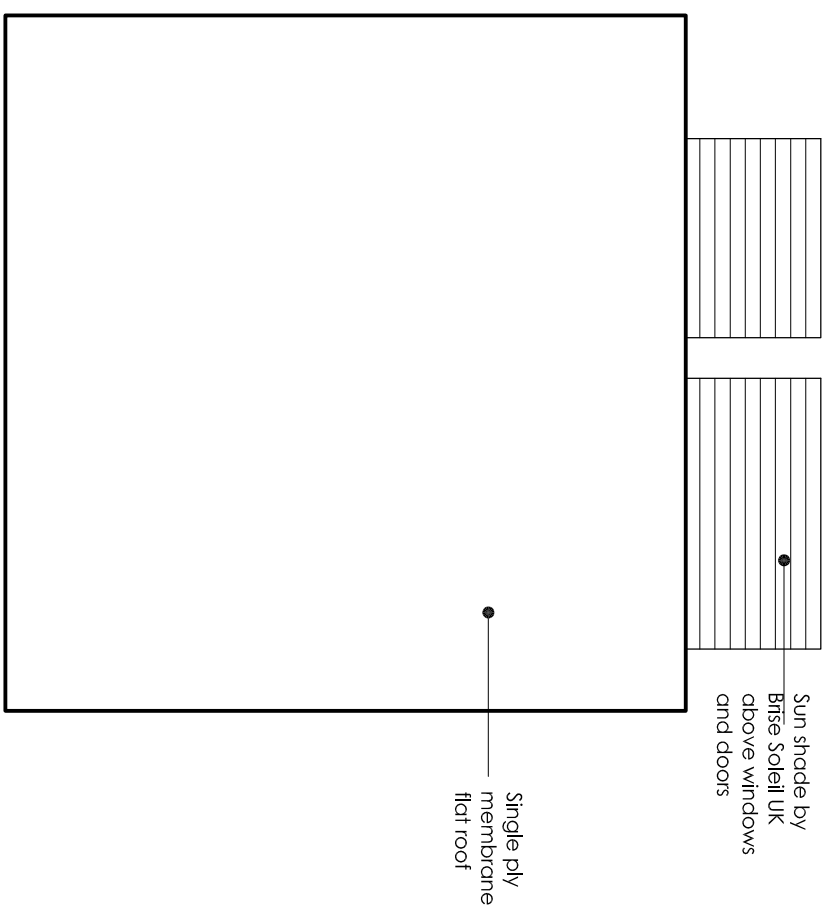


SITE PLAN 1:500

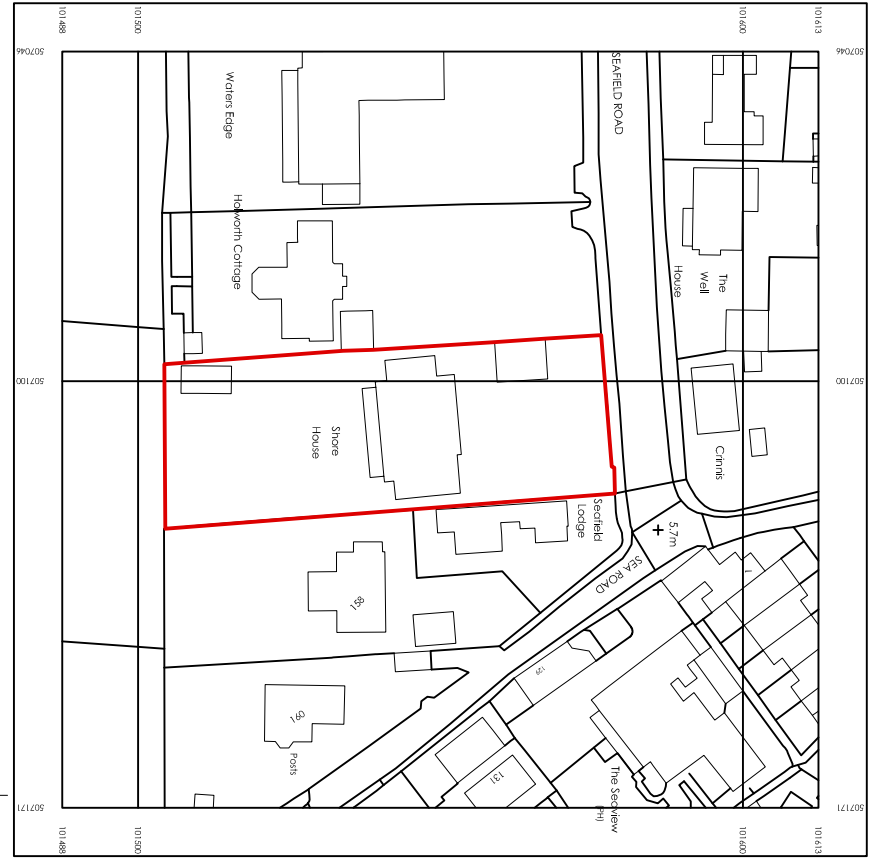

LOCATION PLAN 1:1250

Scale Bars:

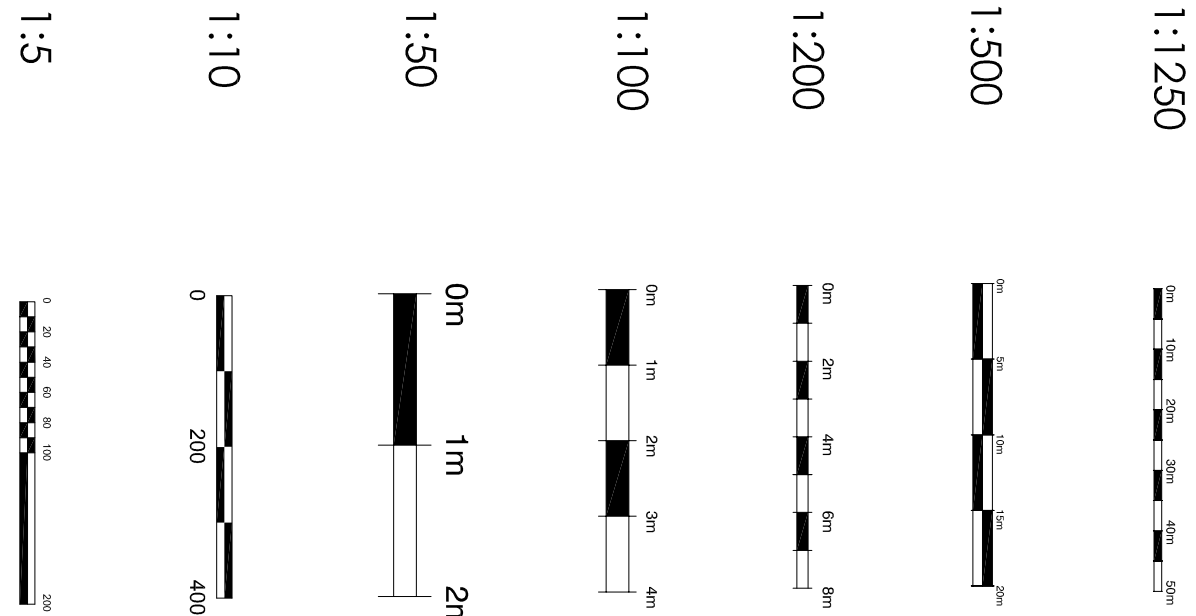

oma architectural & quantity surveying services afterbury moore associates			Unit 1, Tordoff Croft Business Park Long Fiddling Chichester, West Sussex, BN13 3UT			01903 871131 central@afterburymoore.co.uk		
Client:			Luke & Emily Lynch					
Address of Works:			Shore House East Preston West Sussex BN16 1NA					
Drawing Title:			PROPOSED DETACHED OFFICE BUILDING					
Paper Size:			A1	Date:			Jan. 2021	
Job Number:			AR - 149 - 03	Drawing Number:			03	
Revision:				Date:			Amendment	
Revision:				Date:				
Revision:				Date:				

- General Notes:
1. The drawings are the property of the Architect and shall remain their property.
 2. Drawings to be used in connection with the site and conditions of the building must be provided.
 3. The drawings are the property of the Architect and shall remain their property.
 4. The drawings are the property of the Architect and shall remain their property.
 5. The drawings are the property of the Architect and shall remain their property.
 6. All dimensions to be indicated on this plan to existing or proposed buildings or structures.
 7. Building Control Officer.