




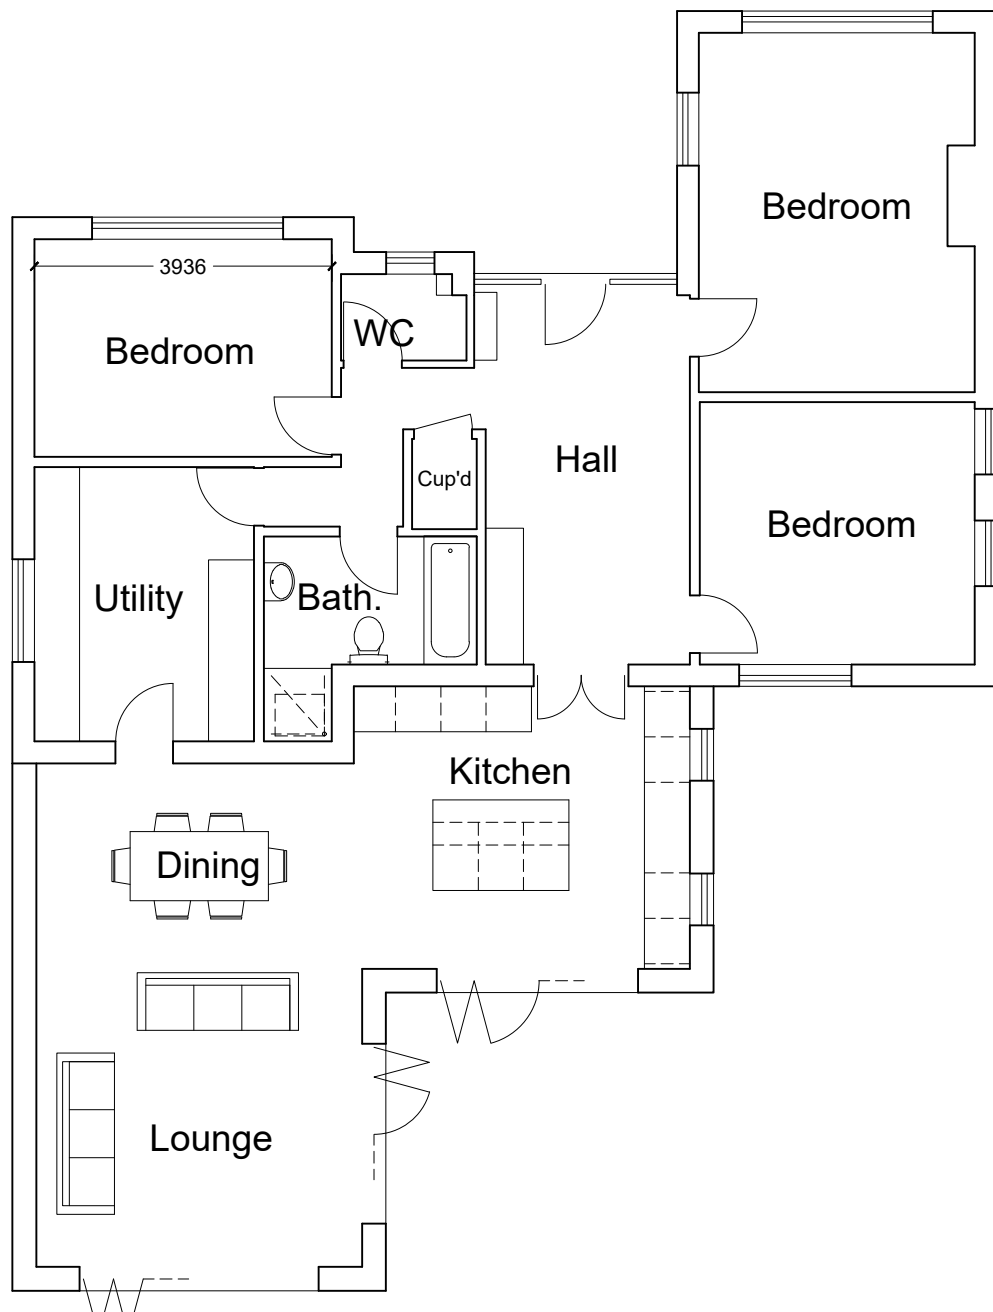


Ground Floor Plan
Scale 1:100

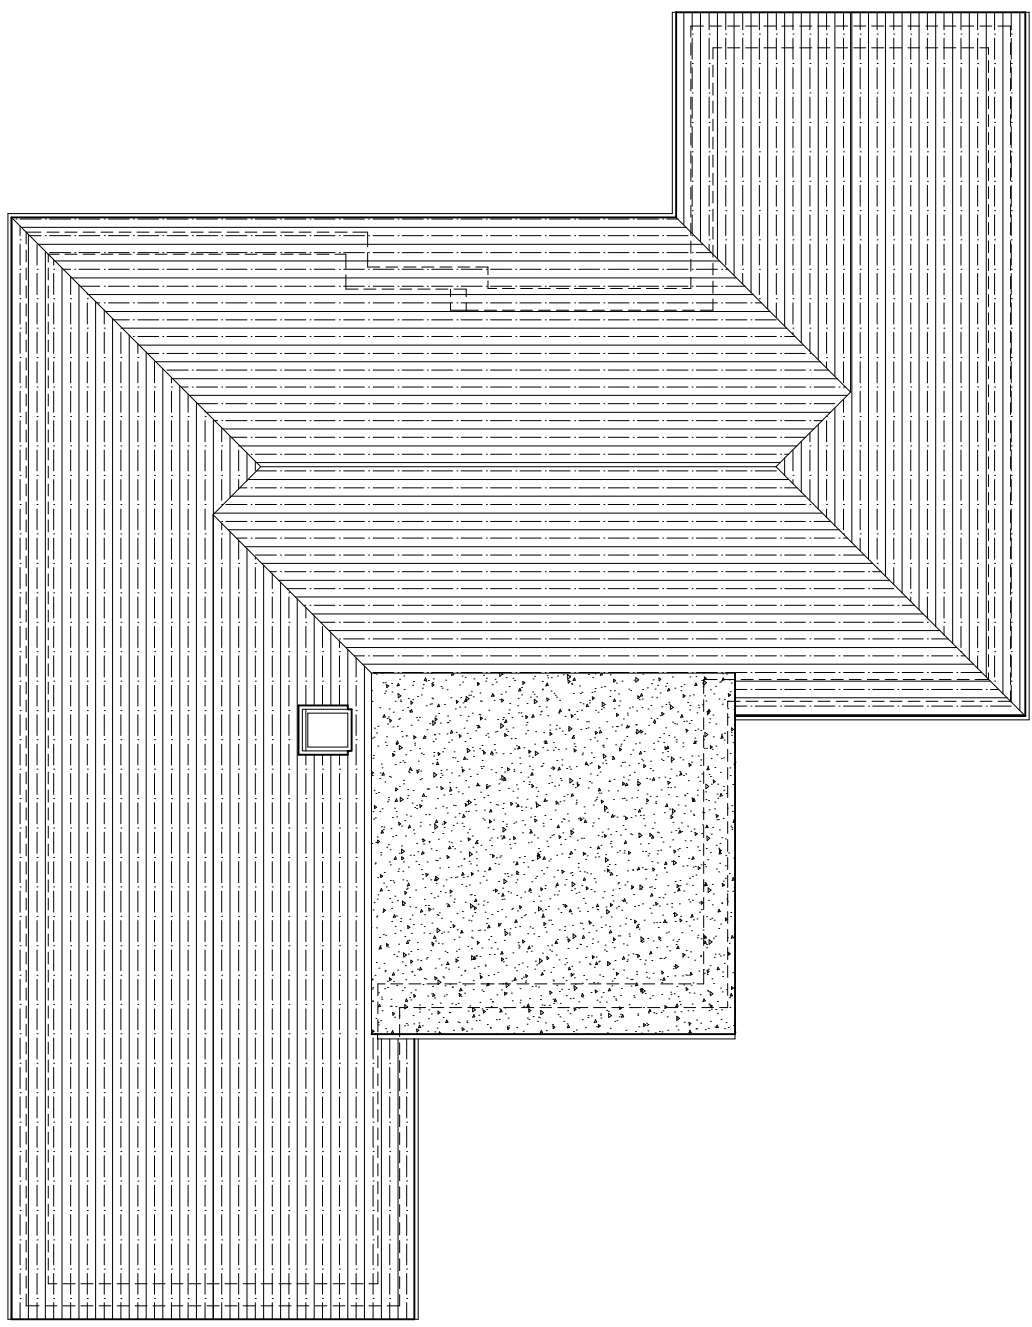

Roof Plan
Scale 1:100

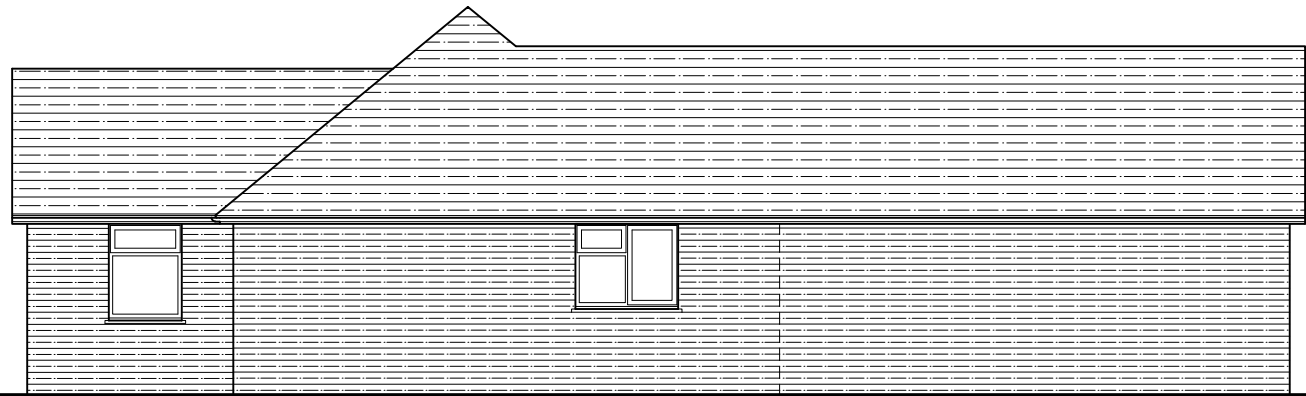


Side (north) Elevation
Scale 1:100

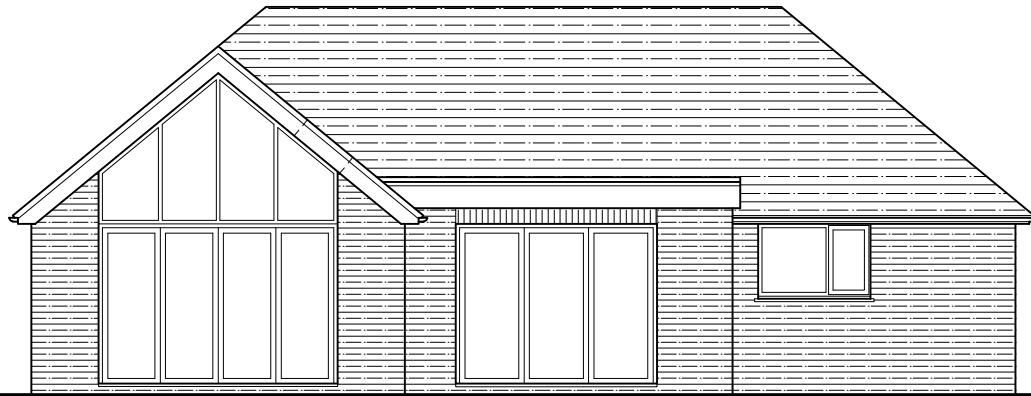


Rear (west) Elevation
Scale 1:100



Side (south) Elevation
Scale 1:100


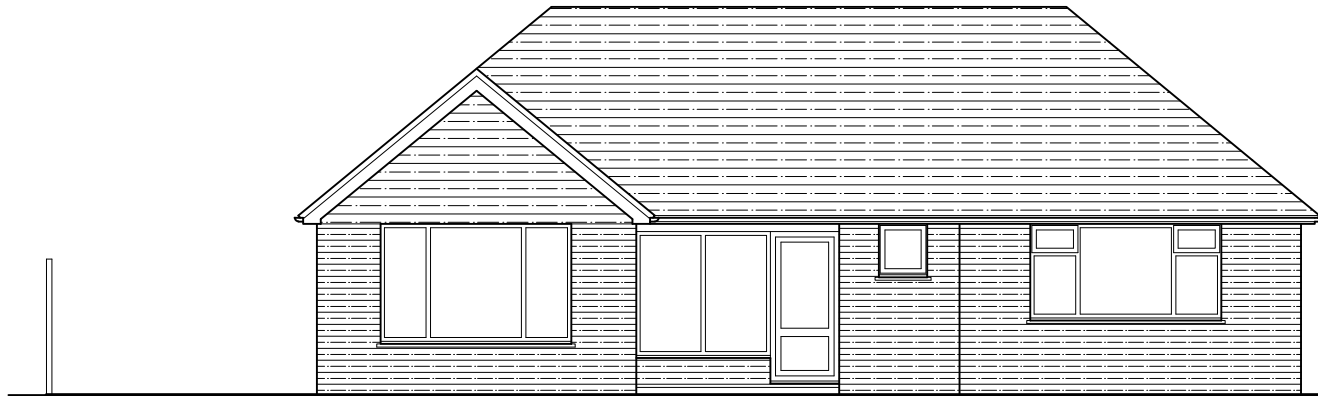


Front (east) Elevation
Scale 1:100

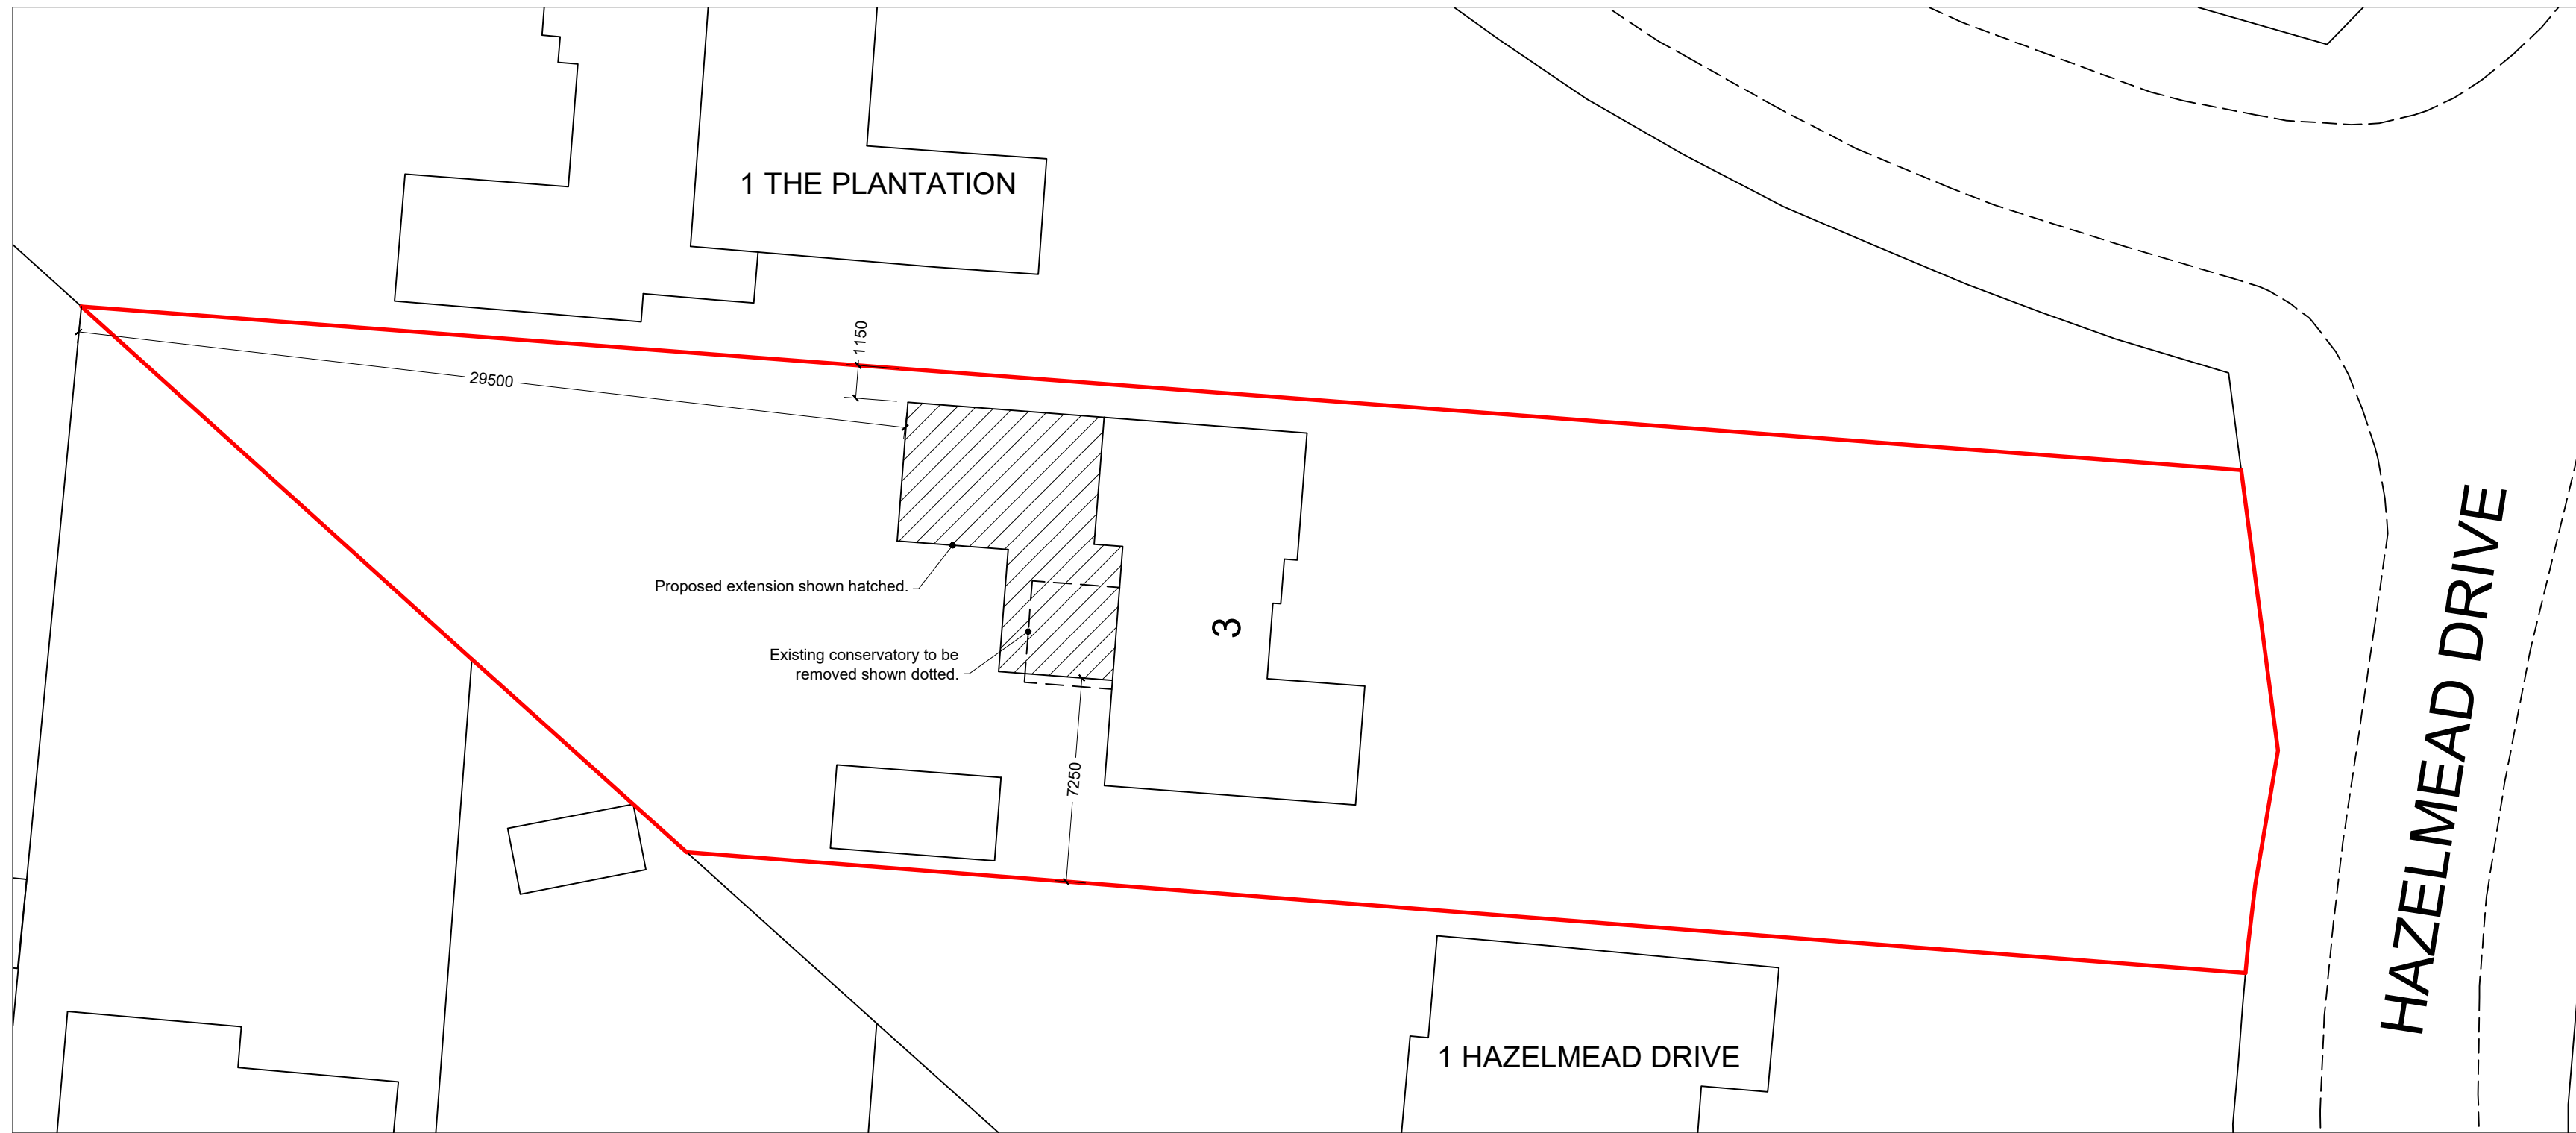


Block Plan

Scale 1:200

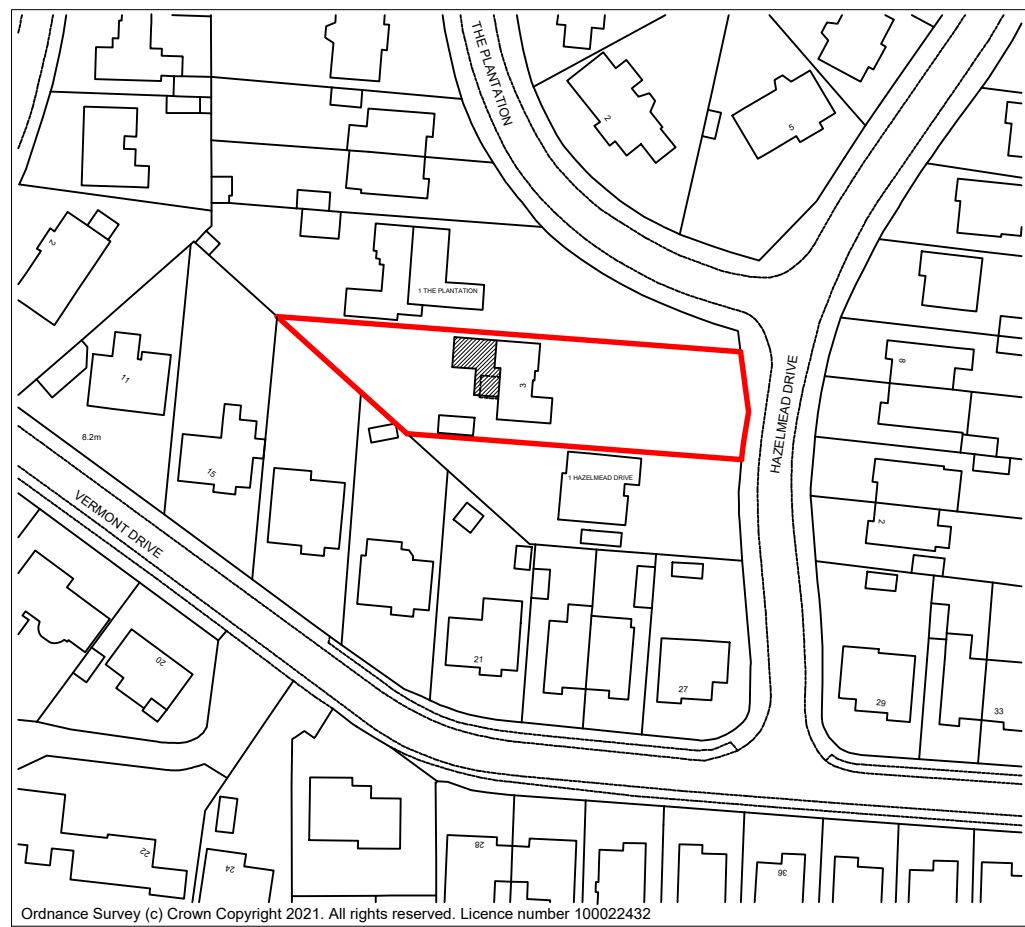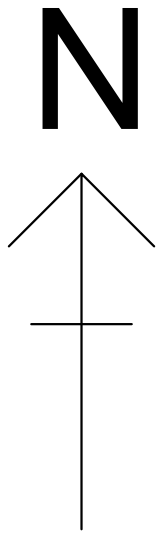

Location Plan

Scale 1:1250

 

Rev: Description: Date:



Horizon Design Limited
4 High View
Worthing BN13 3DQ
01903 205868
info@horizon-design.co.uk www.horizon-design.co.uk

Client:
Mr Jones & Miss Osborne

Project:
Single-Storey Extension to:
3 Hazelmead Drive
East Preston
Littlehampton
West Sussex, BN16 1LB

Drawing title:
Proposed Plans & Elevations,
Location & Block Plans.

Scale:
1:100 / 1:1250 / 1:200 @ A1

Date:
18.01.22

Drawn:
KWF

Drawing number:
3084-03

Revision:
-