


Existing Front Elevation (South)
1:100

Existing Side Elevation (West)
1:100

Existing Rear Elevation (North)
1:100

Existing Section A-A
1:100

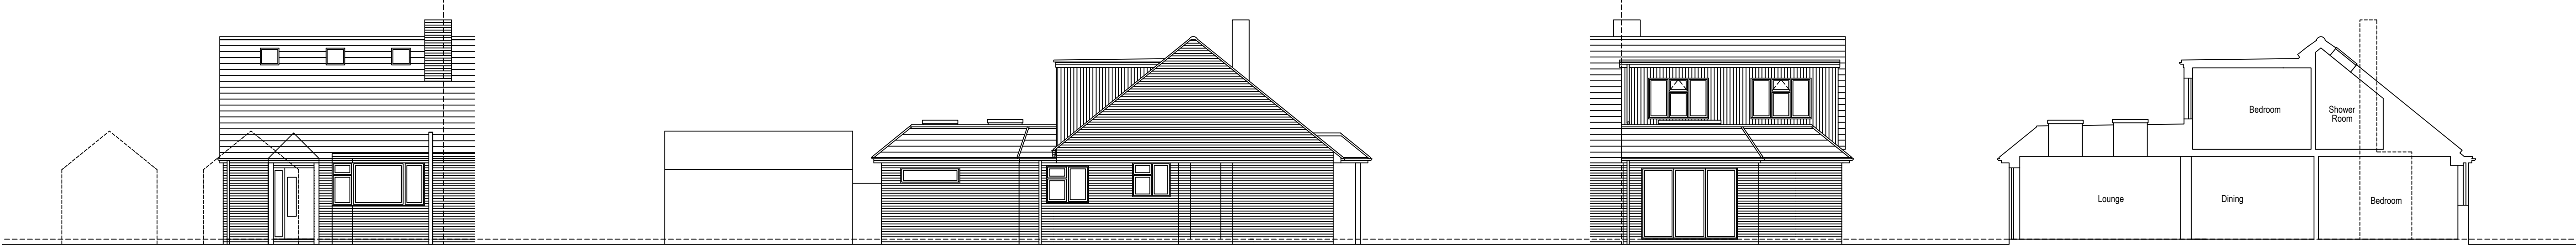


Proposed Front Elevation (South)
1:100


Proposed Side Elevation (West)
1:100

Proposed Rear Elevation (North)
1:100


Proposed Section B-B
1:100

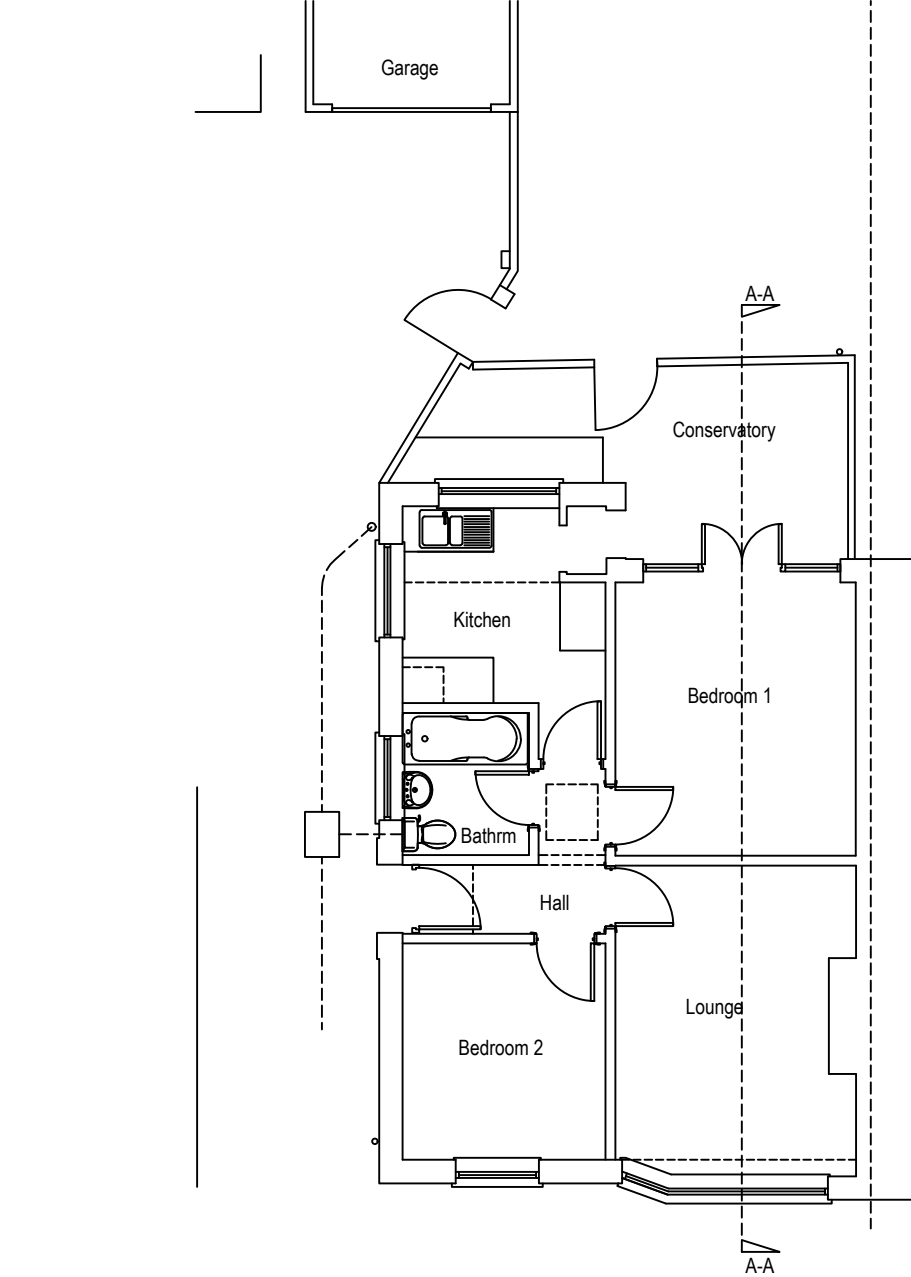


Existing Ground Floor Plan
1:100

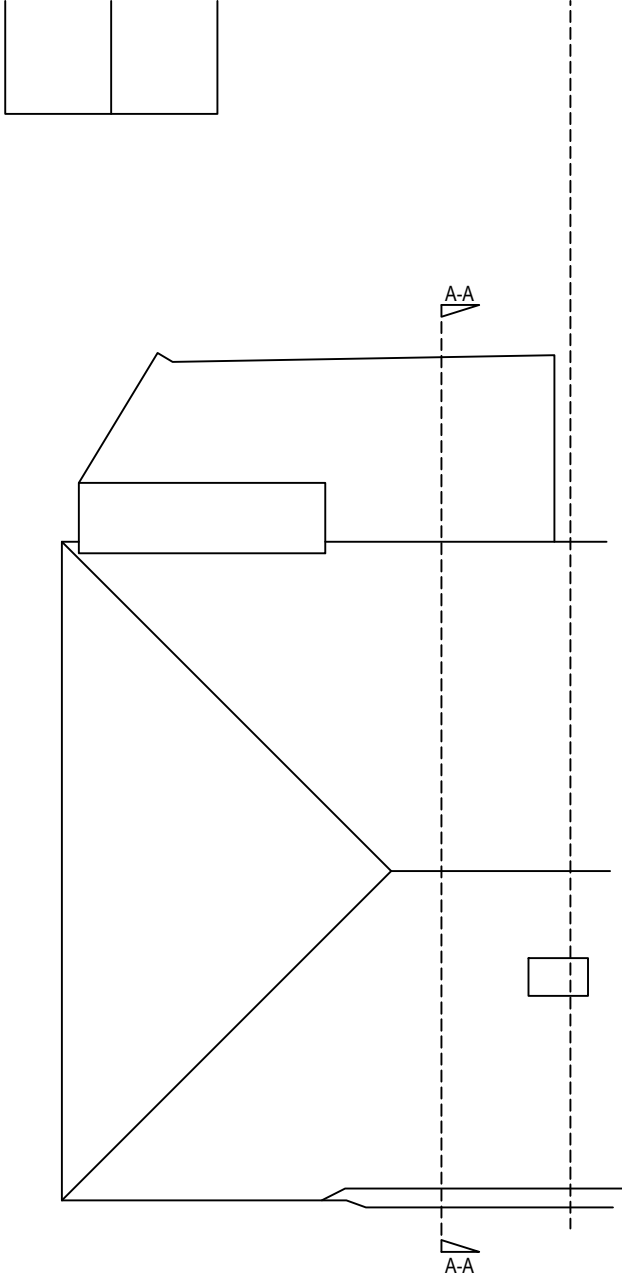


Existing Roof Plan
1:100

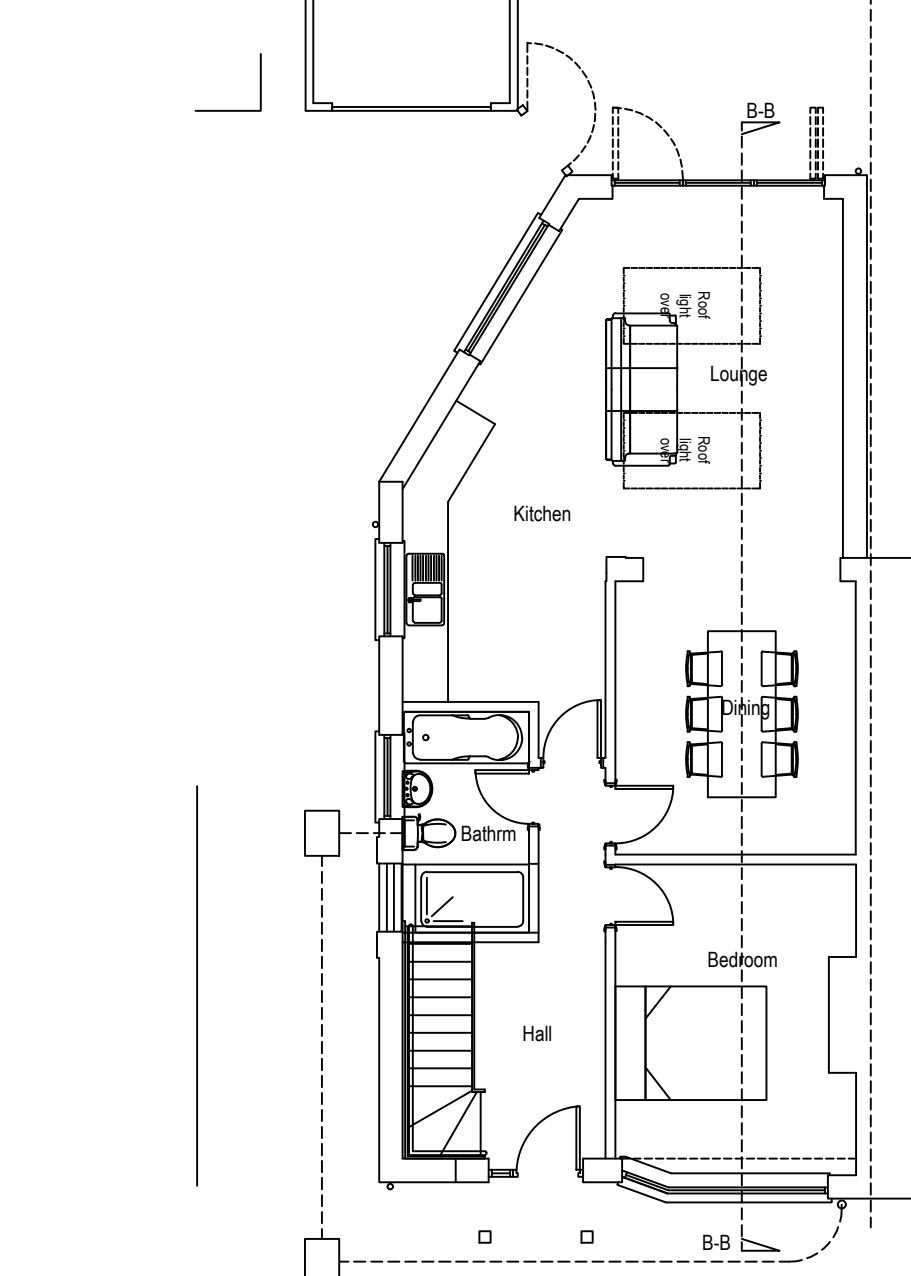


Proposed Ground Floor Plan
1:100

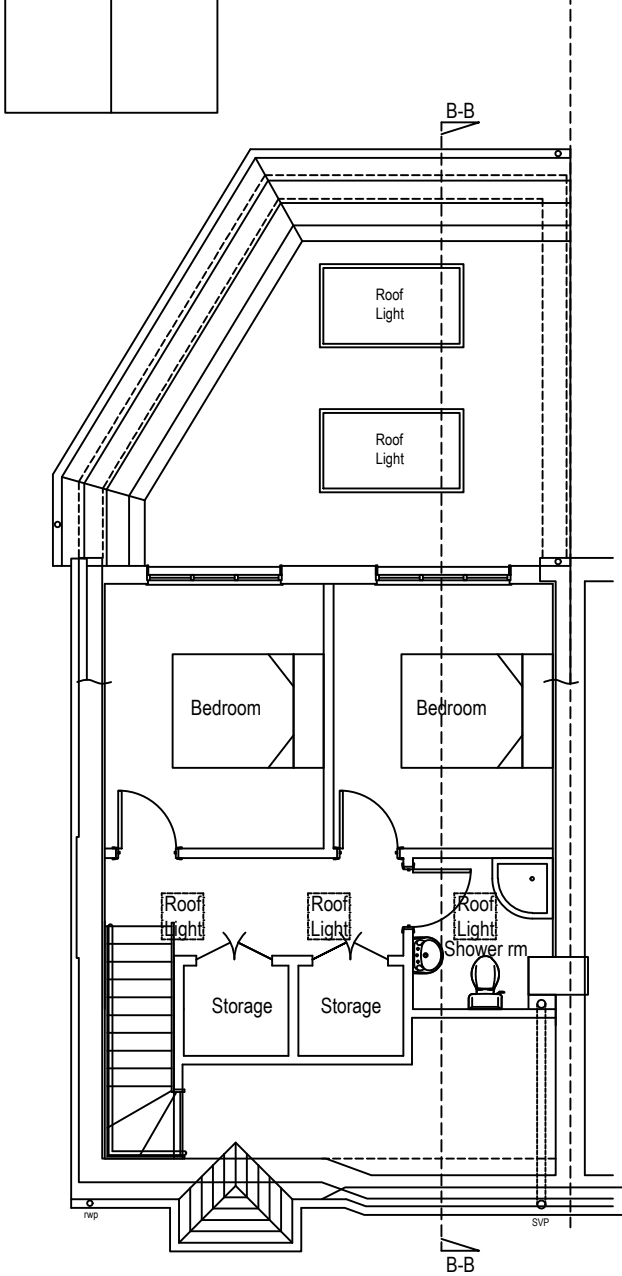

Proposed First Floor Plan
1:100

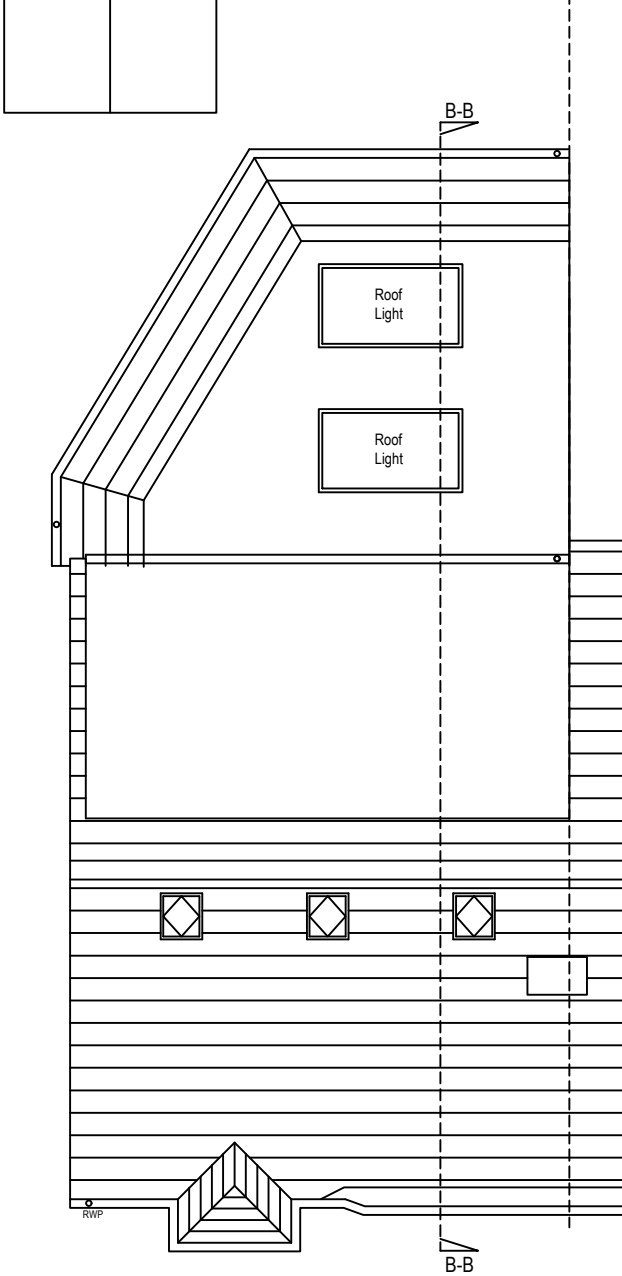

Proposed Roof Plan
1:100

 

SCALE BAR 1:100

Rev	Date	Revision Details
MMB ARCHITECTURE 24 BEACONSFIELD ROAD PORTSLADE BRIGHTON BN41 1XA T: 07749596977 E: mmb-architecture@hotmail.com www.mmb-architecture.co.uk		

Client's Name
Mr Henry Teague-Smith

Job Title
90 North Lane
East Preston

Drawing Title
Existing and Proposed
Plans, Elevations & Sections

Scale
1:100 @ A1

Job No	Drawing No	Rev
012	001	-
Status	PLANNING	