



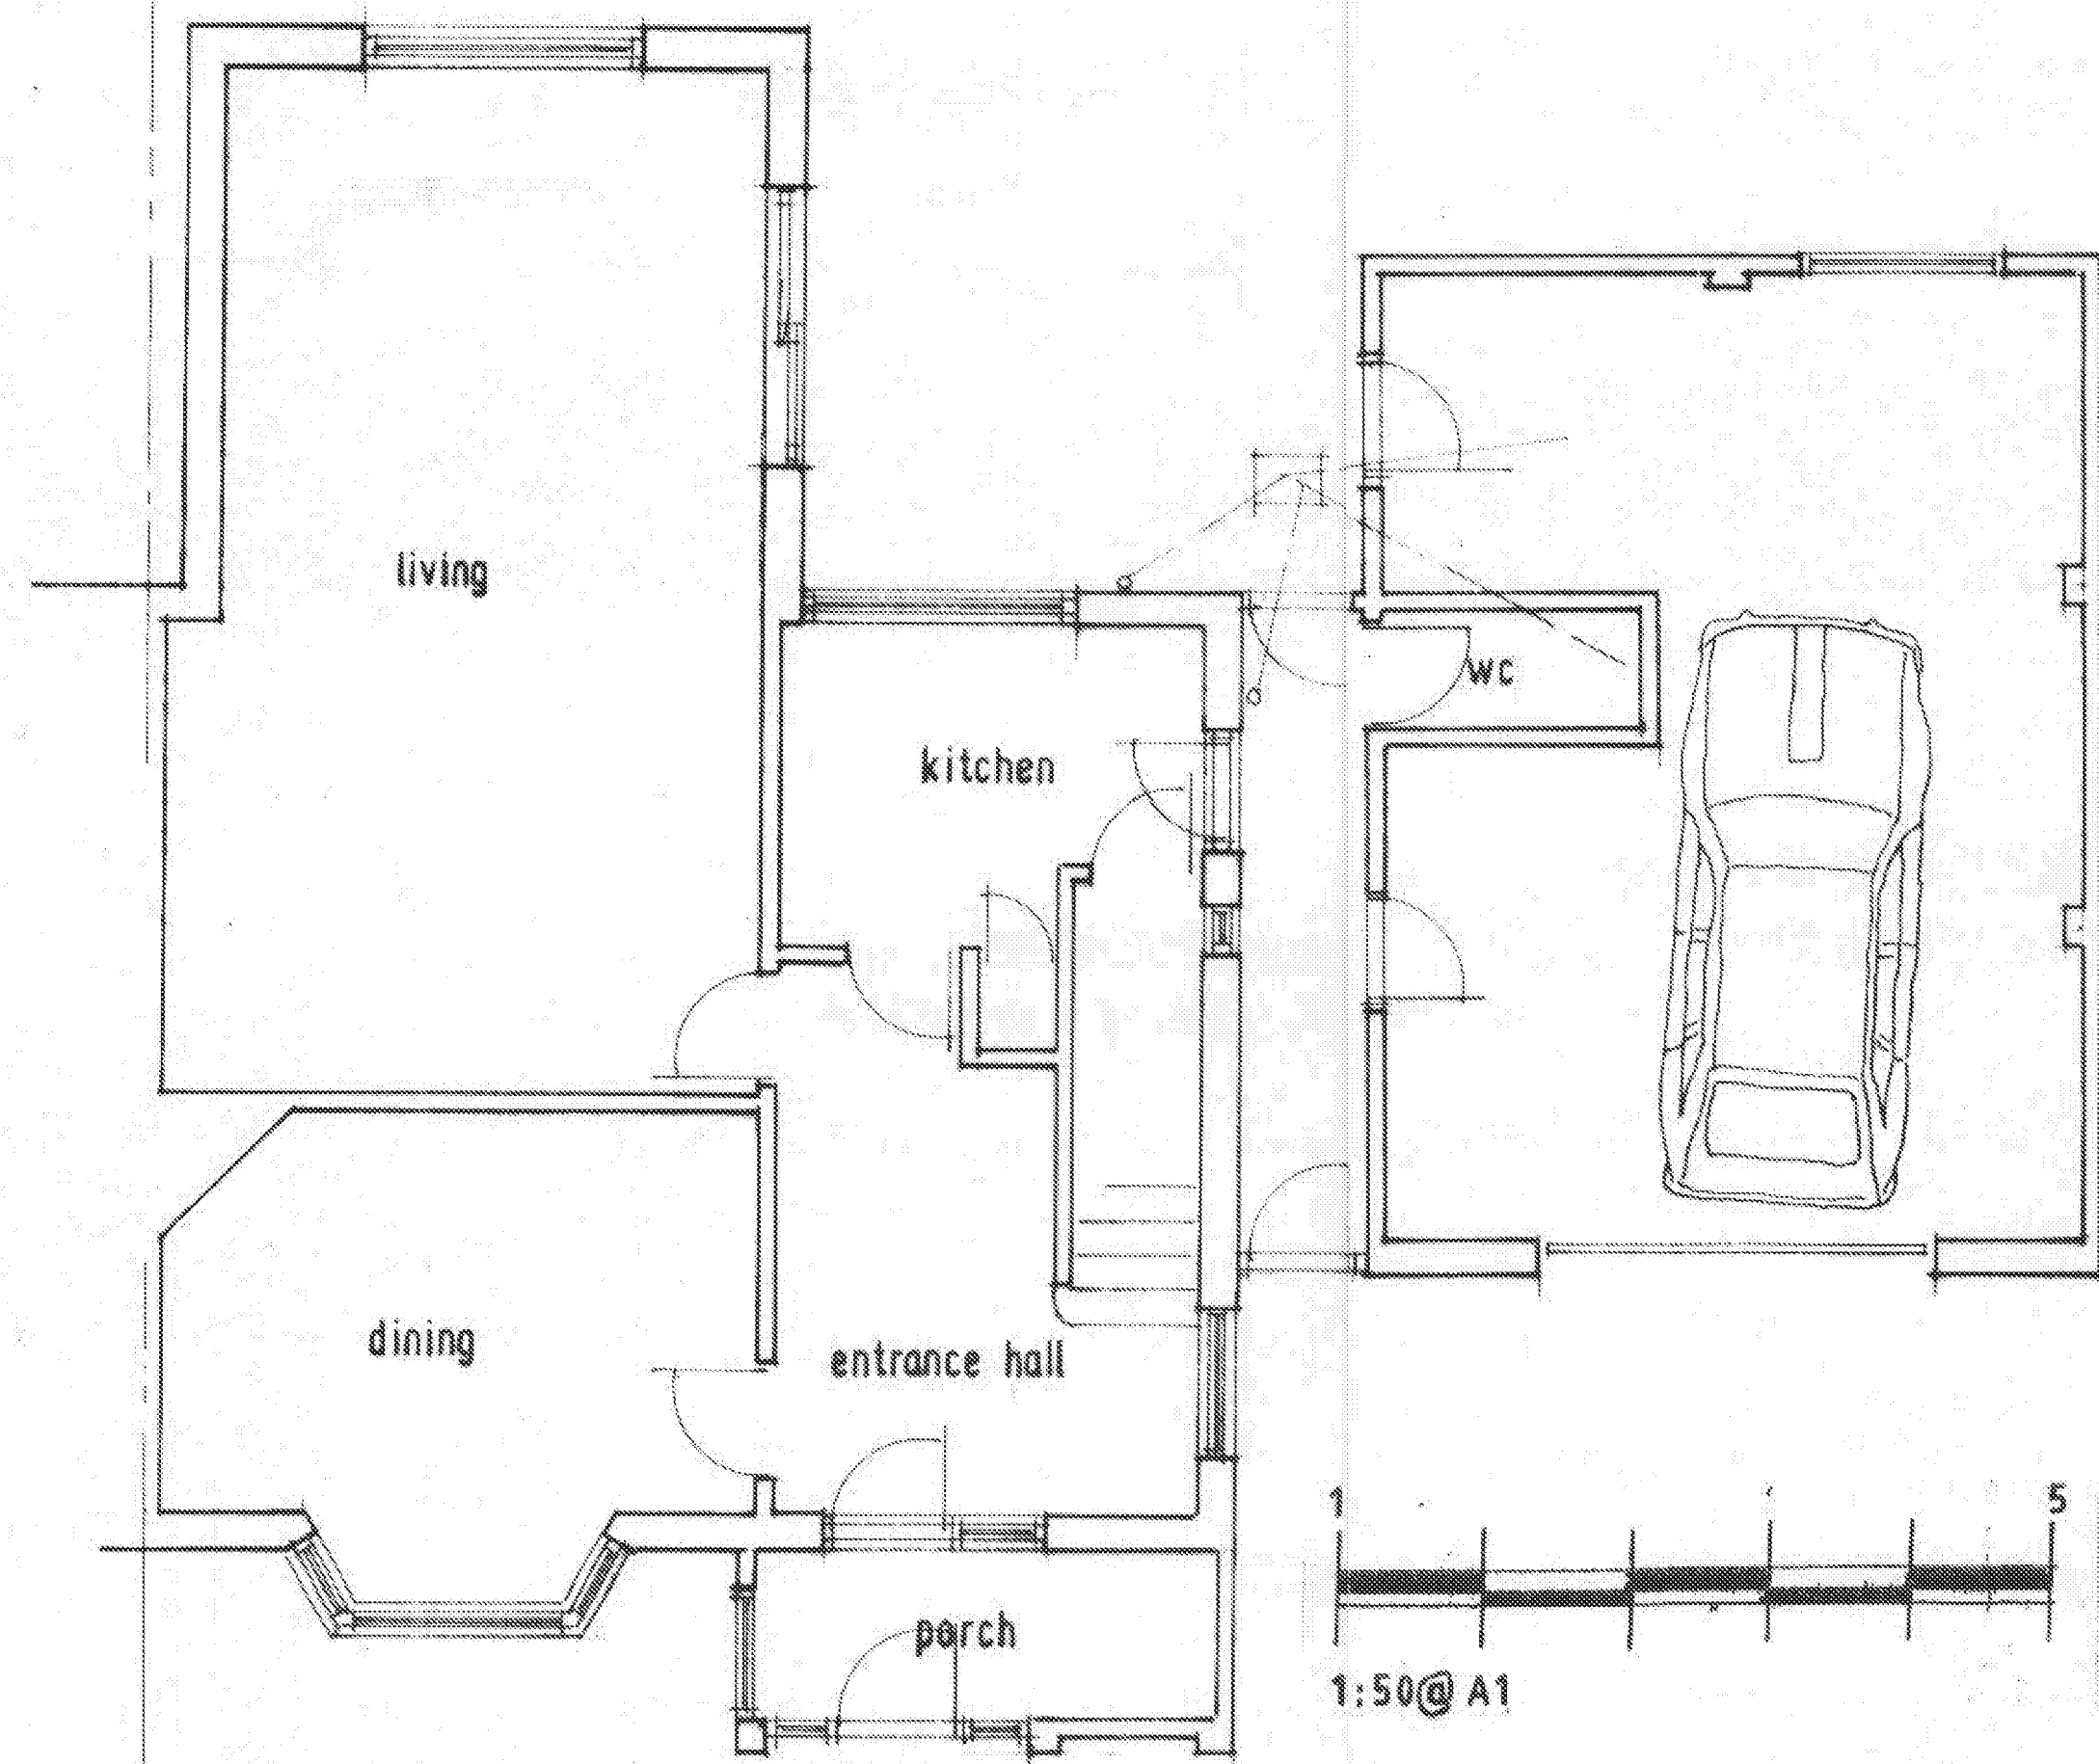


EXISTING GROUND FLOOR PLAN.


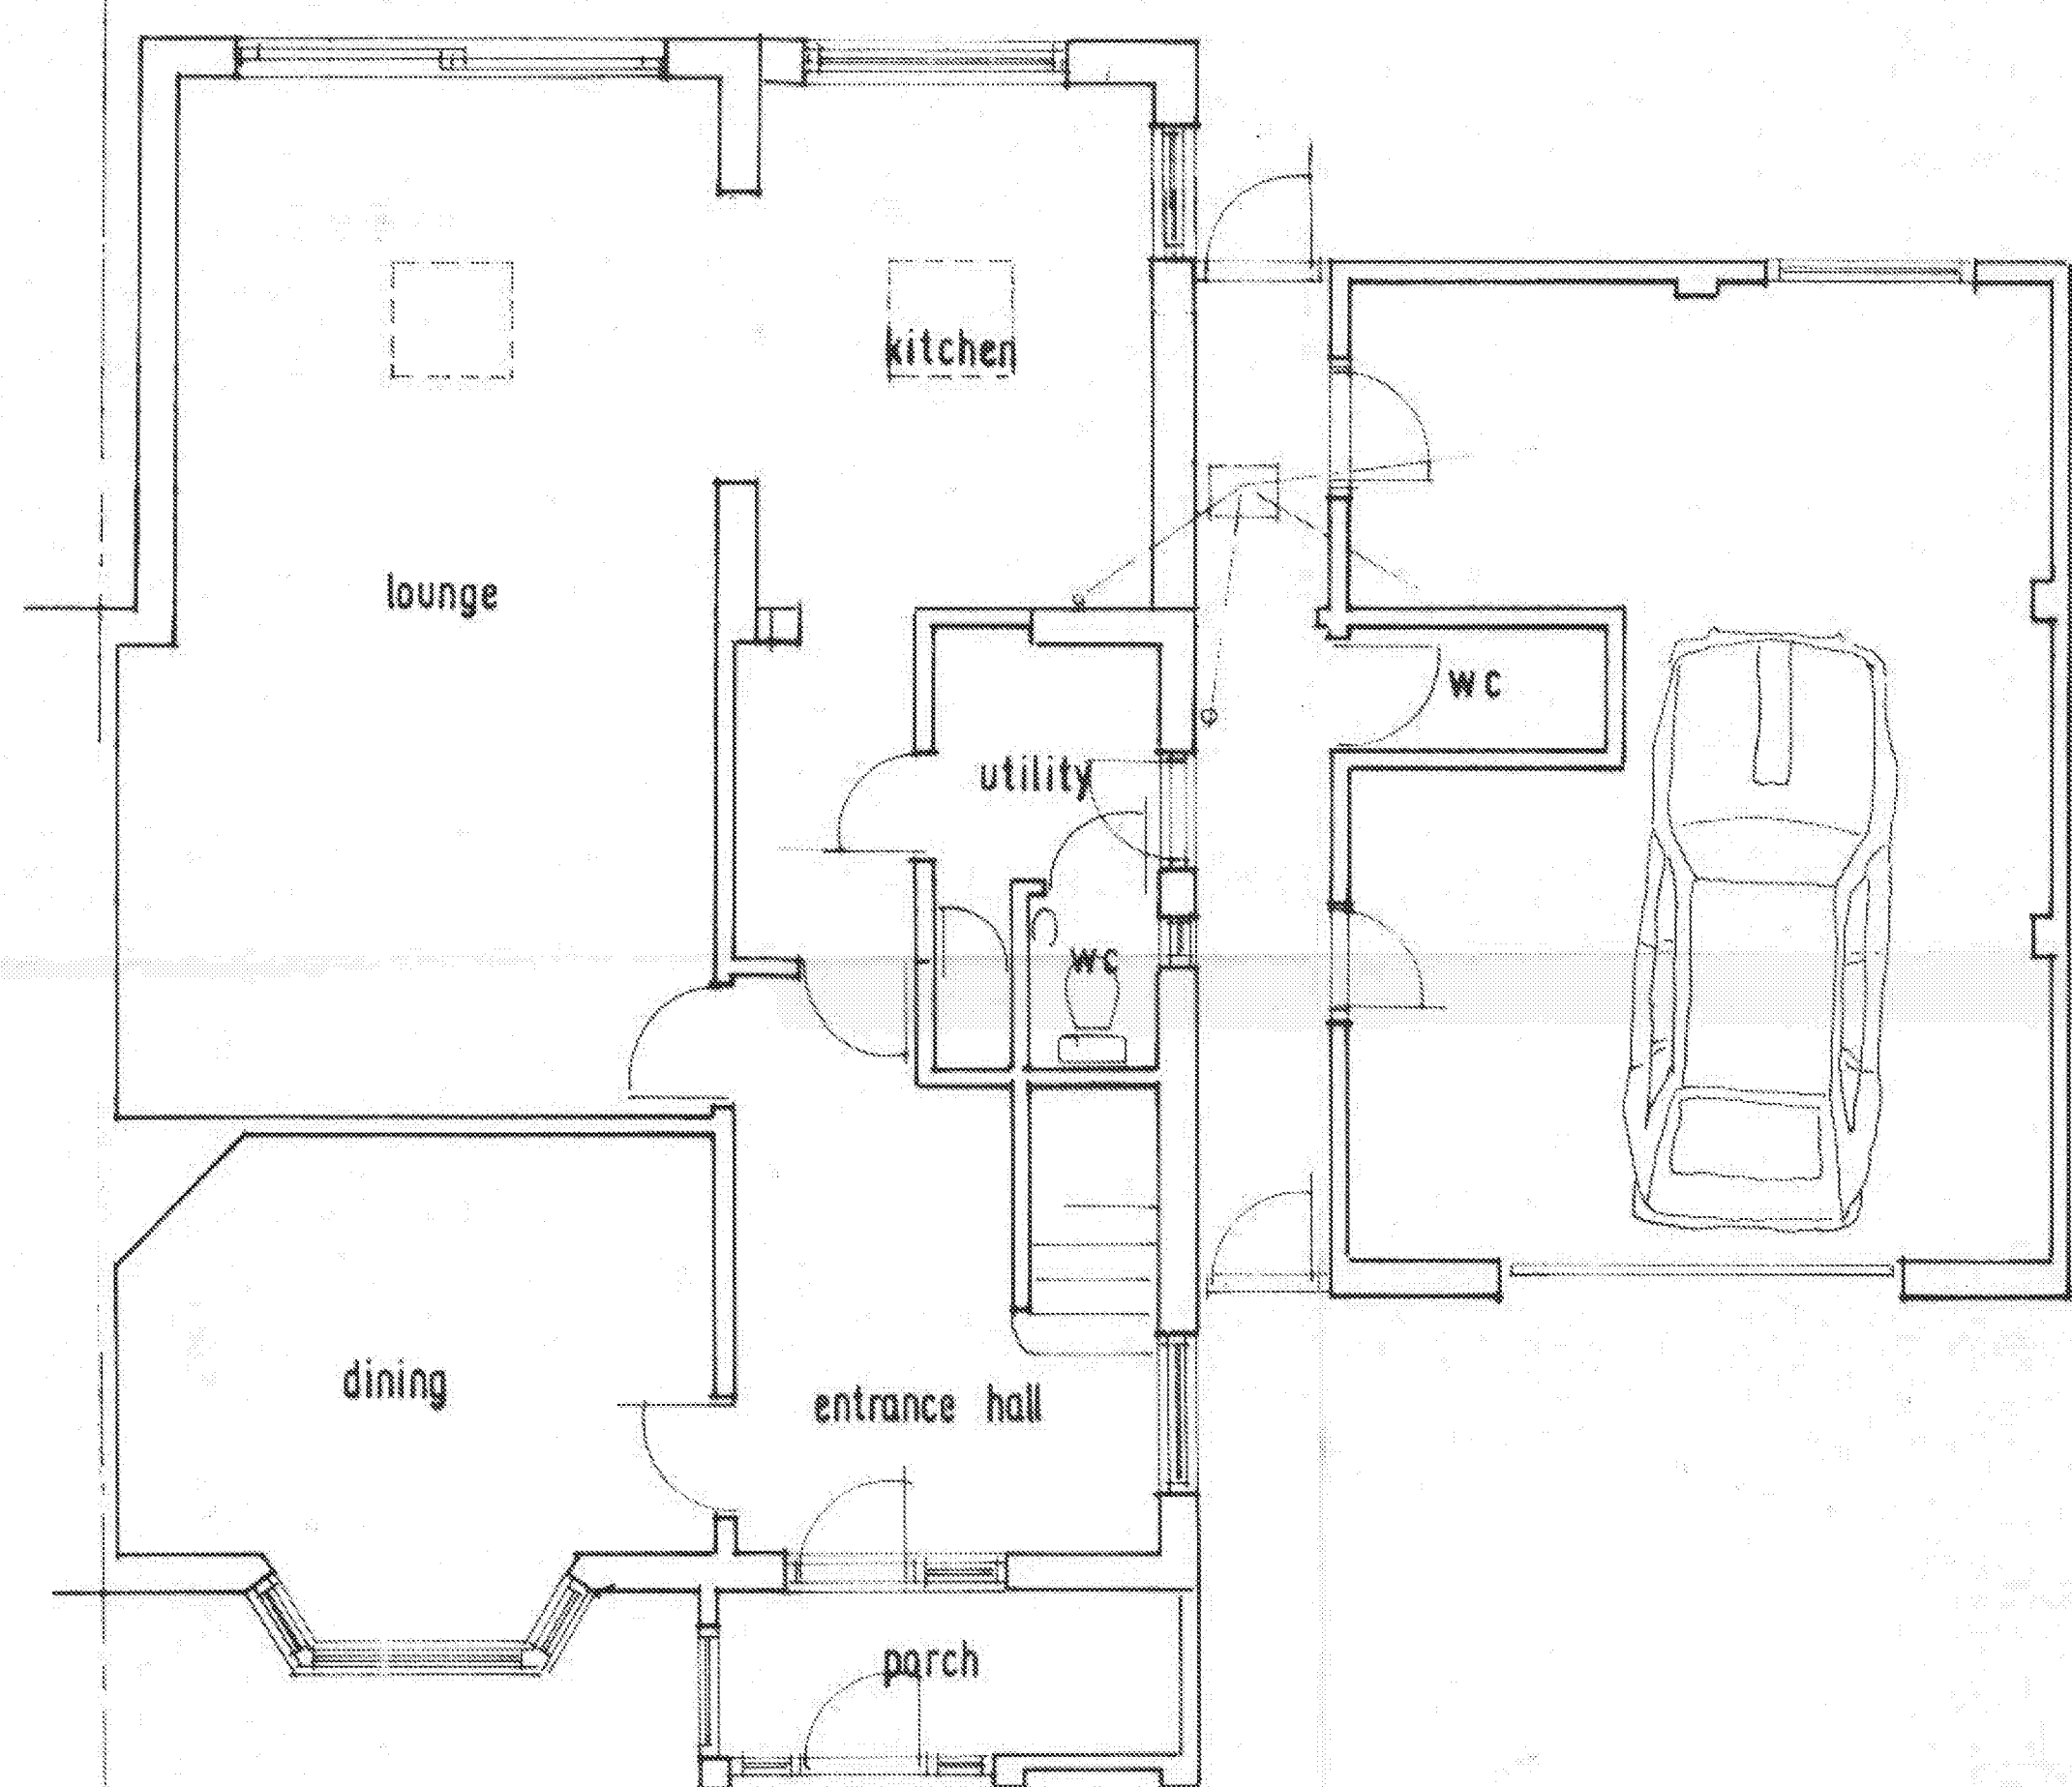


PROPOSED GROUND FLOOR PLAN.


EXISTING ELEVATIONS;

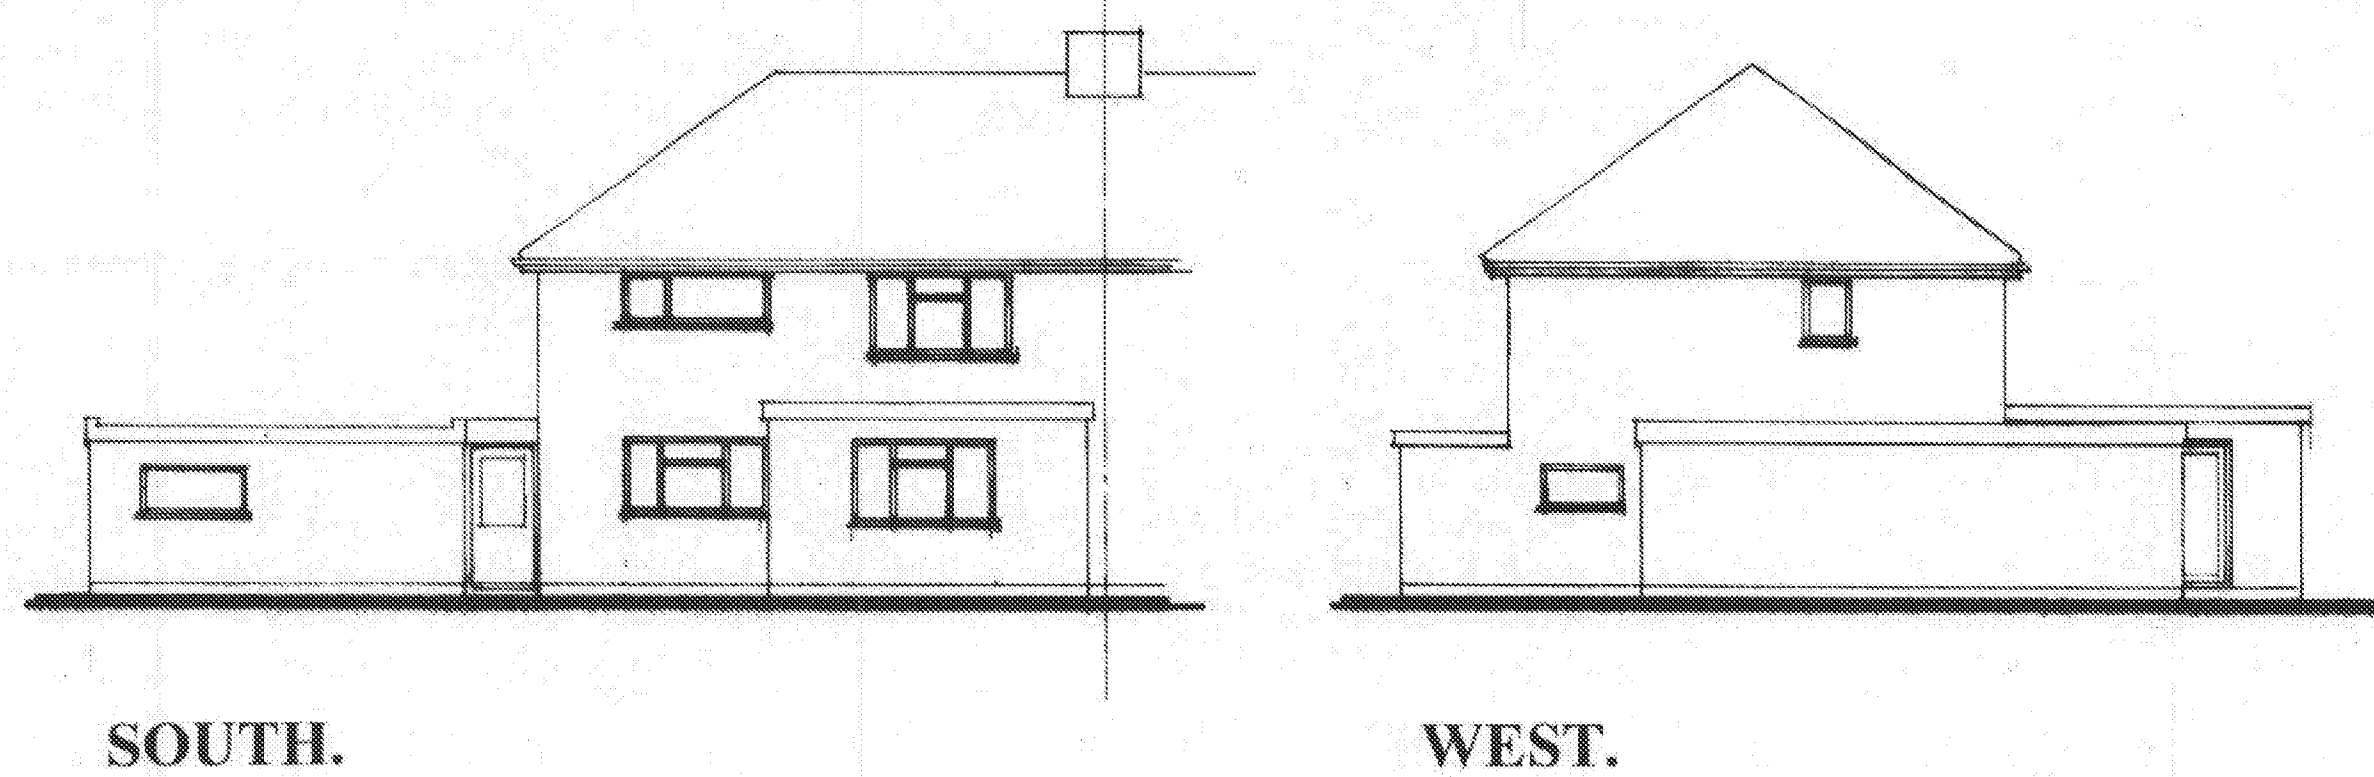


PROPOSED ELEVATIONS;

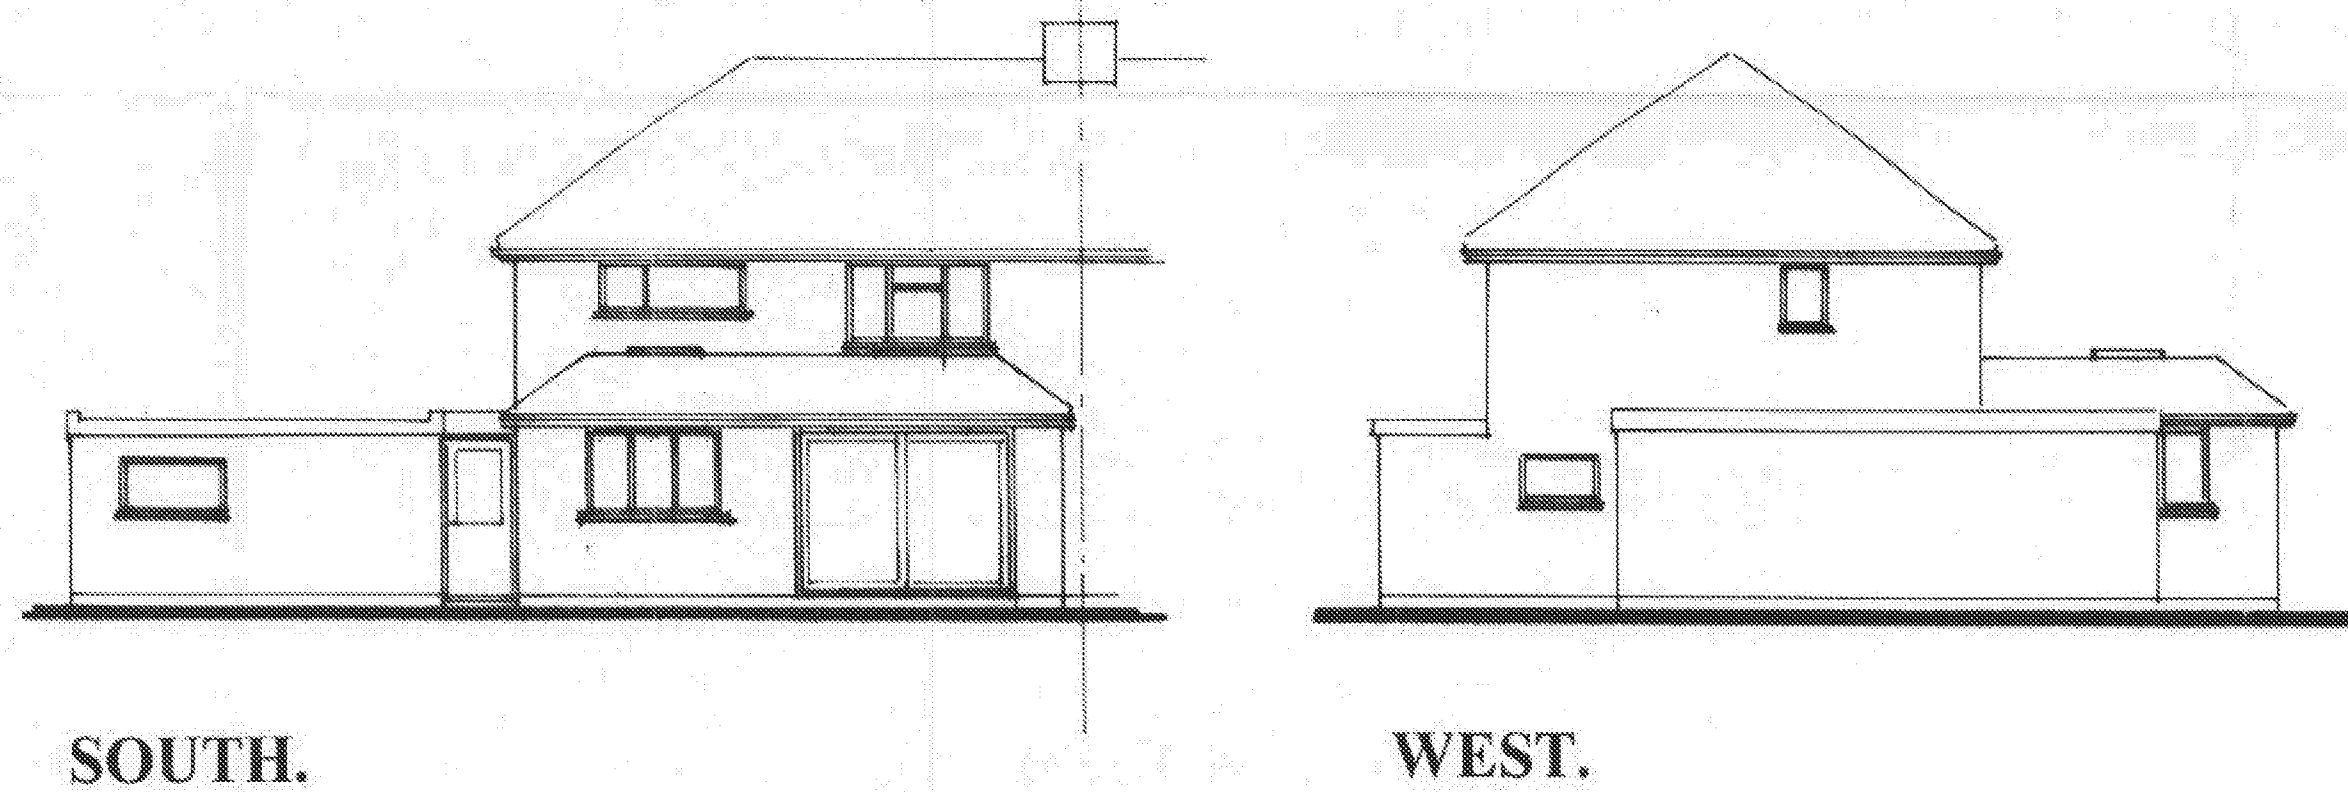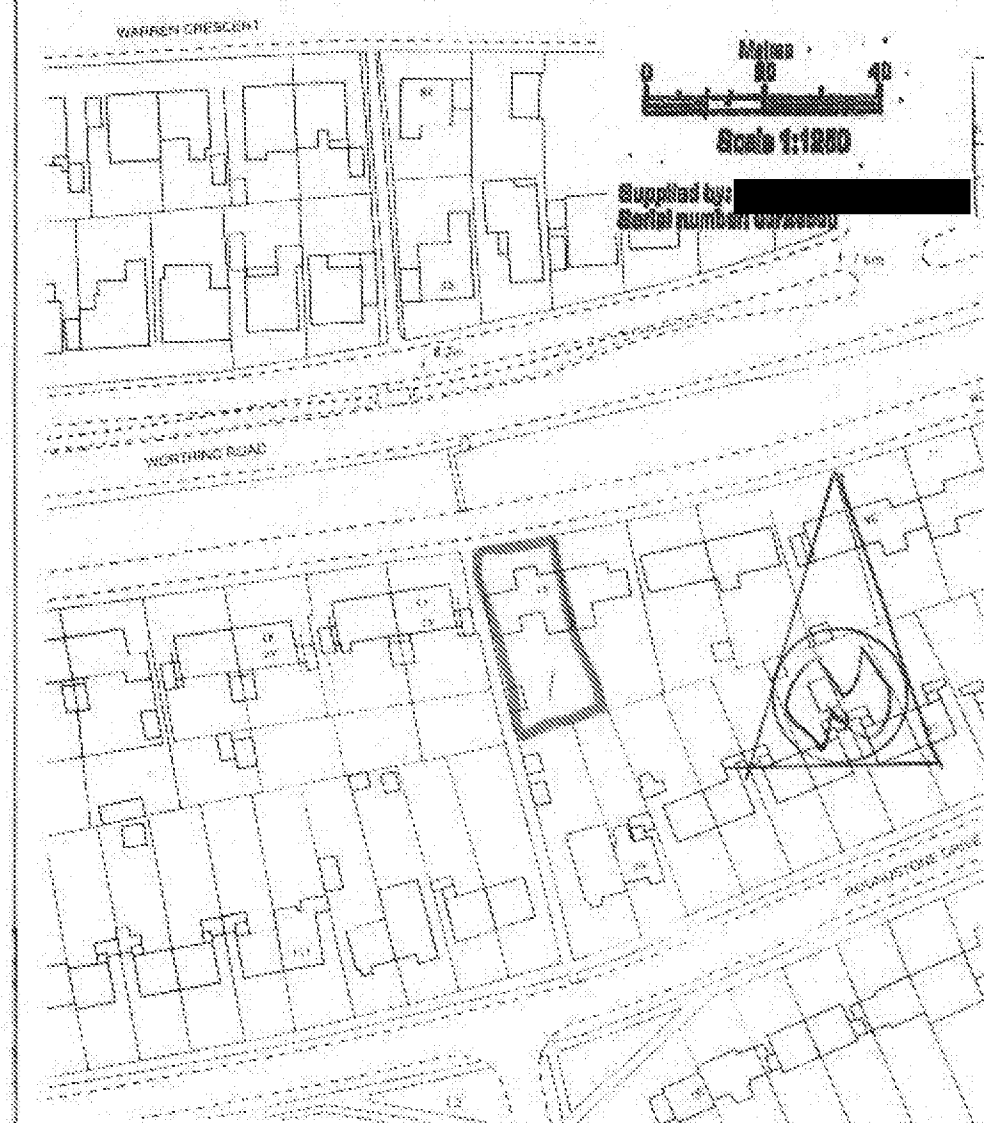

LOCATION PLAN 1:1250.

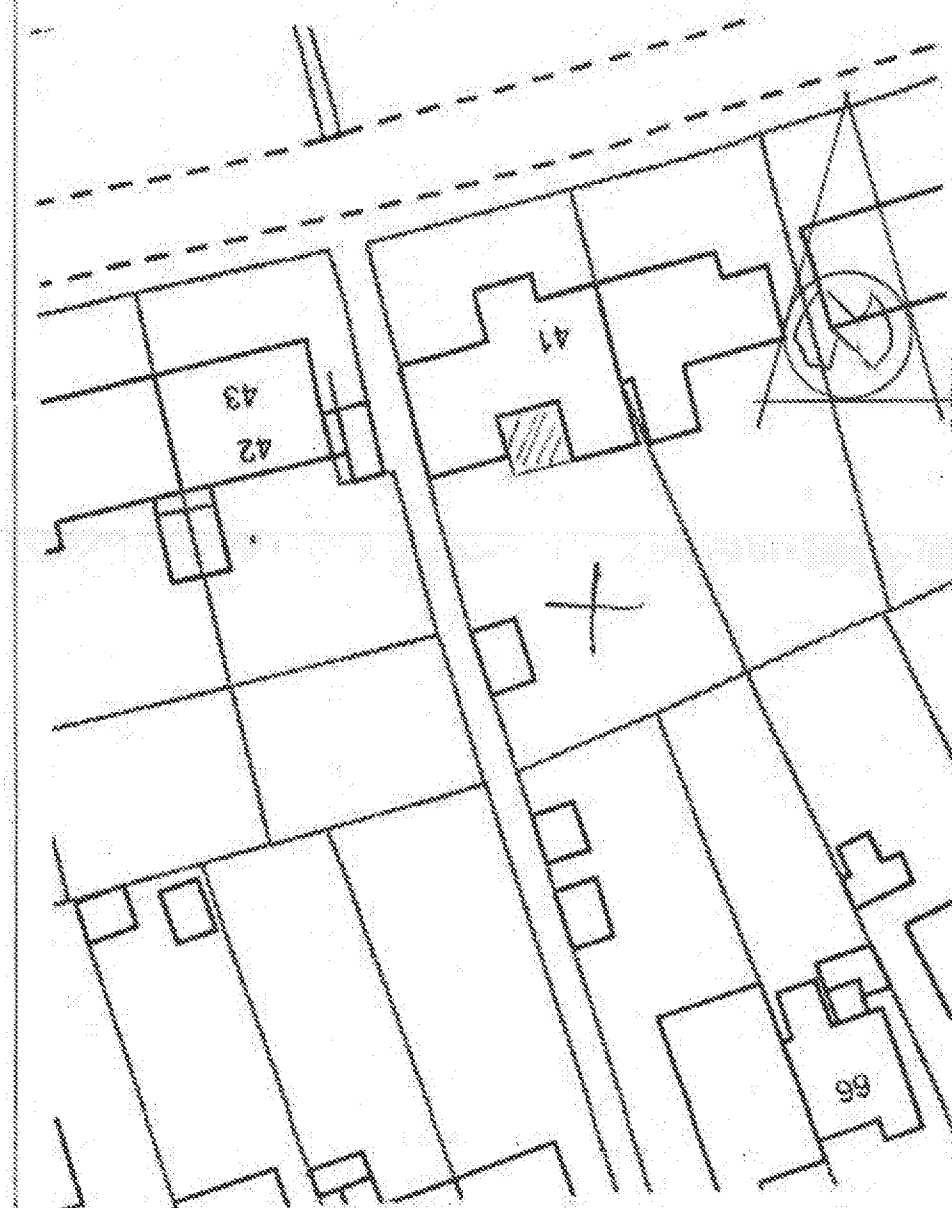

BLOCK PLAN 1:500.

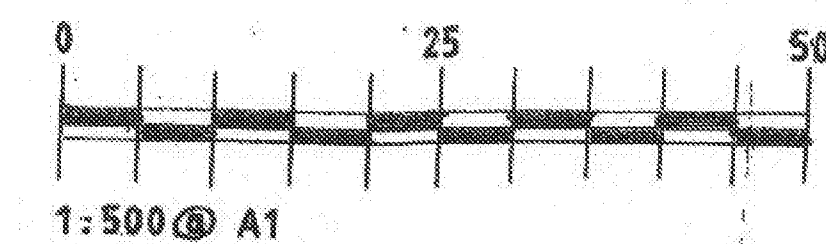

rev'n	date	details	by	chkd
<p>ALAN RYRIE.</p> <p>Telephone: 01293 452692.</p>				
<p>contract</p> <p>MR. & MRS. C. LELLIOTT, 41, ROUNDSTONE CRESCENT, EAST PRESTON.</p> <p>EXTENSION.</p>				
<p>scale 1:50, 1:100 date MAR 2018 by [redacted] checked</p>				
job no.		drawing no.		rev.
		CL 01.		A