
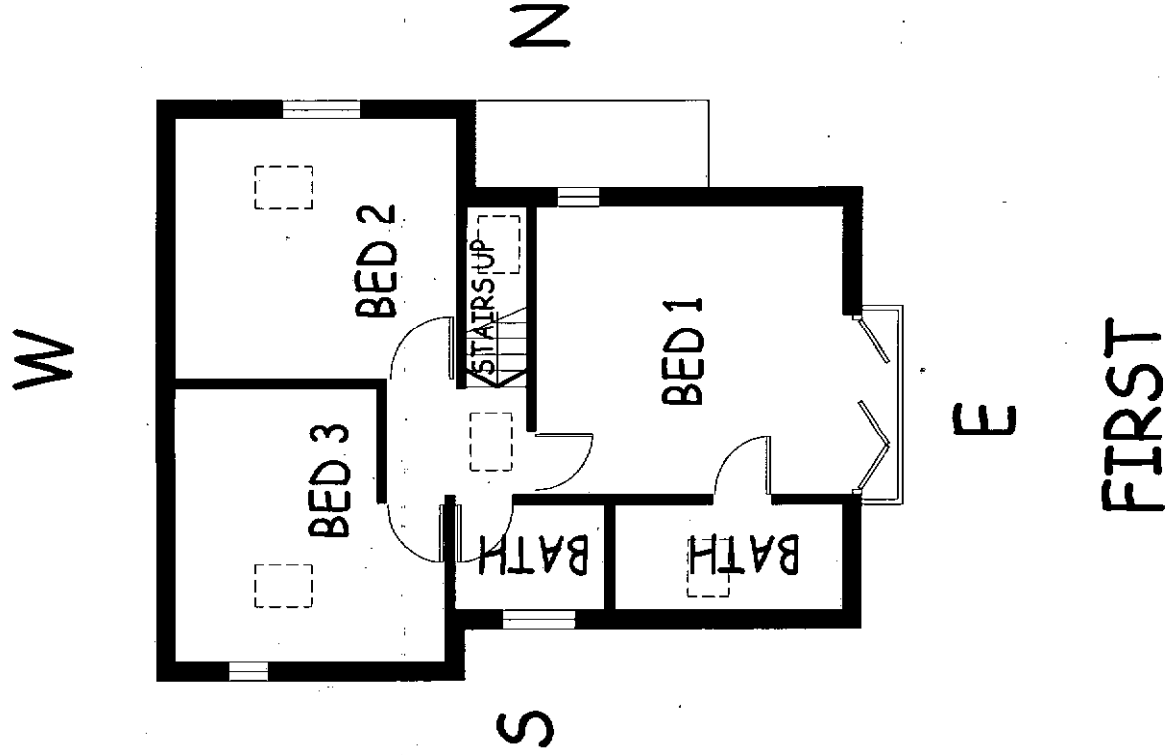


ARUN DISTRICT COUNCIL			
No.	EP	64	09
SUPPLEMENT			
Received	14-7-9		

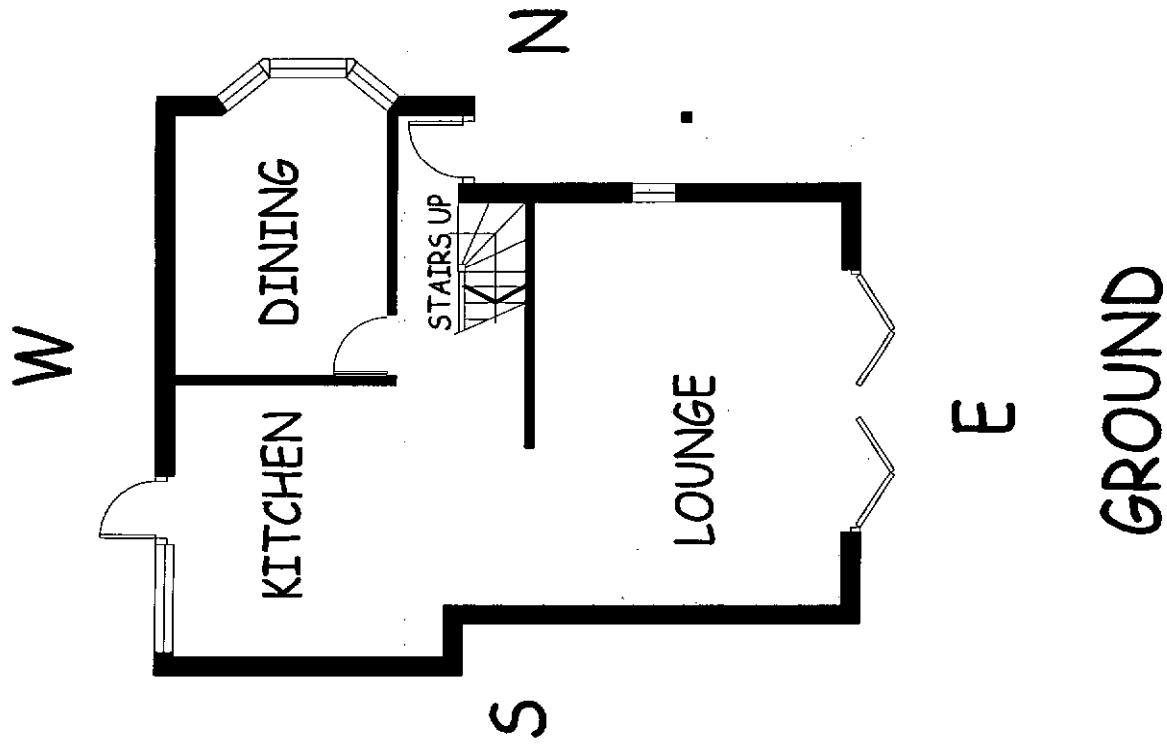

PROPOSED EXTENSION
SEACOT - 5TH STRAND
EAST PRESTON - W SUSSEX
FLOOR PLANS

TEL/FAX. 01252 312875
MOB. 07711 345 063
CANNON COTTAGE 147A ASH ST - ASH - SURREY GU12 6LJ
ABSTRACT PLANS
email. abstractplans@yahoo.co.uk

FIRST

DRAWN RG APRIL 09
SCALE 1:100@A3
DRG No. P-02