

REVISIONS:

DORMER WINDOW APPROX. 550 CM LONG
250 HIGH


EXISTING CLADDING CHANGED FROM WHITE TO LIGHT GREY



SOUTH ELEVATION AS PROPOSED @ 1:100

CREAM RENDERING COVERED WITH LIGHT GREY CLADDING

EXISTING CLADDING CHANGED FROM WHITE
TO LIGHT GREY

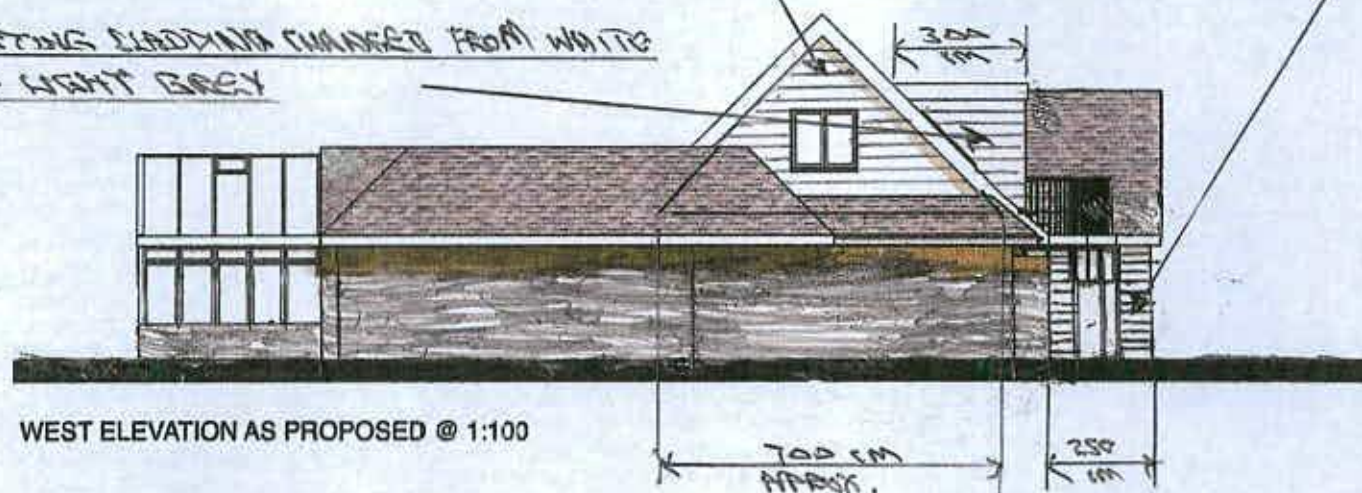

WEST ELEVATION AS PROPOSED @ 1:100

PROJECT REF:
Samlin, 14 Tamarisk Way, East
Preston, West Sussex, BN16 2TF

DRAWING TITLE:
**SOUTH & WEST
ELEVATION**

Dwg No. **1** Rev:

1:100	1	2	3	4	5	6	7	8	9	10	11	12	1:500	10	20	30	40	A3 DRAWING SHEET	SCALE: 1:100	DWN/CHECKED: JAG	DATE: 23.04.18	Dwg No. 1	Rev:
1:50		1		2		3		4		5		6	1:1250										