


REVISIONS:

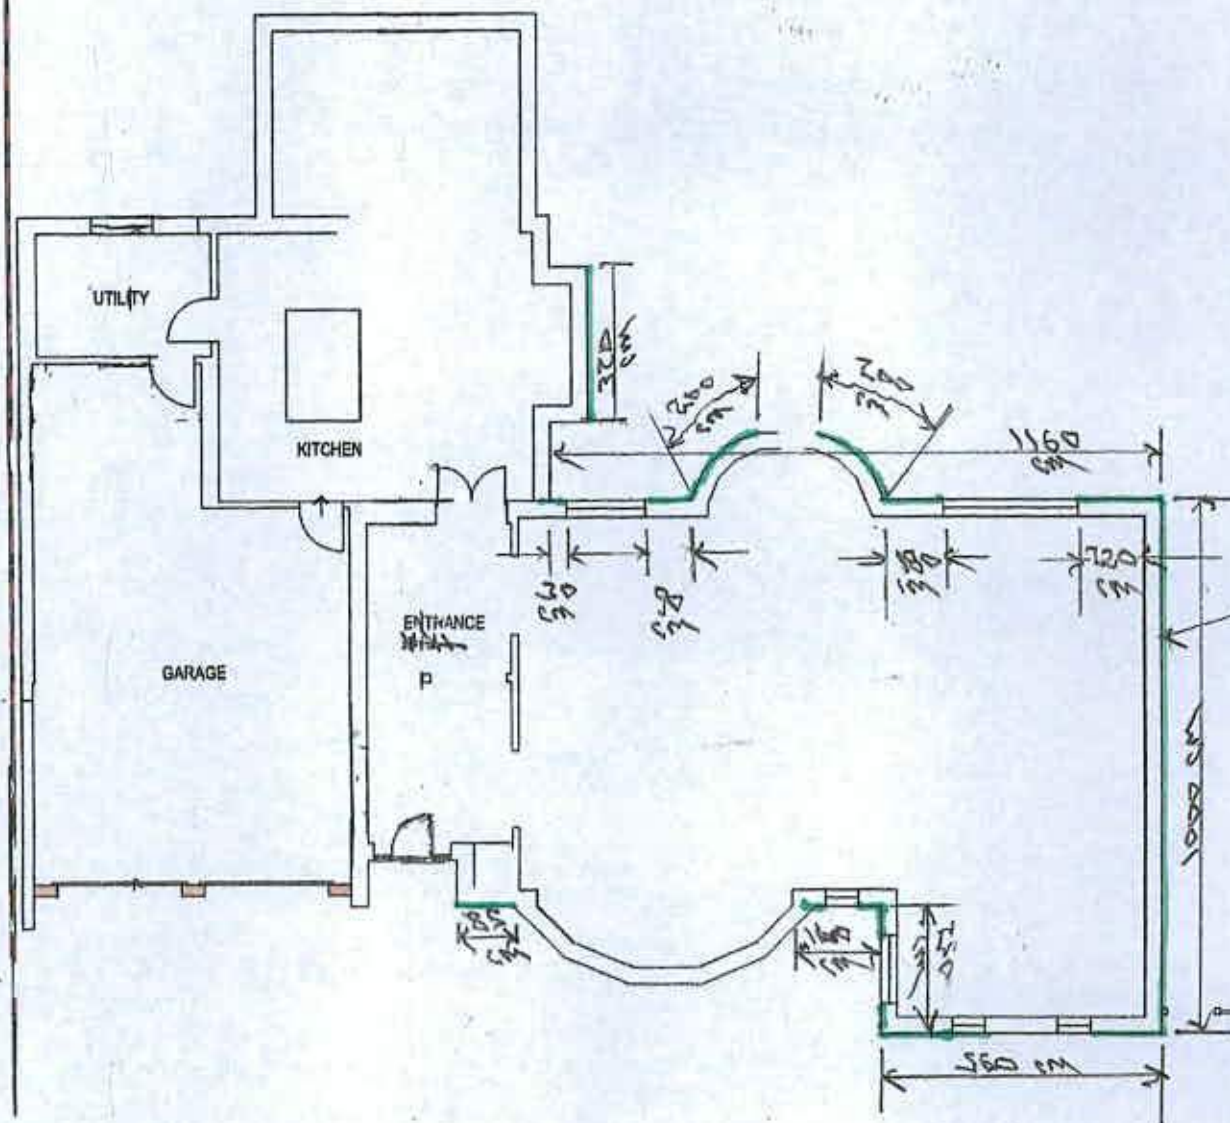

GREEN LINE FOR CLADDING

GROUND FLOOR PLAN AS PROPOSED @ 1:100

PROJECT REF:
Samlin, 14 Tamarisk Way, East
Preston, West Sussex, BN16 2TF

DRAWING TITLE:
**GROUND FLOOR
PLAN**

1:100	1	2	3	4	5	6	7	8	9	10	11	12	1:500	13	14	15	16	17	18	19	20	21	22	23	24	A3 DRAWING SHEET	SCALE: 1:100	DWN/CHECKED: TAB	DATE: 27.04.18	Rev: 3
1:50	1	2	3	4	5	6	7	8	9	10	11	12	1:1250	13	14	15	16	17	18	19	20	21	22	23	24					