


REVISIONS:

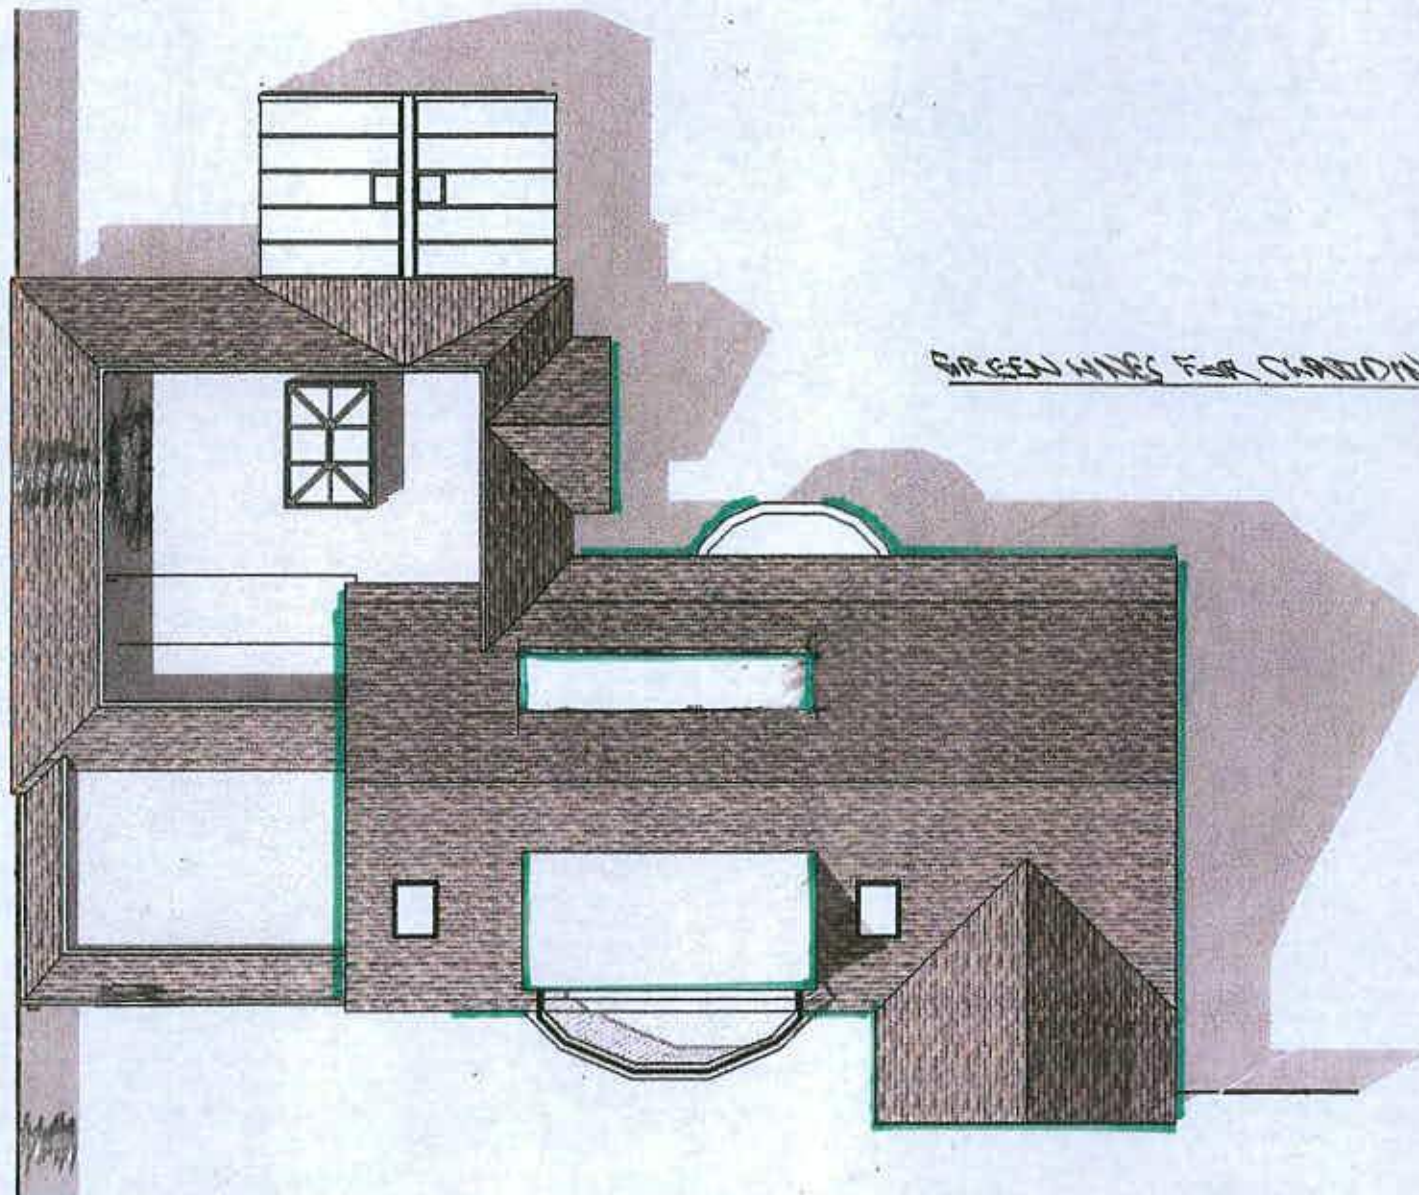

GREEN WINGS FOR CHAIRING AROUND CORNERS

ROOF PLAN AS PROPOSED @ 1:100

PROJECT REF:
Samira, 14 Tamarisk Way, East
Preston, West Sussex, BN16 2TF

DRAWING TITLE:
Roof Plan

1:100	1	2	3	4	5	6	7	8	9	10	11	12	1:500	10	20	30	40	A3 DRAWING SHEET	SCALE: 1:100	DWN/CHECKED: TAB	DATE: 17.04.18	Dwg: 4	Rev:
1:50		1		2		3		4		5		6	1:1250										