


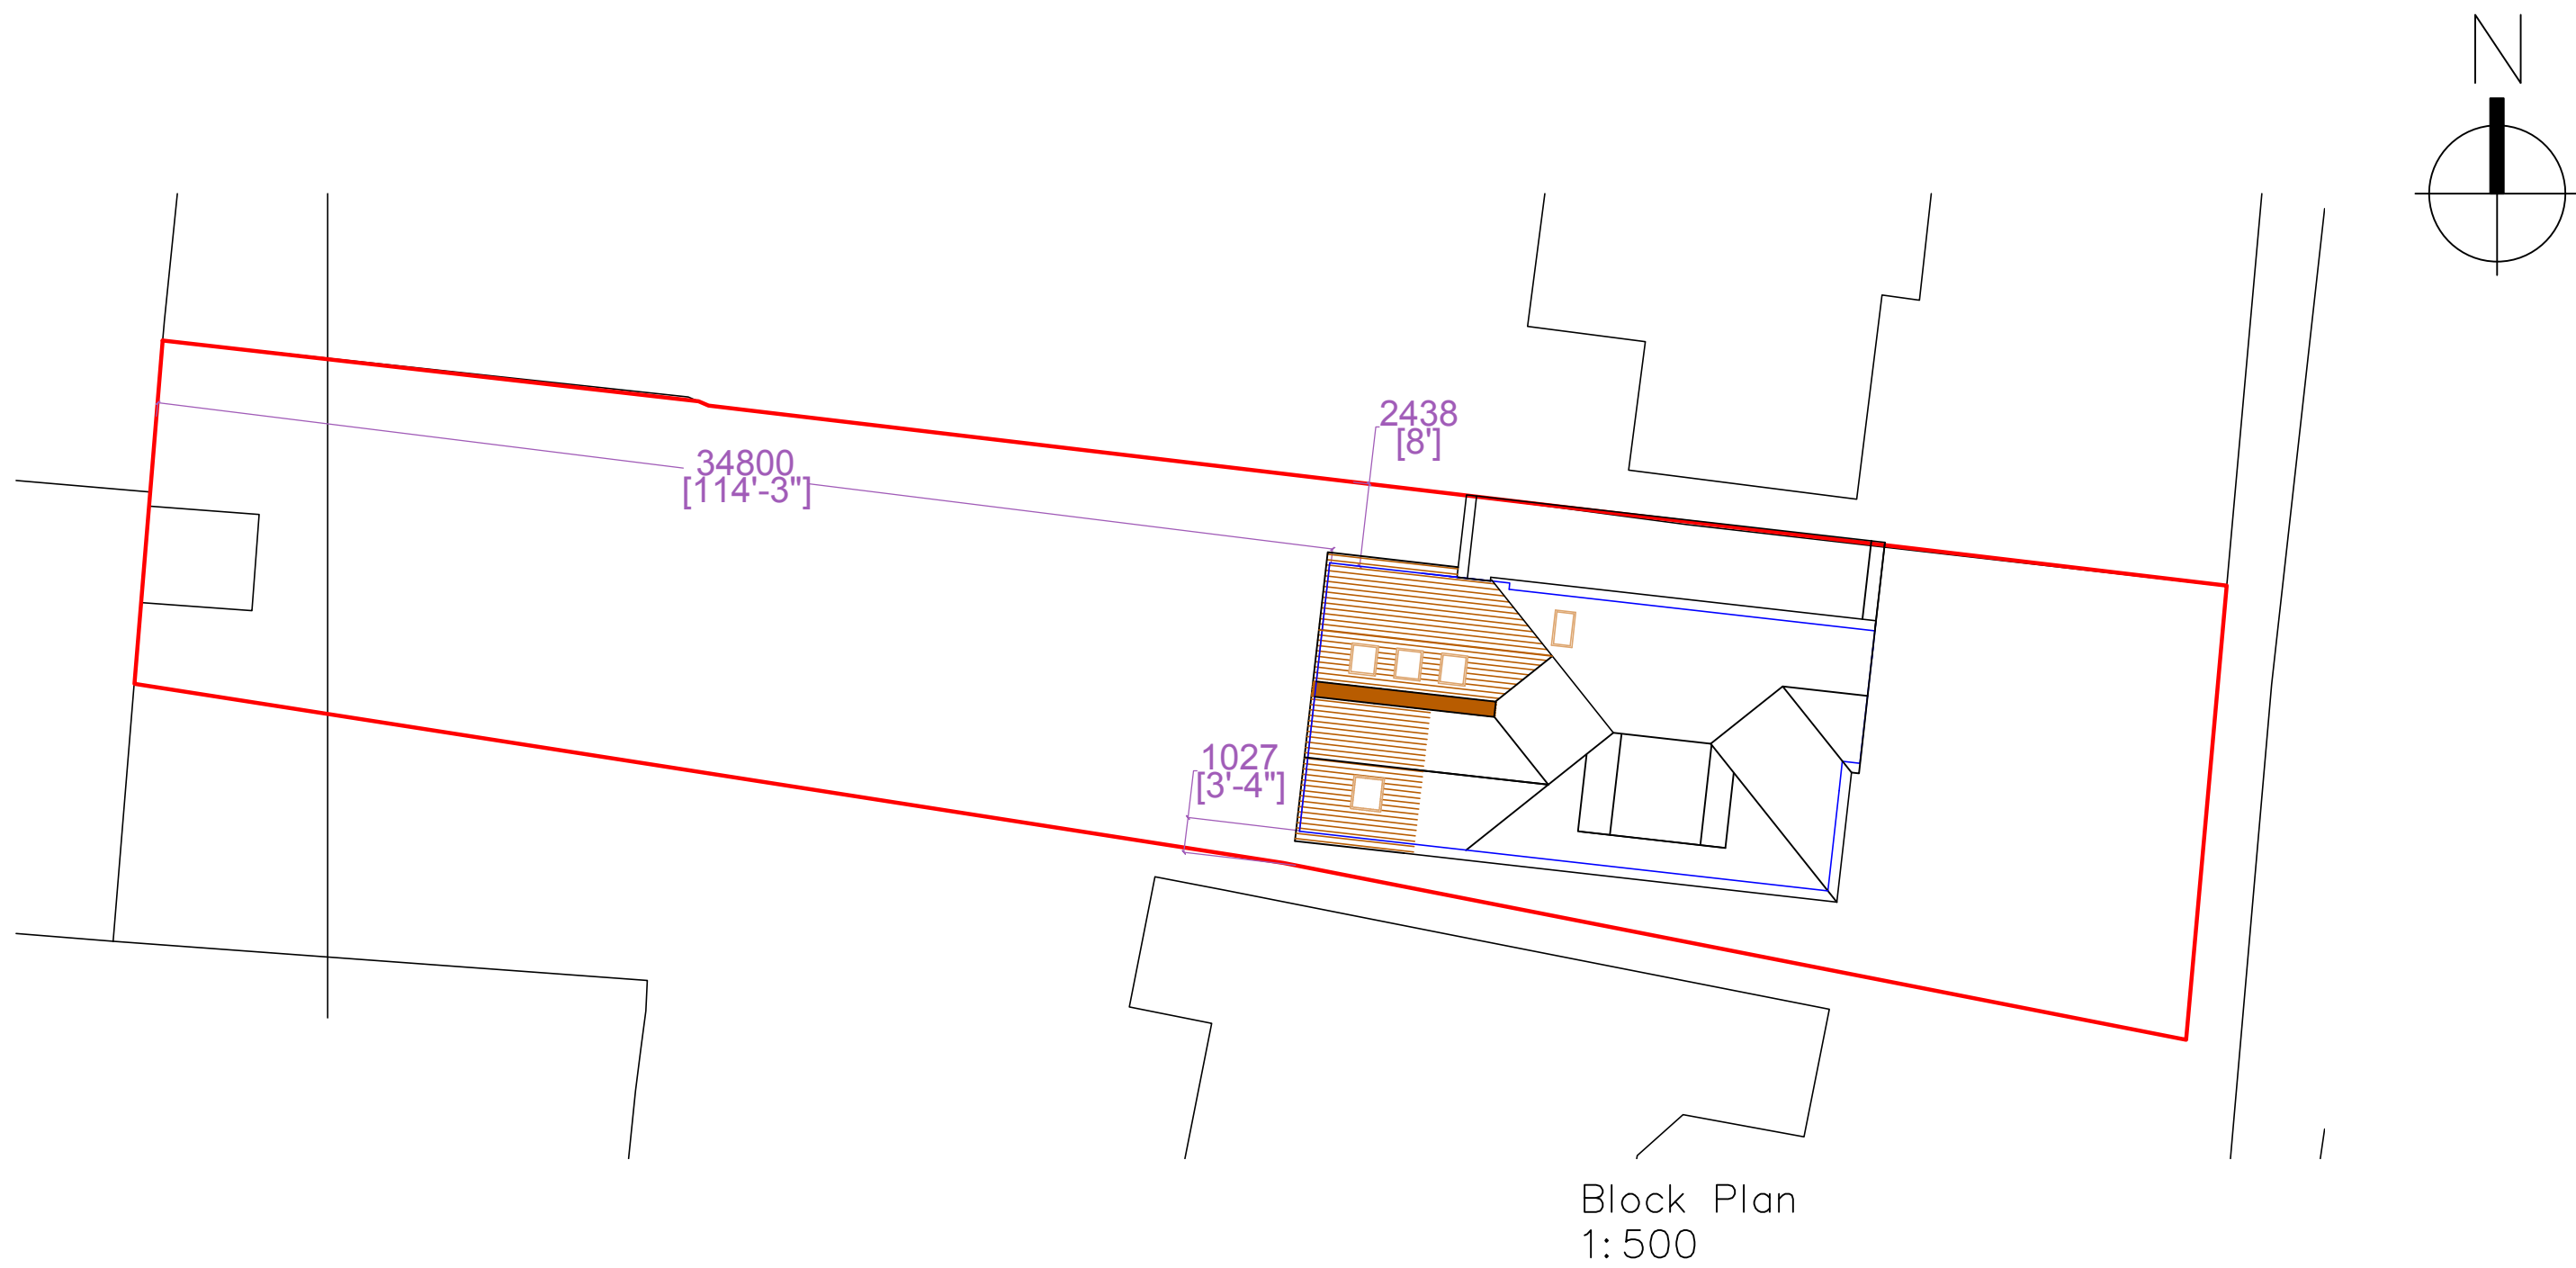


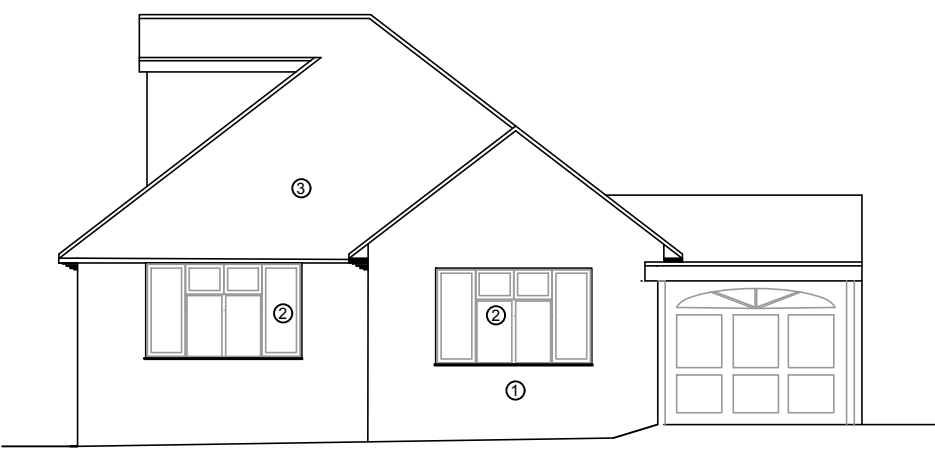


Front Elevation
Eastern

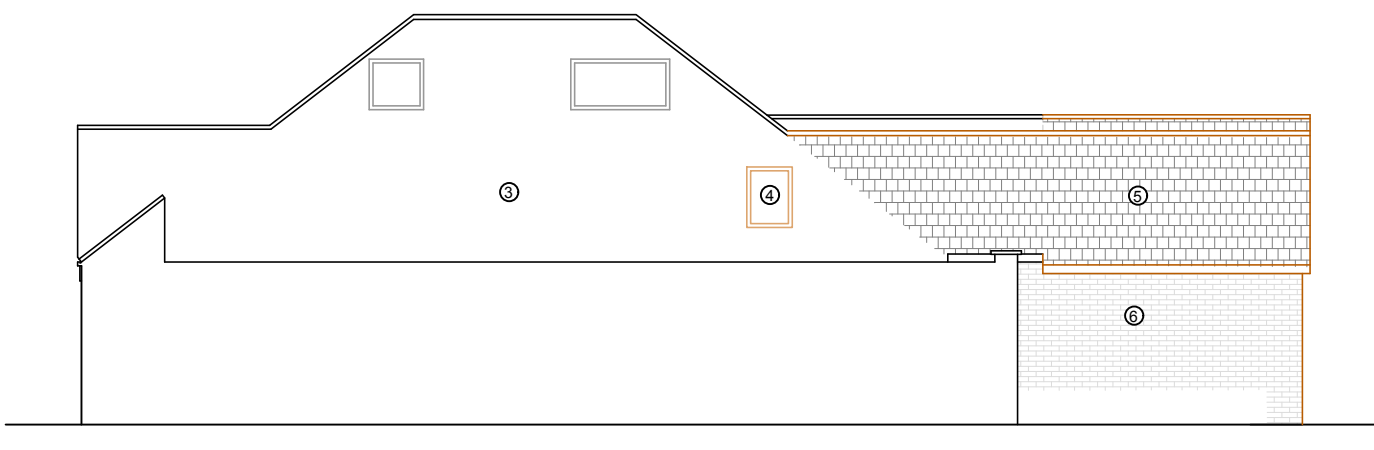

Side Elevation
Northern

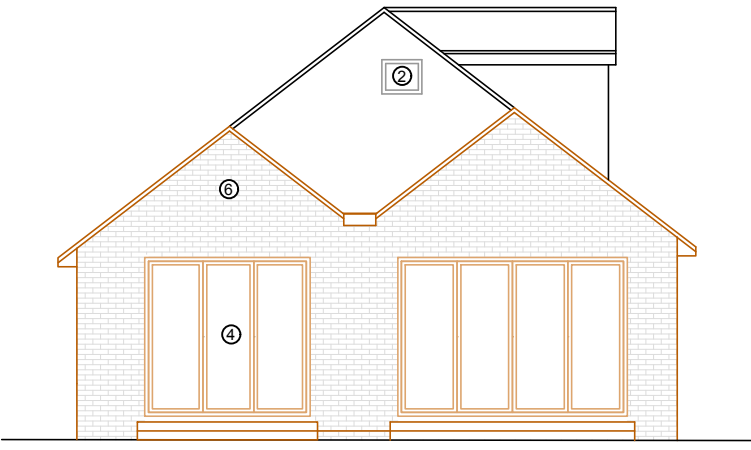

Rear Elevation
Western

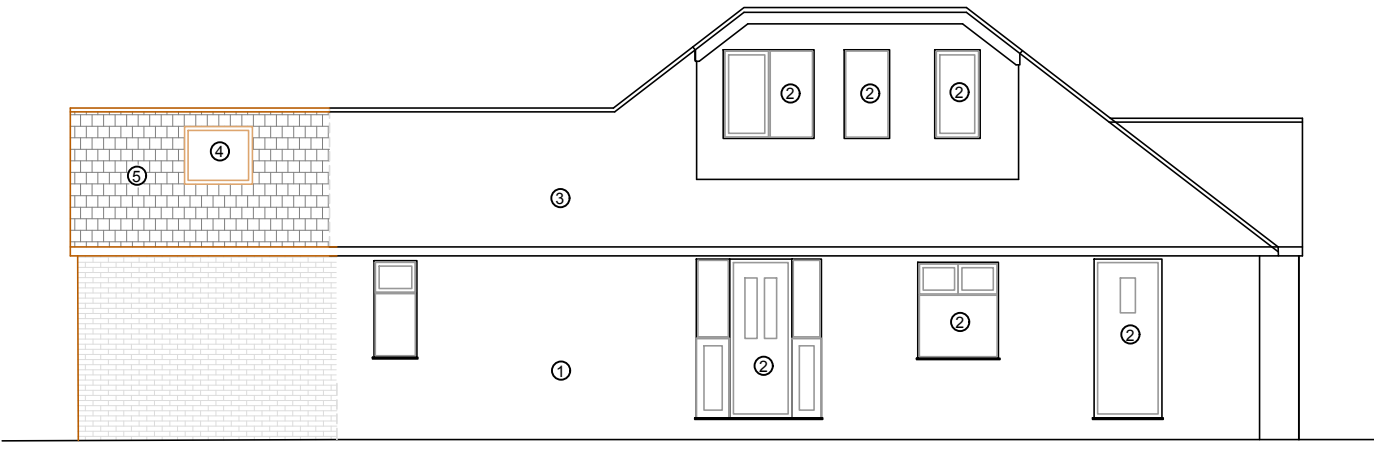


Side Elevation
Southern


Block Plan
1:500

Proposed Elevations
1:100


- Legend:
- Elevations Key:
- ① _ Existing brick wall
 - ② _ Existing window
 - ③ _ Existing roof tiles
 - ④ _ Proposed window
 - ⑤ _ New roof tiles matching existing

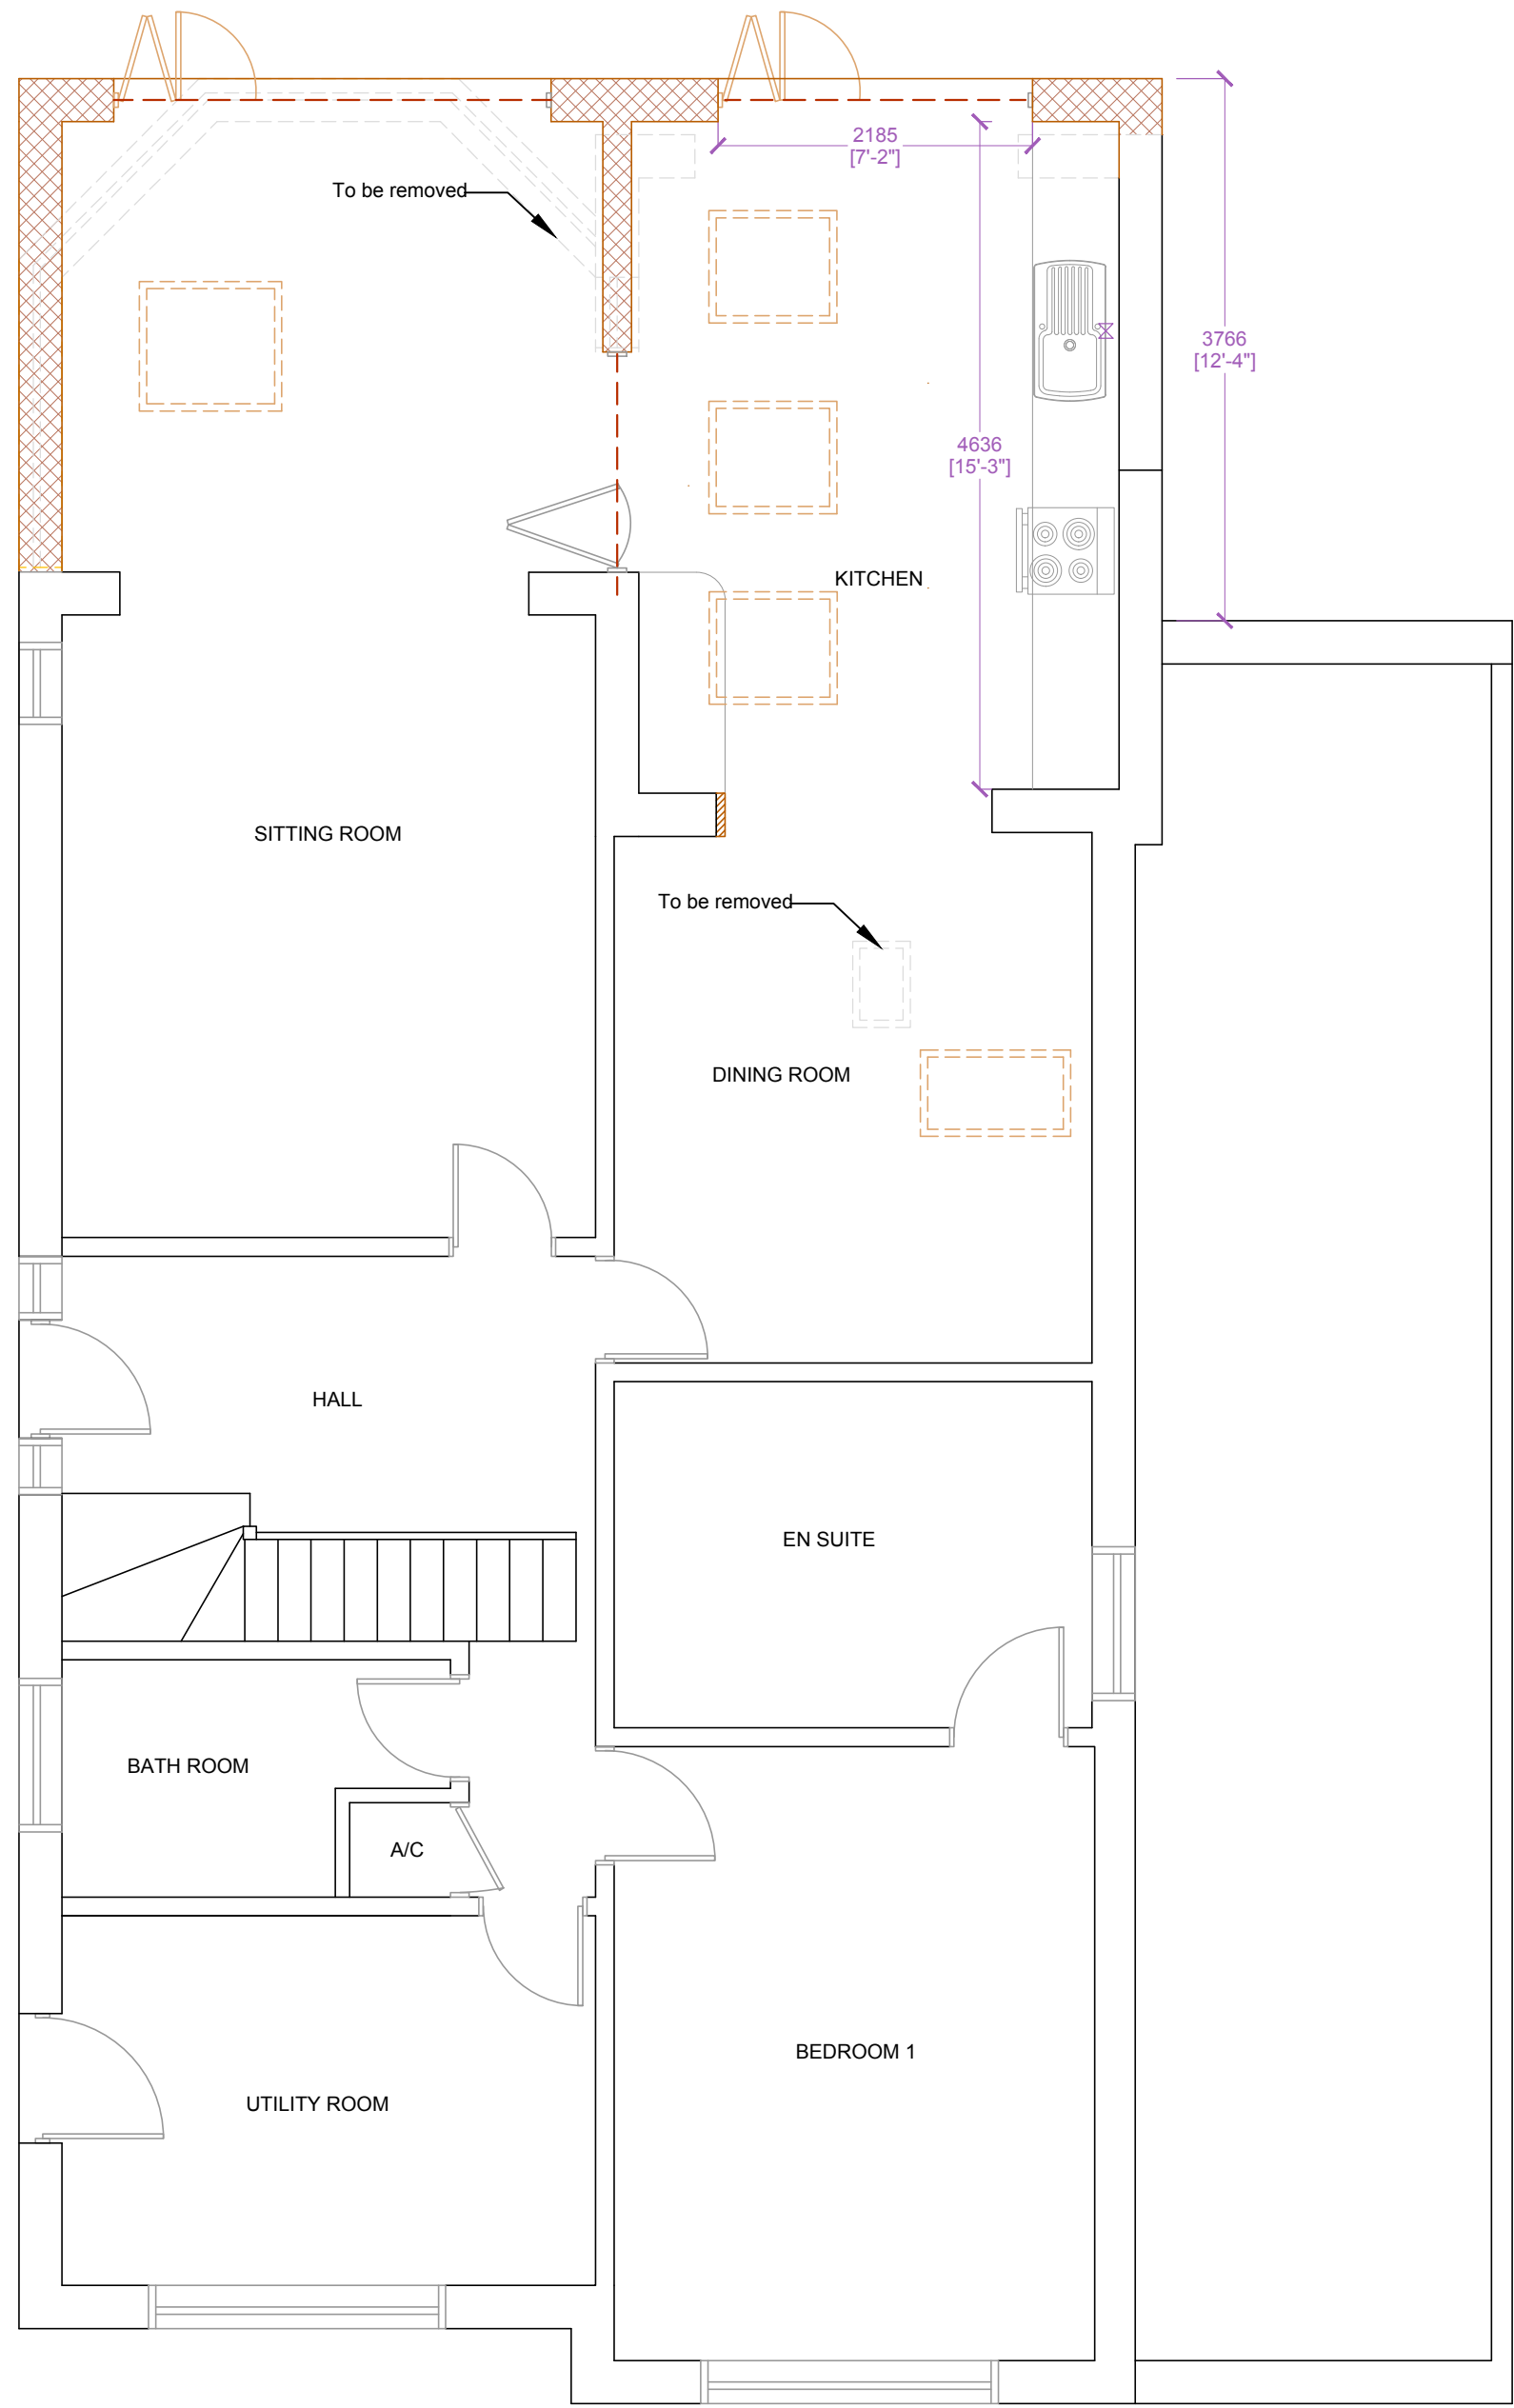


Ground Floor
Proposed Floor Plan
1:50

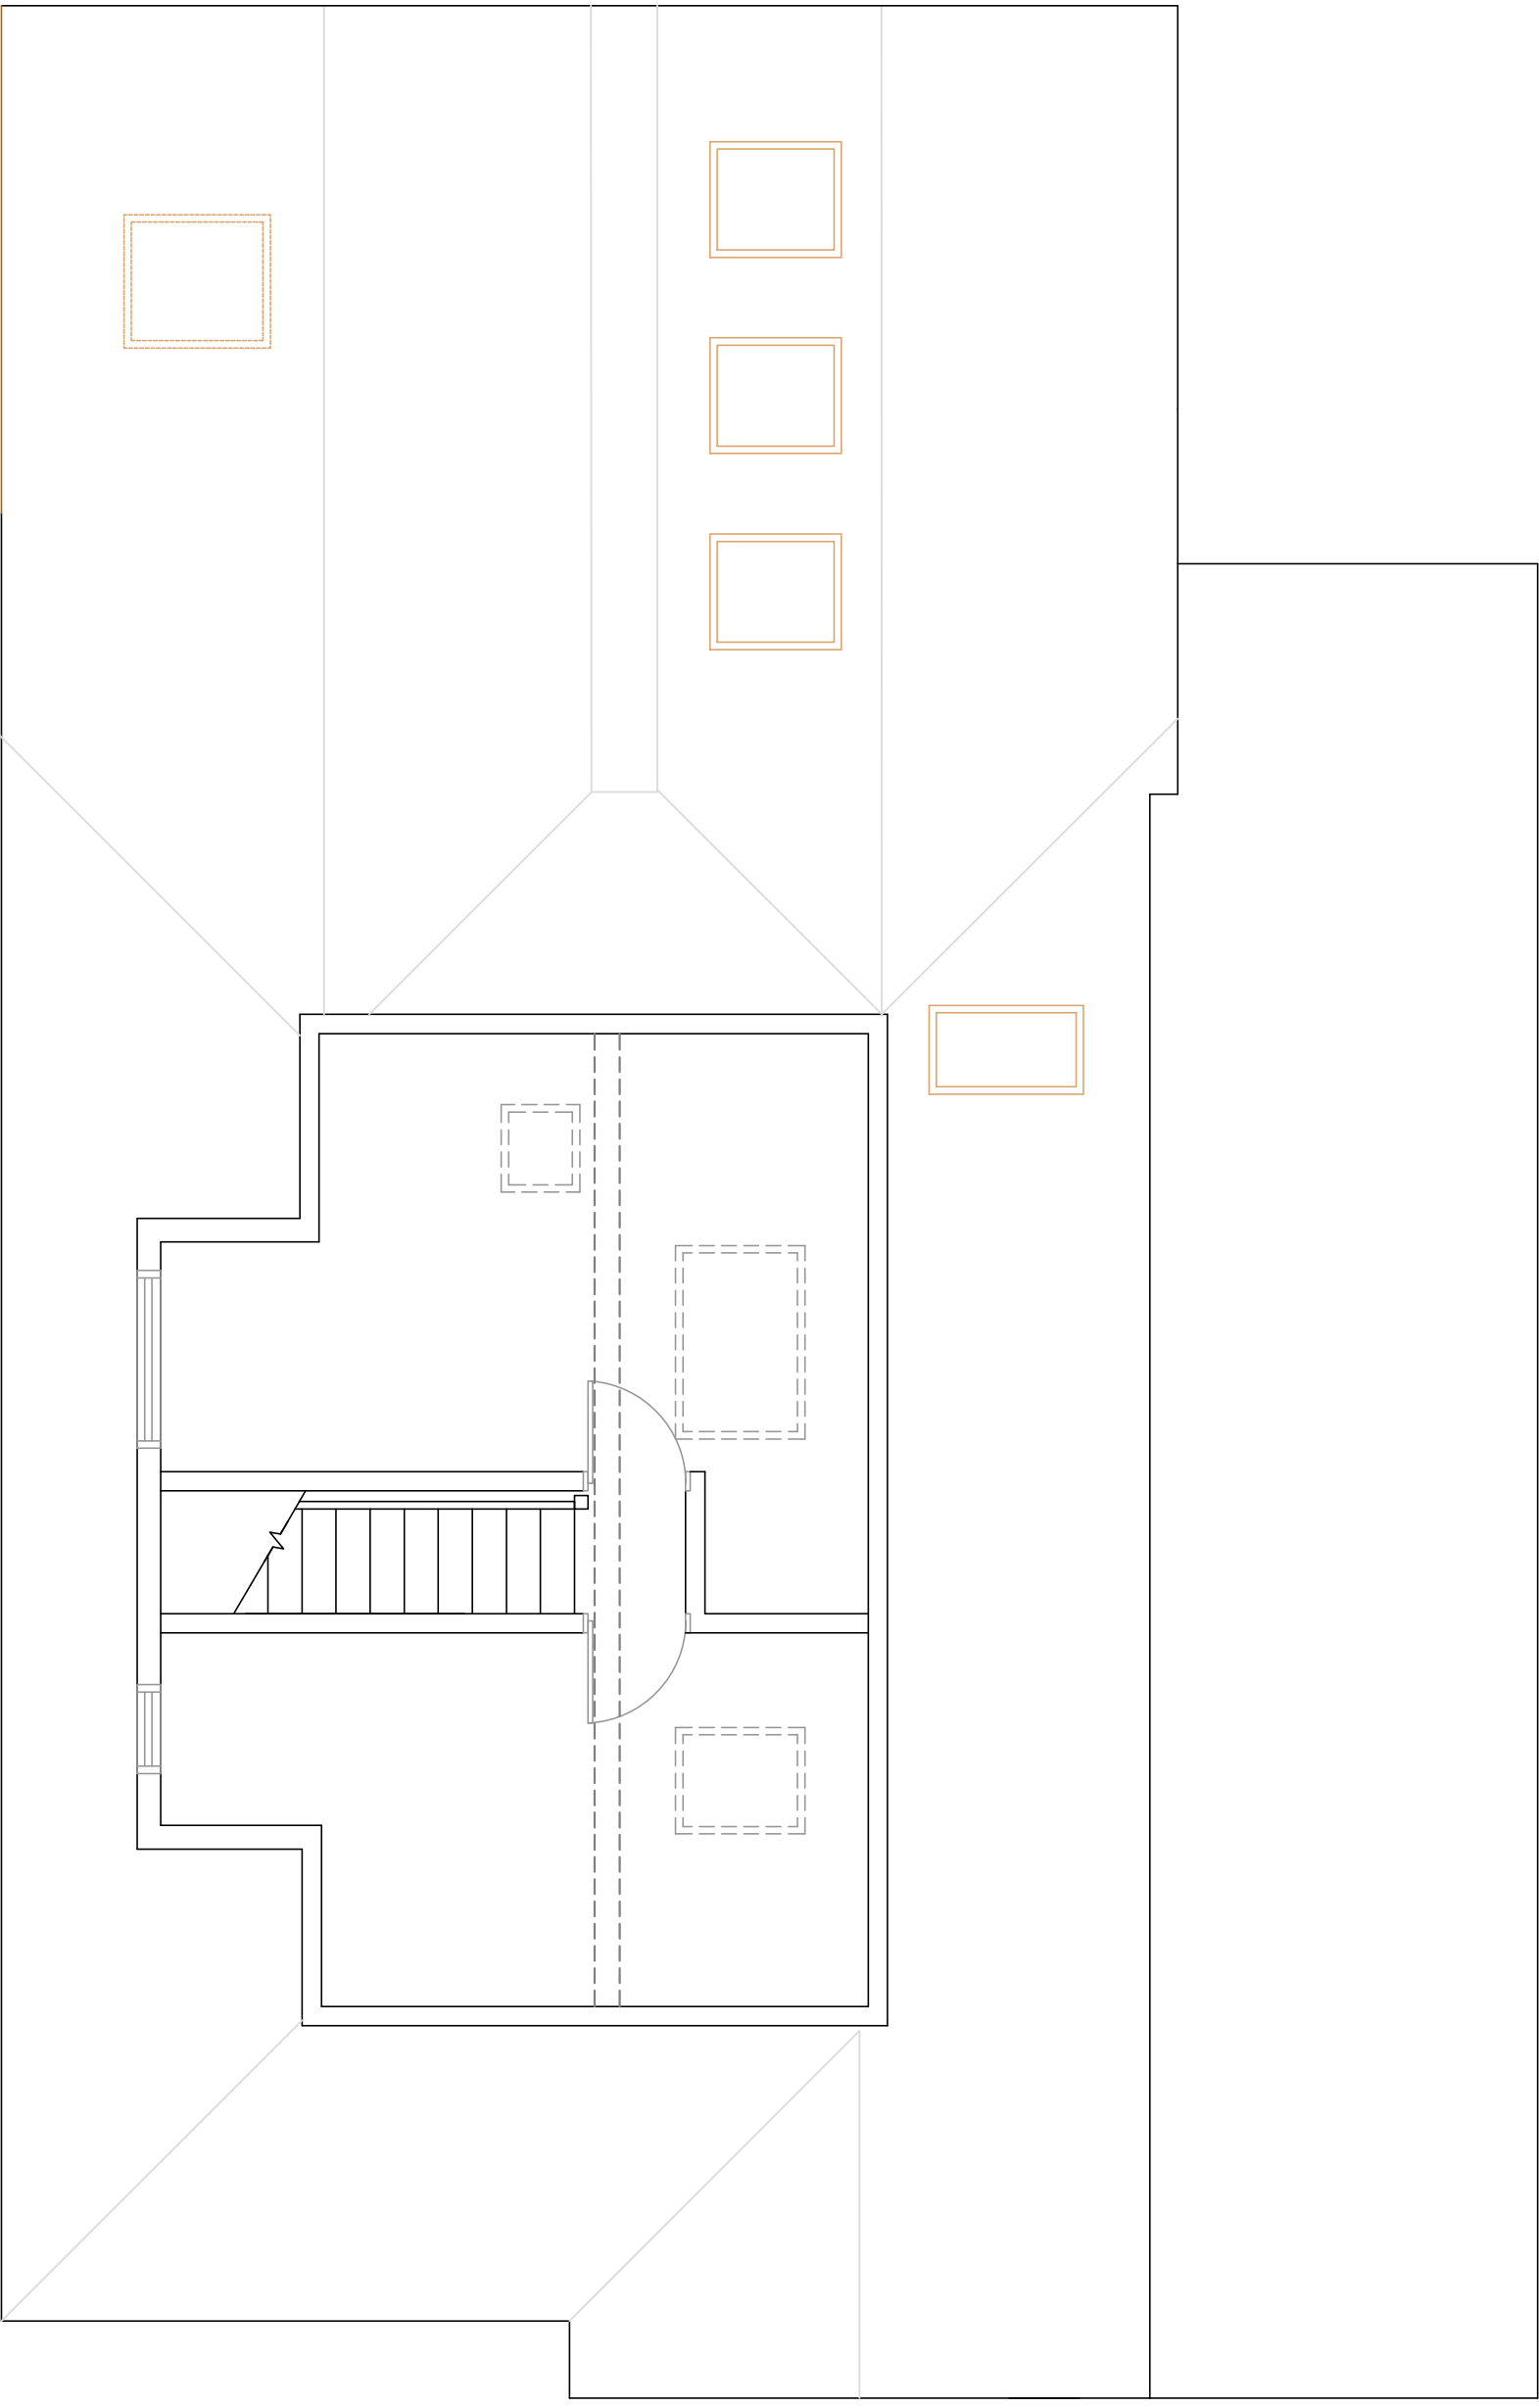

First Floor

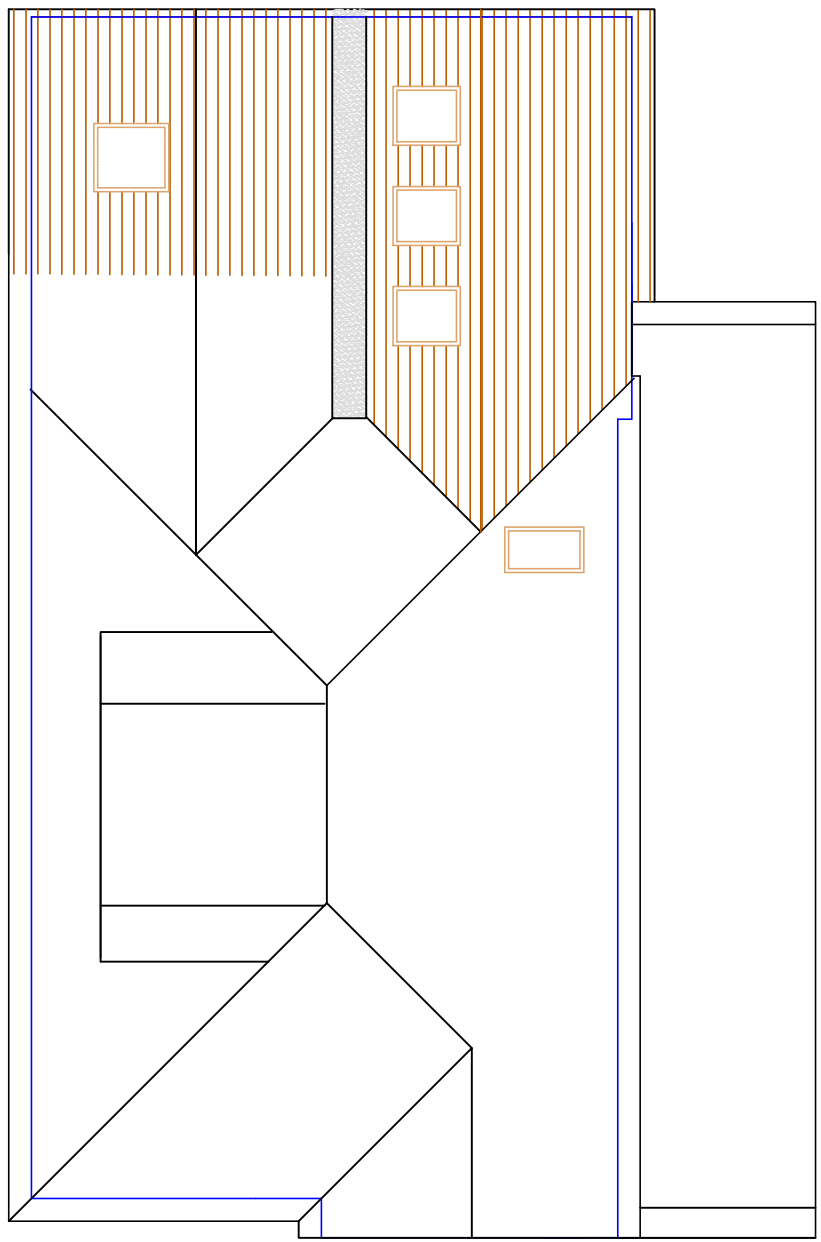

Roof Plan
1:100

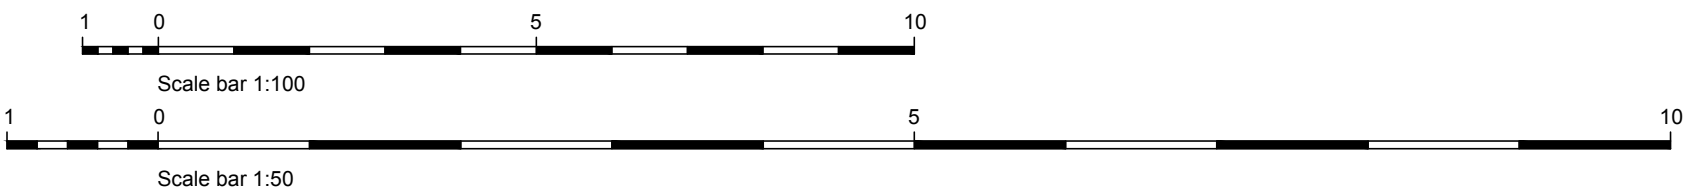

This drawing is the property of Fuller Associates and is not to be copied reproduced, retained or disclosed to any unauthorised person either wholly or in part without prior consent. Do not scale from this drawing except for Planning purposes. Use all figured dimensions only. All figured dimensions to be checked on site prior to construction. All discrepancies, errors and omissions to be reported to Fuller Associates prior to construction. Layout and dimensions existing building to be checked on site.

Rev.	Details	Date
A	AMENDS TO DOORS	10/05/19
B	TO INC CONSERVATORY	29/05/19
C	FENESTRATION CHANGES	03/06/19

FULLER ASSOCIATES
Chartered Surveyors • Architectural Design

10-11 The Parade
Willowhayne Crescent
East Preston
West Sussex
BN16 1NS

01903 774754
www.fuller-associates.co.uk

Issued for:	Drawn	Checked
Discussion	KW	DF
Planning Application	KW	DF
Building Control	X	X
Construction Issue	X	X
As Built	X	X

PROPOSED PLANS, ELEVATION, ROOF PLAN AND BLOCK PLAN

Client
Site Address
34 Sea Lane
East Preston
West Sussex
BN16 1NE

Mr and Mrs Ixer

Printed
Date
Drawing Number

As Shown on A1
03/06/2019
193018/02C