




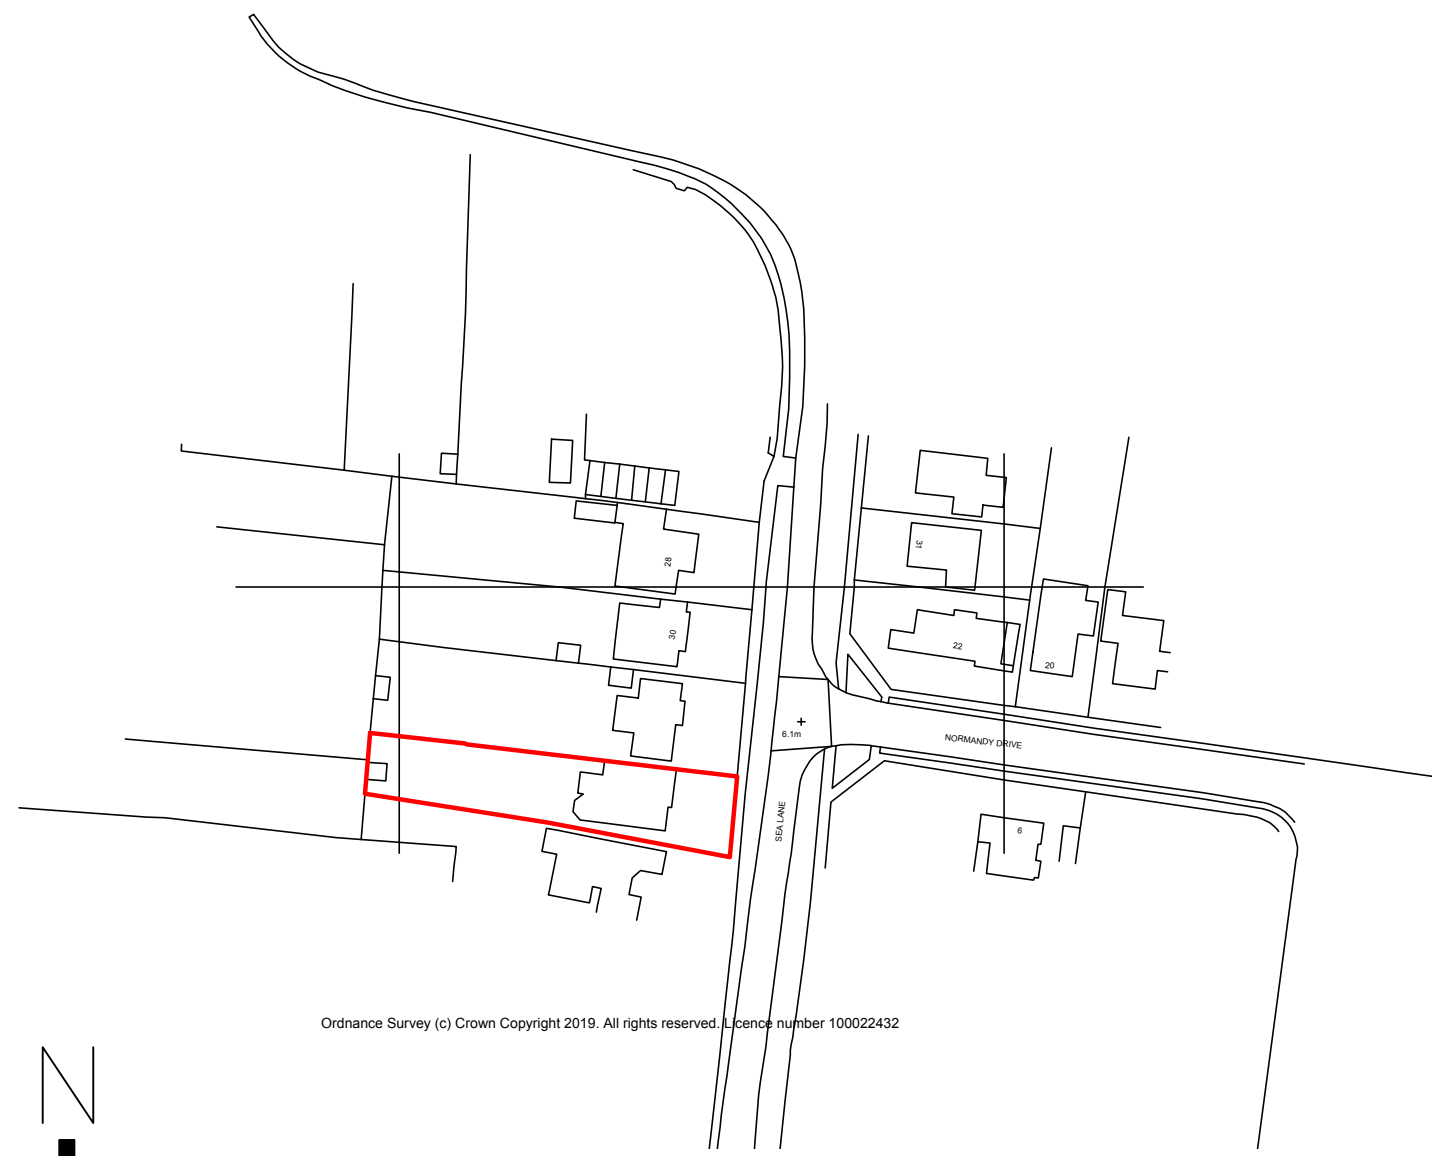


Location Plan
1:1250

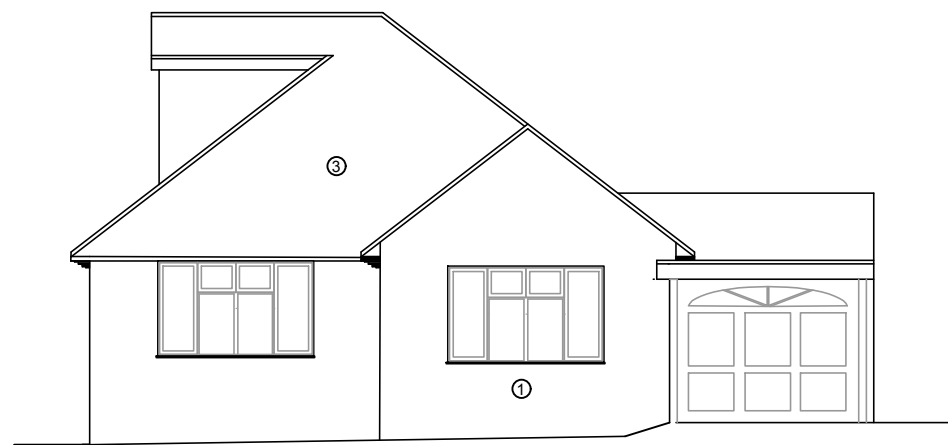


Front Elevation
Eastern

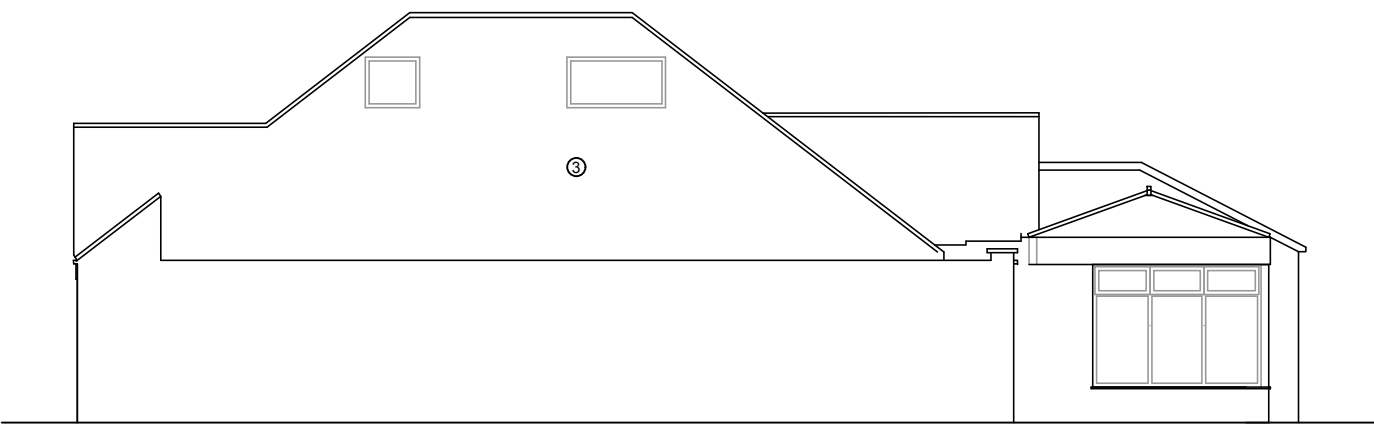

Side Elevation
Northern

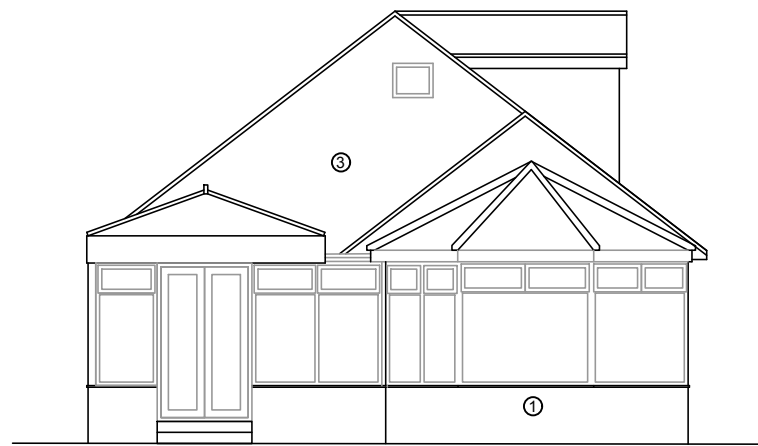


Rear Elevation
Western

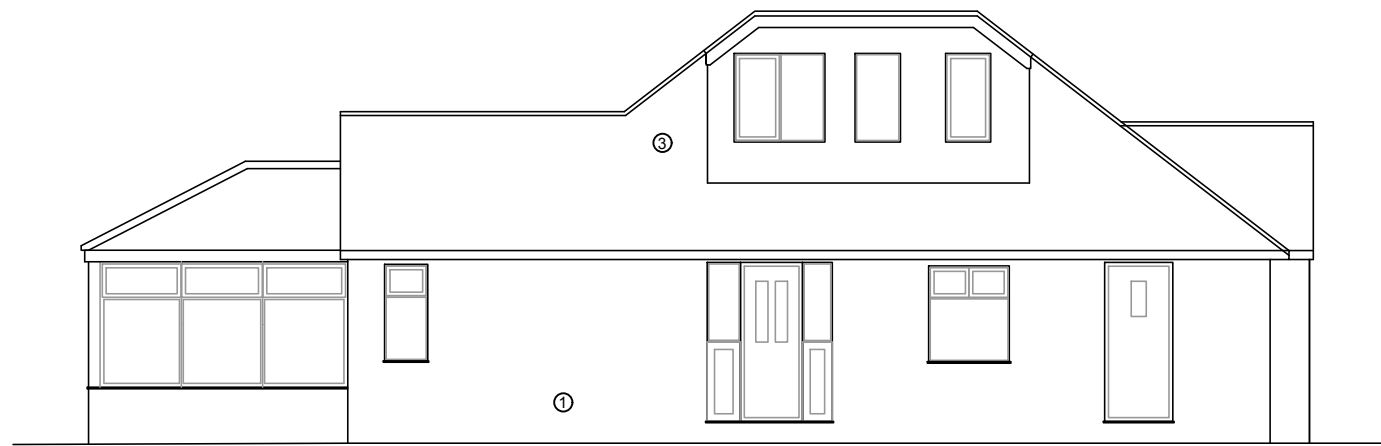


Side Elevation
Southern

Existing Elevations
1:100


- Legend:
- Elevations Key:
- ① _ Existing brick wall
 - ② _ Existing window
 - ③ _ Existing roof tiles
 - ④ _ Proposed window
 - ⑤ _ New roof tiles matching existing

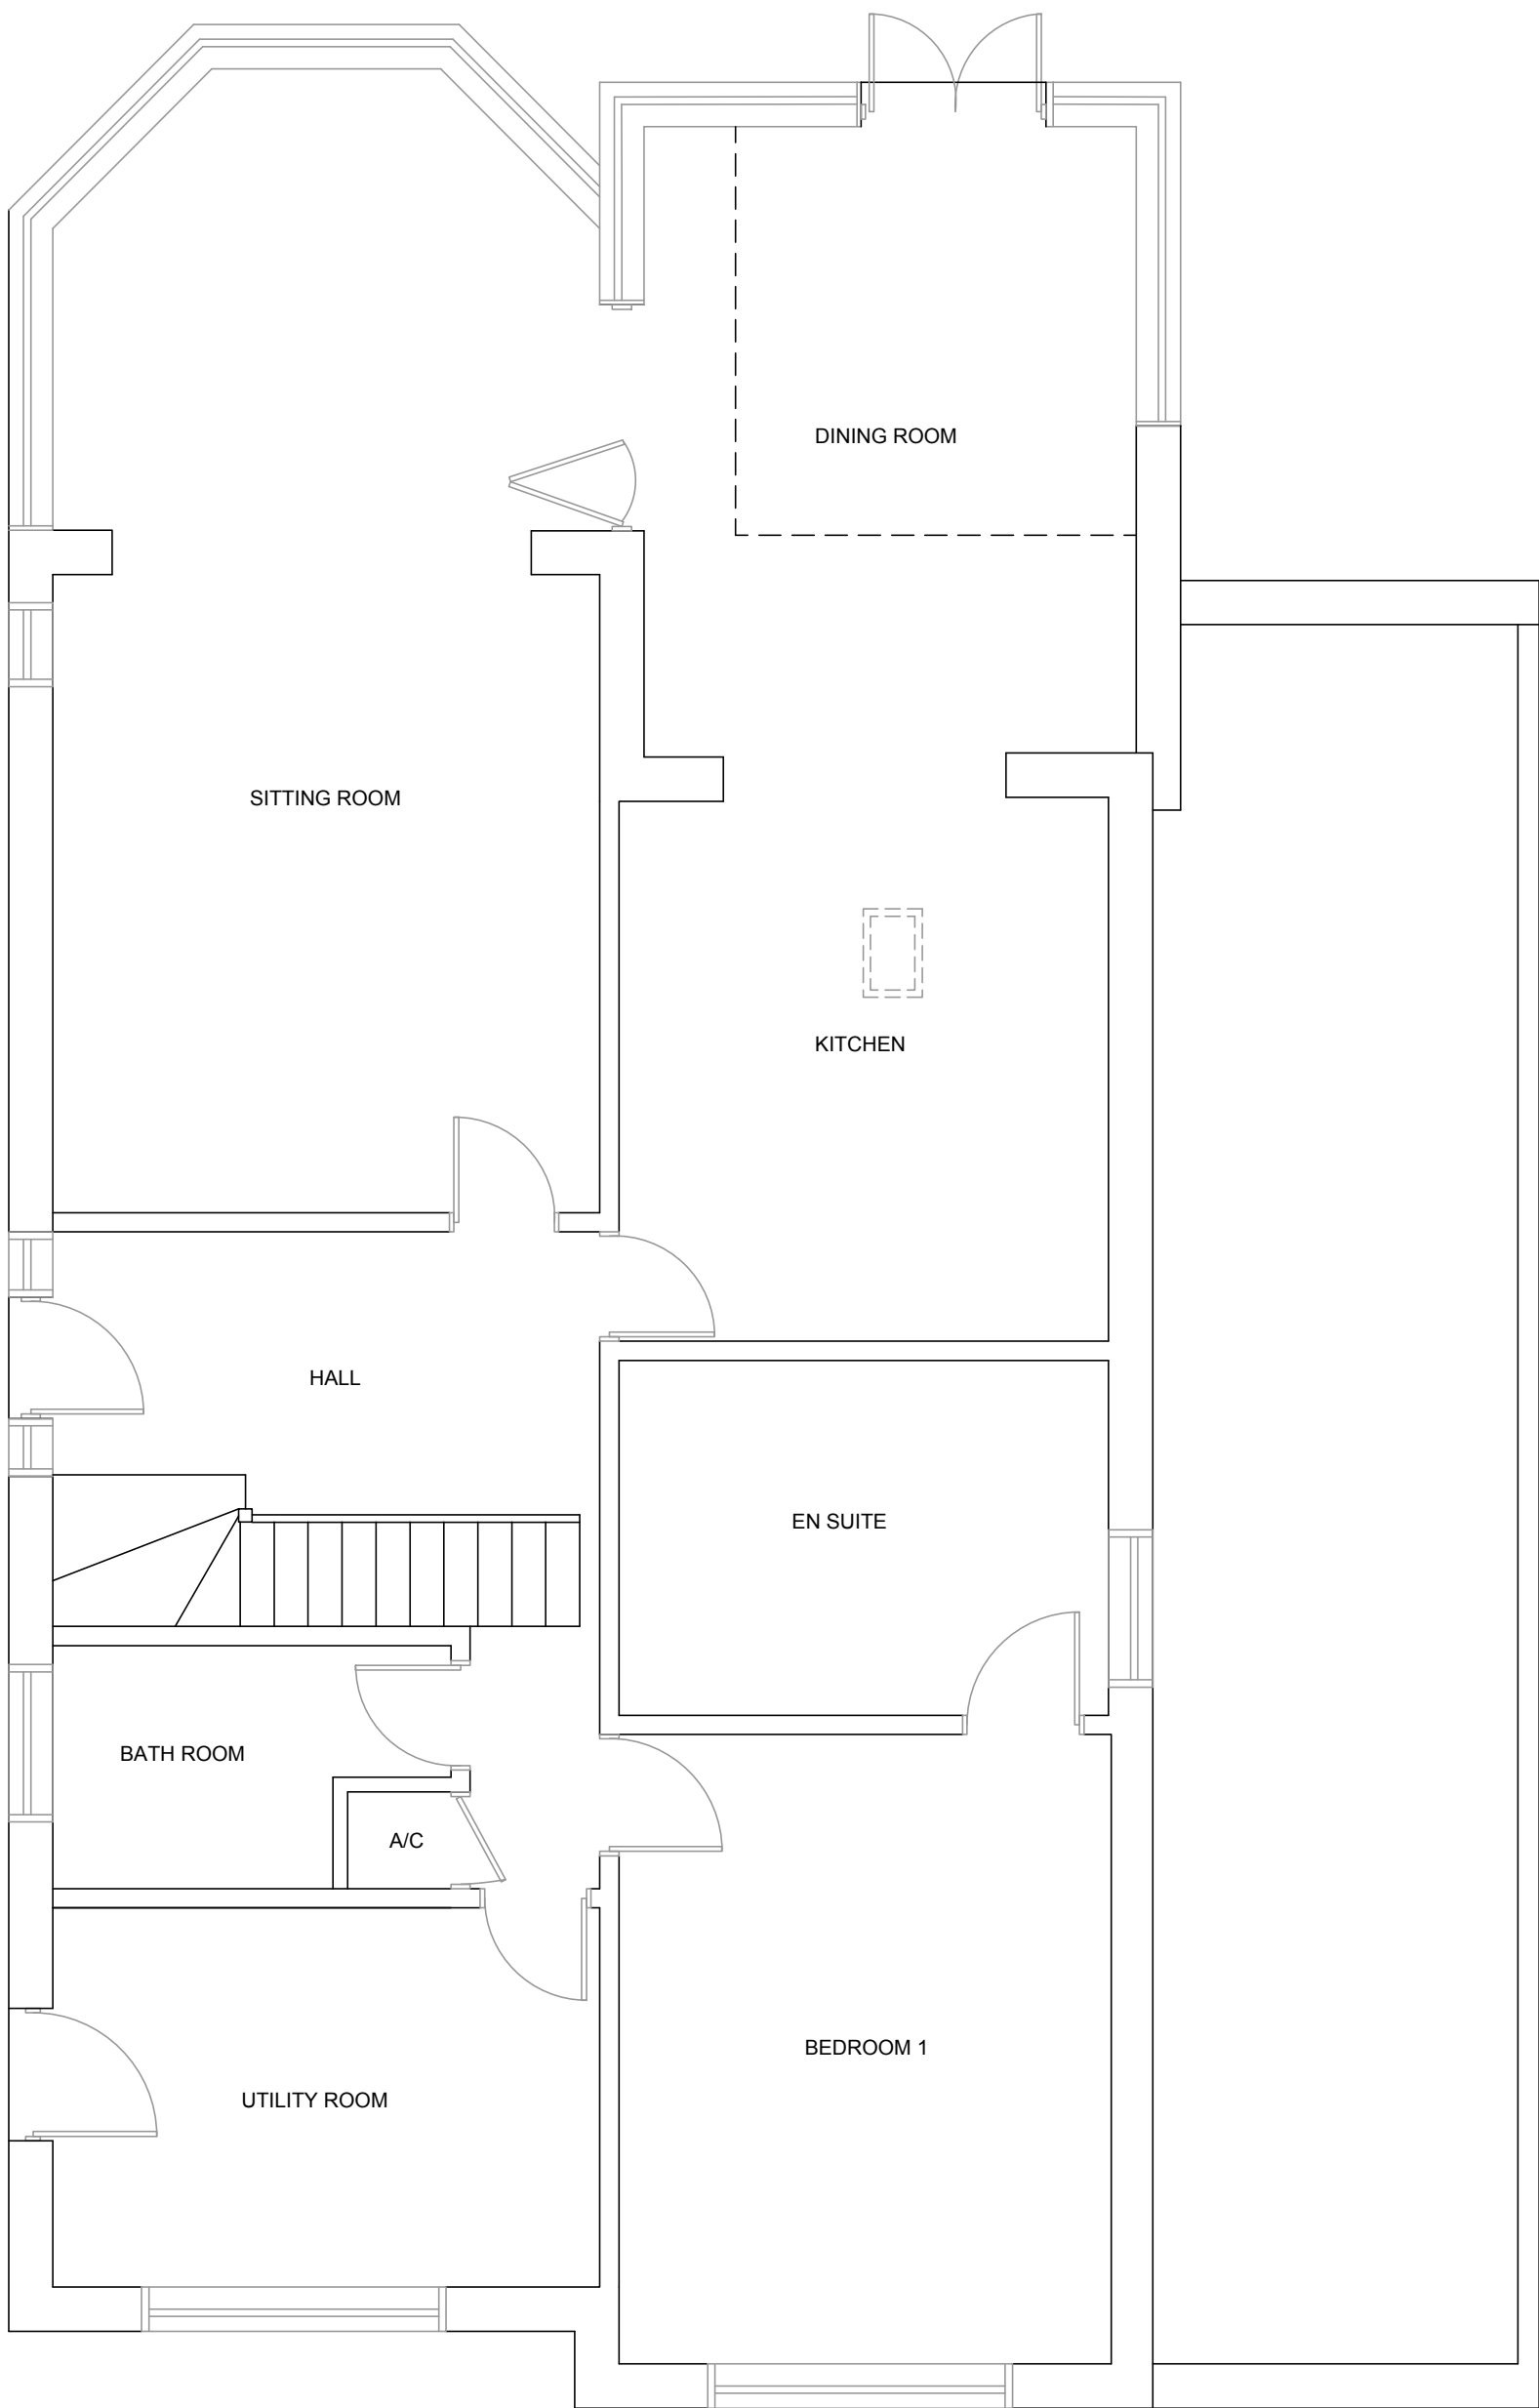


Ground Floor

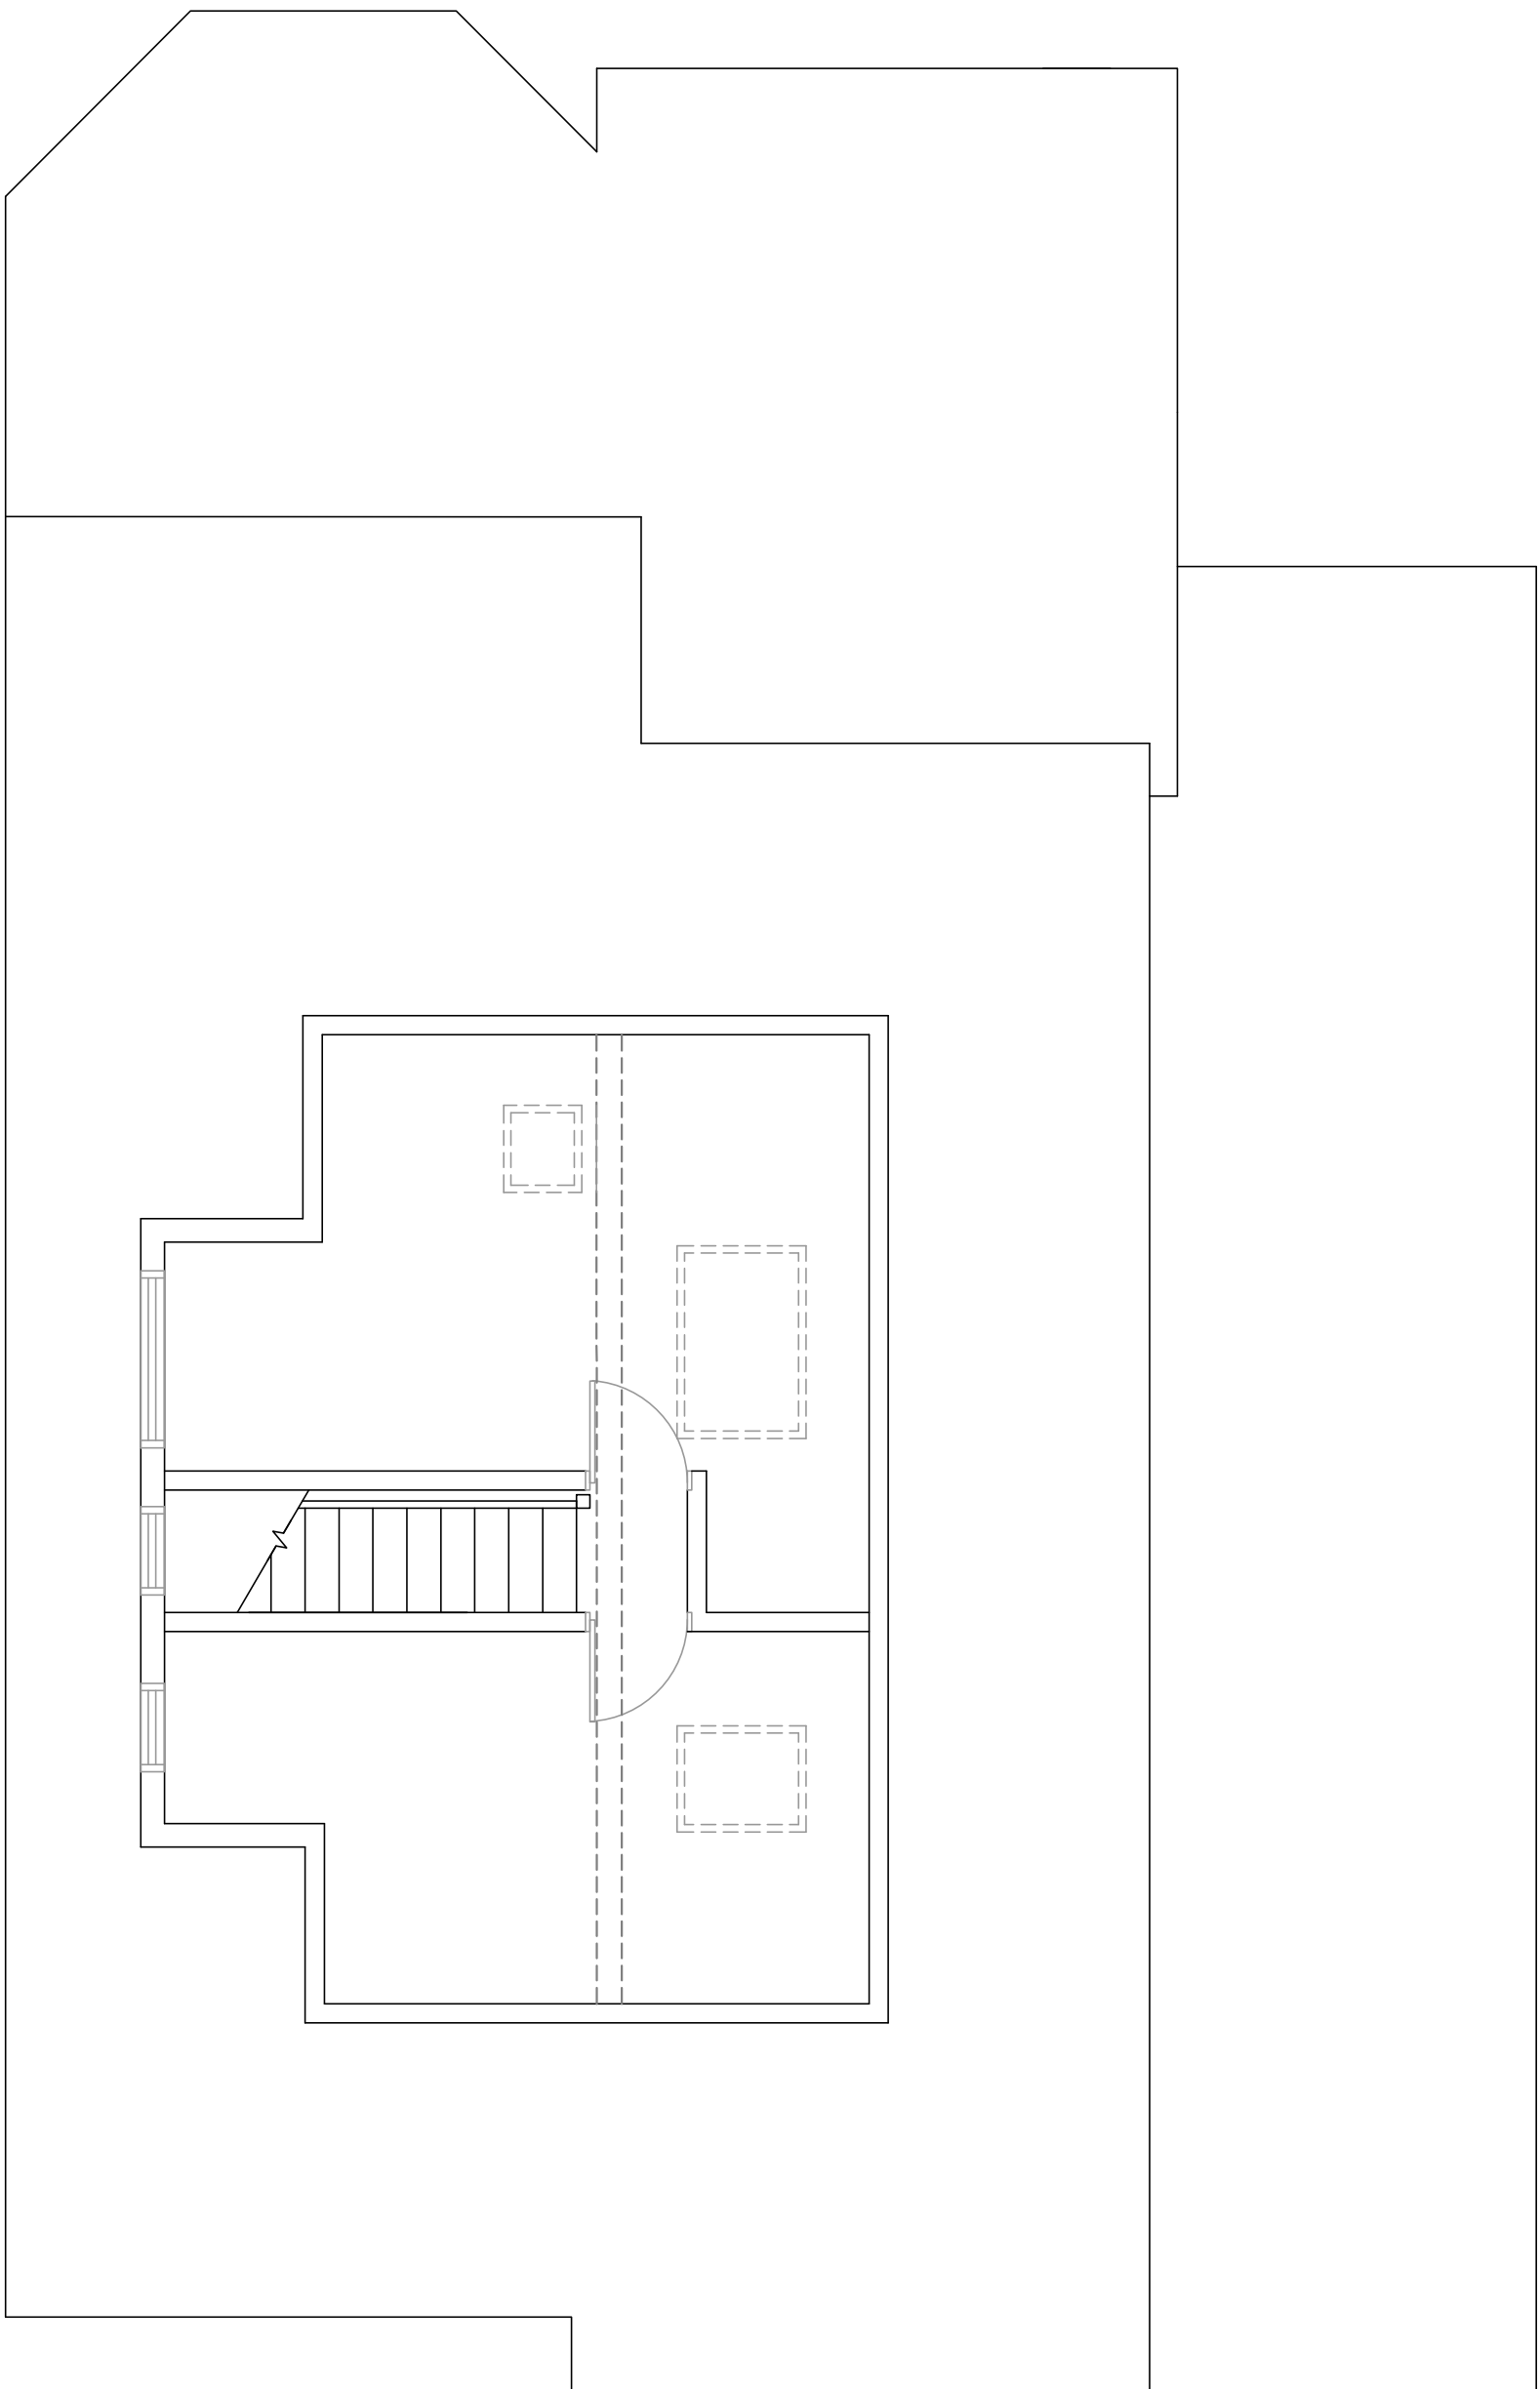

First Floor

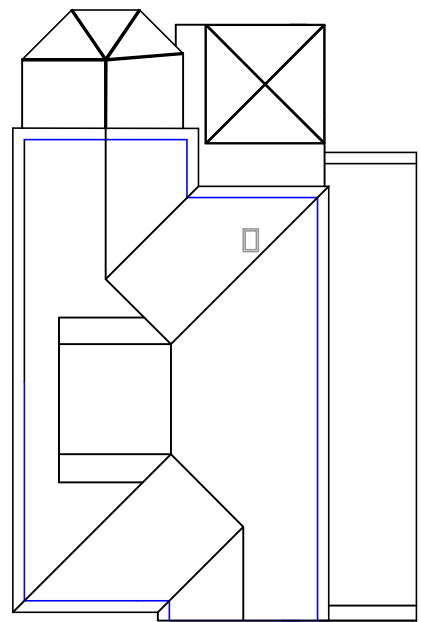

Roof Plan
1:200

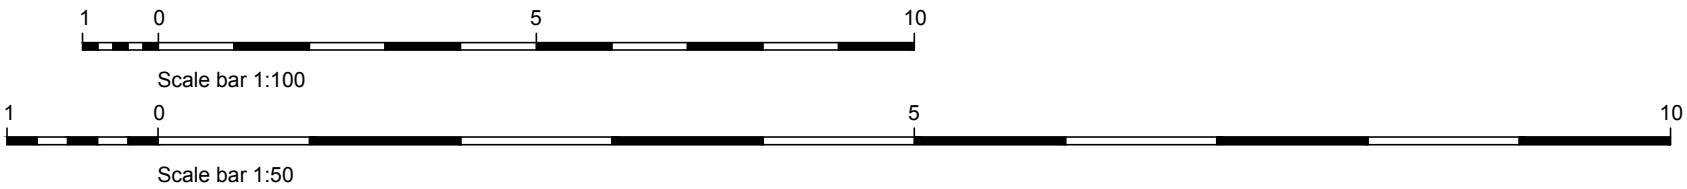

This drawing is the property of Fuller Associates and is not to be copied reproduced, retained or disclosed to any unauthorised person either wholly or in part without prior consent. Do not scale from this drawing except for Planning purposes. Use all figured dimensions only. All figured dimensions to be checked on site prior to construction. All discrepancies, errors and omissions to be reported to Fuller Associates prior to construction. Layout and dimensions existing building to be checked on site.

FULLER ASSOCIATES
Chartered Surveyors • Architectural Design

10-11 The Parade
Willowhayne Crescent
East Preston
West Sussex
BN16 1NS

01903 774754
www.fuller-associates.co.uk

Issued for:	Drawn	Checked
Discussion	KW	DF
Planning Application	X	X
Building Control	X	X
Construction Issue	X	X
As Built	X	X

PROPOSED PLANS, ELEVATION, ROOF PLAN AND LOCATION PLAN

Client
Site Address
34 Sea Lane
East Preston
West Sussex
BN16

Mr and Mrs Ixer

Printed
Date
Drawing Number

As Shown on A1
07/05/2019
193018/01