


DO NOT SCALE FROM THIS DRAWING. ONLY FIGURED DIMENSIONS TO BE USED FOR CONSTRUCTION PURPOSES. ALL DIMENSIONS ARE TO BE CHECKED ON SITE PRIOR TO INSTALLATION AND ANY DISCREPANCIES TO BE NOTIFIED TO THE ARCHITECT.

© This drawing is a copyright and must not be reproduced without the written consent of the Architect.

Rev.	Date	Description
A	08.05.20	General Amendments
B	20.05.20	General Amendments
C	02.06.20	Issued for Planning

1. Hall (timber floor, existing stair, view to garden)
 2. Existing WC
 3. Study / Bedroom (pulldown wall bed)
 4. Utility (incorporating "Boot Store")
 5. Dining Area (extended 2m)
 6. Lounge (extended 2m)
 7. New Kitchen
 8. Orangery (increased and reorientated)
 9. External Deck
 10. Garage
 11. Storage
 12. Wet Room
 13. Relocated gate and wood store
- S Shower
D Display area
G Gas fire
ST Storage / Wardrobe

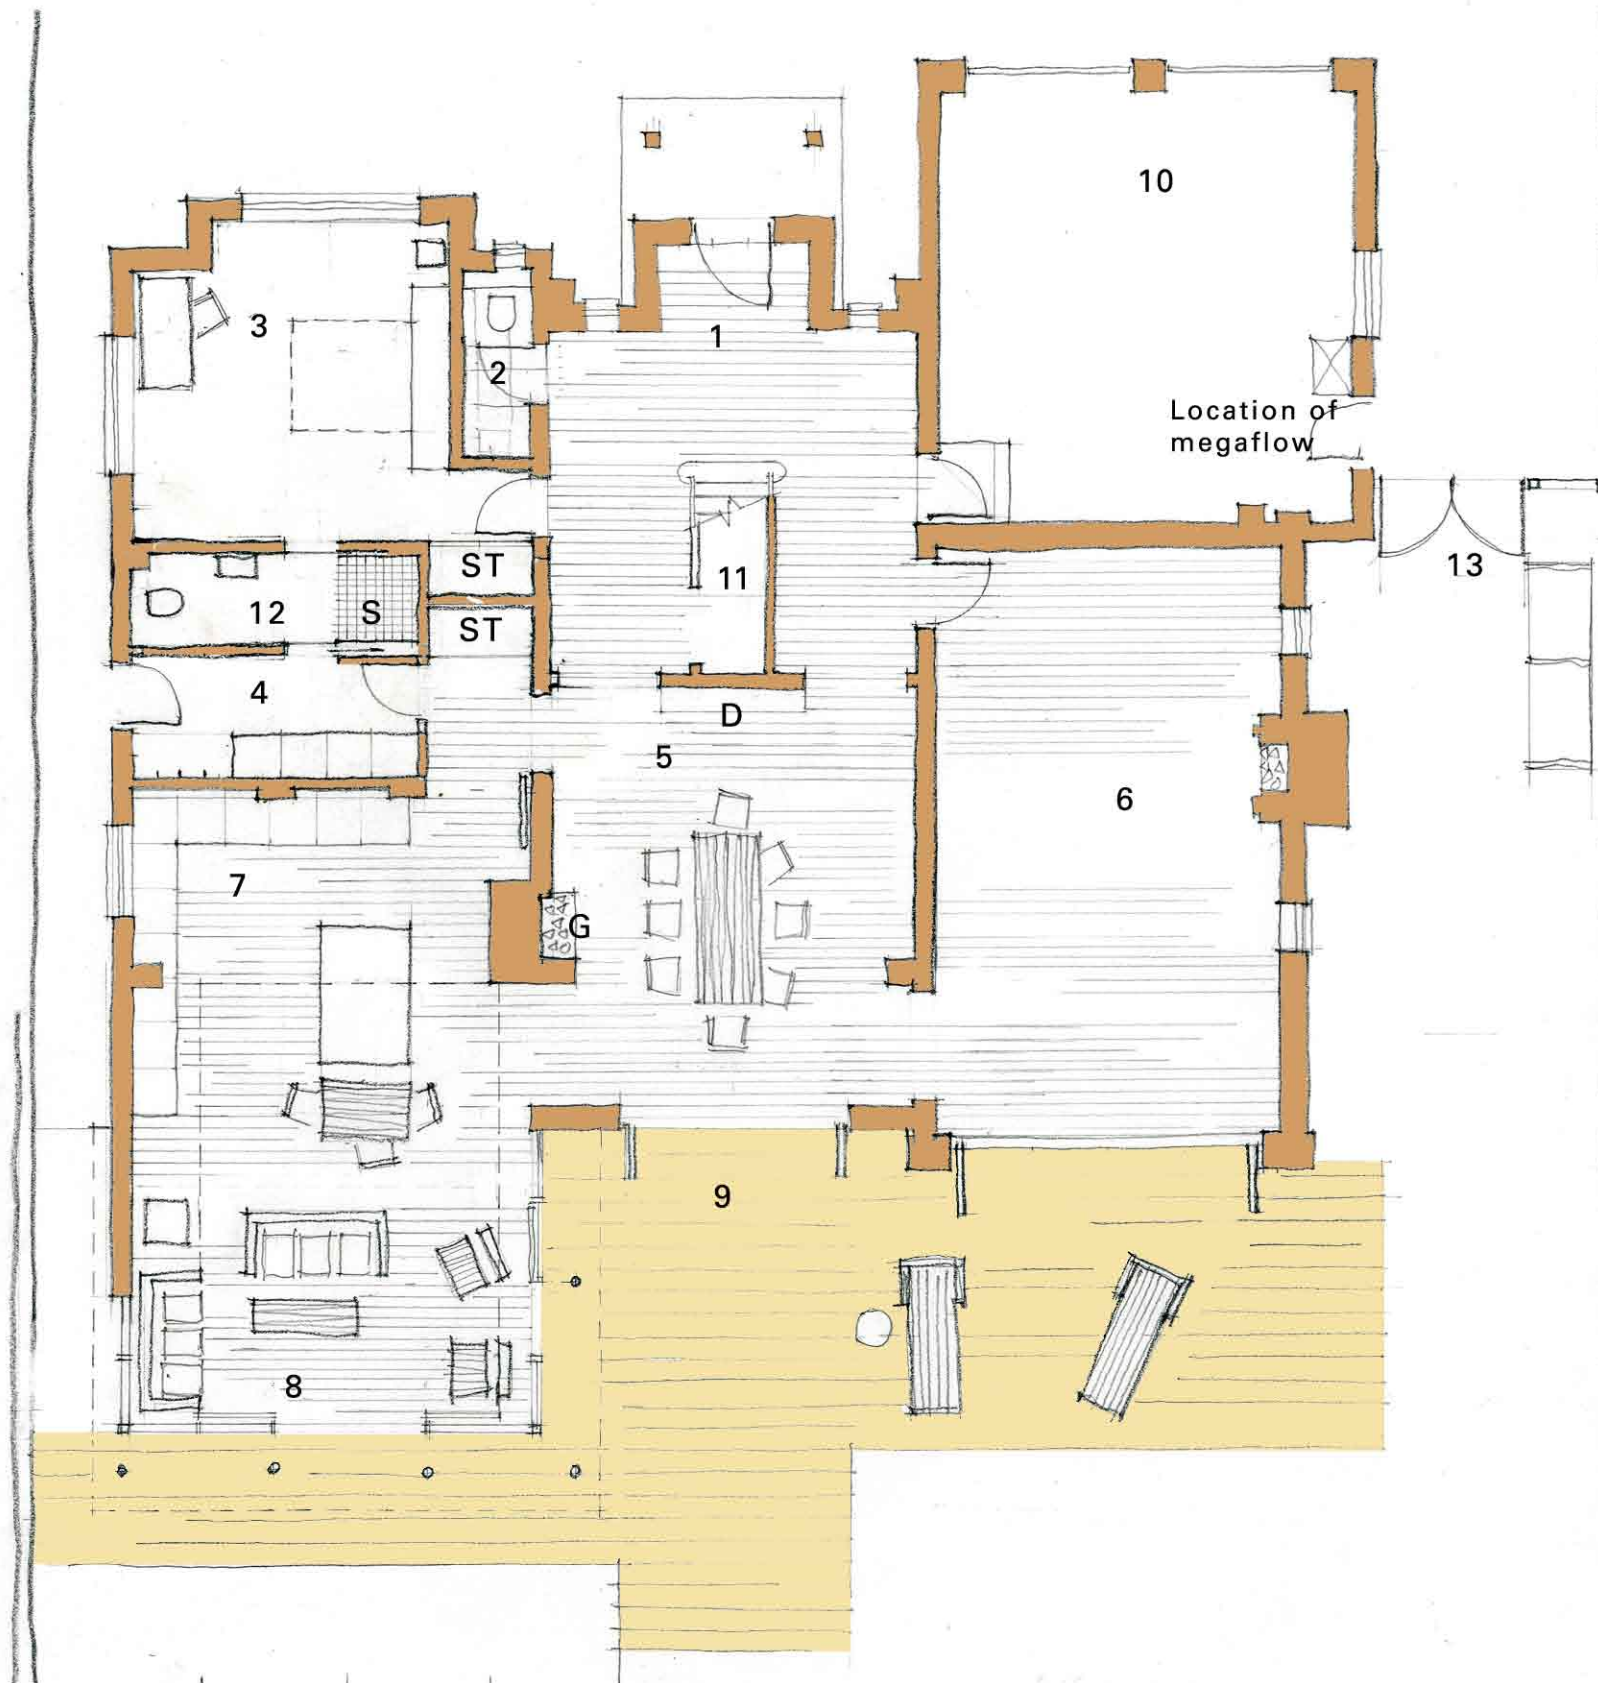

Ground Floor Plan - Scale 1:100

Scale Bar 1:100



PLANNING

20207 SK08C
Highbeach House, 9a Tamarisk Way
Ground Floor Plan as Proposed
Scale 1:100

saville jones architects

t +44 (0)1903 211 363
f +44 (0)1903 211 114