


Rev.	Date	Description
A	11.05.20	Store altered
B	20.05.20	Rooflights added
C	02.06.20	Issued for Planning

- 1. New stair
- 2. Attic room (regularization)
- 3. New bathroom
- 4. Store / Dressing area
- 5. Store
- 6. New dormer window
- 7. Extended double height space to first floor bedroom (glazed gable)
- 8. Eaves storage
- R Rooflight over

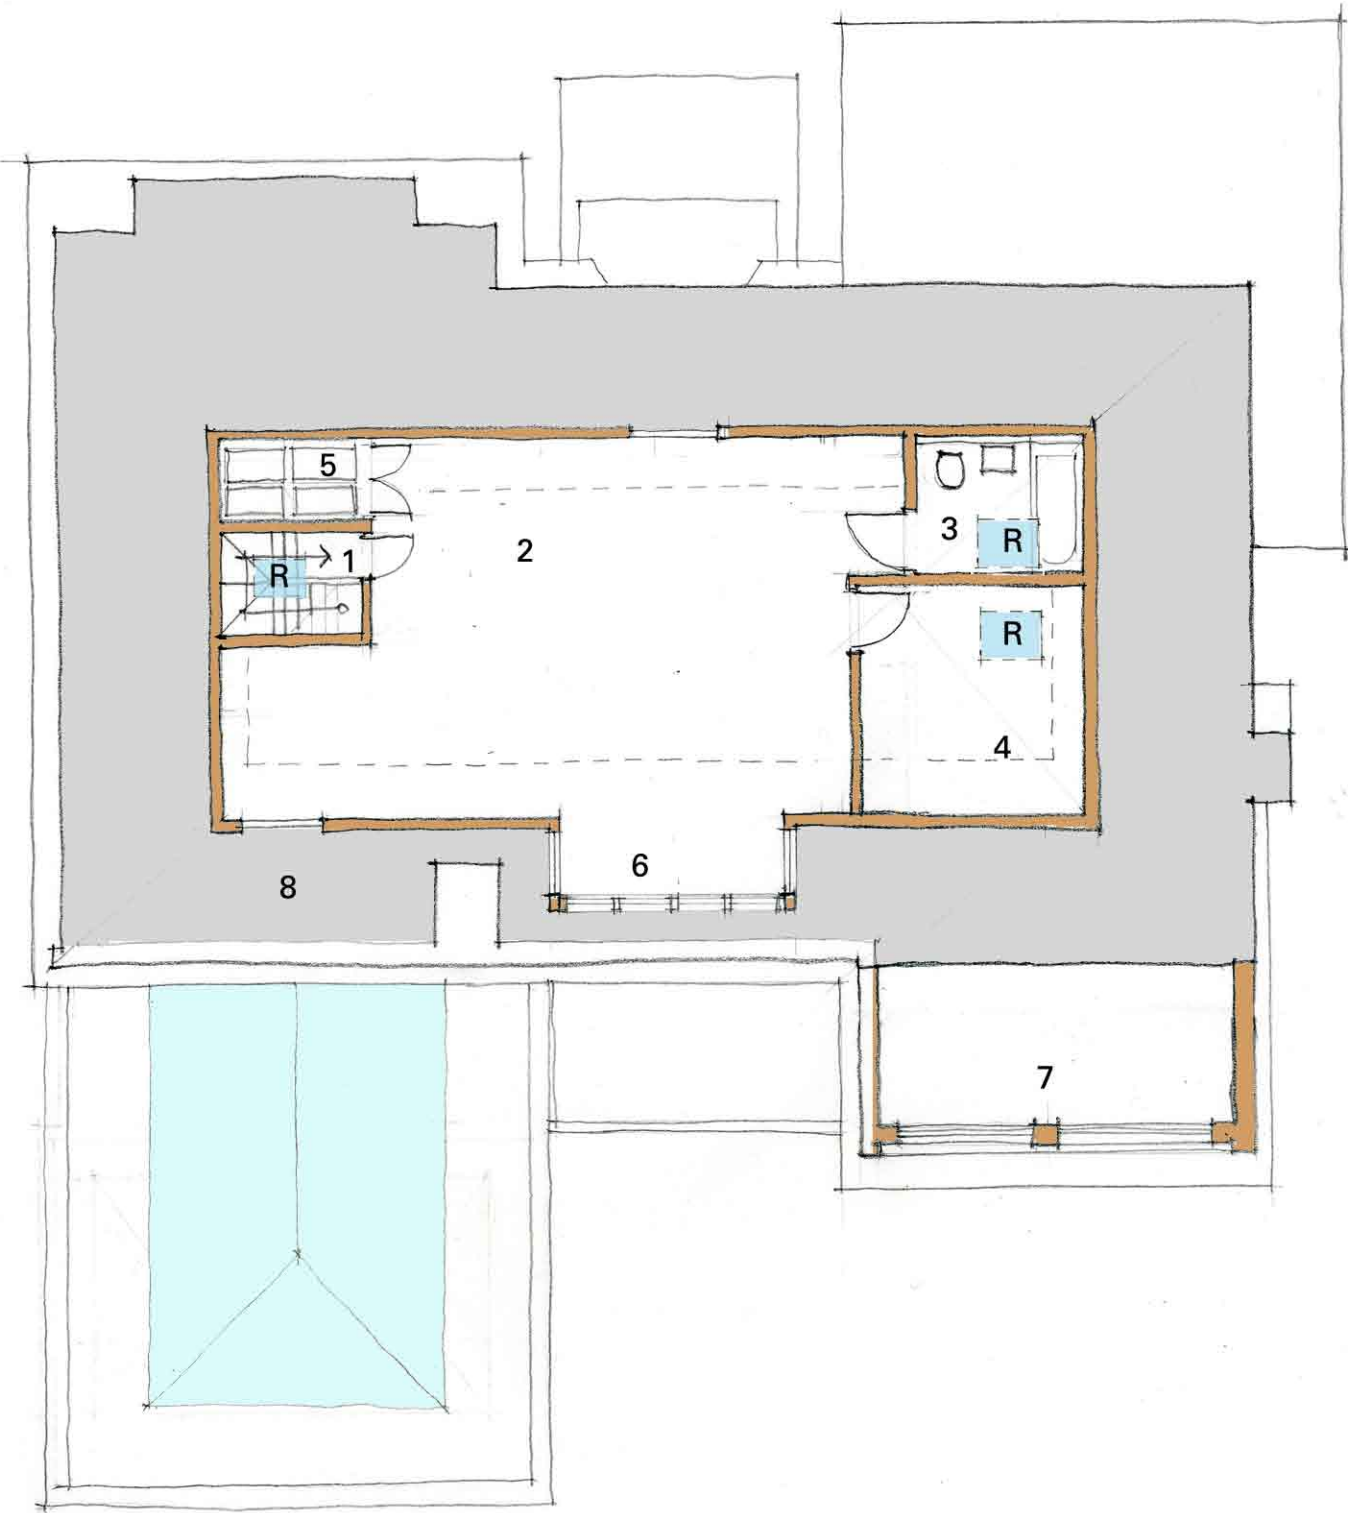

PLANNING

20207 SK10C
Highbeach House, 9a Tamarisk Way
Second Floor Plan as Proposed
Scale 1:100

saville jones architects

t +44 (0)1903 211 363
f +44 (0)1903 211 114