



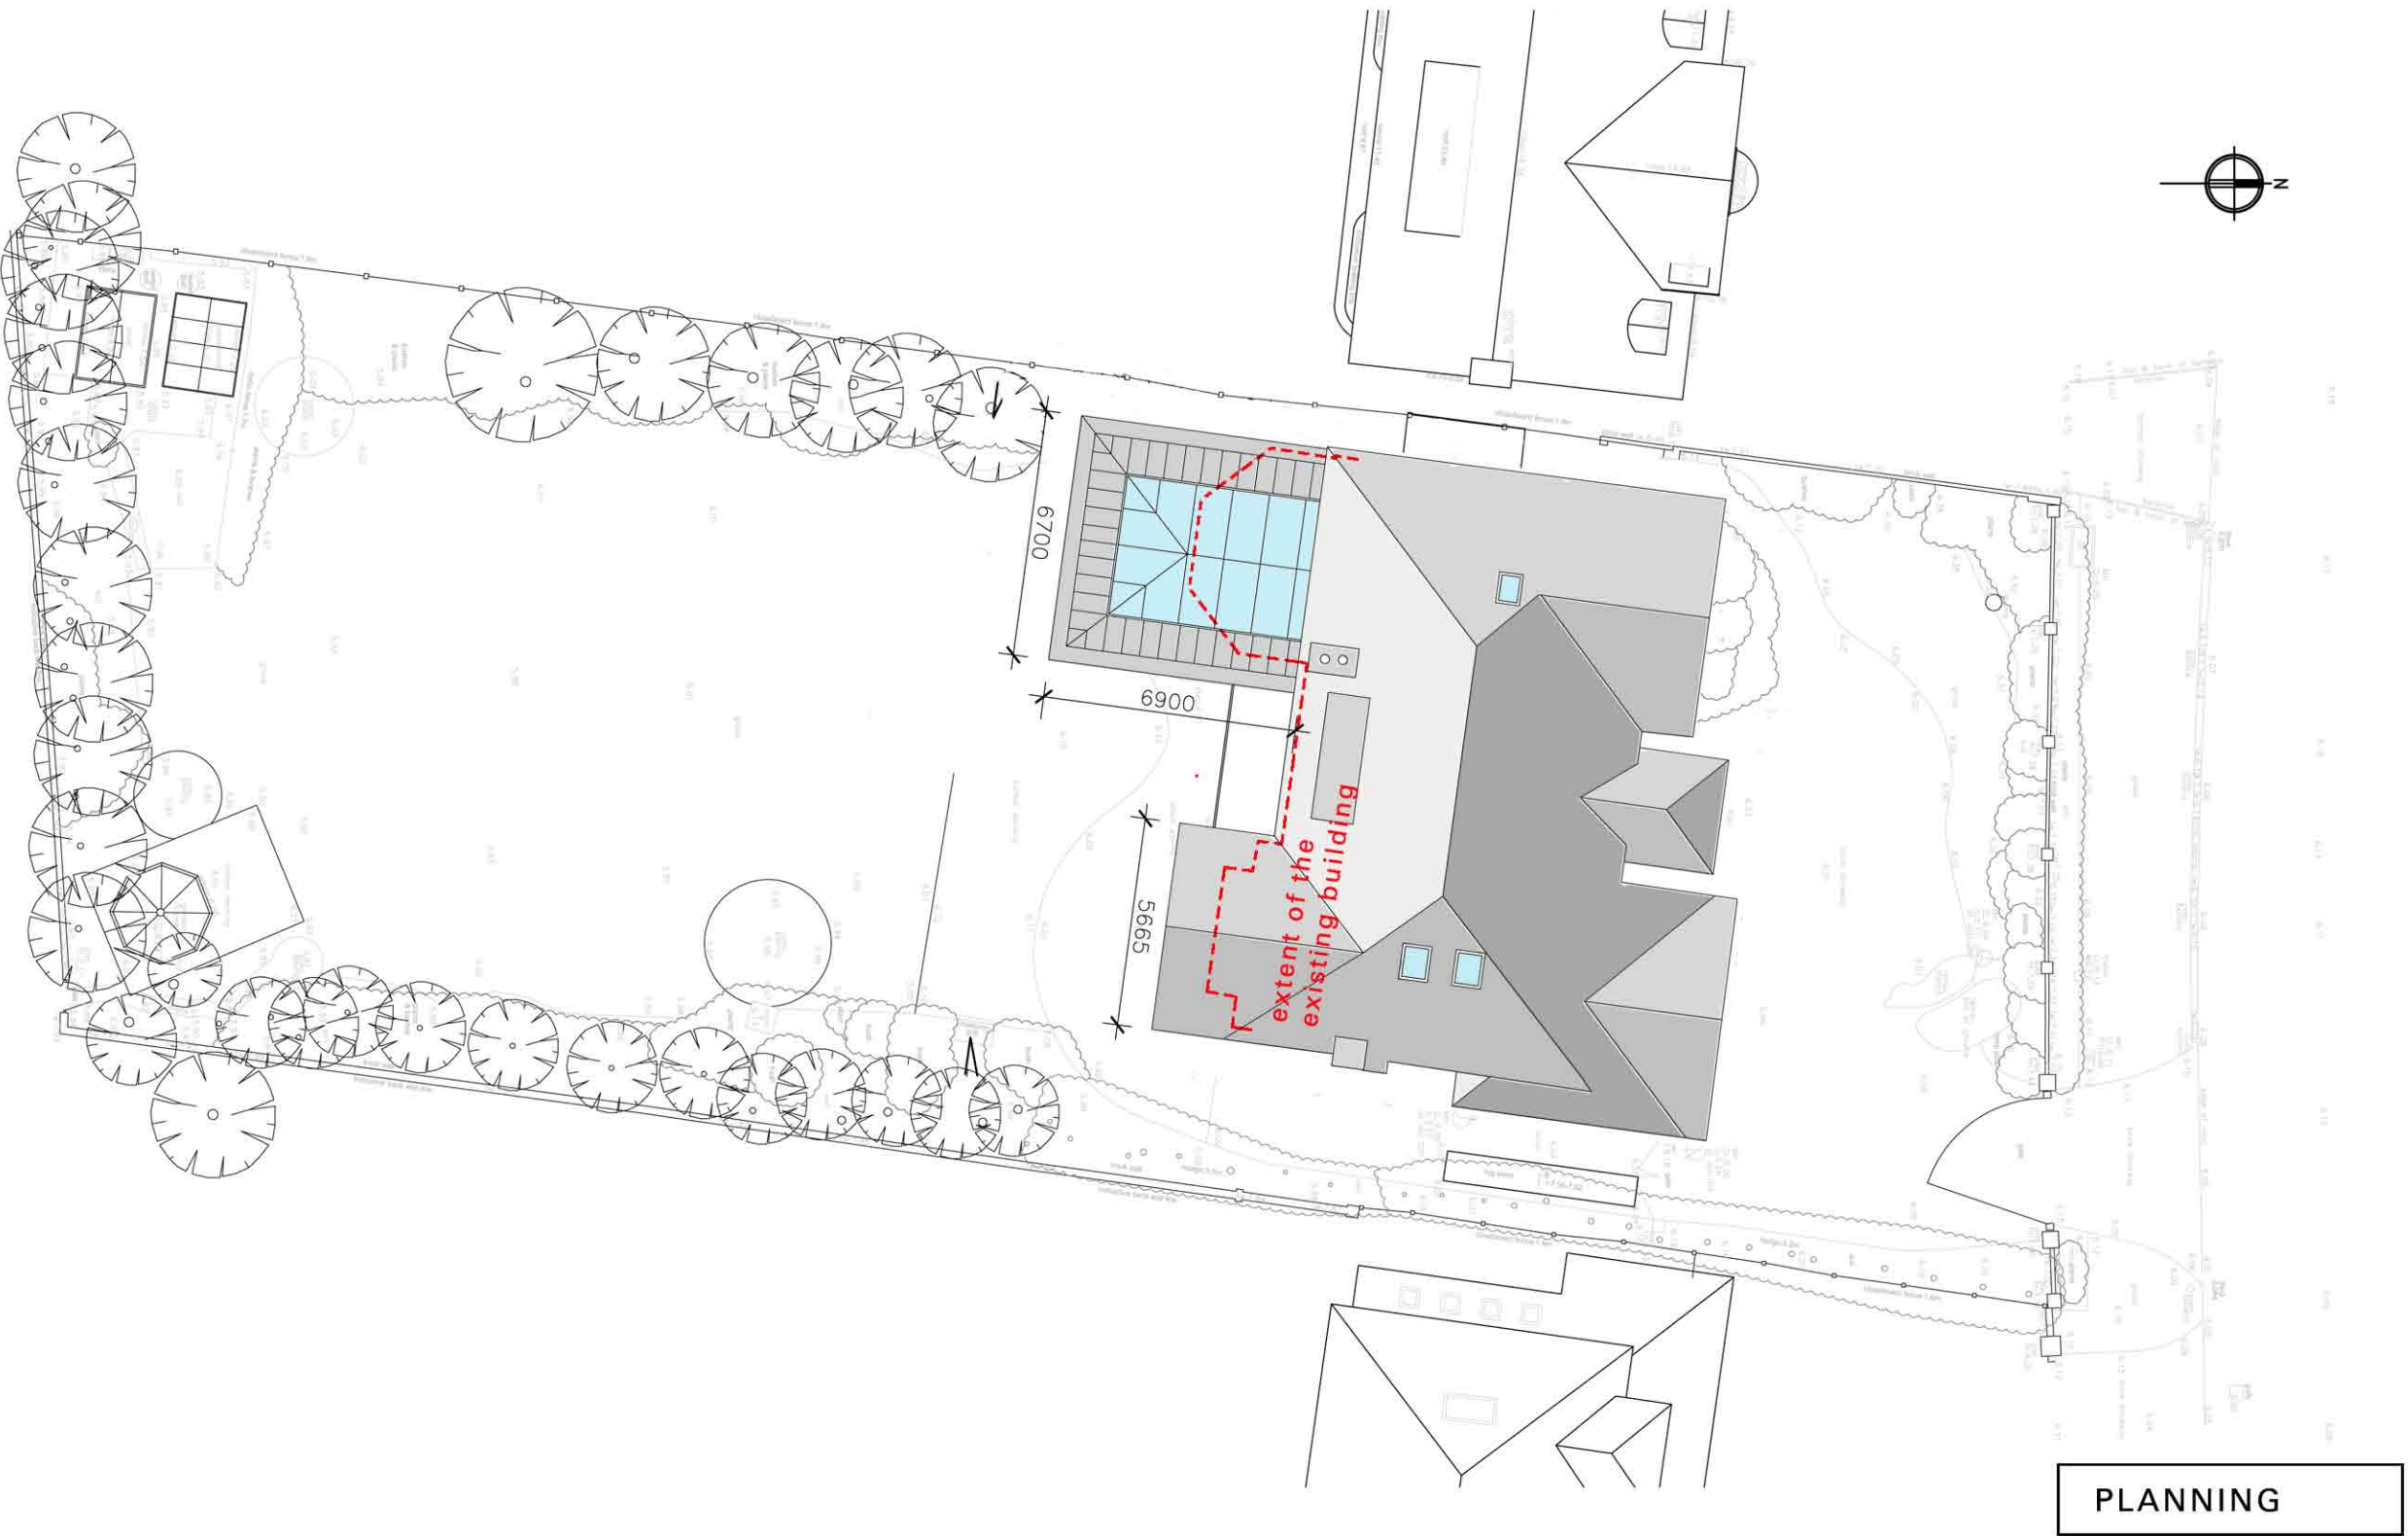

Site Plan - Scale 1:200

 

PLANNING

20207 SK07
Highbeach House, 9a Tamarisk Way
Site Plan as Proposed
Scale 1:200

t +44 (0)1903 211 363
f +44 (0)1903 211 114

saville jones architects

74 victoria road worthing west sussex bn11 1un united kingdom