

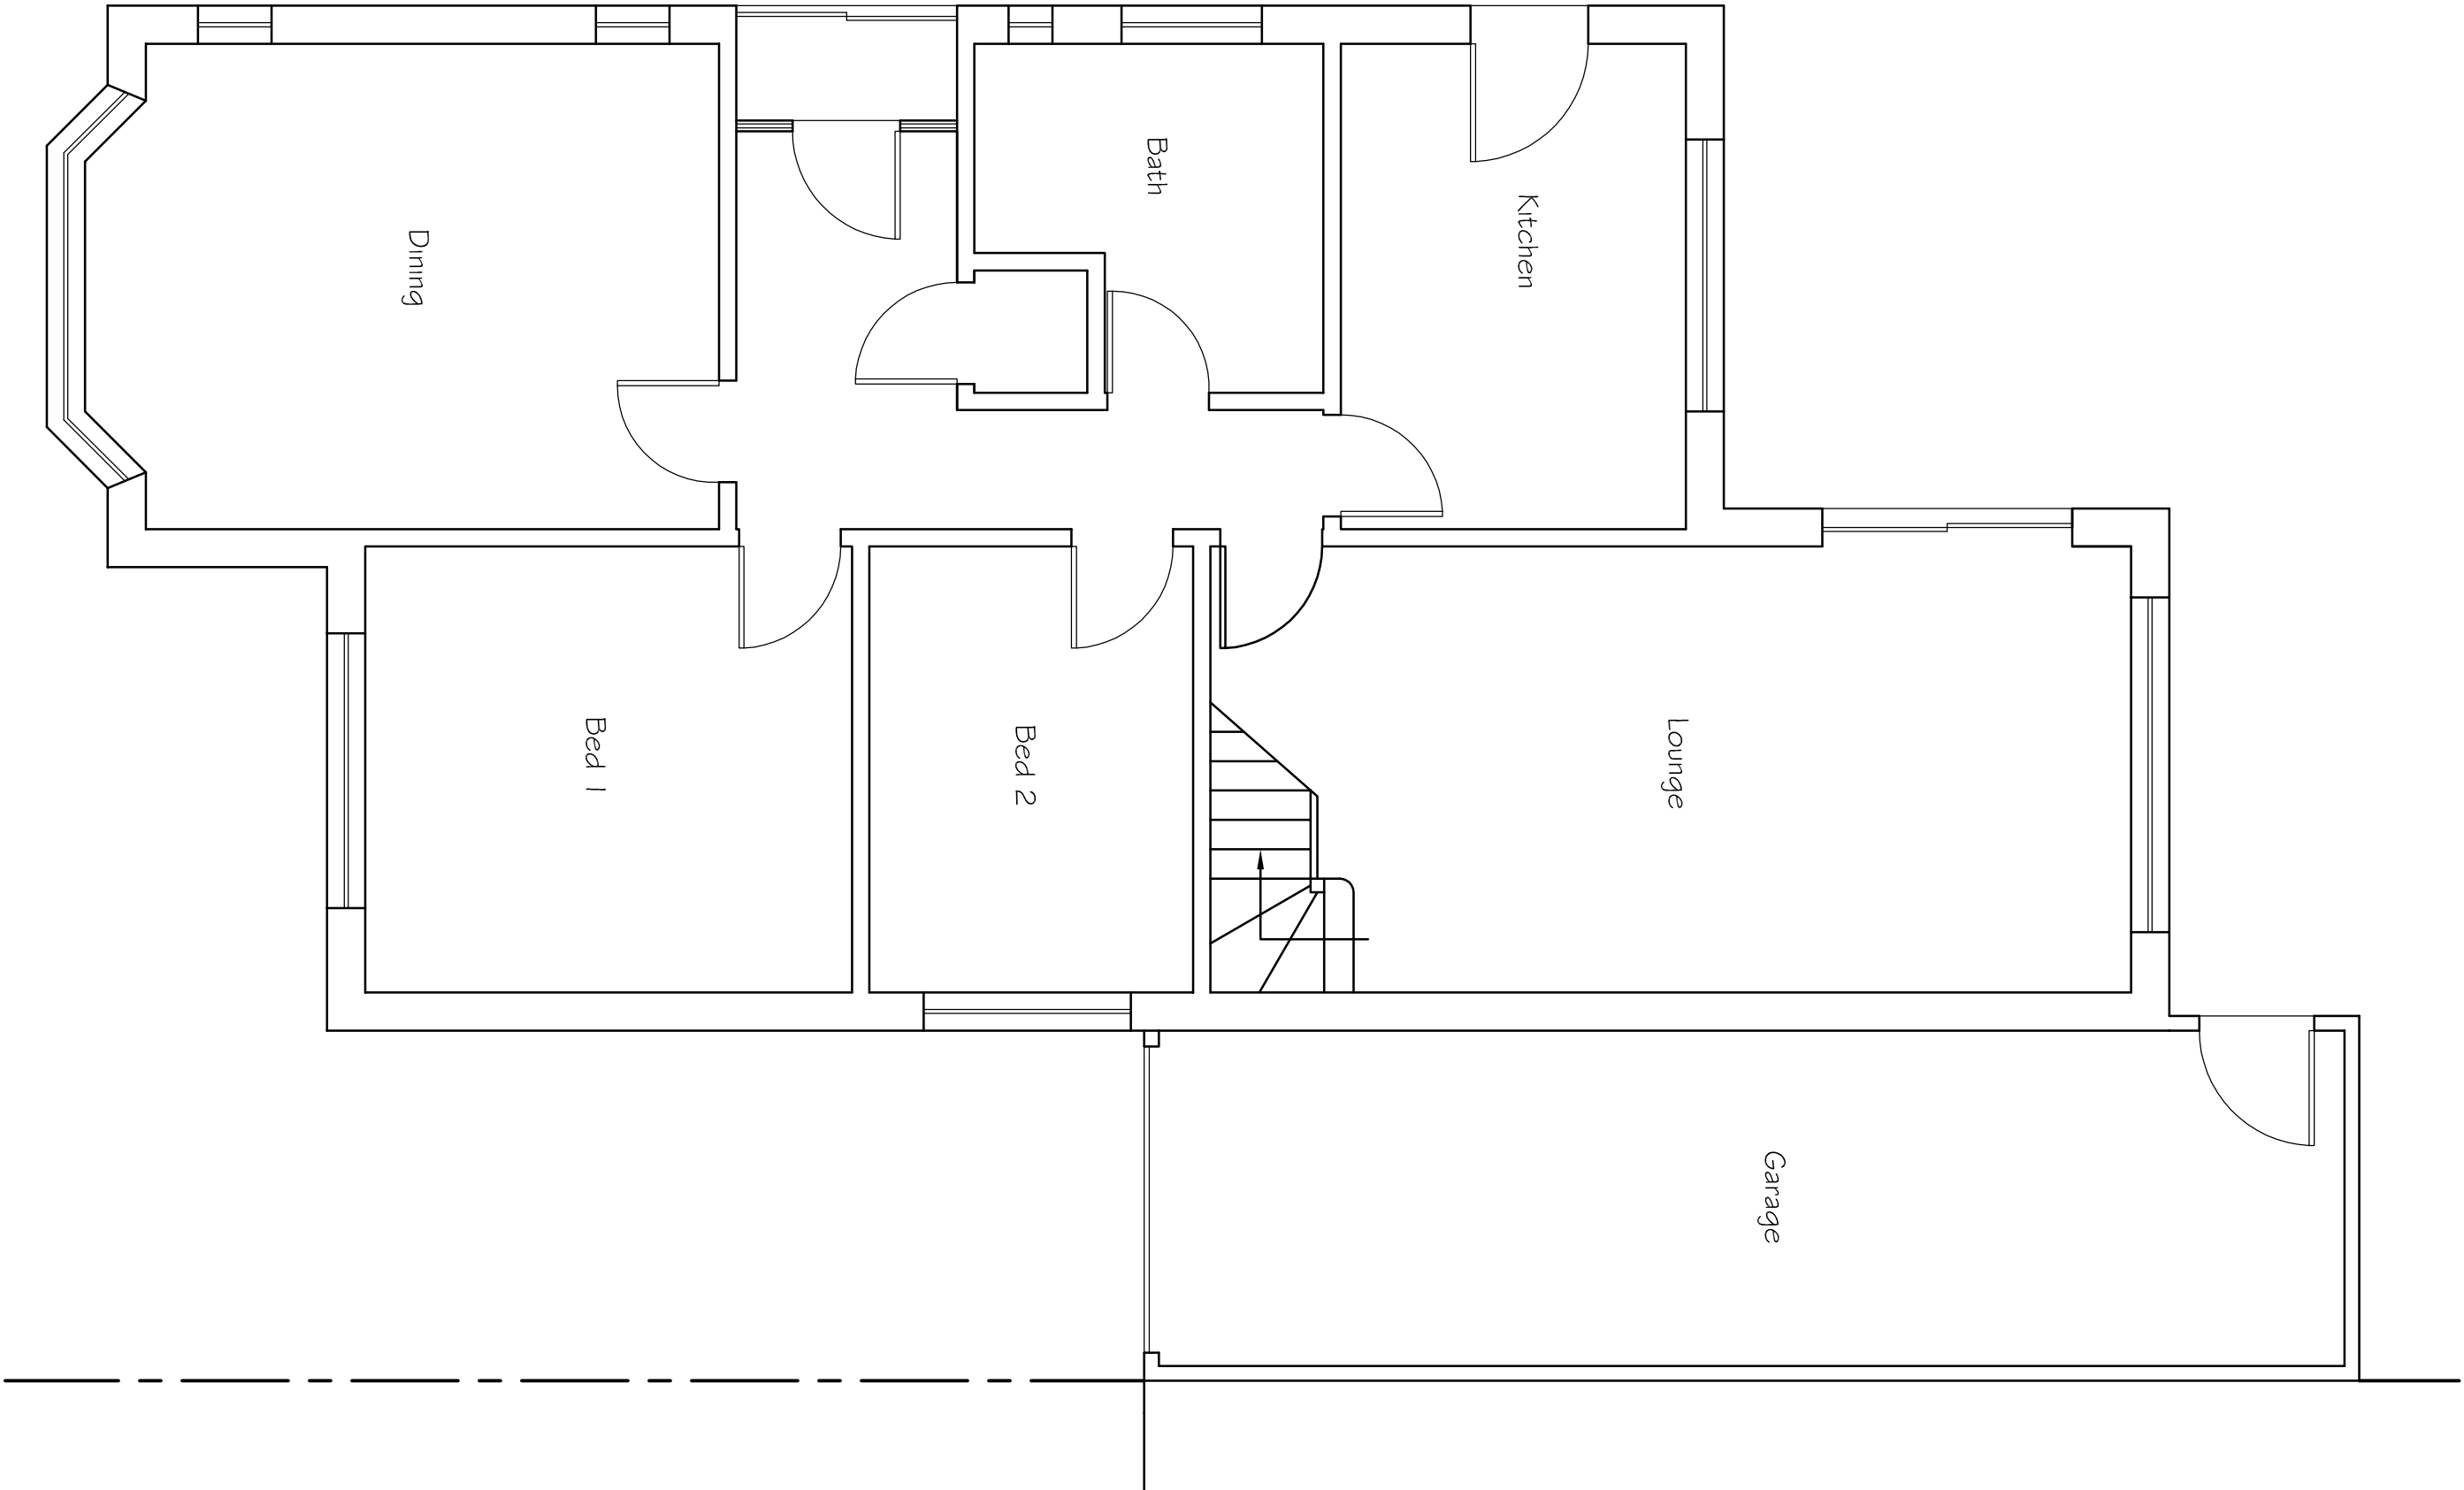


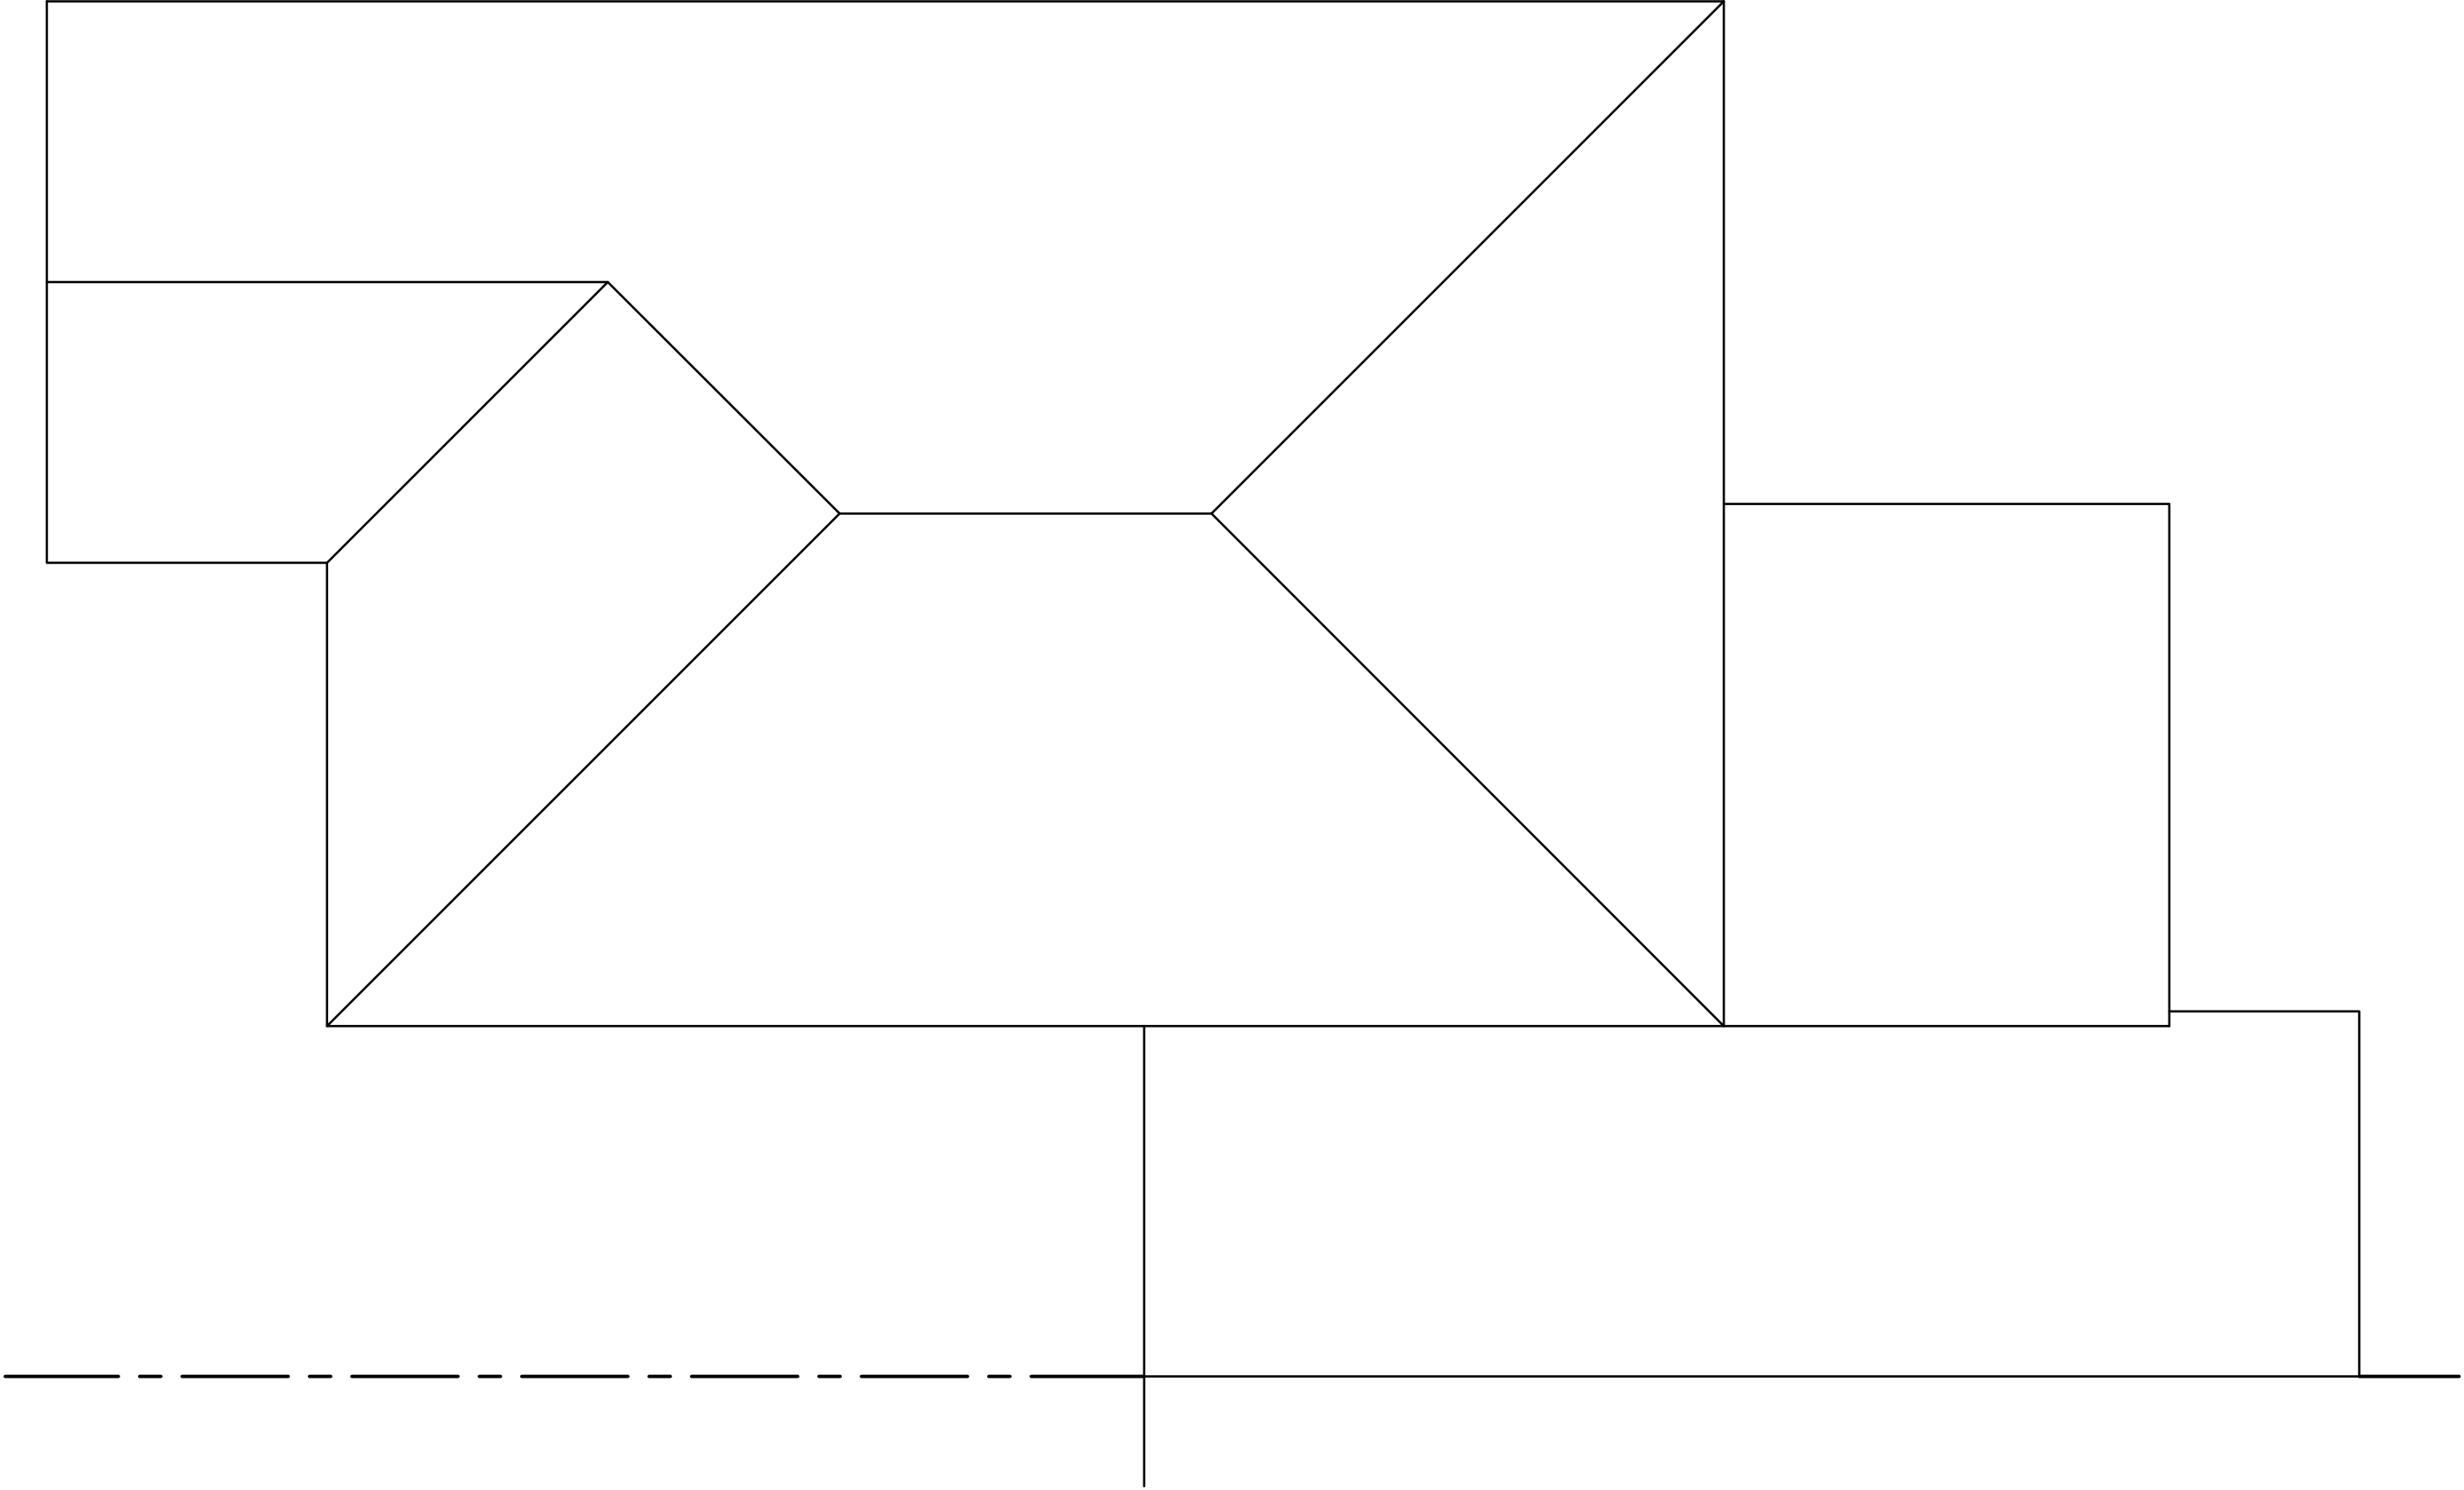

Existing Ground Floor Plan

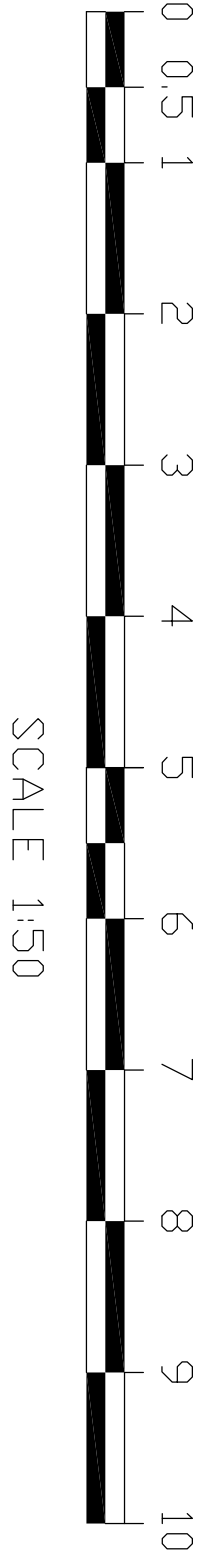

Existing Roof Plan

Tony Rogers
Building Consultants

Address: 40 Dawn Crescent, Upper Beeding
West Sussex, BN44 3WH
Telephone: 01903 815225 Fax: 01903 815225

Rev.	Date	Revision Description

Client: Mr D Brown

Address: 10 The Ridings
East Preston
West Sussex
BN16 2TN

Project: Proposed single storey
rear extension

Scale: 1:50
Paper Size A1

Date: April 2018

Drawing No: 18/1299/01

Drawn By: AWR

Revision: